



conversion of agricultural building to residential


Class Q - Change of Use

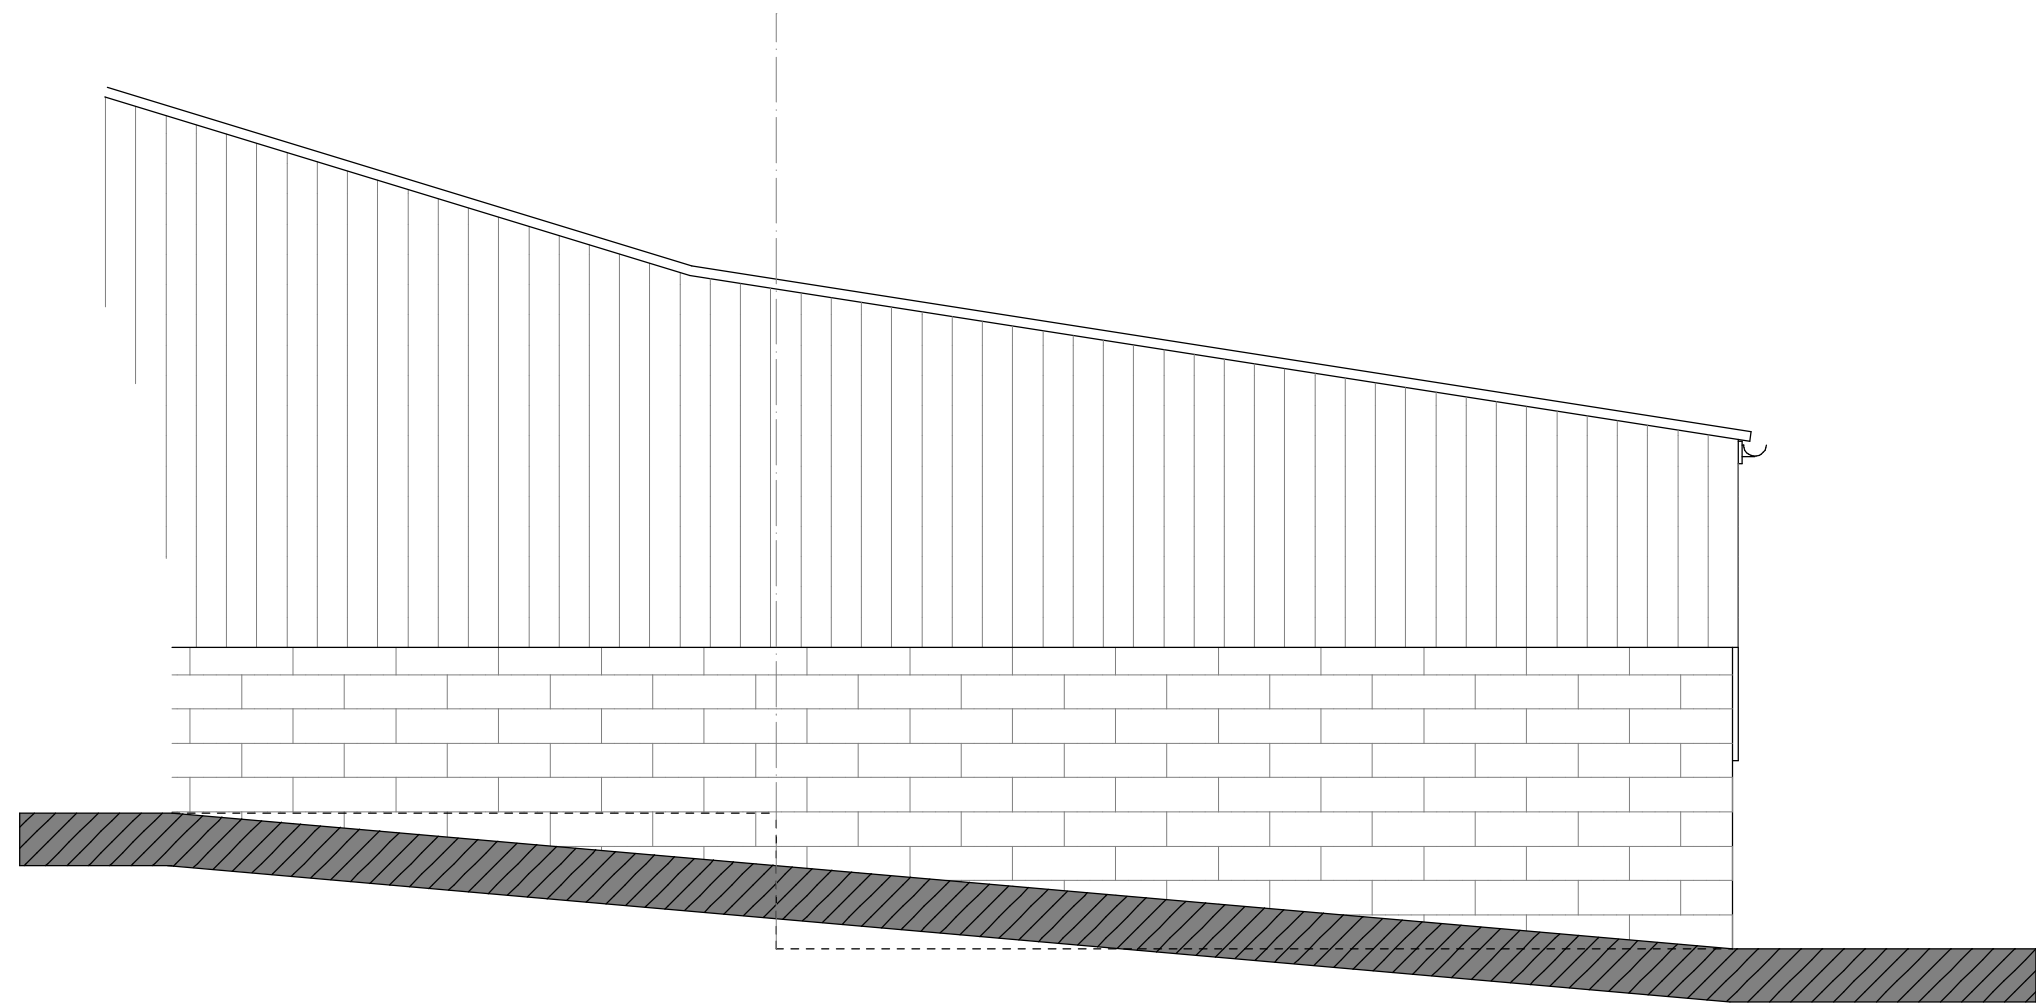


elevation from the yard

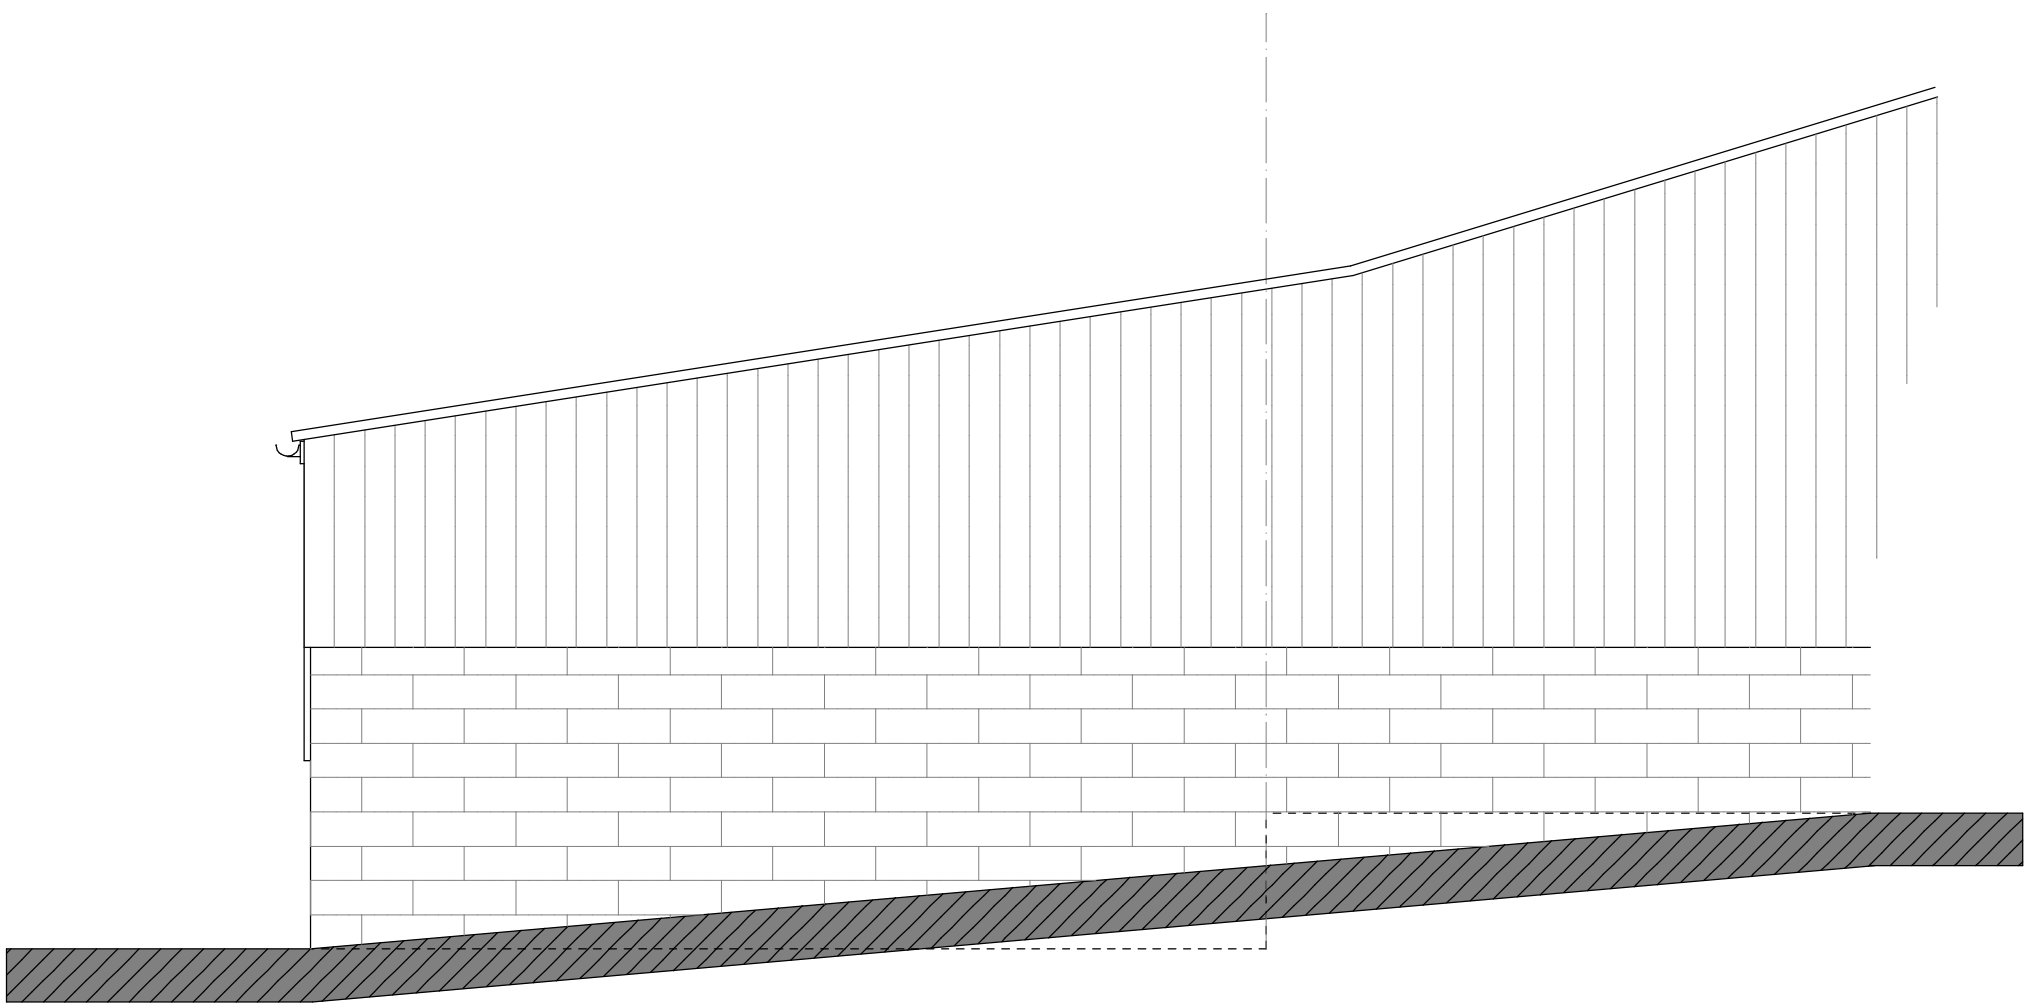


elevation from the house

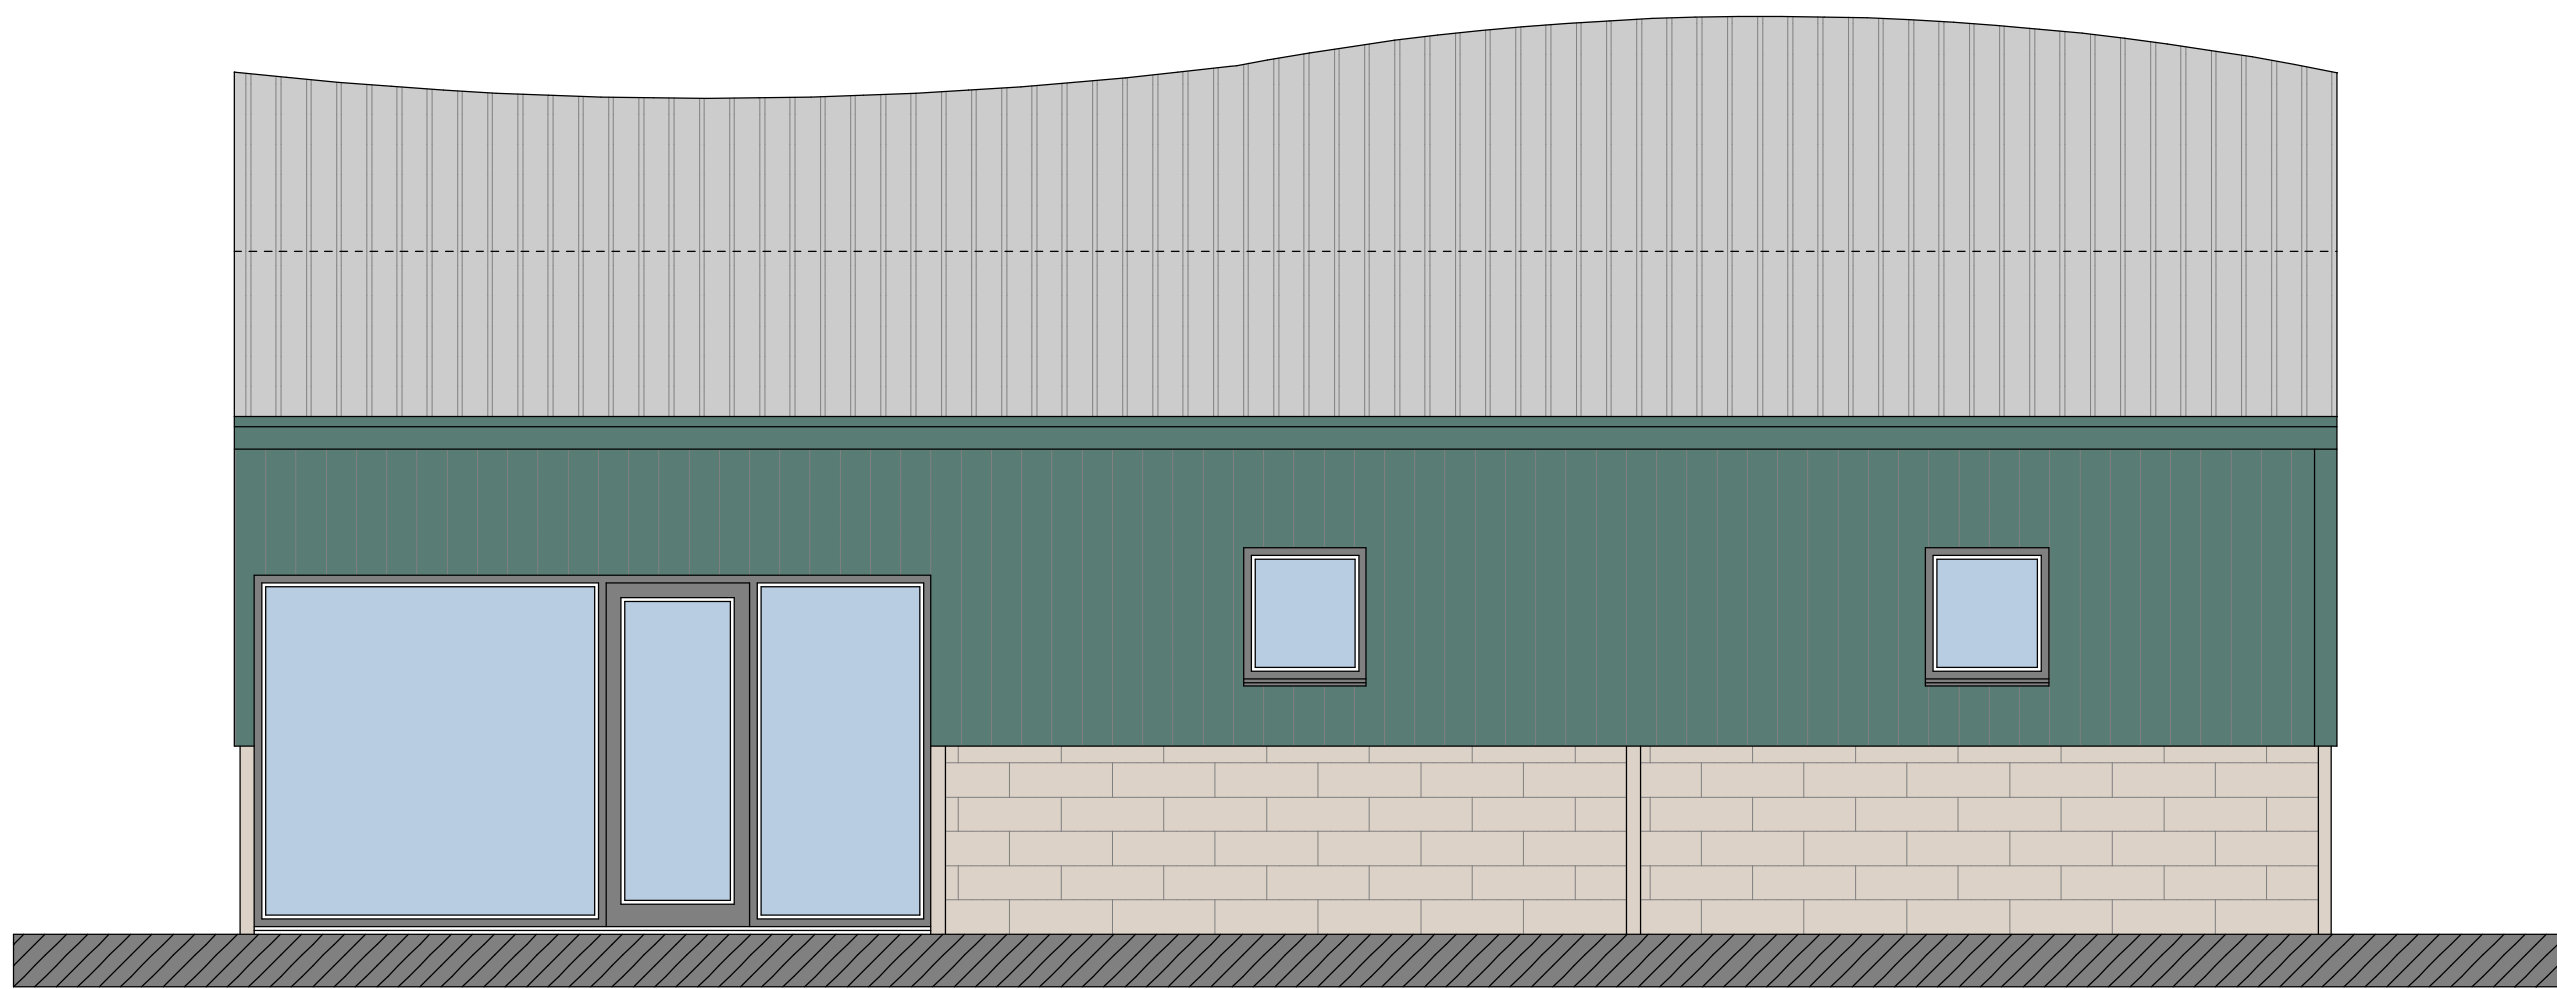

front elevation

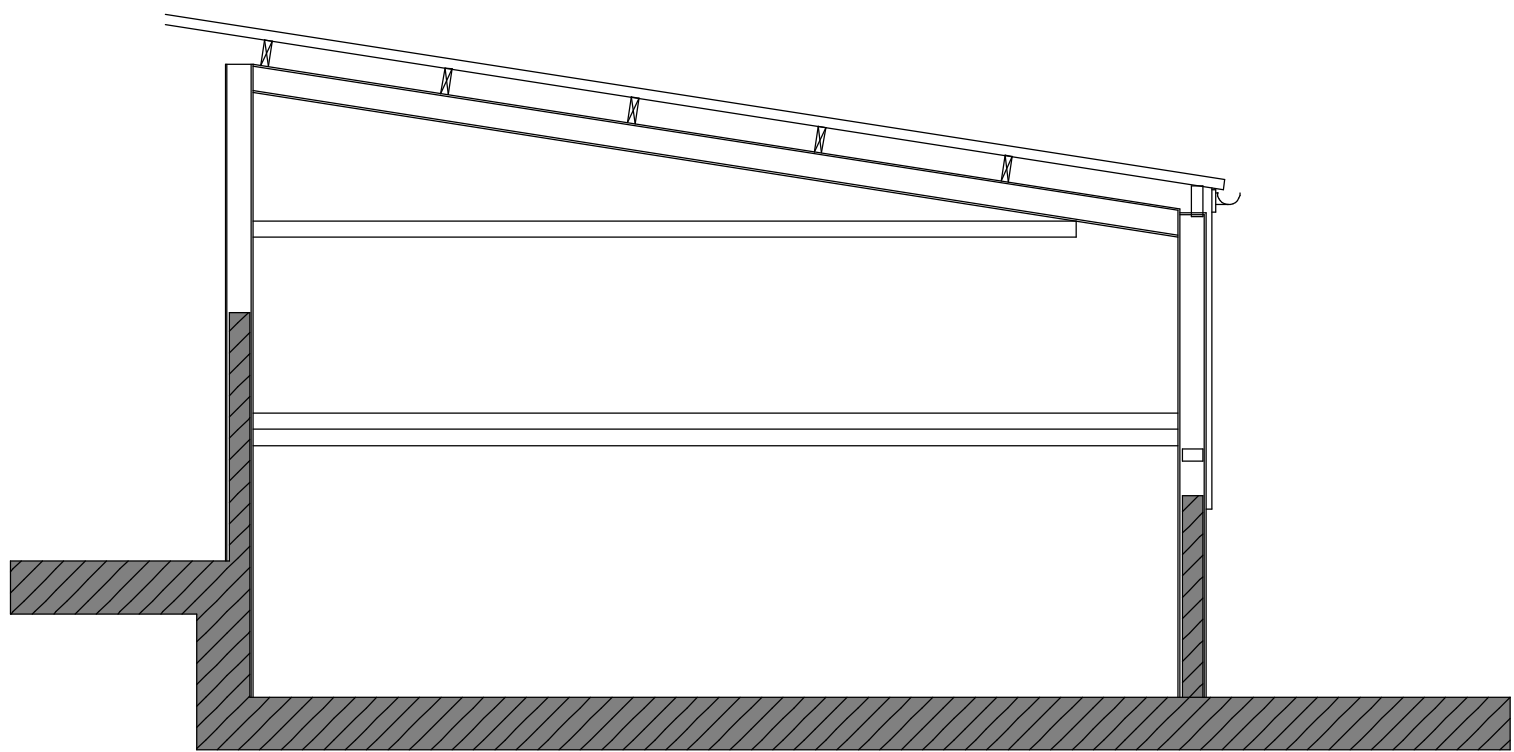

typical section

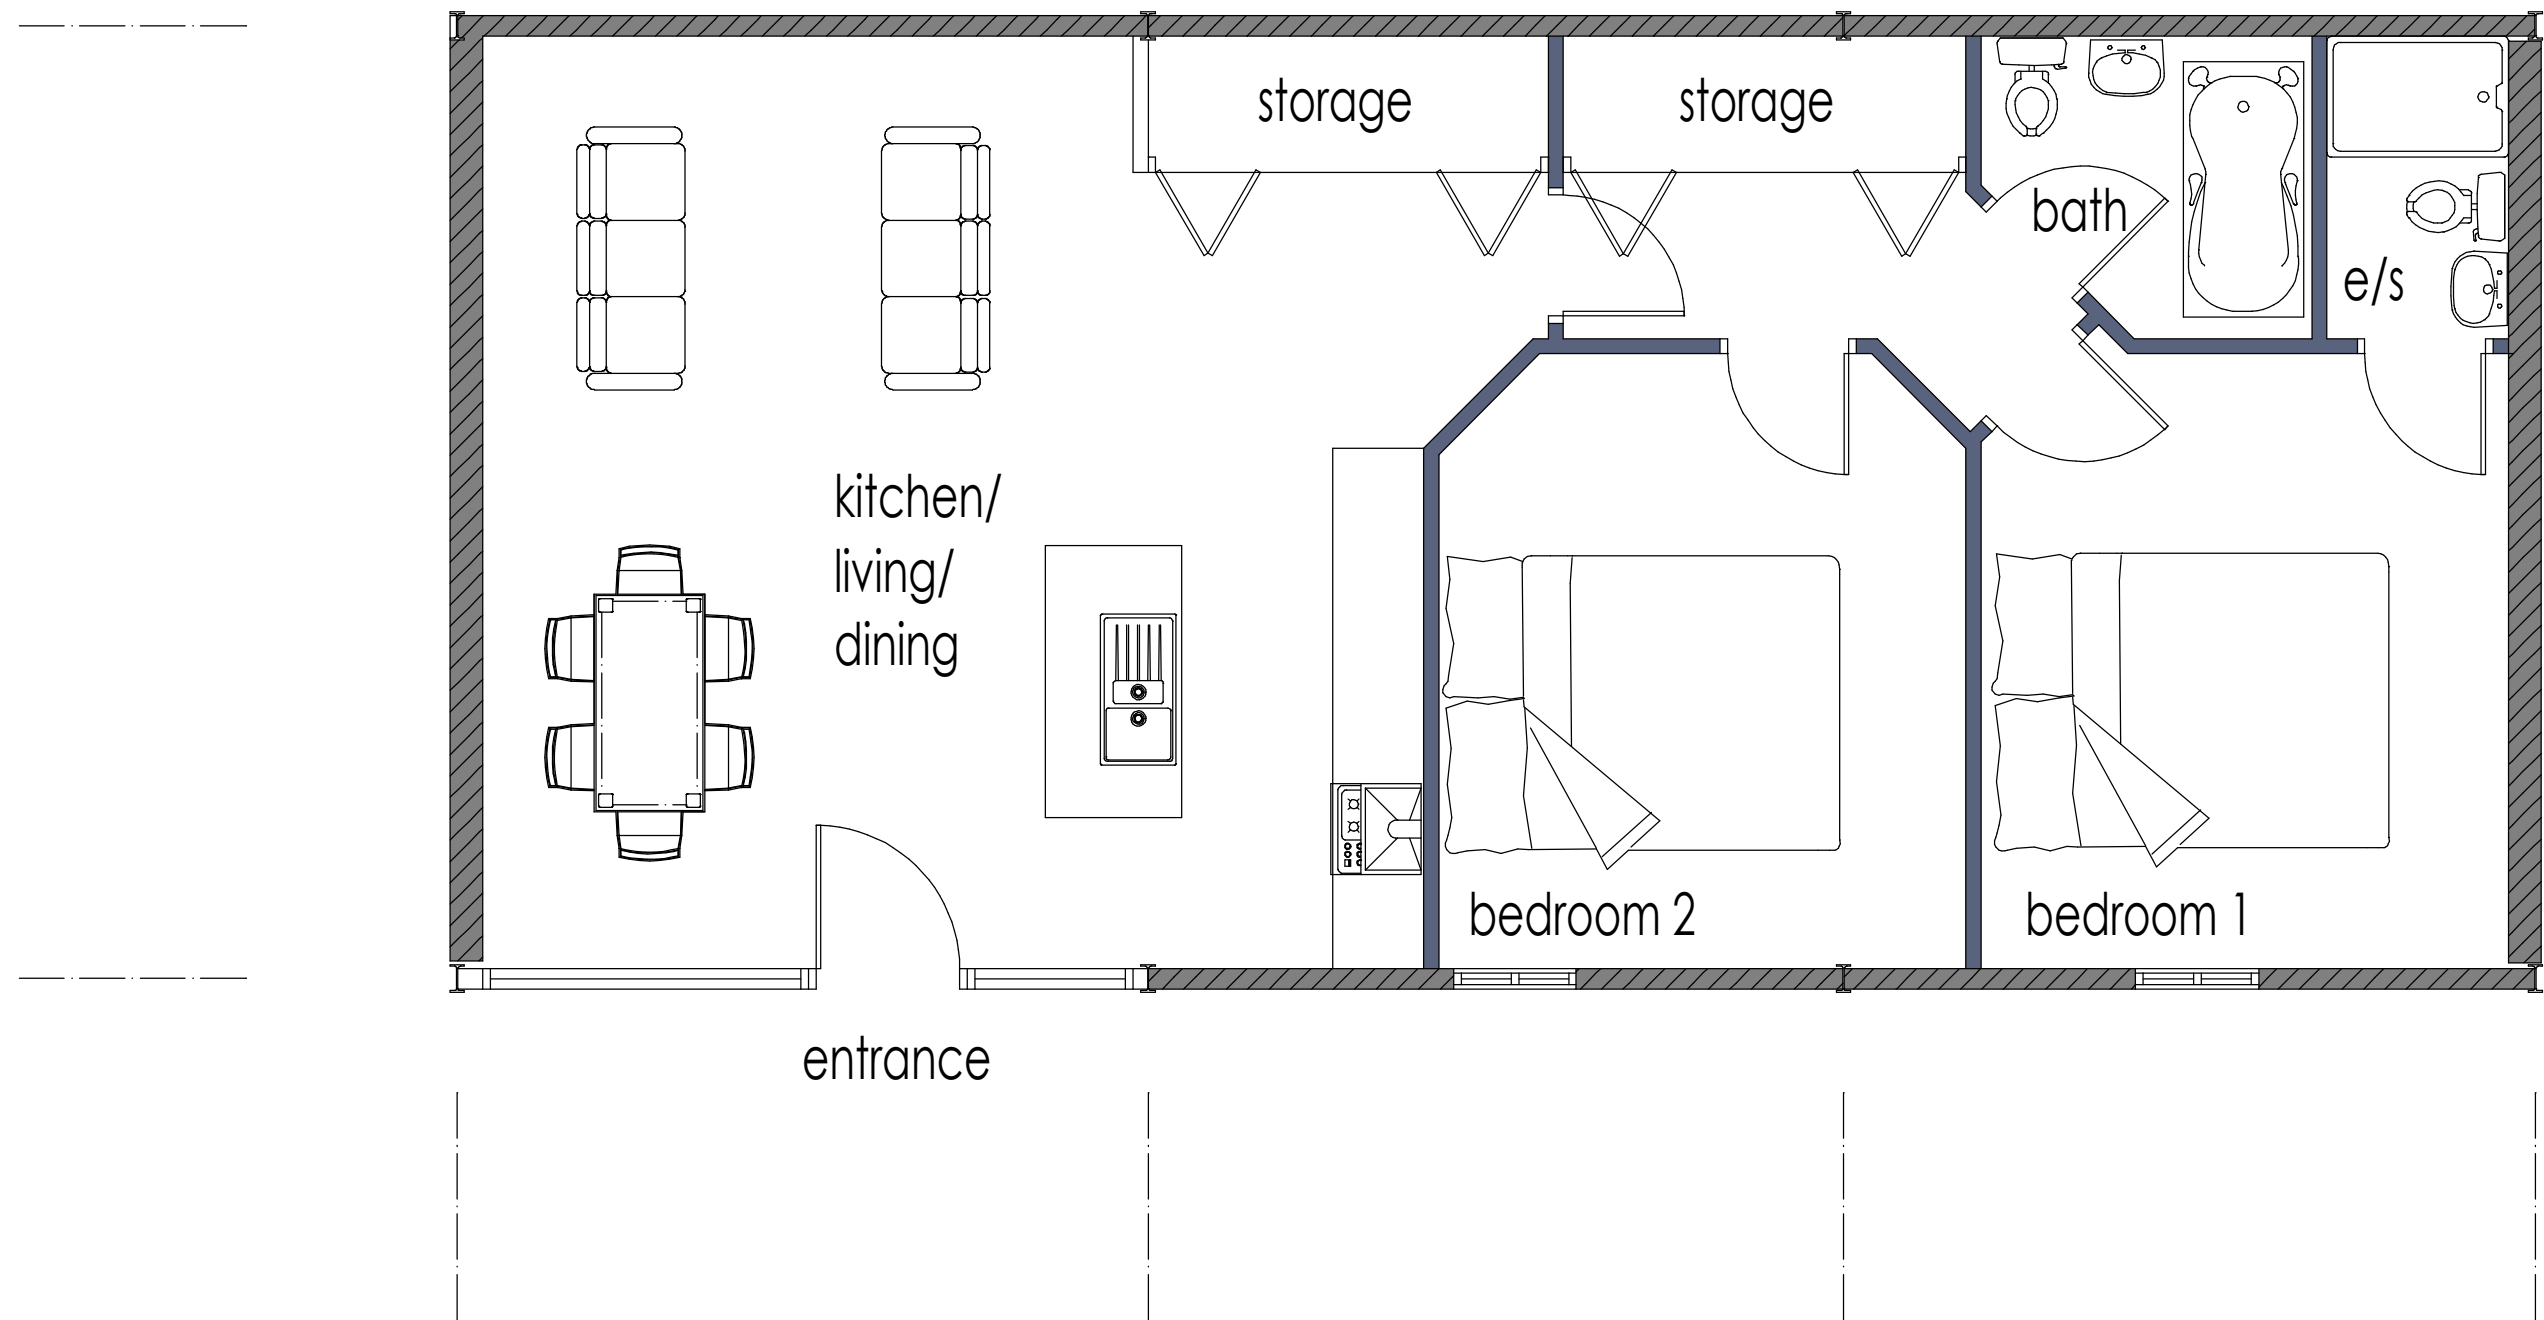

ground floor plan

Client			
Mr & Mrs W Keeling			
Contract			
Proposed conversion of the existing agricultural building to a residential dwelling under Class Q at The Withering Farm, Cheadle Road, Alton, Staffordshire, ST10 4DH			
Drawing Title			
Proposed Conditions Floor Plans, Elevations & Section			
Date	September 2021	Status	Preliminary
Scale	1:50	Contract Number	5694
Drg. No.	5694 - 002	Revision Suffix	A
Revisions			
Rev A	28.10.21	Minor Amendments	