




Front Elevation

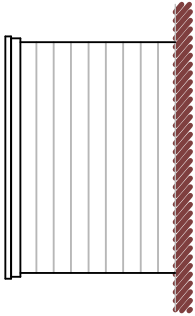


Rear Elevation

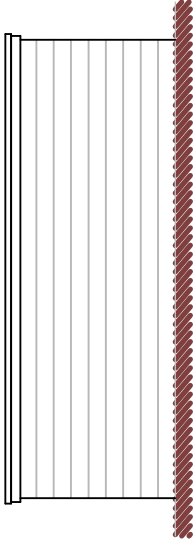


Side Elevation

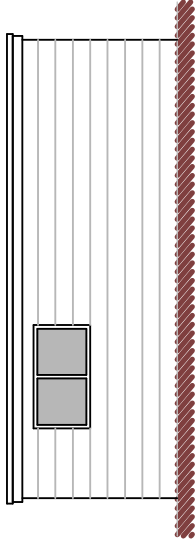

Side Elevation

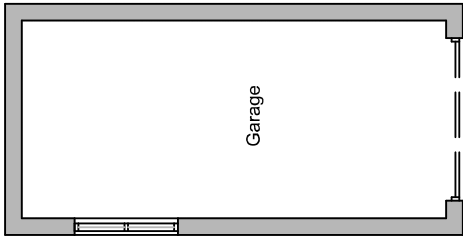

Ground Floor Plan

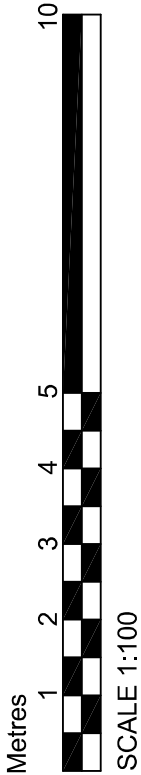

**DBD Architectural
Consultancy Ltd ©2021**

1. Copyright is vested with DBD Architectural Consultancy Ltd.
2. All dimensions to be checked on site before proceeding.
3. Contractor to check/adjust dimensions of new work to suit existing conditions.
Do not assume existing structure or details are plumb, square or level.
4. Contractor must notify the architect of any discrepancies before proceeding.
5. All drawings to be read in conjunction with all other consultants drawings and specs.

Rev	Date	Description



DBD Architectural Consultancy Ltd
50 Broad Street, Leek,
Staffordshire, ST13 5NS
01538 383118
mail@dbdconsultants.co.uk
www.dbdconsultants.co.uk

Mr & Mrs Corby
Rosebank Cottage
Sunnyside, Kingsley
ST10 2AS
Client

Replacement Garage and Other
General Alterations
Project

Title

Plans as Existing

Stage: Planning		Job No: 2144
Size: A4	Date: 19.08.21	
Scale: 1:100		Drawing Number:

PL 02