



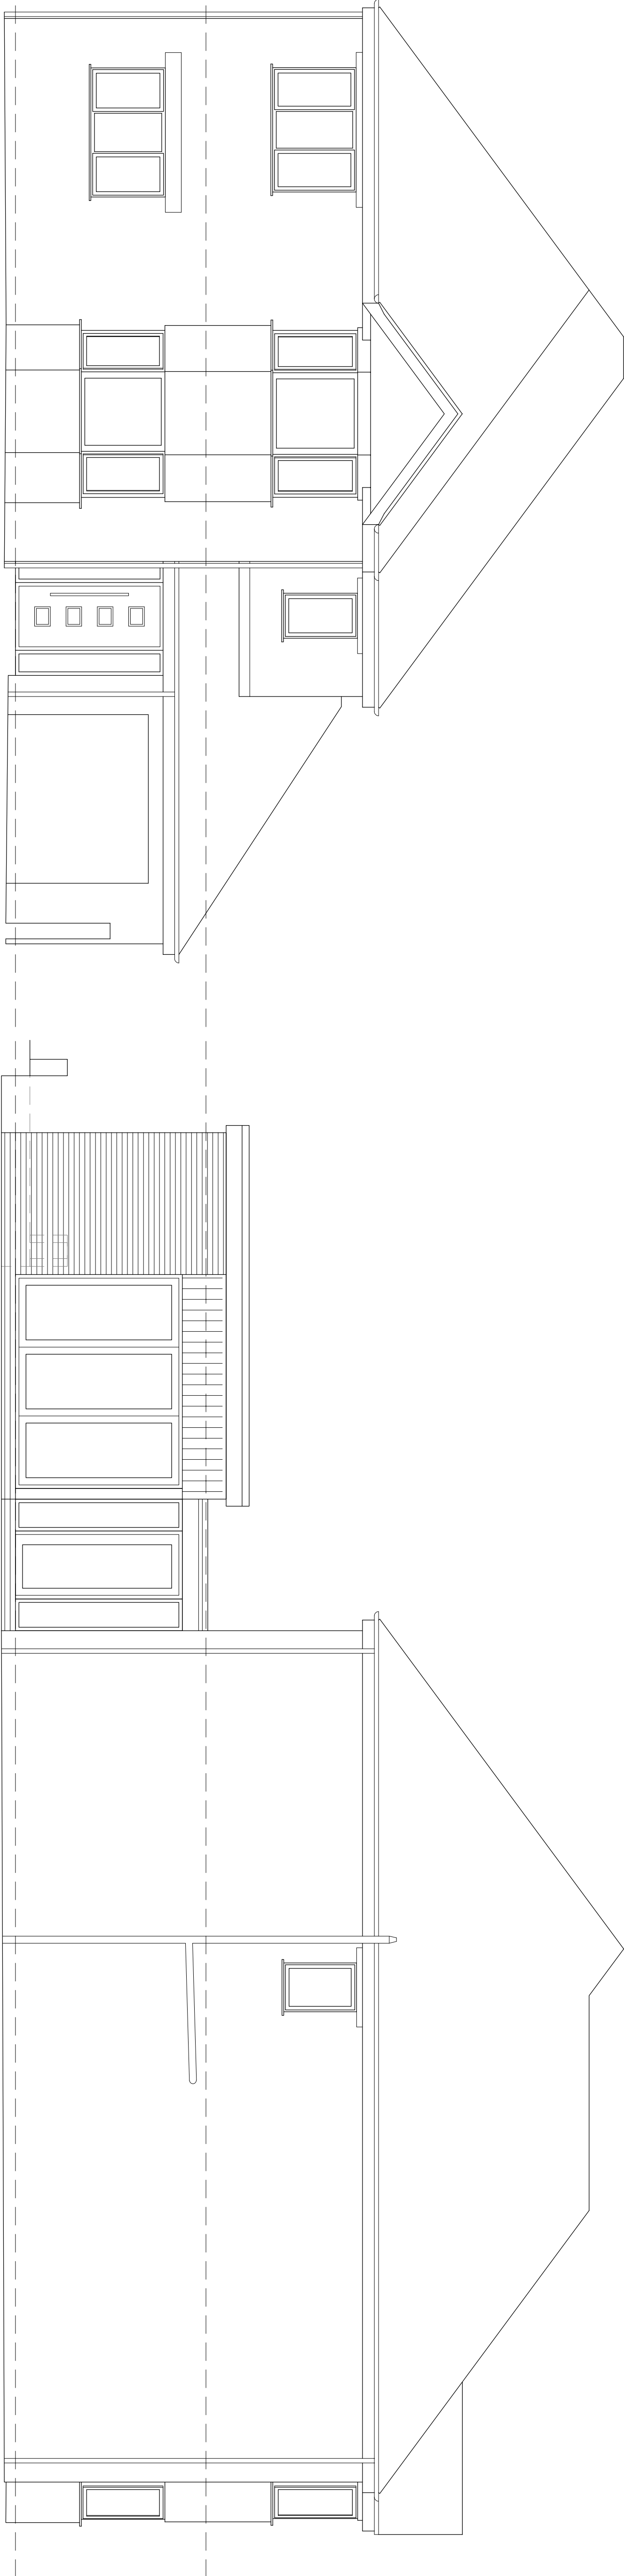

Front Elevation 1:50

Side Elevation 1:50

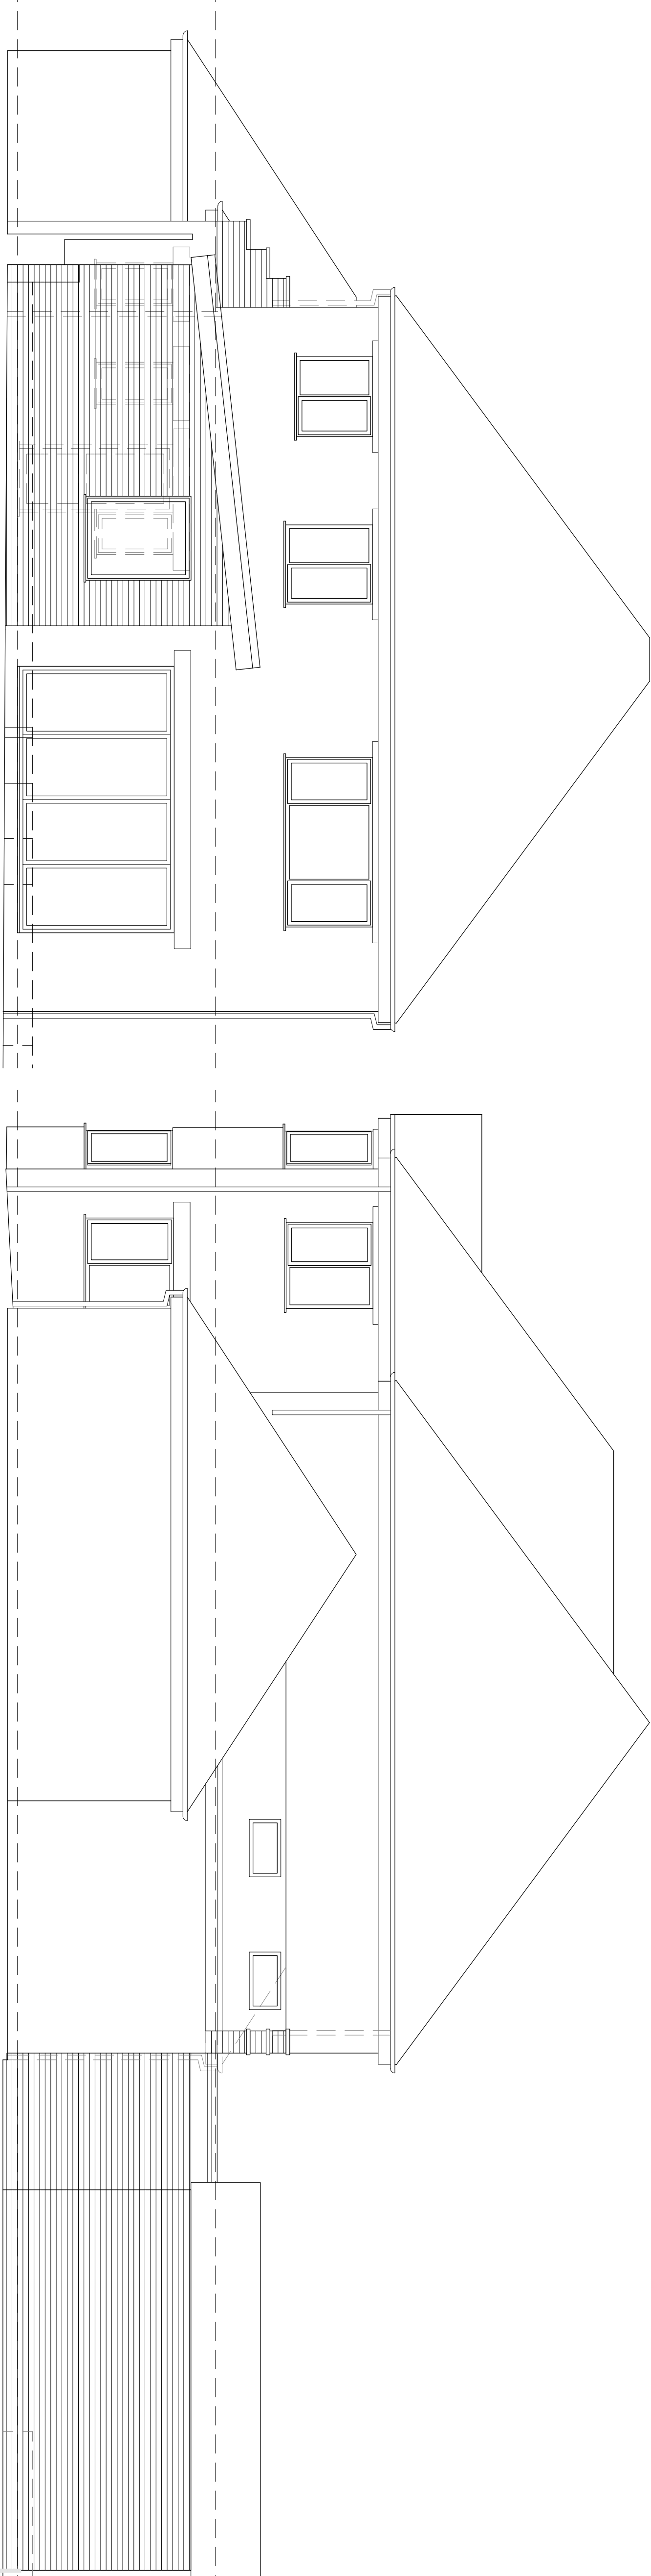

Rear Elevation 1:50

Side Elevation 1:50



Hewitt&Carr Architects
A. Design House 1/219 Leek Road | Chesham | ST10 1JE
T. 01456 75889
E. enquiries@hccarchitects.co.uk
W. www.hccarchitects.co.uk

Client
Mr and Mrs J Thomas

Project
Proposed single storey rear extension at
Bramhill House, 61 High Street, Ipswich
ST10 2LU

Title
Elevations as Proposed

Date
SCHEME

Date
April 2021

Scale @A1 As Stated

Project No. Drawing No.

01062 AL(0)06

Drawn
HMM

Checked

Rev
B