



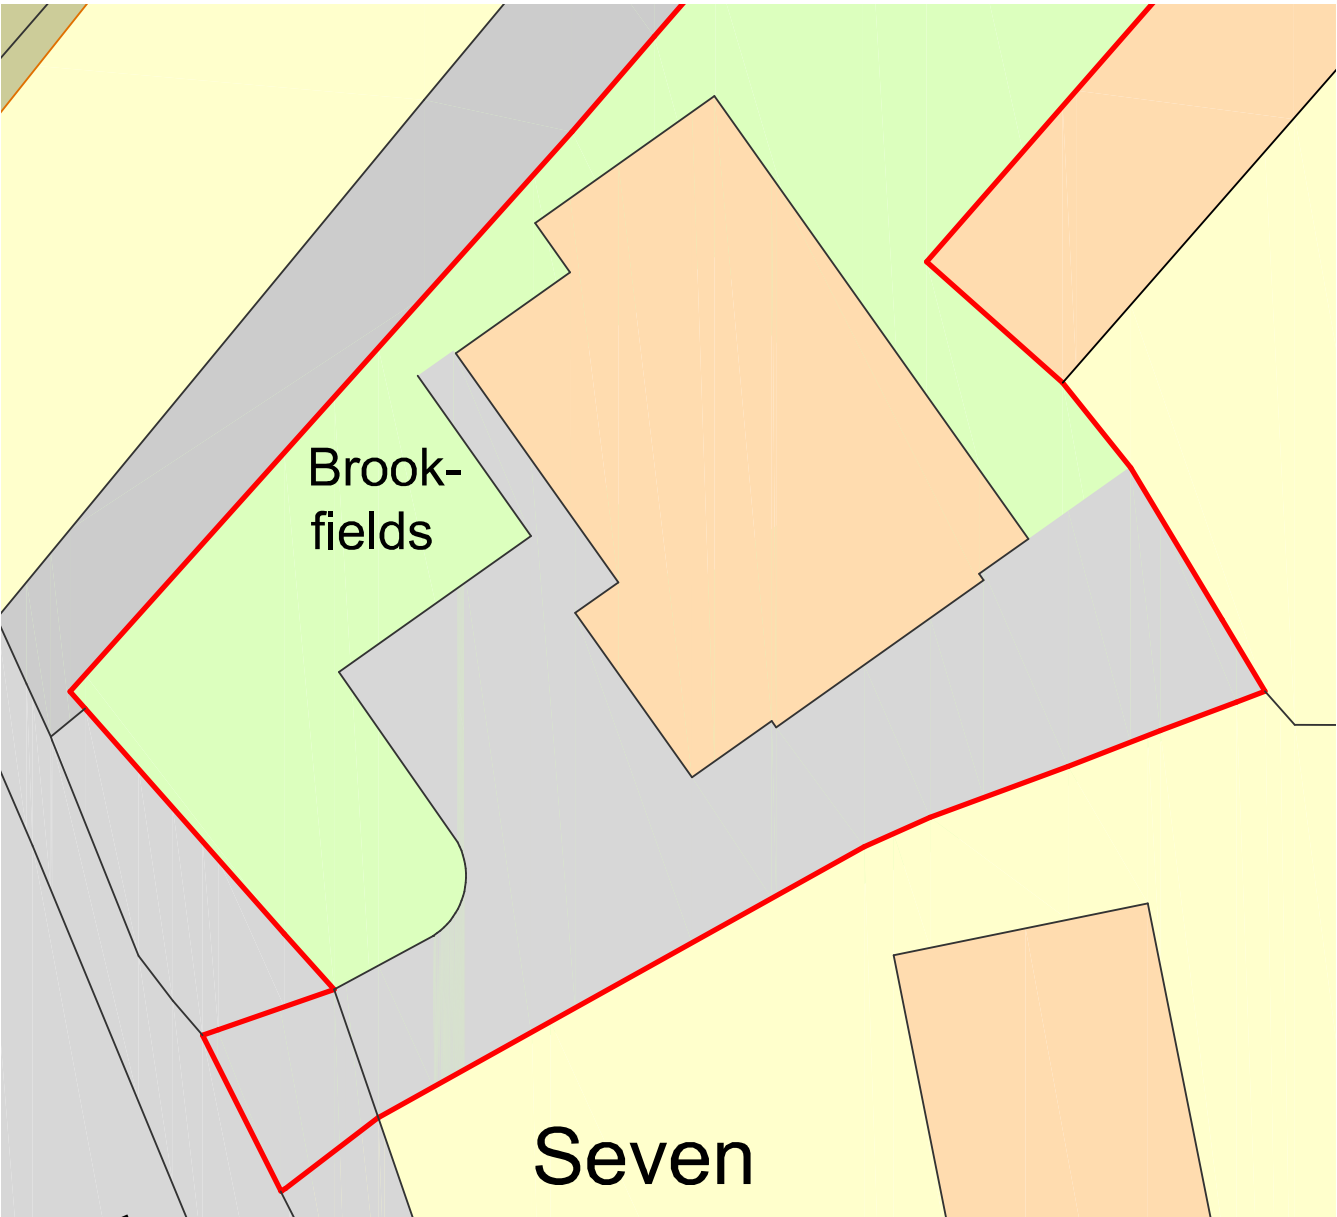


Existing Site Plan



Site Location Plan
Metres
10 20 30 40 50 60 70 80 90 100
SCALE 1:1250

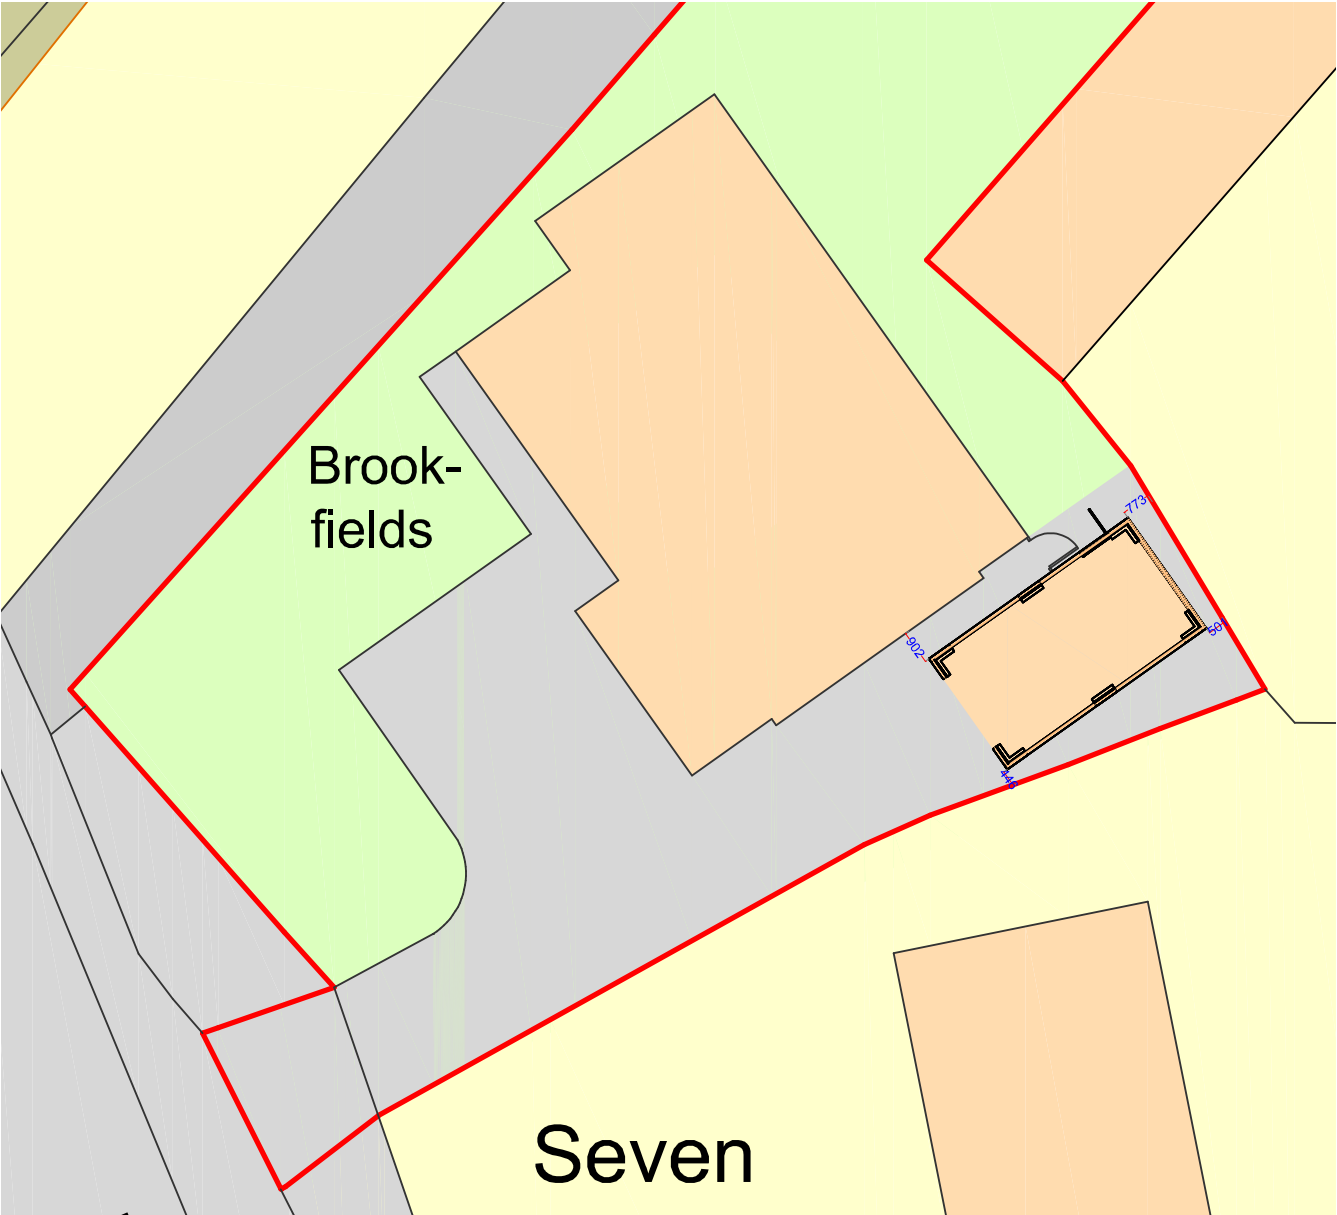

Proposed Site Plan

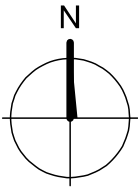

DBD Architectural Consultancy Ltd ©2021

1. Copyright is vested with DBD Architectural Consultancy Ltd.
2. All dimensions to be checked on site before proceeding.
3. Contractor to check/adjust dimensions of new work to suit existing conditions. Do not assume existing structure or details are plumb, square or level.
4. Contractor must notify the architect of any discrepancies before proceeding.
5. All drawings to be read in conjunction with all other consultants drawings and specs.

Rev	Date	Description



DBD Architectural Consultancy Ltd
50 Broad Street, Leek,
Staffordshire, ST13 5NS
01538 383118
mail@dbdconsultants.co.uk
www.dbdconsultants.co.uk

Mike Gould
Brookfield, Post Lane
Endon
ST9 9DT
Client

Detached Single Garage
Project

Title

Site Plans

Stage: Planning	Date: 15.10.21	Job No: 1944
Size: A3	Scale: 1:200	Drawing Number: PL 11