
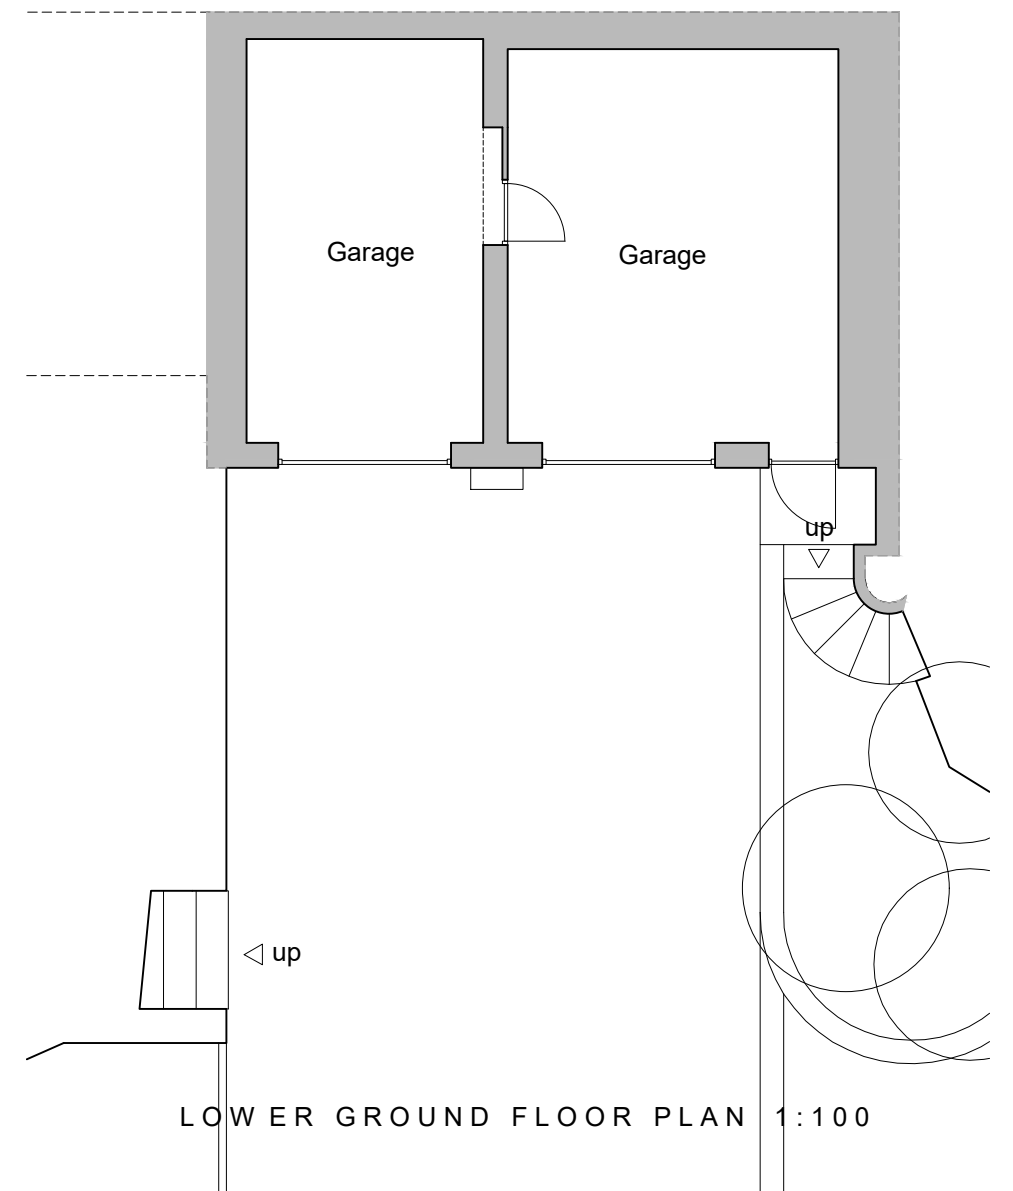
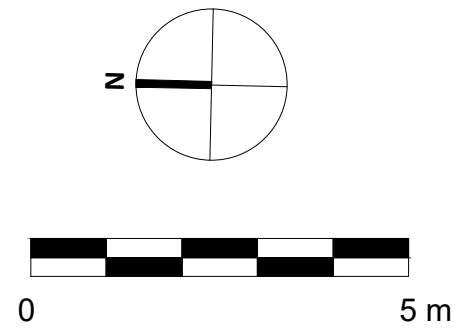


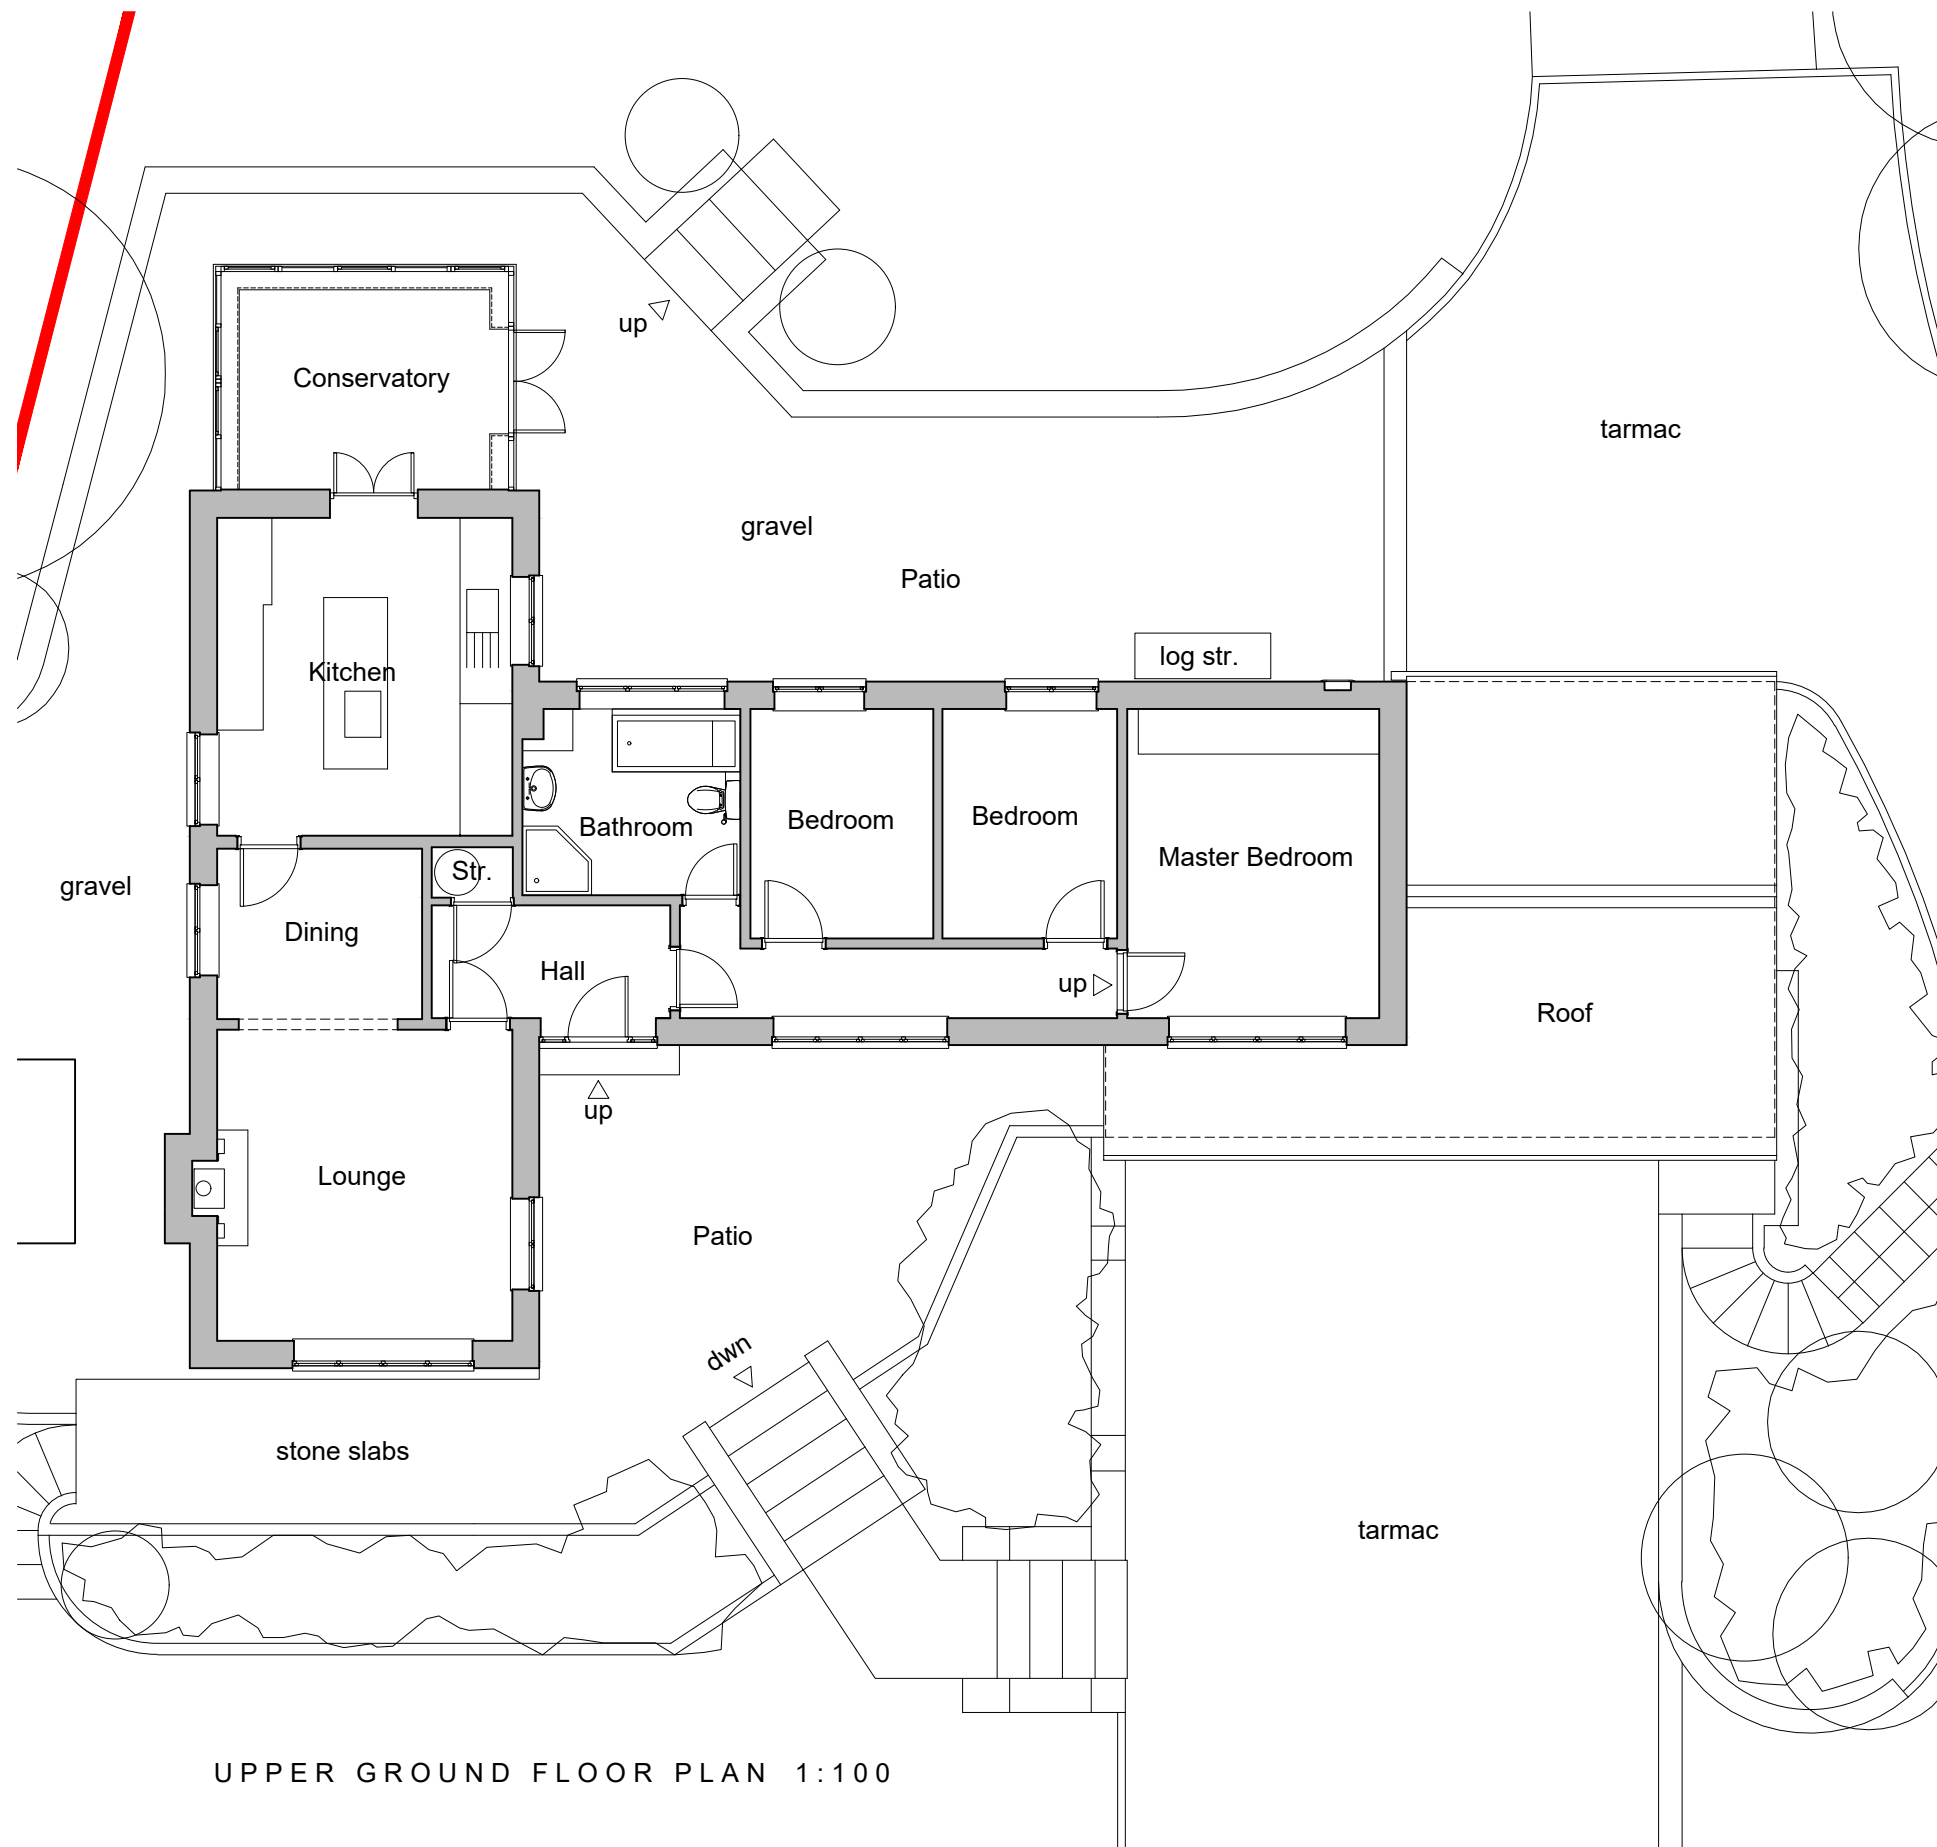

CLIENT
MR AND MRS DINNING

JOB
ALTERATIONS AND EXTENSIONS
THE FIR TEES
THORNCLIFFE

TITLE
EXISTING FLOOR PLANS

REVISIONS

job. no.

2118

dwg. no.

P 02

Rev.

Scale: 1:100@A3

Drawn: PJW

Date: AUG 2021

Status: PLANNING

philip wootton
architect

3, Belgrave Avenue, Alsager, Cheshire, ST7 2BX

Telephone 07411 702420
E-mail: philipjwootton@gmail.com

pwa