



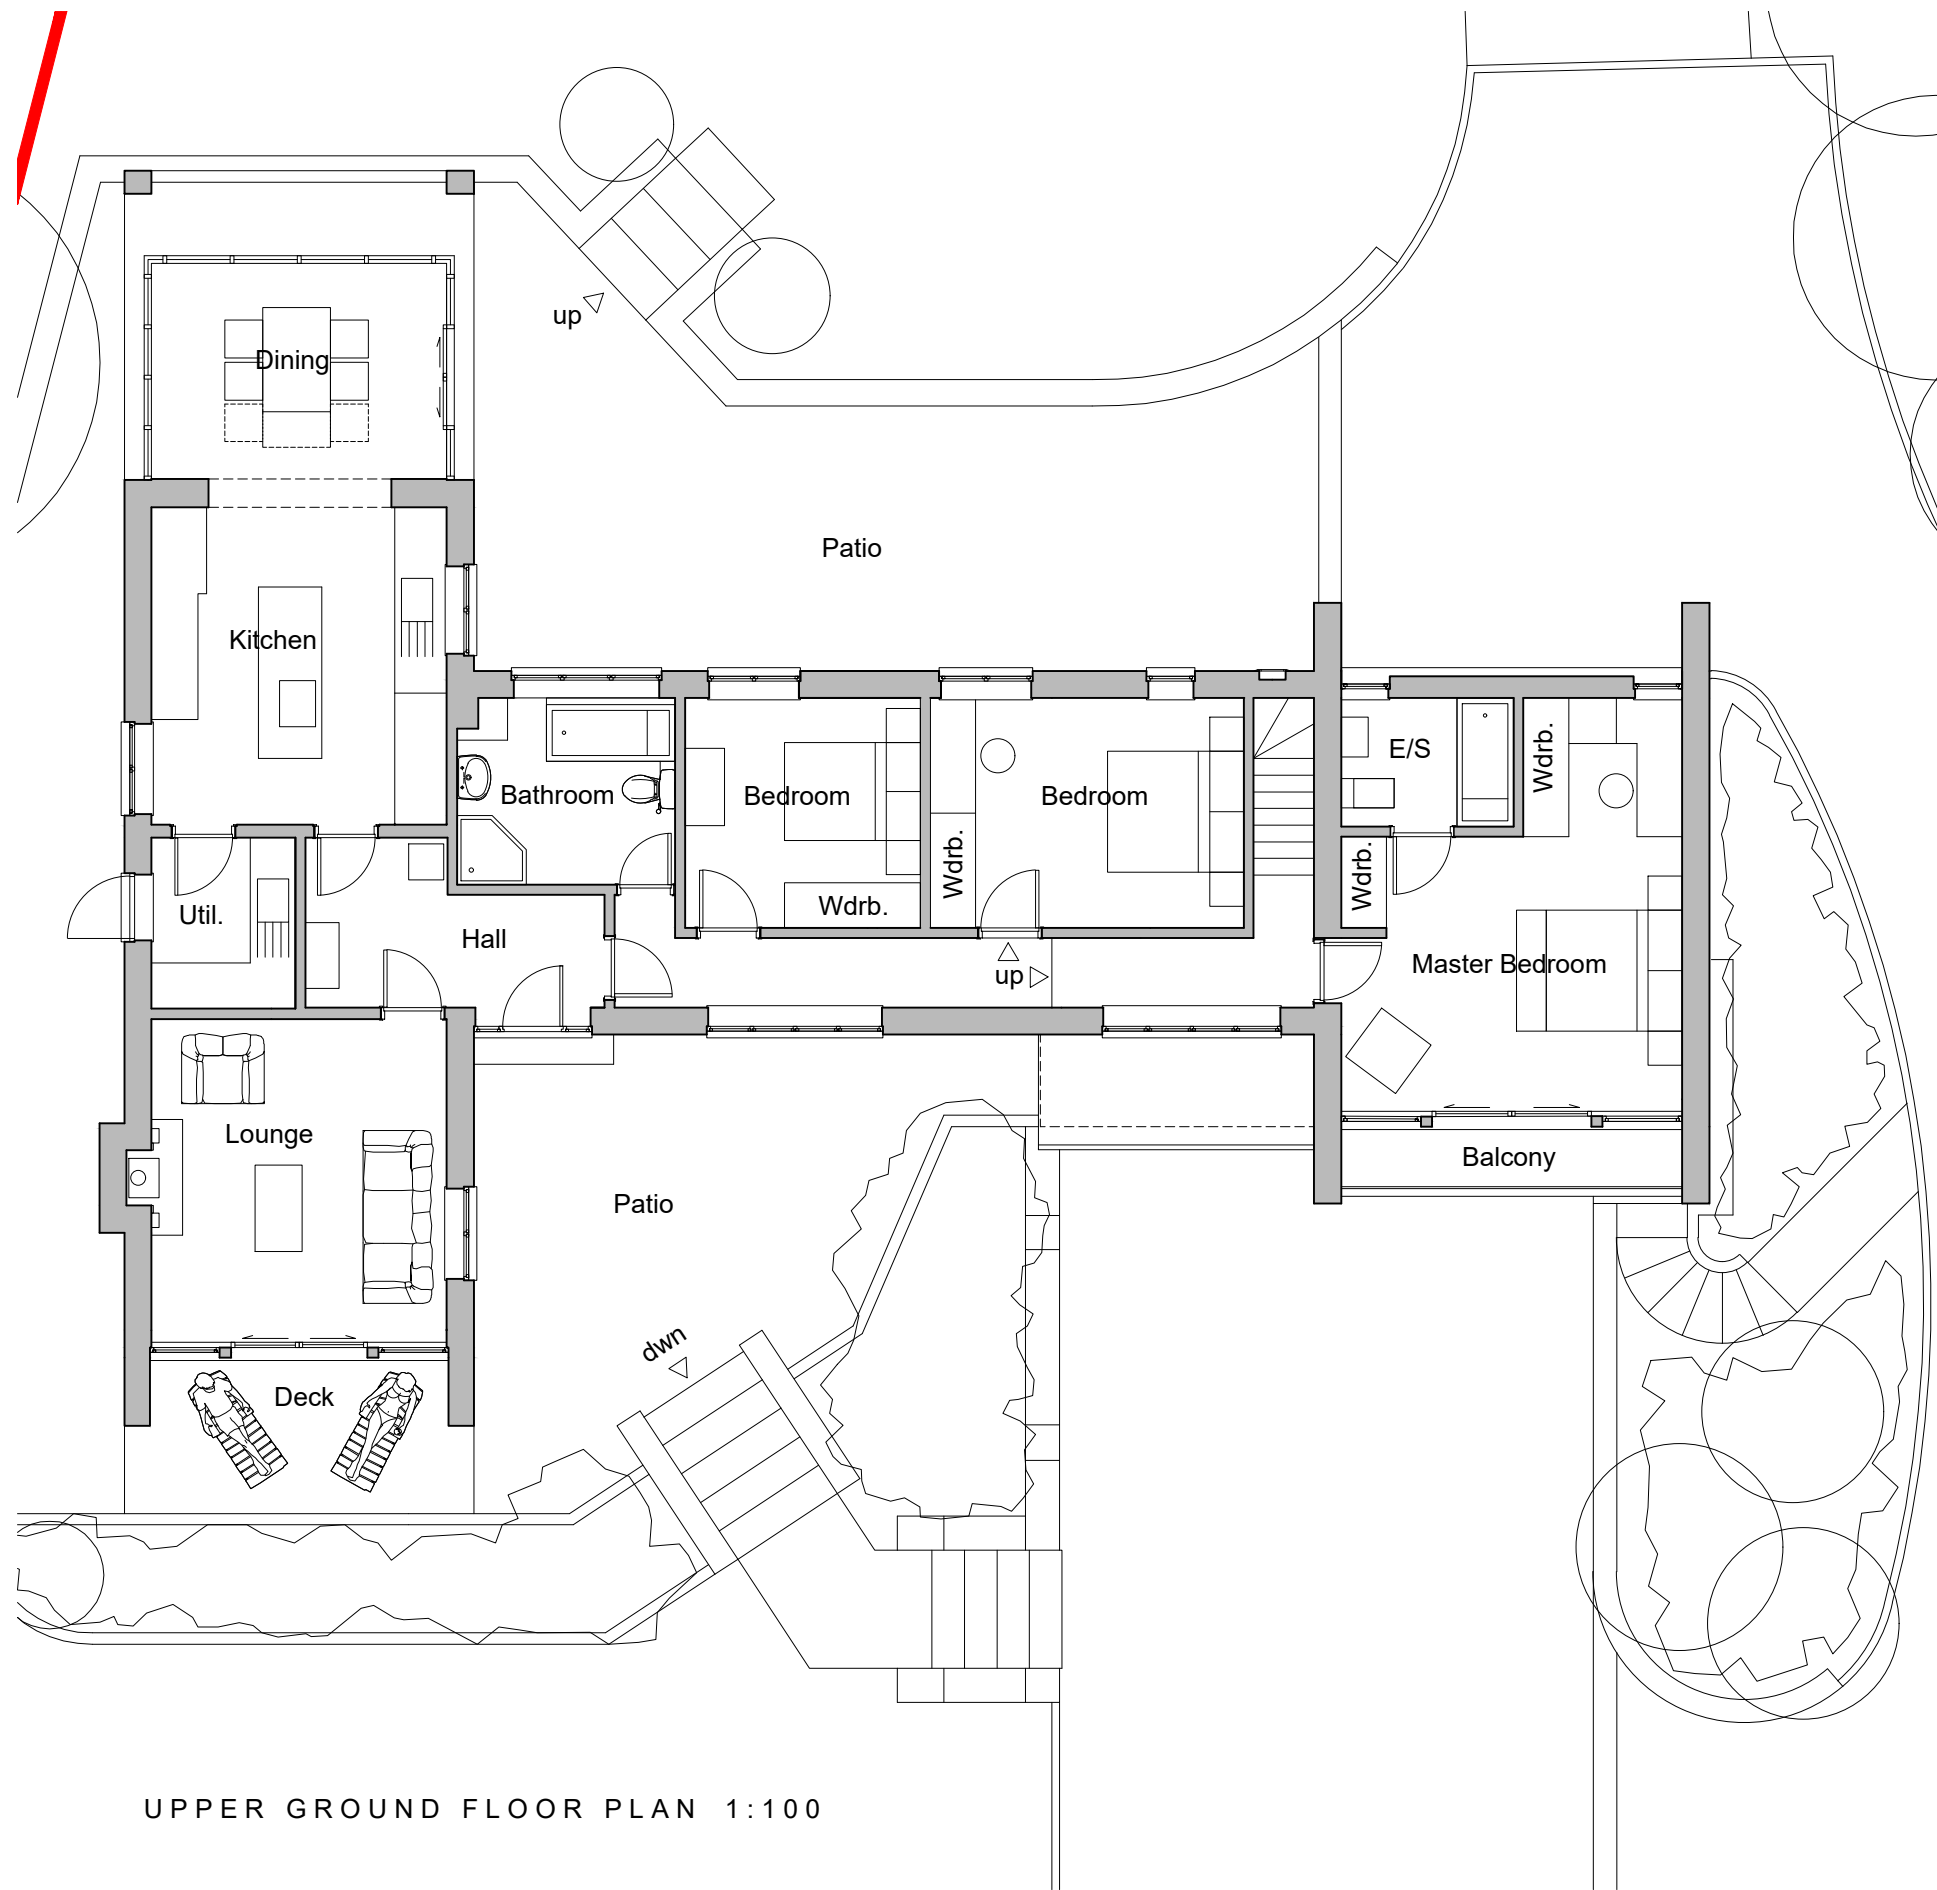

UPPER GROUND FLOOR PLAN 1:100

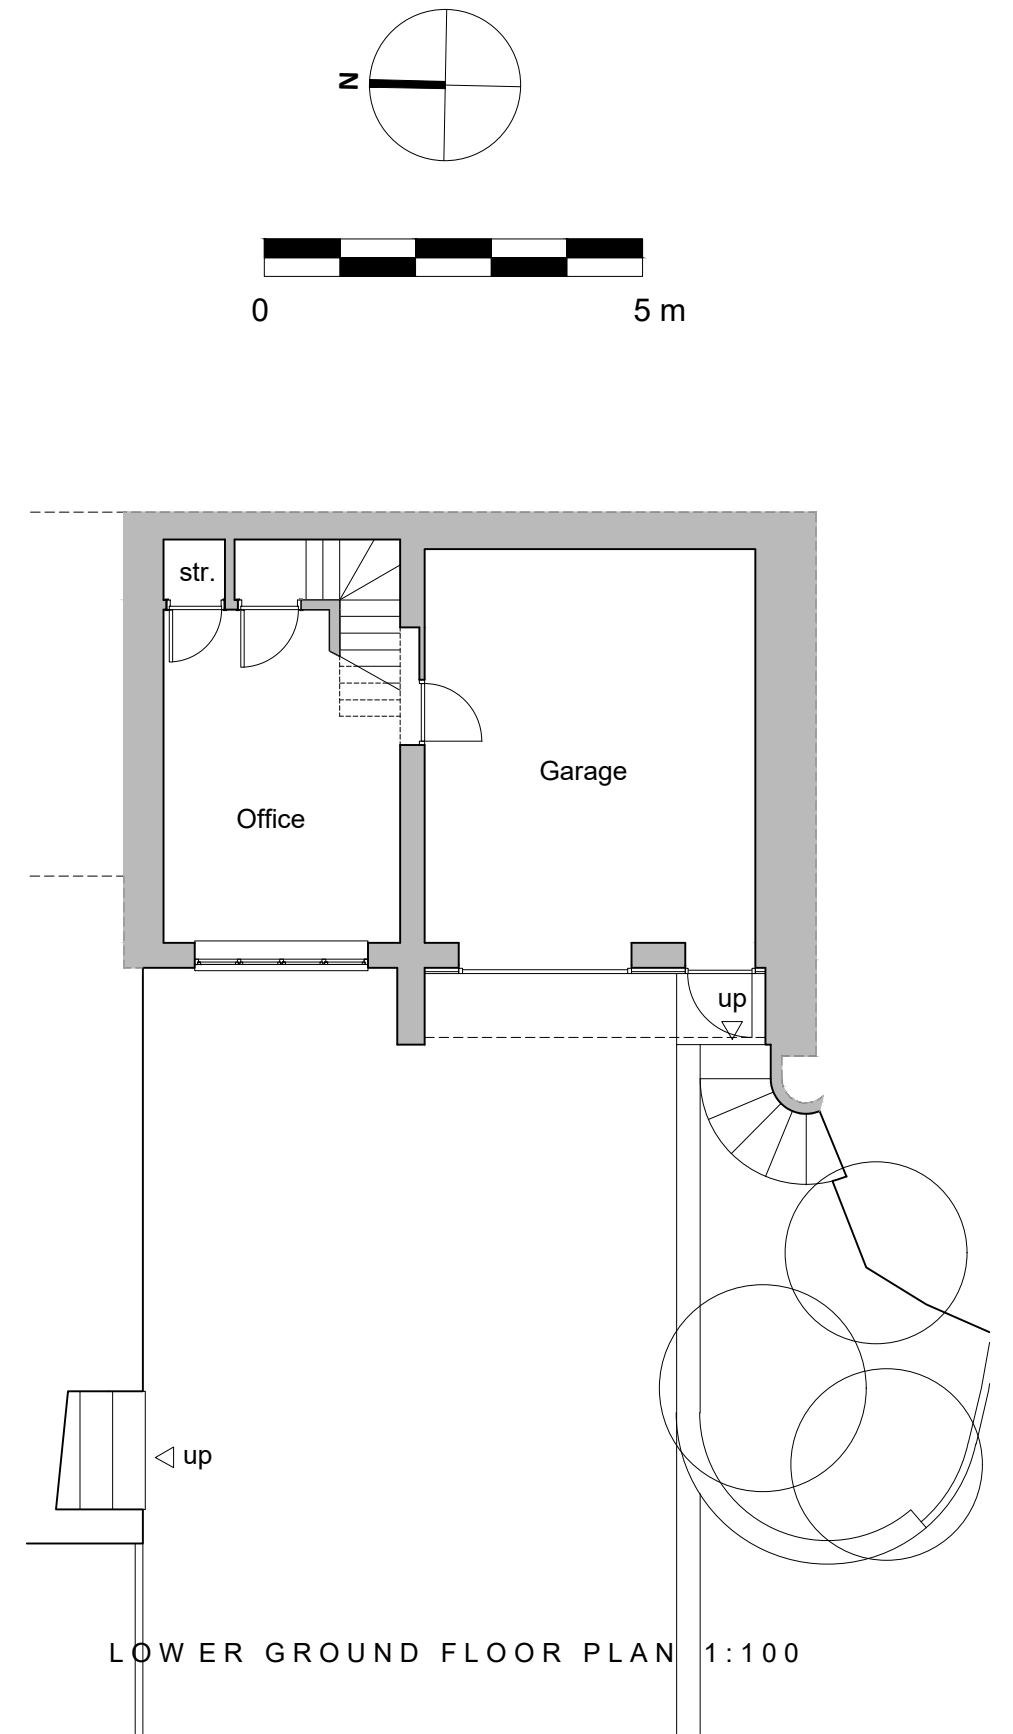

LOWER GROUND FLOOR PLAN 1:100

CLIENT	JOB	TITLE	REVISIONS
MR AND MRS DINNING	ALTERATIONS AND EXTENSIONS THE FIR TEES THORNCLIFFE	PROPOSED FLOOR PLANS	

job. no.	dwg. no.	Rev.
2118	P 05	
Scale: 1:100@A3	Date: AUG 2021	
Drawn: PJW	Status: PLANNING	

philip wootton
architect
3, Belgrave Avenue, Alsager, Cheshire, ST7 2BX
Telephone 07411 702420
E-mail: philipjwootton@gmail.com

