

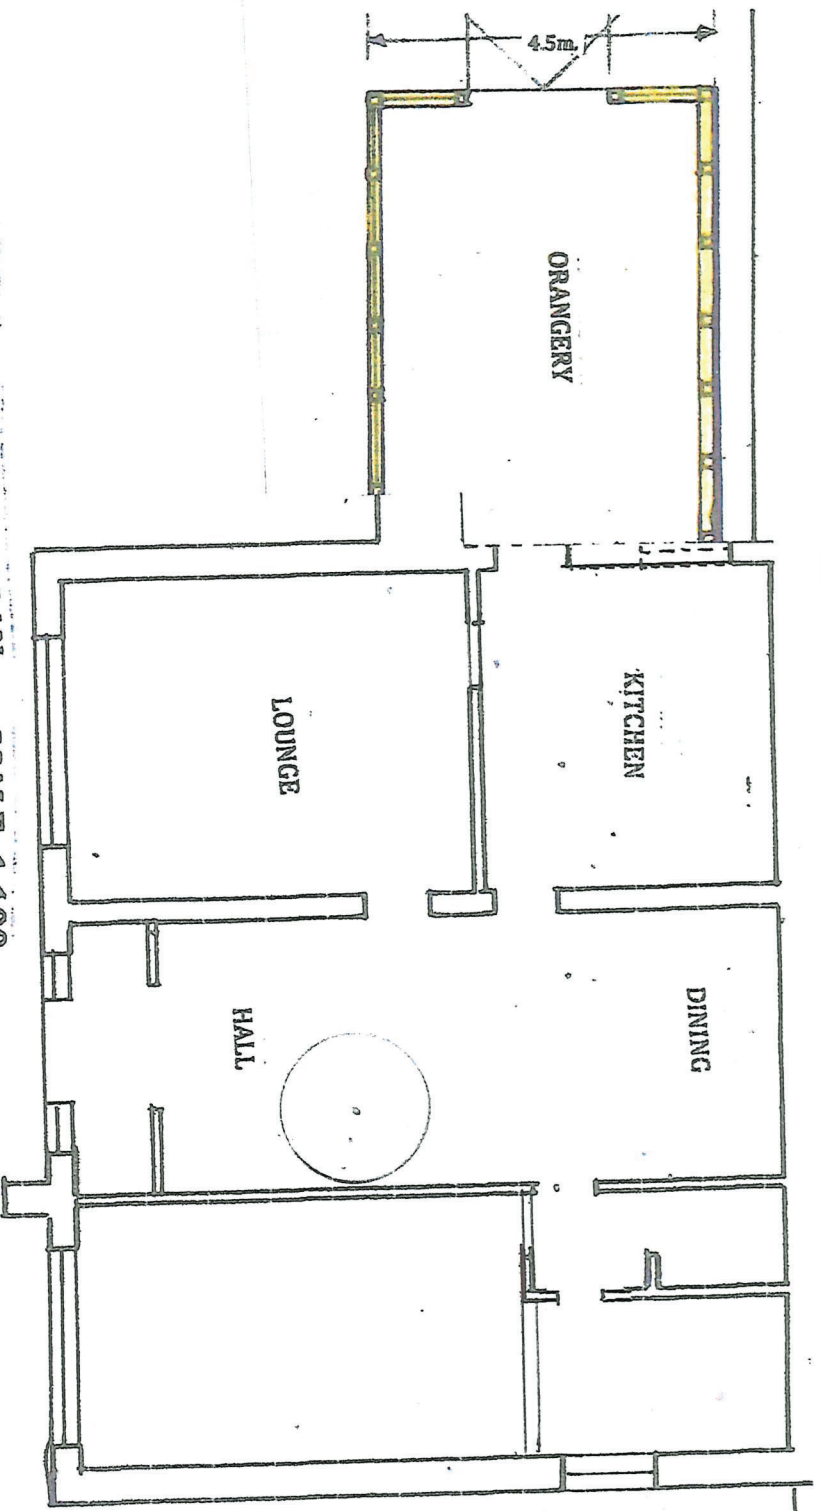


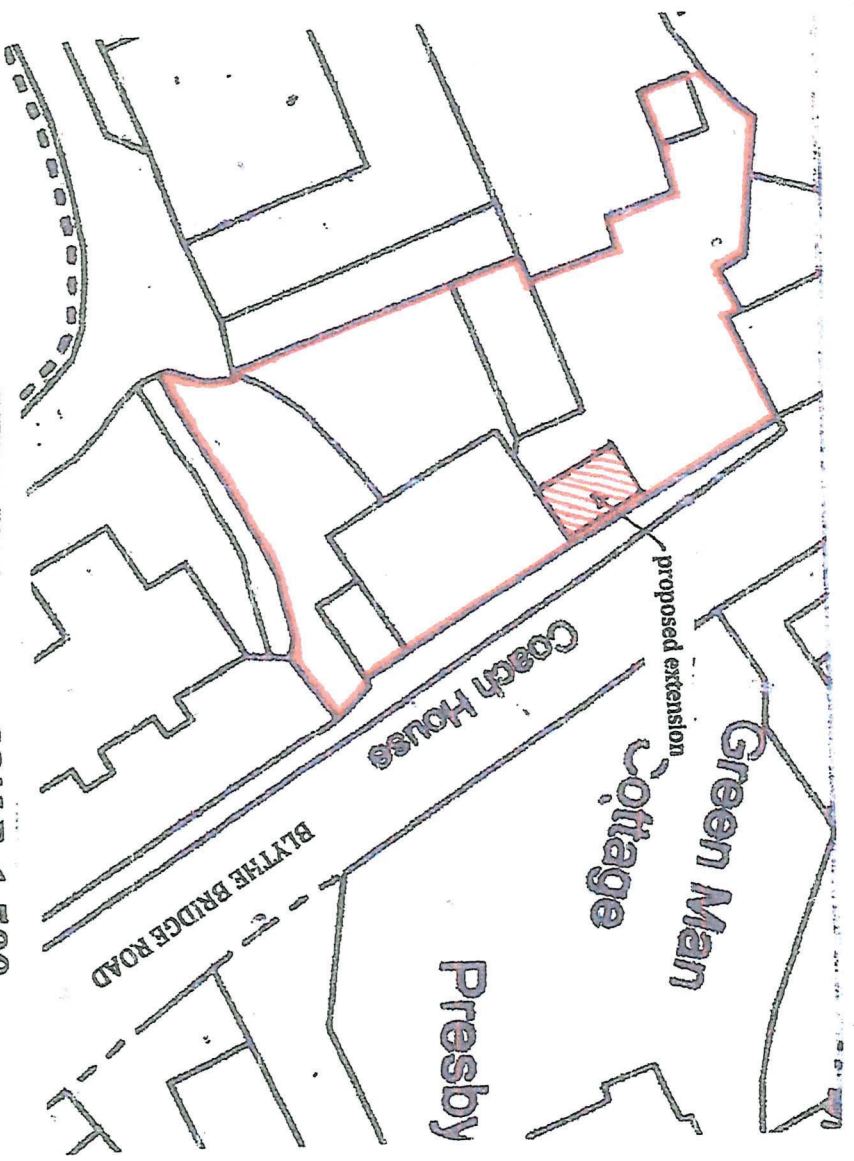

PROPOSED GROUND FLOOR PLAN SCALE: 1:100

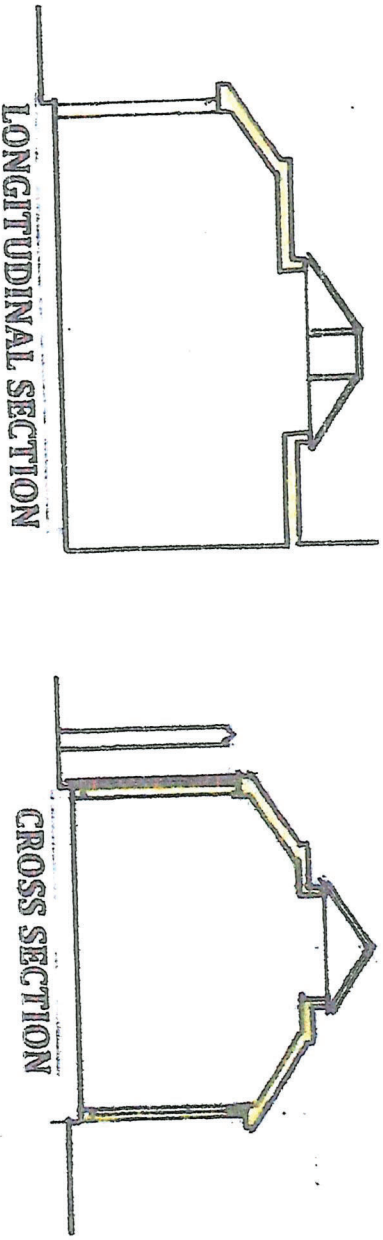

BLOCK PLAN

SCALE: 1:500

