




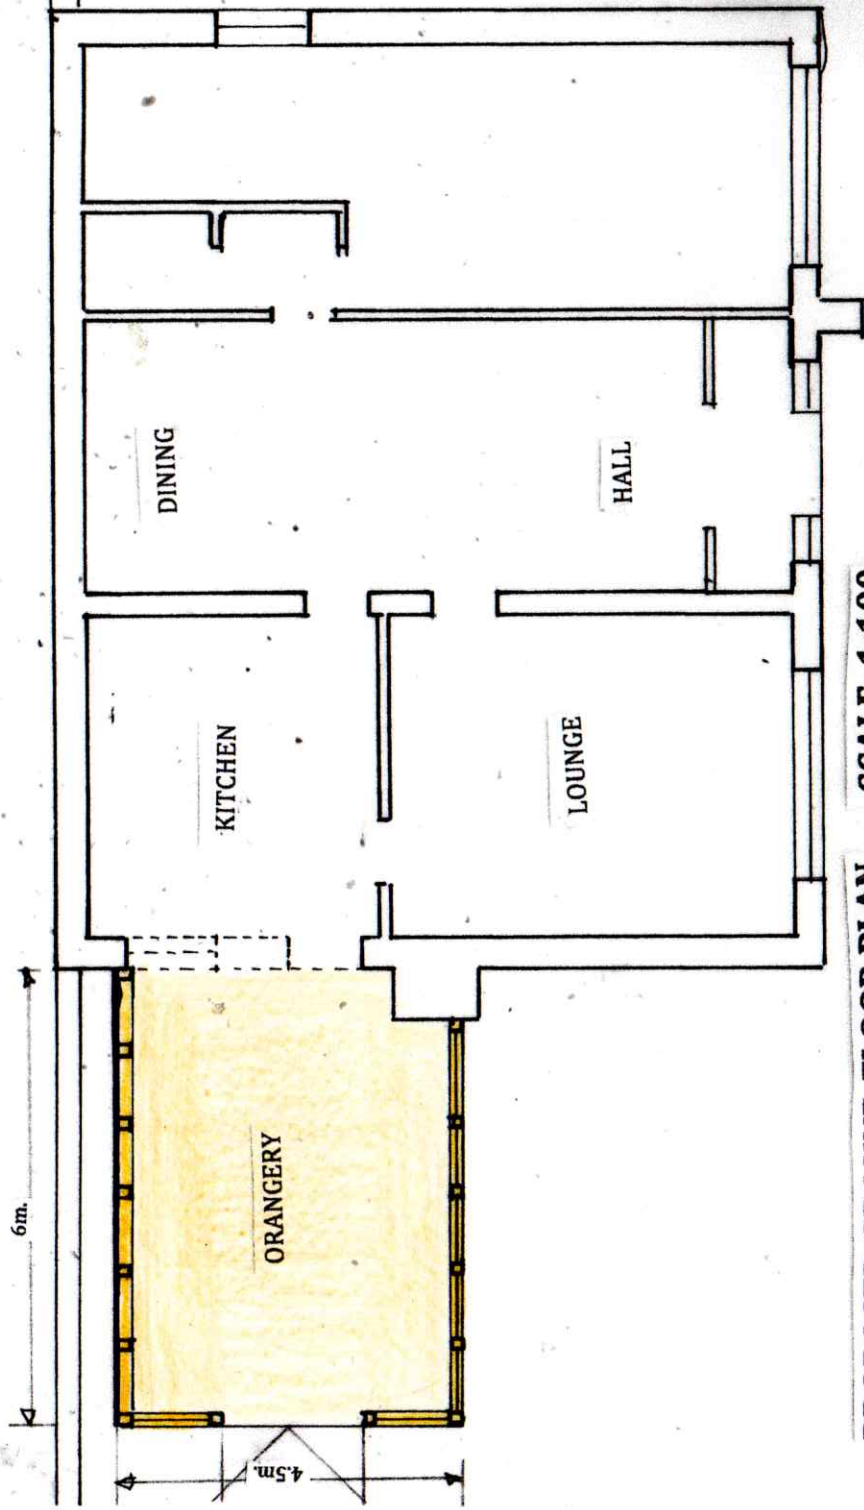


PROPOSED GROUND FLOOR PLAN SCALE: 1:100

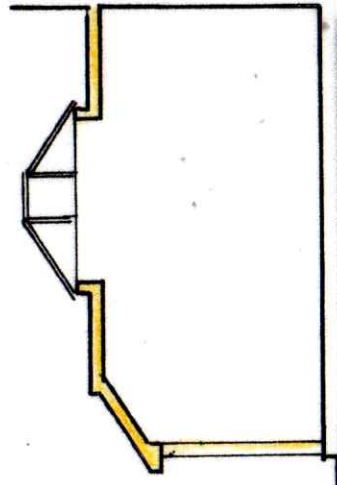

LONGITUDINAL SECTION

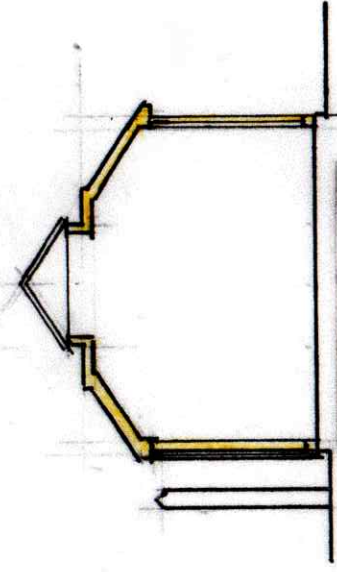

CROSS SECTION

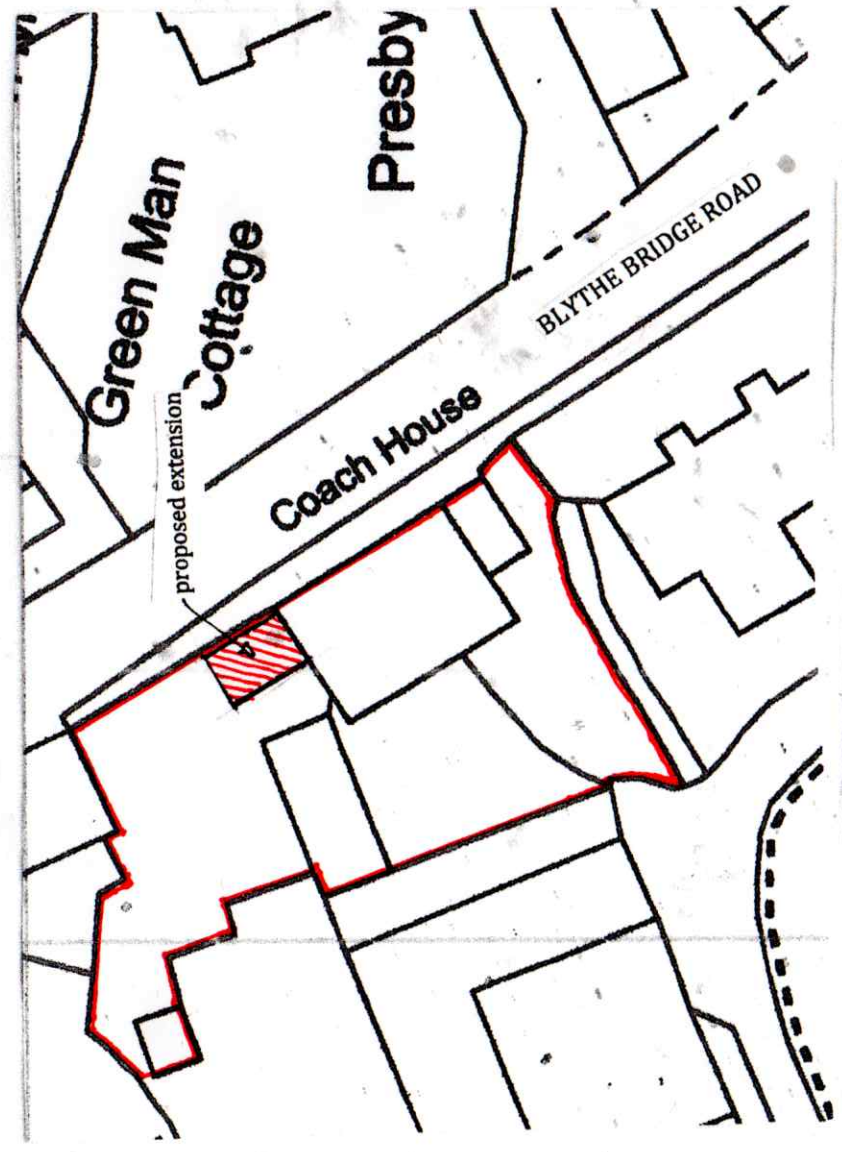

BLOCK PLAN SCALE: 1:500