


SECTION B - B

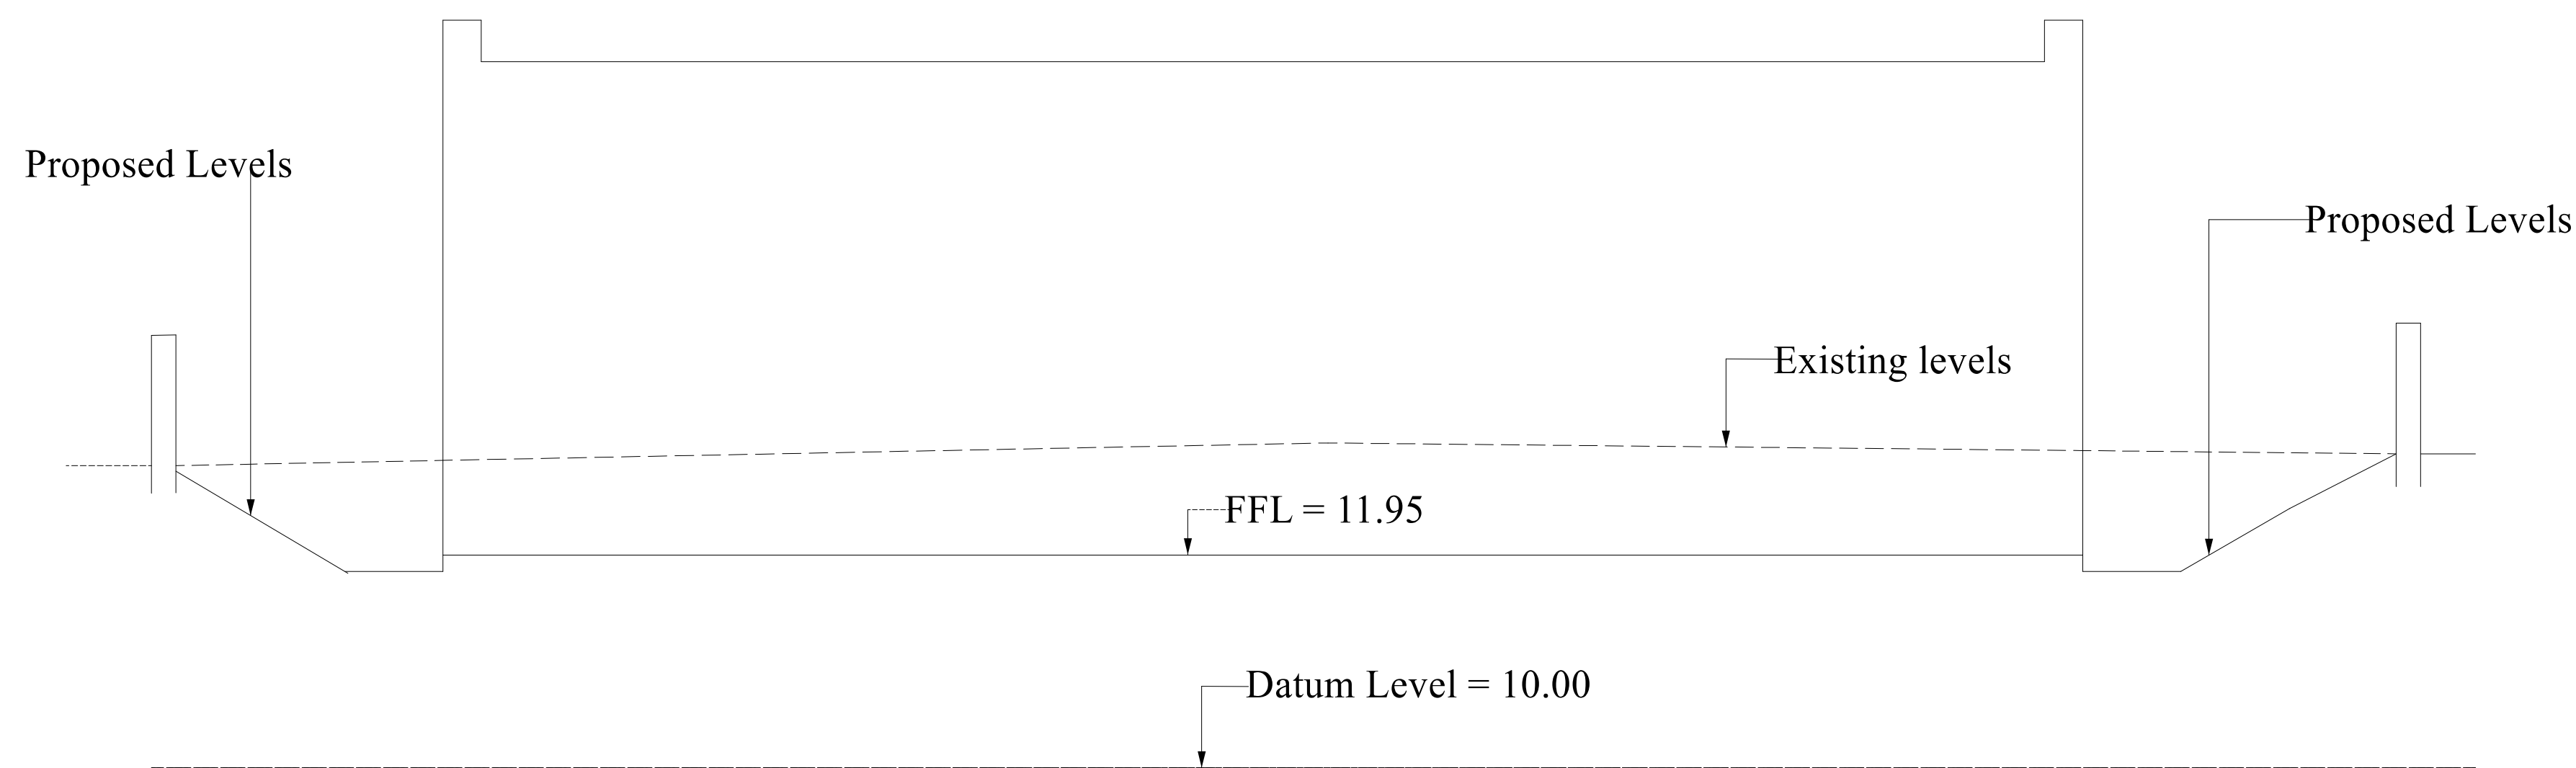

SECTION C - C

Sections relative to Site Plan
Drawing Nr. 1908/19/05

MR. P. STIMPSON		
DATE OCTOBER 2020		
PROPOSED BUNGALOW		
ON LAND ADJACENT TO SUNNYVIEW, FOXT ROAD, FOXT, STOKE-ON-TRENT, ST10 1HR	SCALE (at A1): SECTIONS	1:50
DRAWN BY: MALCOLM SALES QUANTITY SURVEYORS, DESIGNERS & BUILDING COST CONSULTANTS CHURCHILL SUITE, LULWORTH HOUSE, 51, HIGH STREET, CHEADLE, STOKE-ON-TRENT, STAFFS. ST10 1AR TEL: 01538 757233 MOB: 07889 225437 E-MAIL: Malcolm.sales@salesqs.co.uk		
SECTIONS THROUGH SITE		FOR PLANNING APPLICATION
DRAWING NR. 2110/20/04		