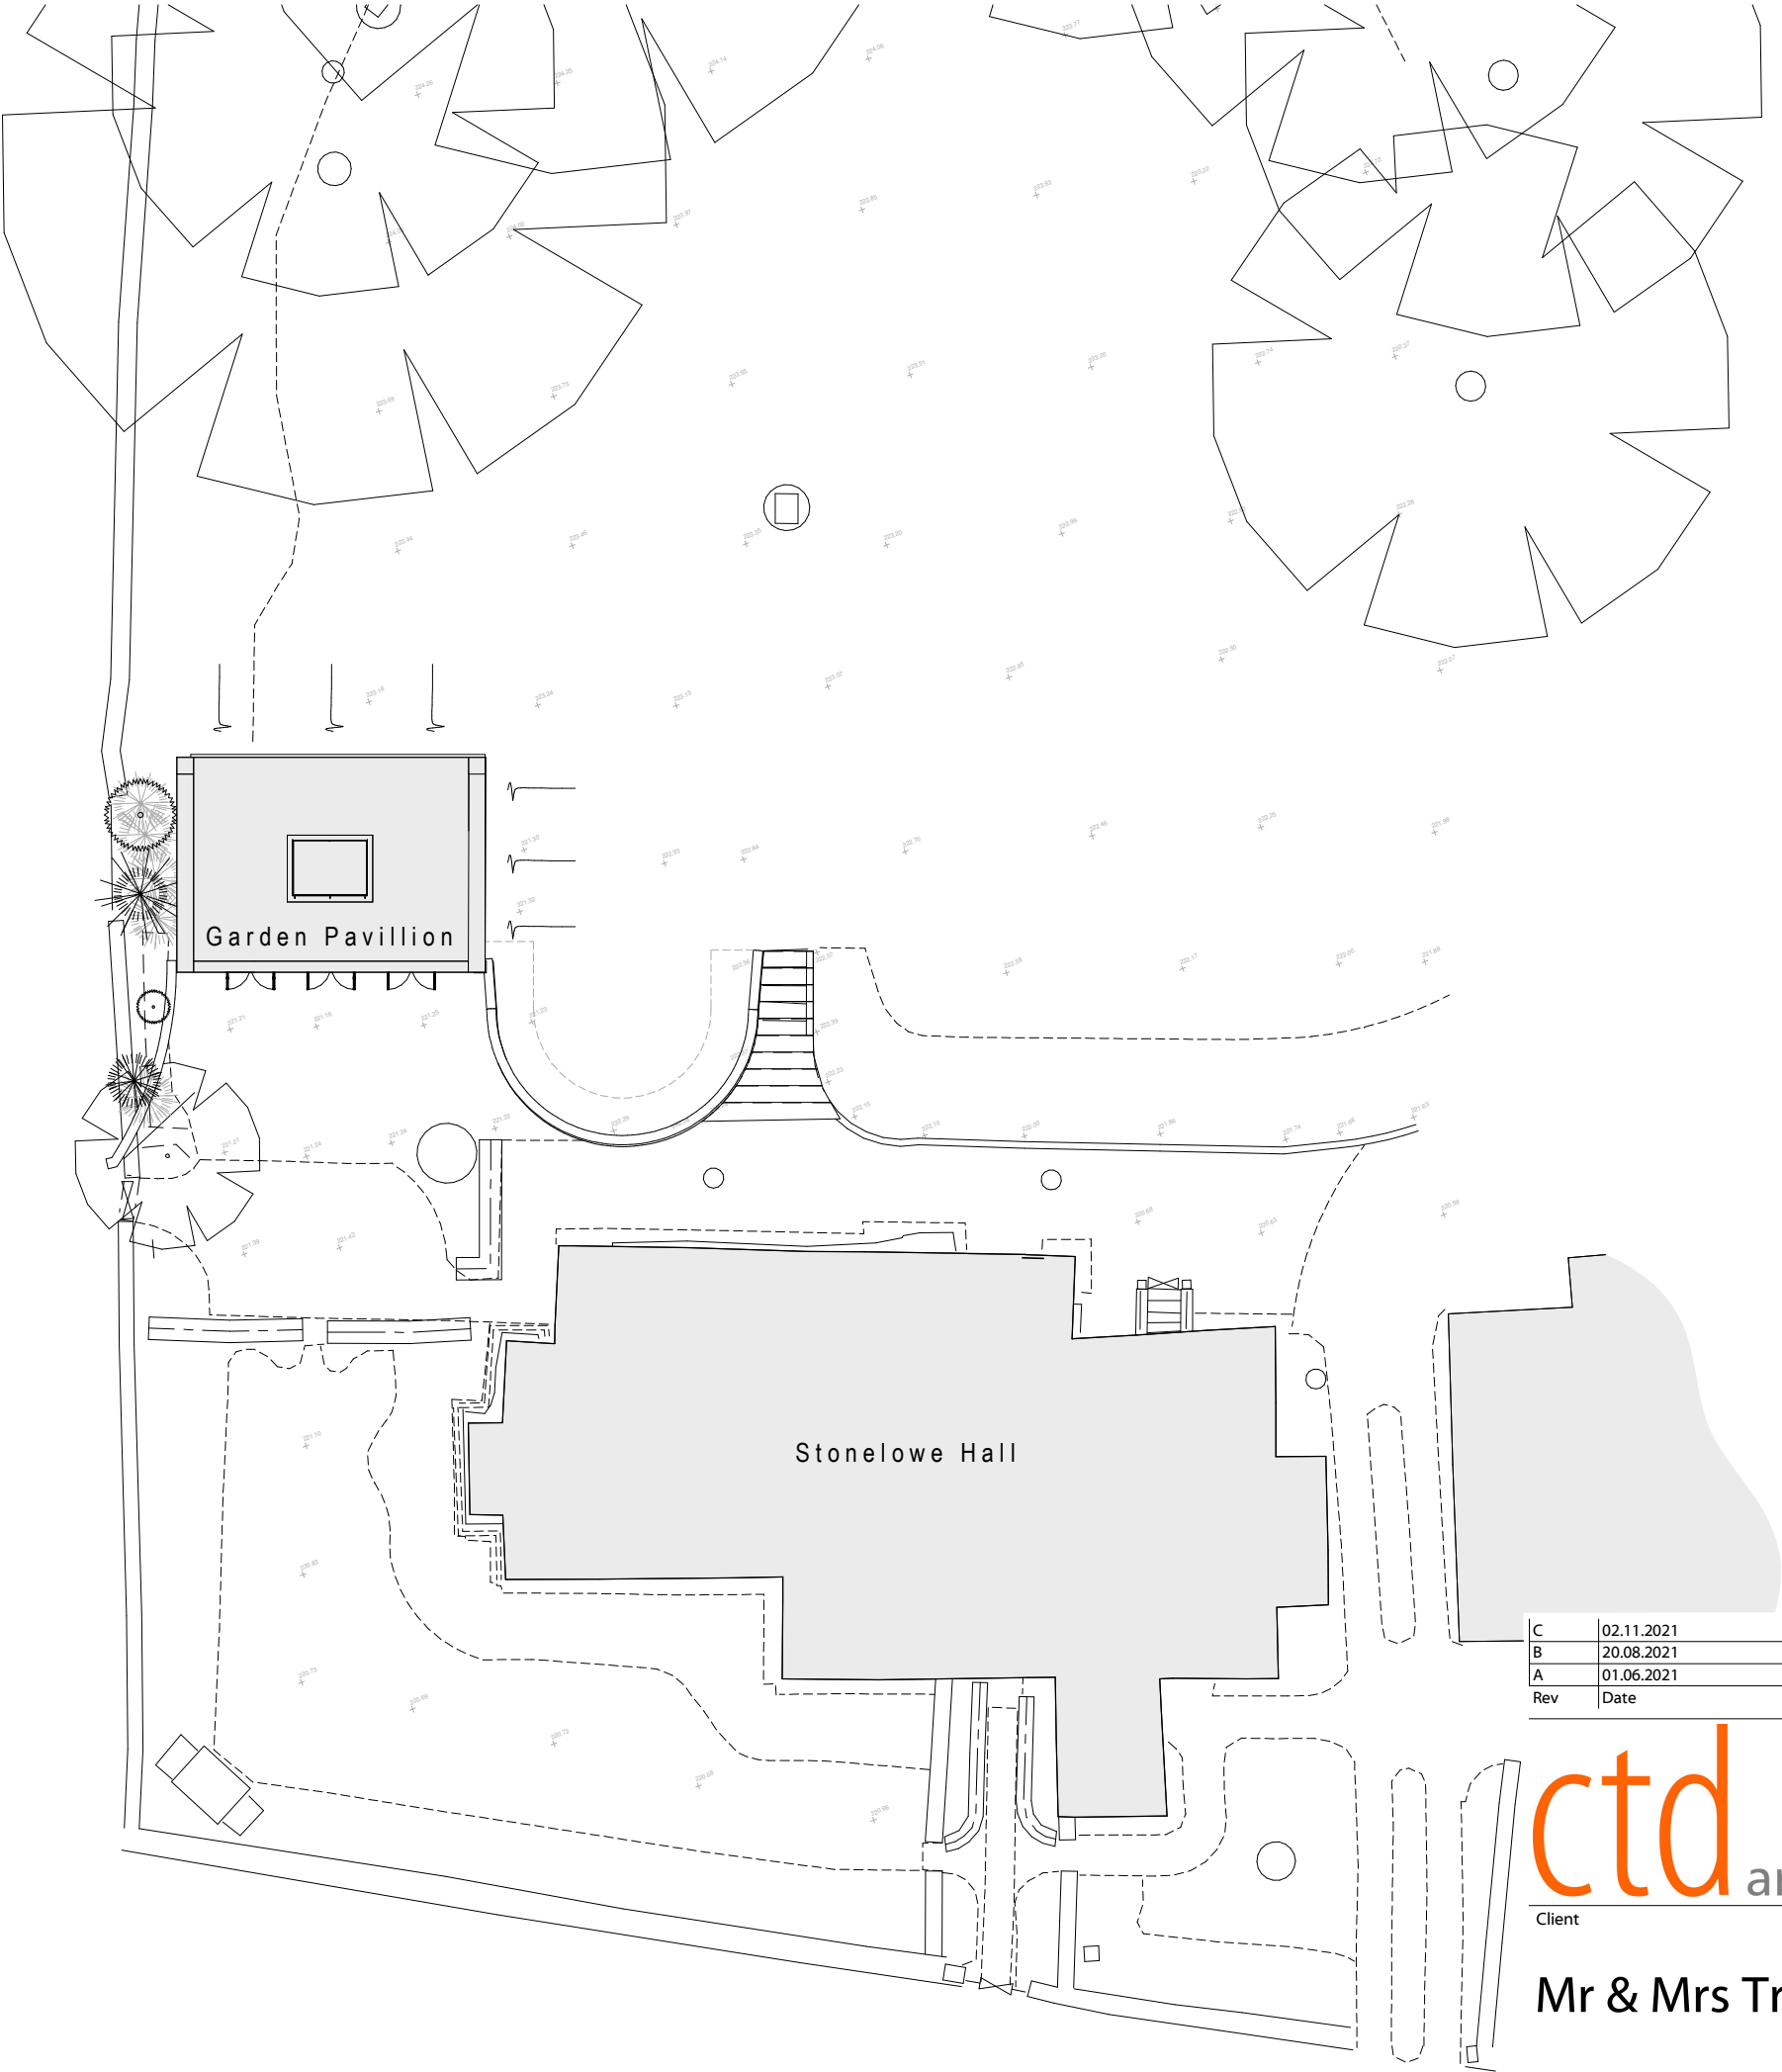


C	02.11.2021	ED	Amendments following feedback
B	20.08.2021	ED	Revised for Planning and LBC
A	01.06.2021	SJ	Amendments to Design, Planning/LBC Issue
Rev	Date	Drawn	Description

ctdarchitects Client Mr & Mrs Trigg		Clerk Bank House Clerk Bank LEEK Staffordshire ST13 5HE		ctd architects © 2021 • This drawing is copyright. • All dimensions to be checked on site before proceeding. • Contractor must notify the architect of any discrepancies before proceeding. • Contractor to check/adjust dimensions of new work to suit existing conditions. Do not assume existing structure or details are plumb, square or level. • All drawings to be read in conjunction with all other consultants drawings and specs.	
		t : 01538 373477 f : 01538 386503		e : info@ctdarchitects.co.uk w : www.ctdarchitects.co.uk	
		Project Stonelow Hall - Freestanding Orangery / Garden Pavillion LONGSDON ST9 9QH		Scale 1:200 Size A3 Drawn SJ Chk'd CH Date 28.10.2020	
		Title Site Plan 'as proposed'		Status PLANNING / LBC APPLICATION	
				Job No. 0645 Drawing No AL03 Rev. C	