



EXISTING REAR ELEVATION




EXISTING SIDE ELEVATION

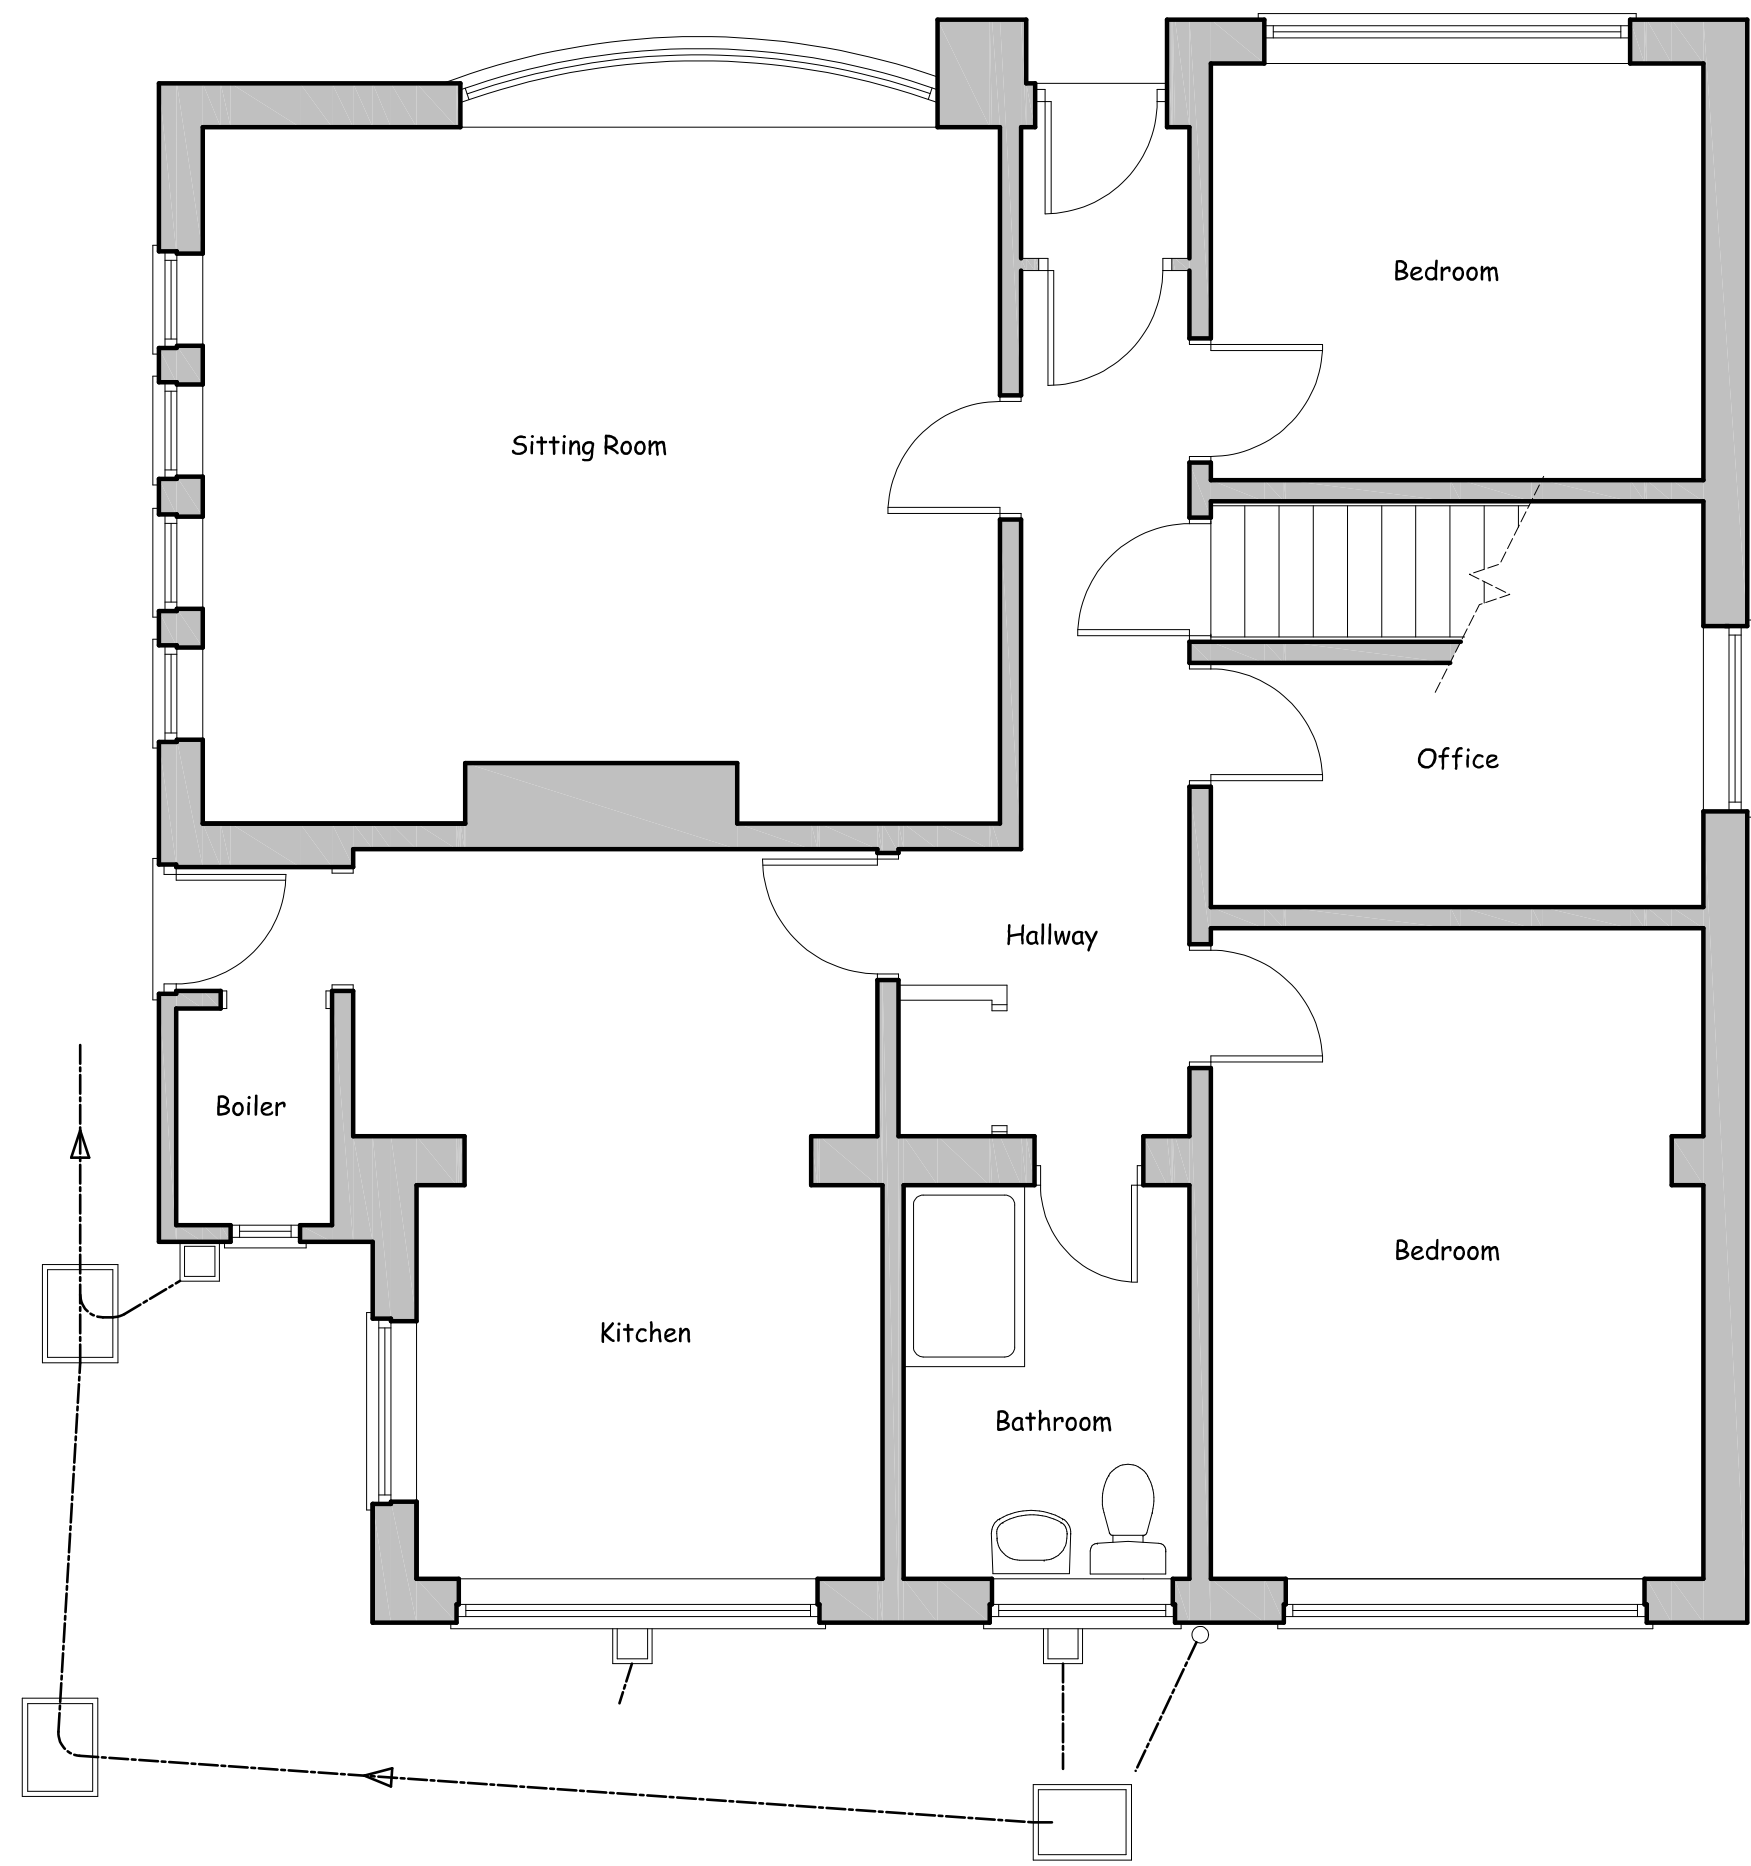

EXISTING GROUND FLOOR PLAN

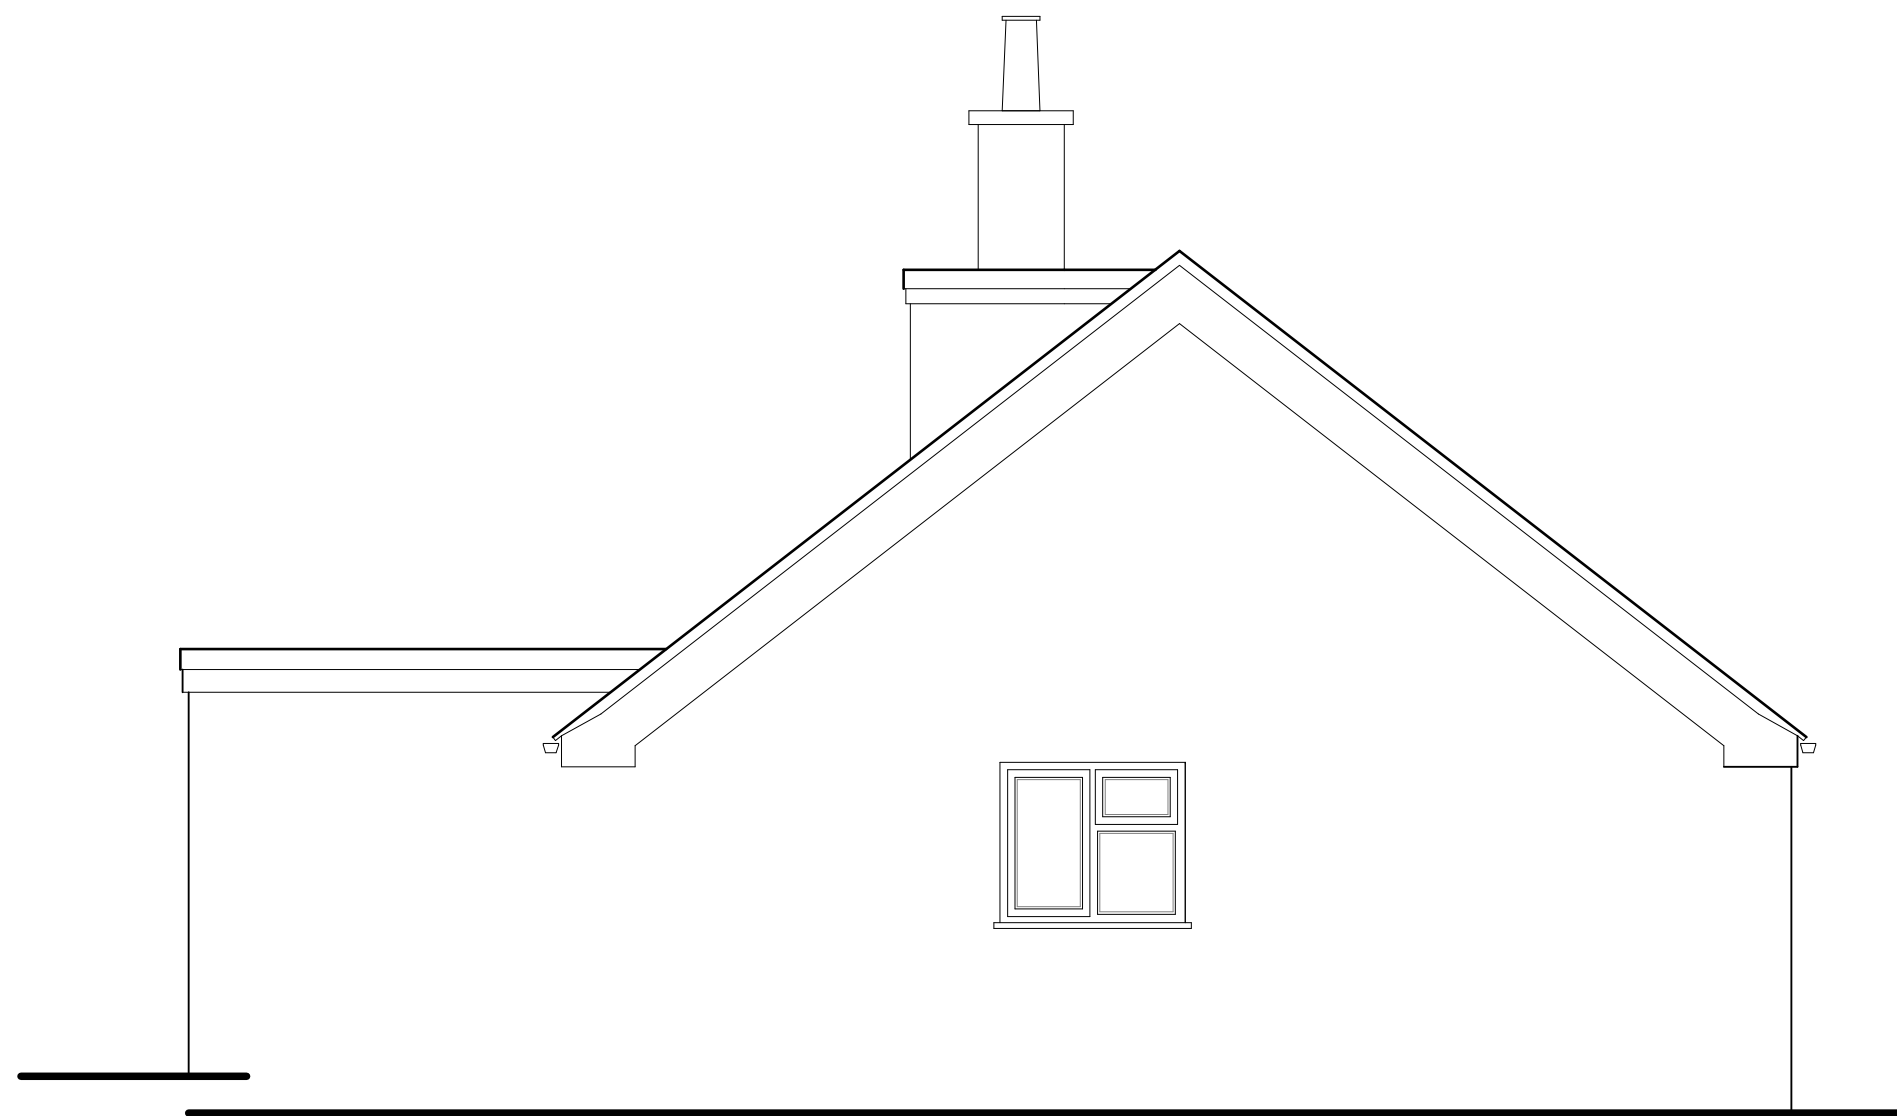

EXISTING SIDE ELEVATION

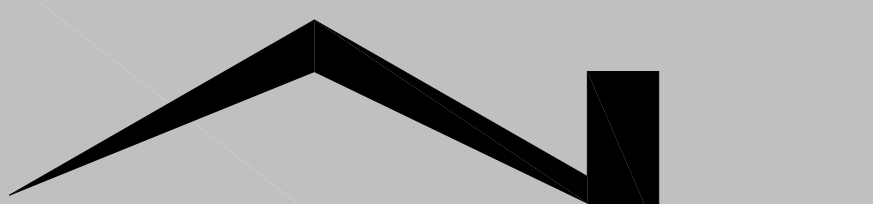

Nigel Forrester MCIOS
Building Design Services

ILETT HOUSE, SMITHY BANK, ALTON, STAFFS, ST10 4AD
TEL 01538 702164
www.nigelforrester.co.uk www.sap-calc.co.uk

CLIENT

Mr A & Mrs K Bradley

PROJECT

Proposed rear extension and pitched roof
replacing existing flat roof
at
No 4 Sharron Drive
Leek
Staffordshire
ST13 5BT

DRAWING NUMBER 21/619/01

Existing details

SCALES 1/50 @ A1