




PROPOSED REAR ELEVATION

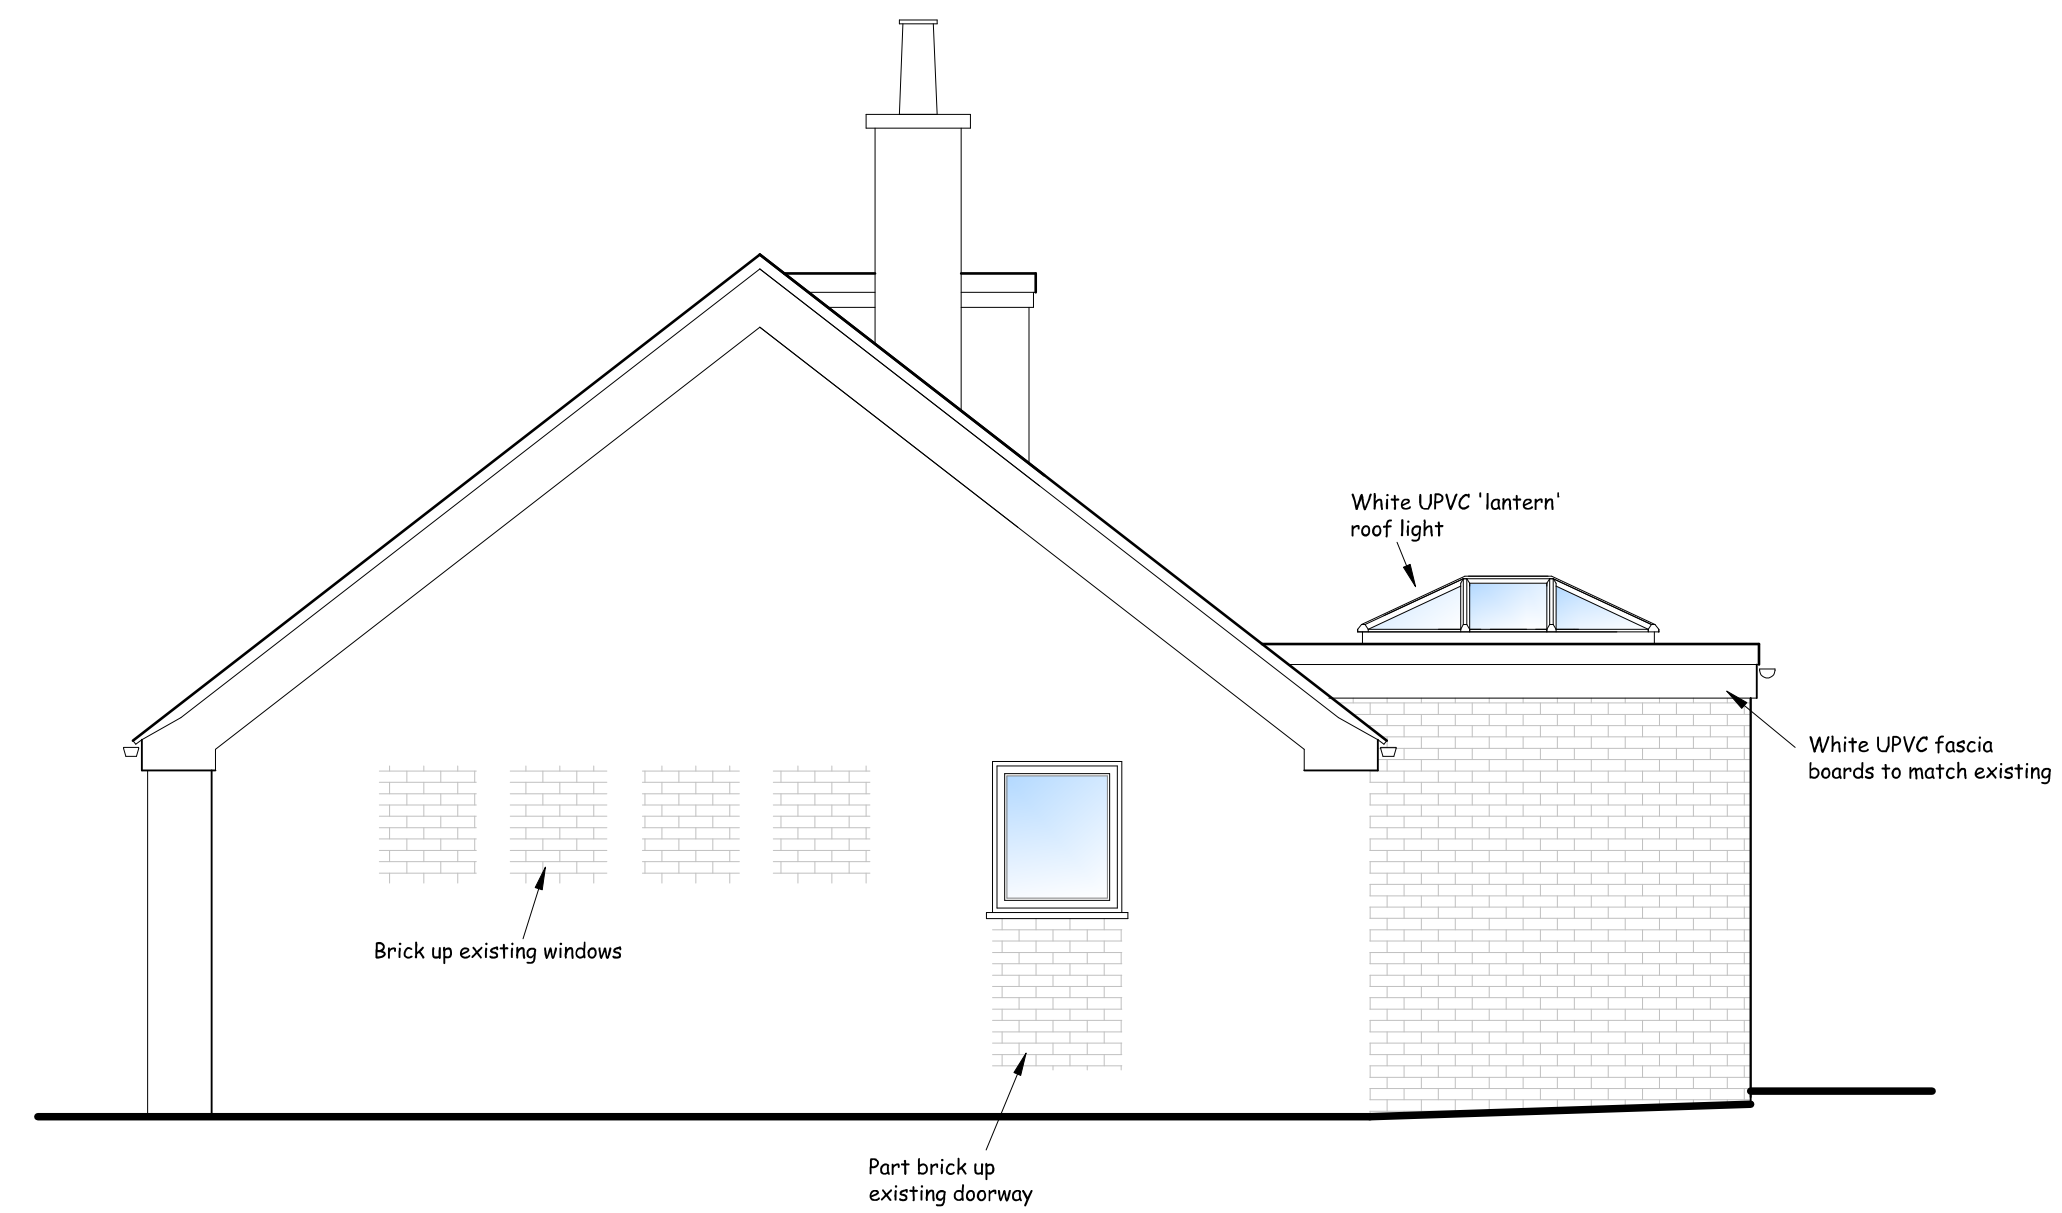

PROPOSED SIDE ELEVATION

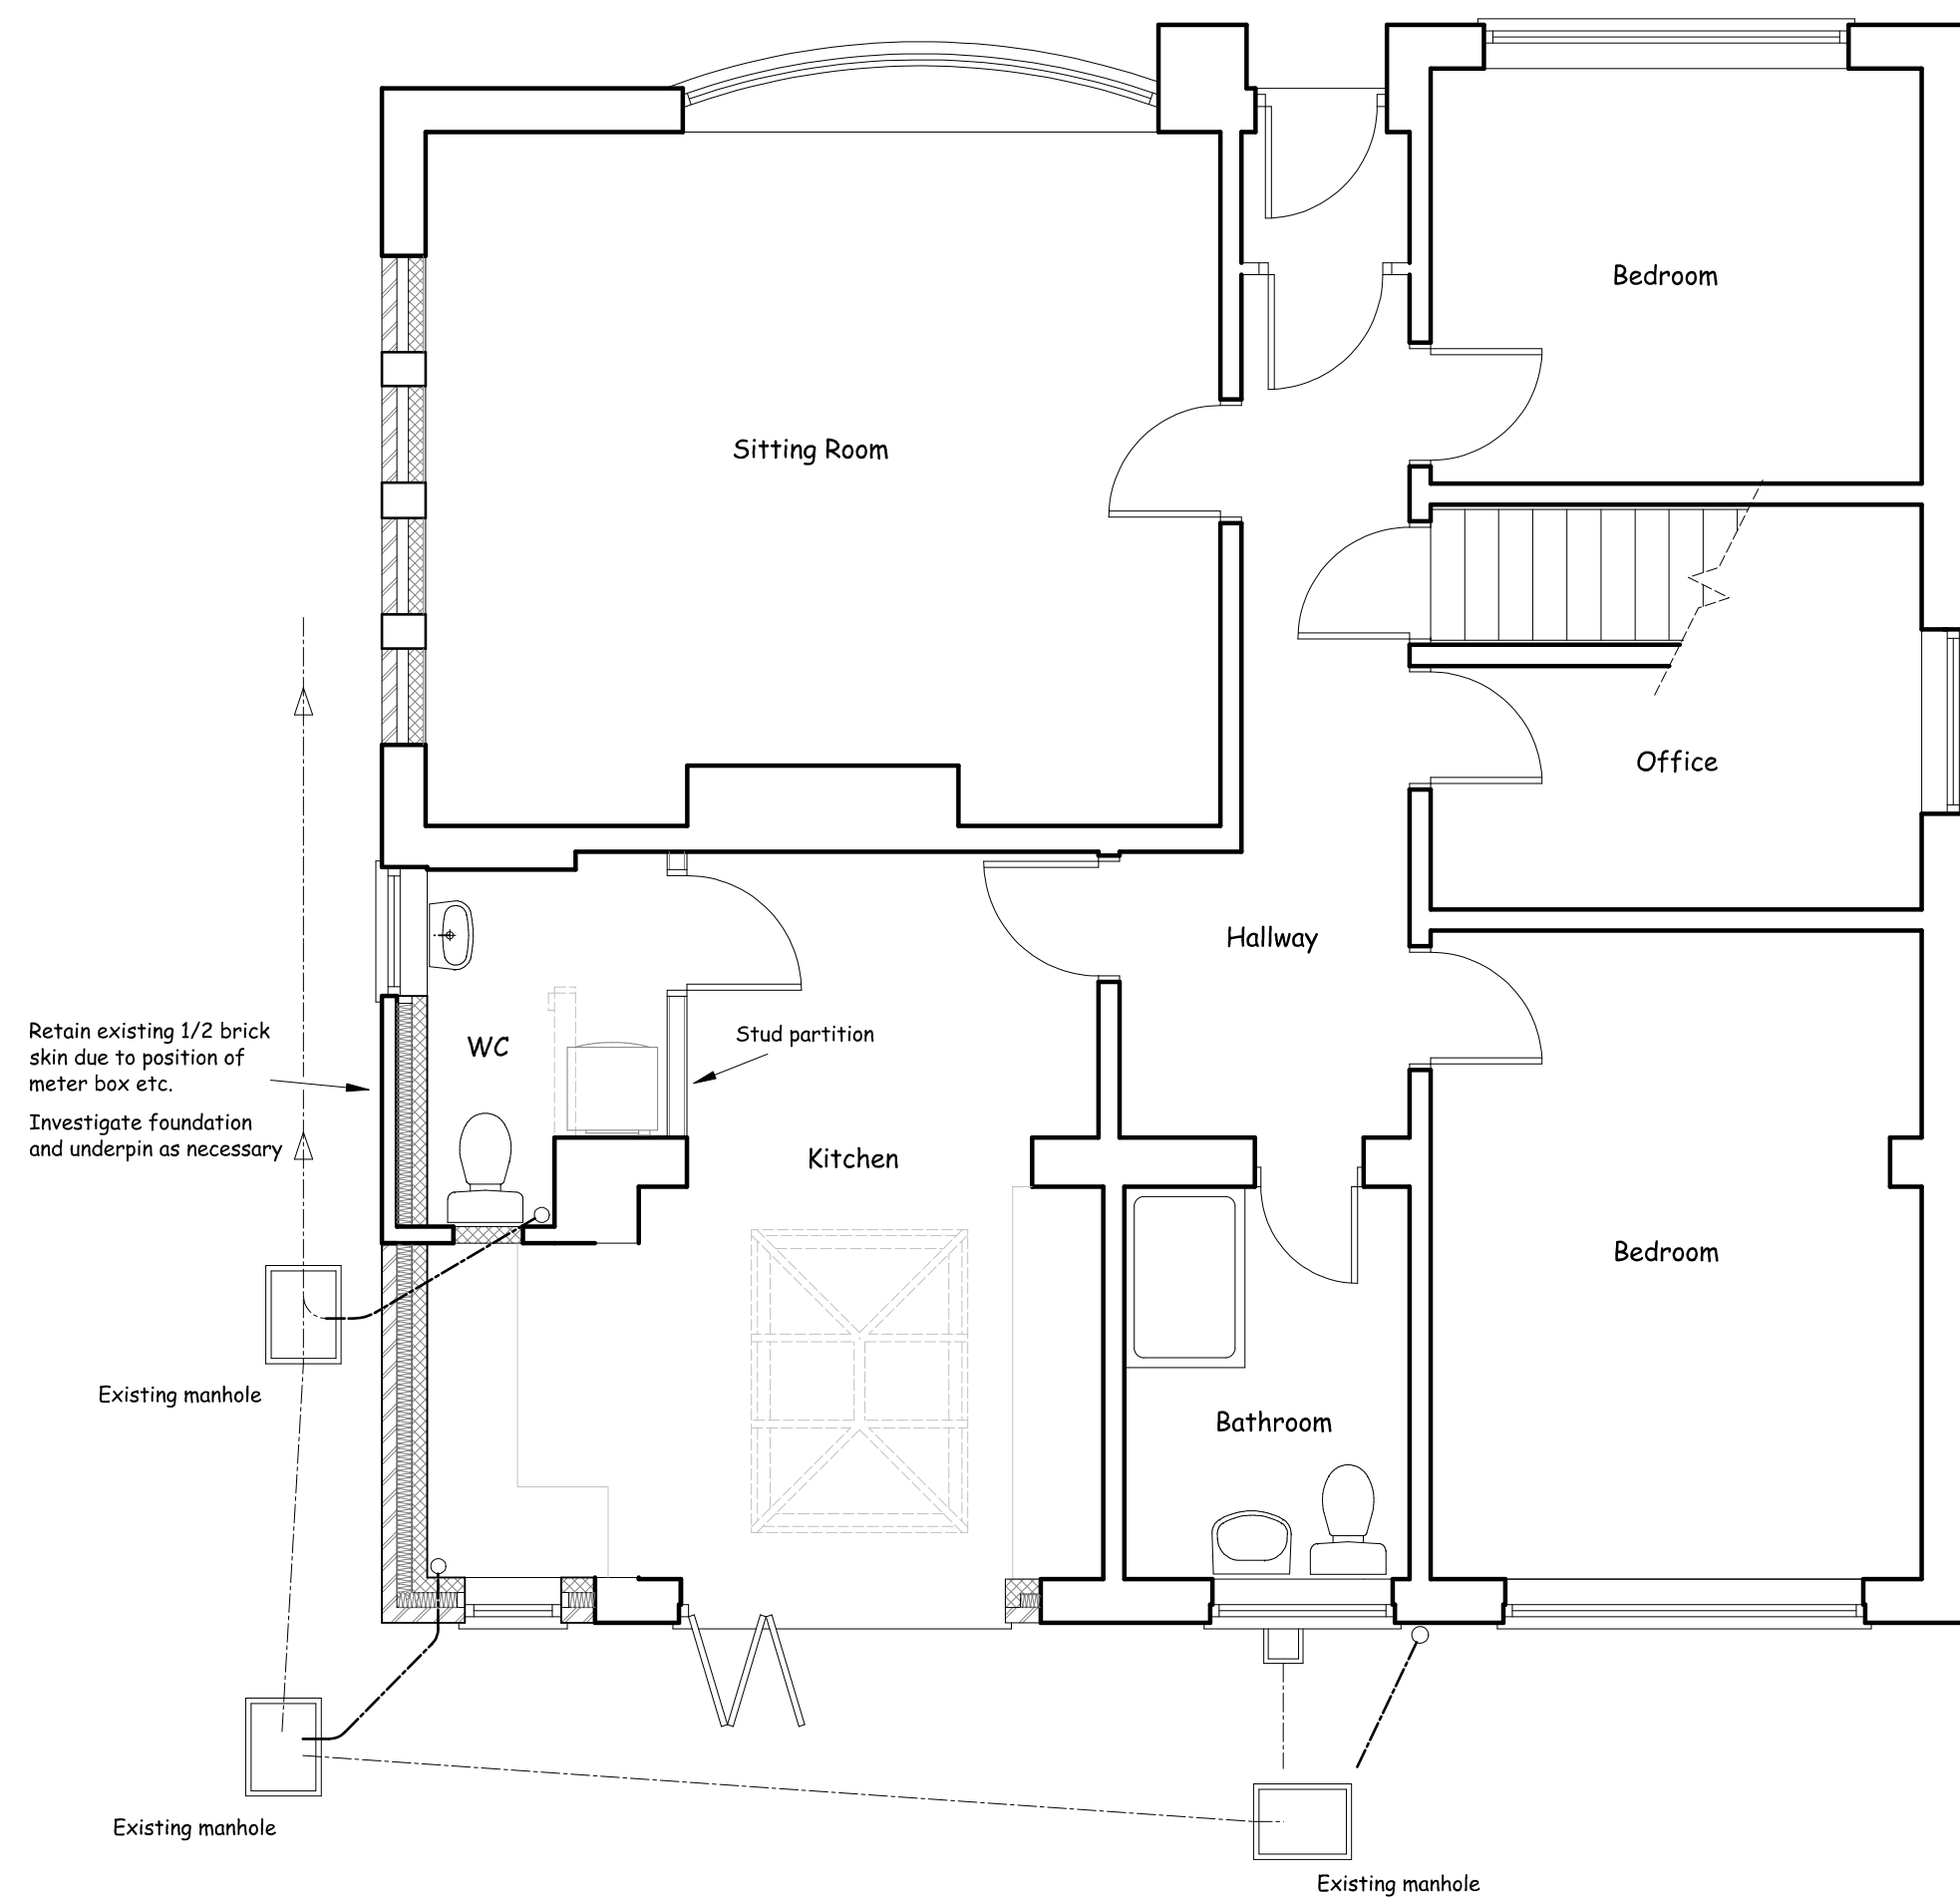

PROPOSED GROUND FLOOR PLAN

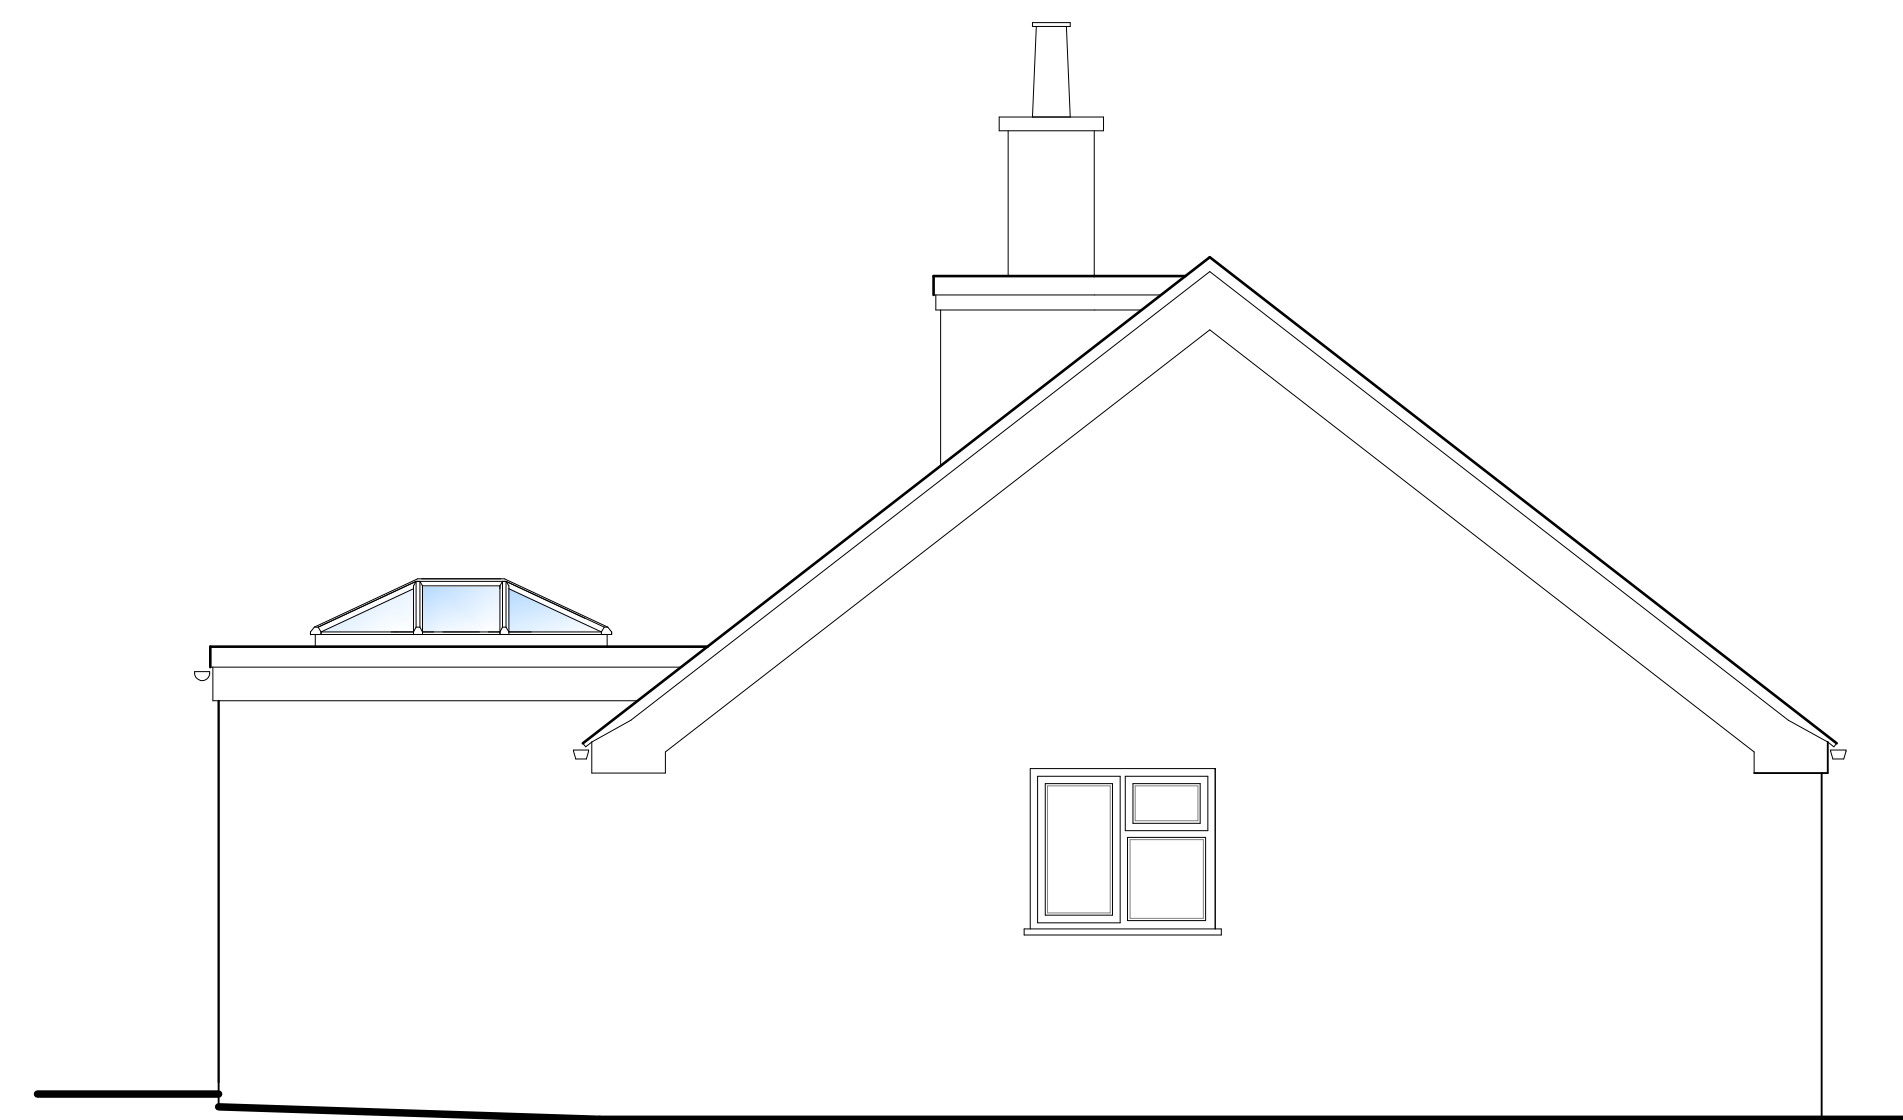

PROPOSED SIDE ELEVATION

Drawing Status: Planning application

Nigel Forrester MCIOS
Building Design Services

ILETT HOUSE, SMITHY BANK, ALTON, STAFFS, ST10 4AD
TEL 01538 702164
www.nigelforrester.co.uk www.sap-calc.co.uk

CLIENT

Mr A & Mrs K Bradley

PROJECT

Proposed rear extension (amended scheme)
at
No 4 Sharron Drive
Leek
Staffordshire
ST13 5BT

DRAWING NUMBER 21/619/02/B

Proposed details

SCALES 1/50 @ A1