


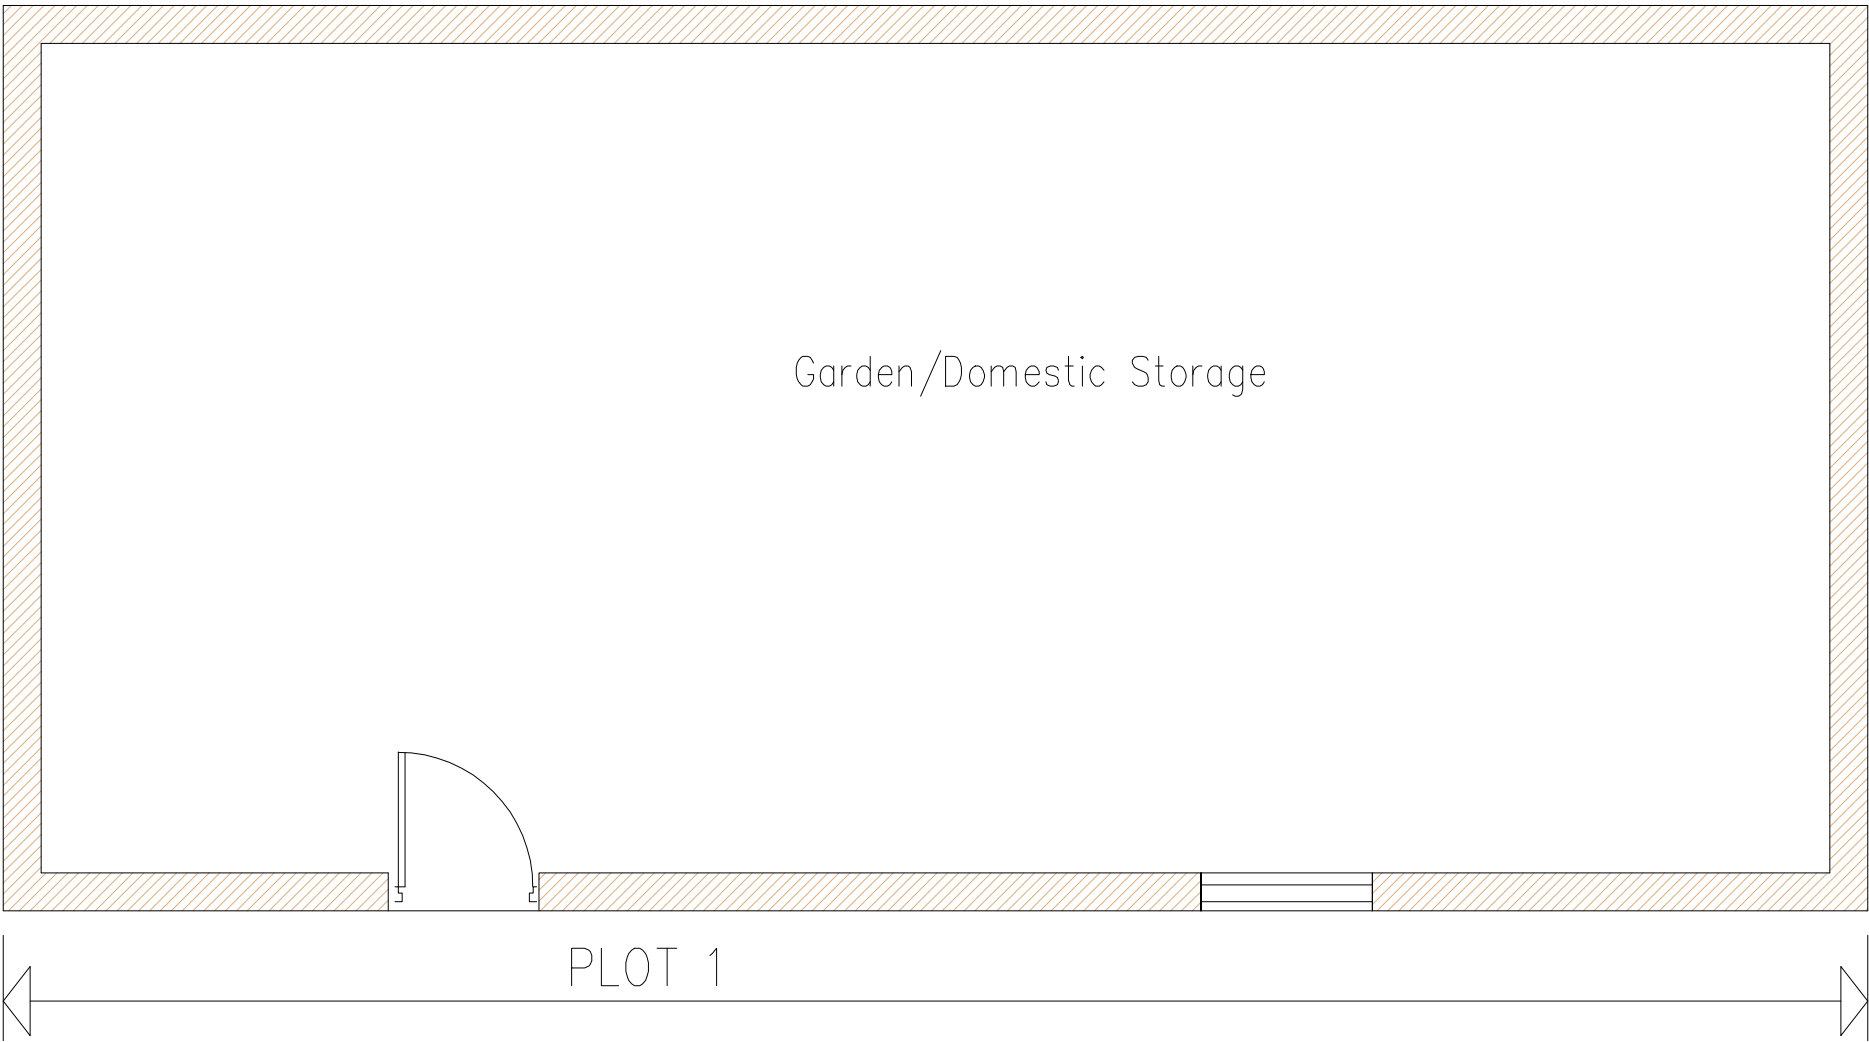


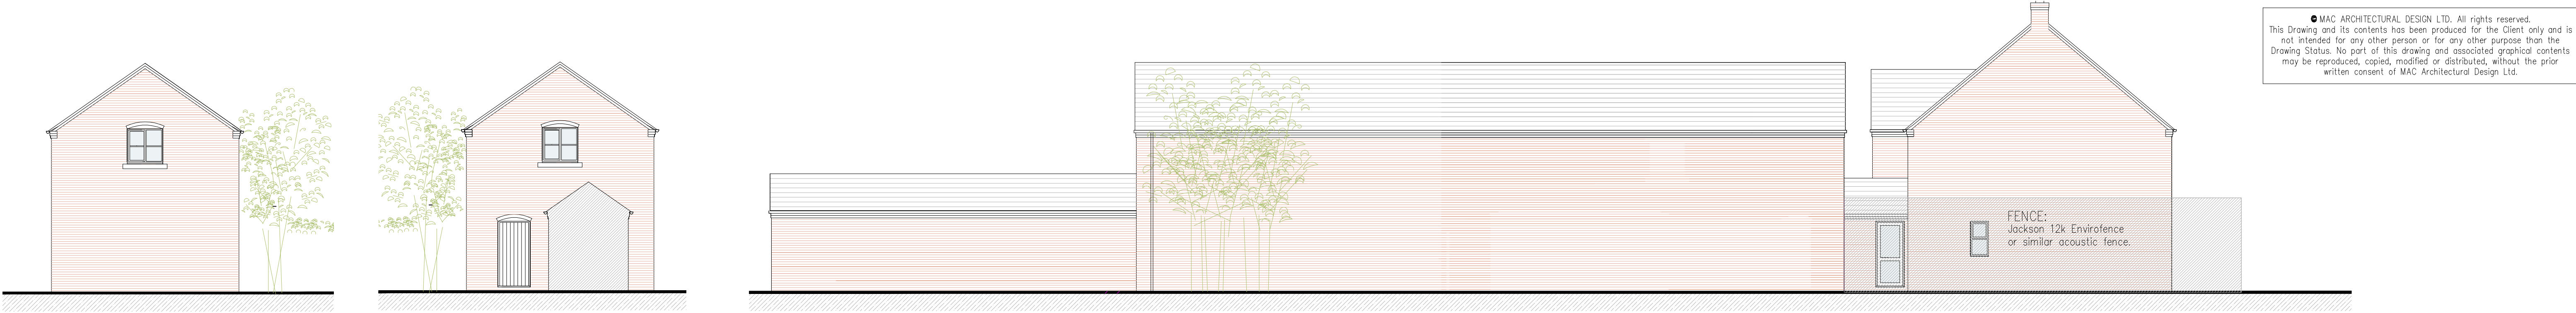


Ground Floor Plan Scale 1:50

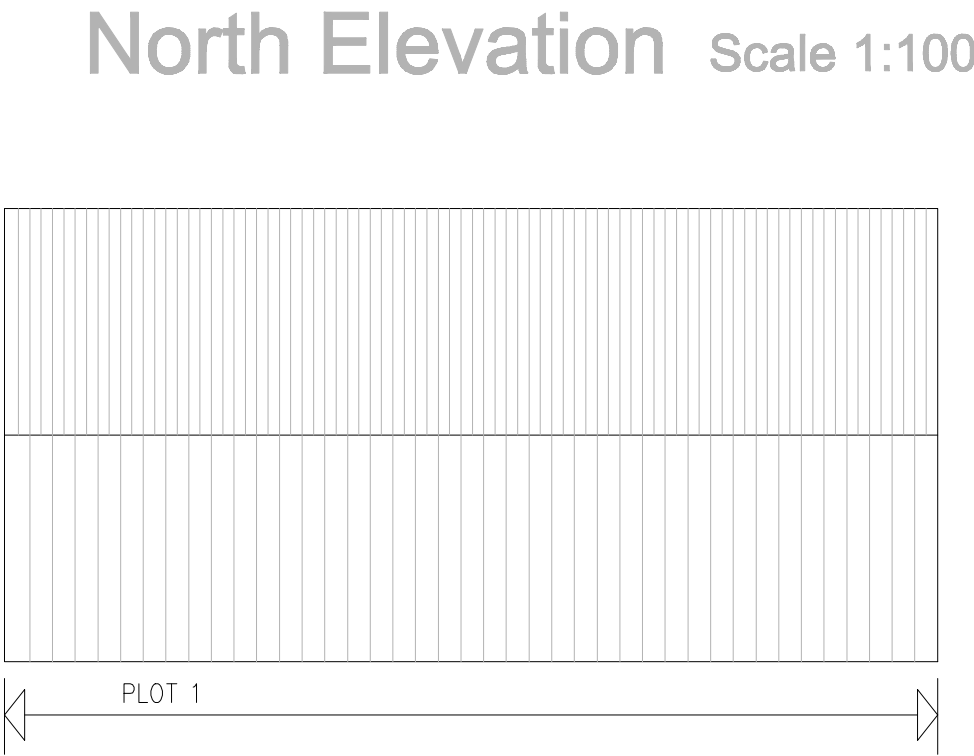


Roof Plan Scale 1:100

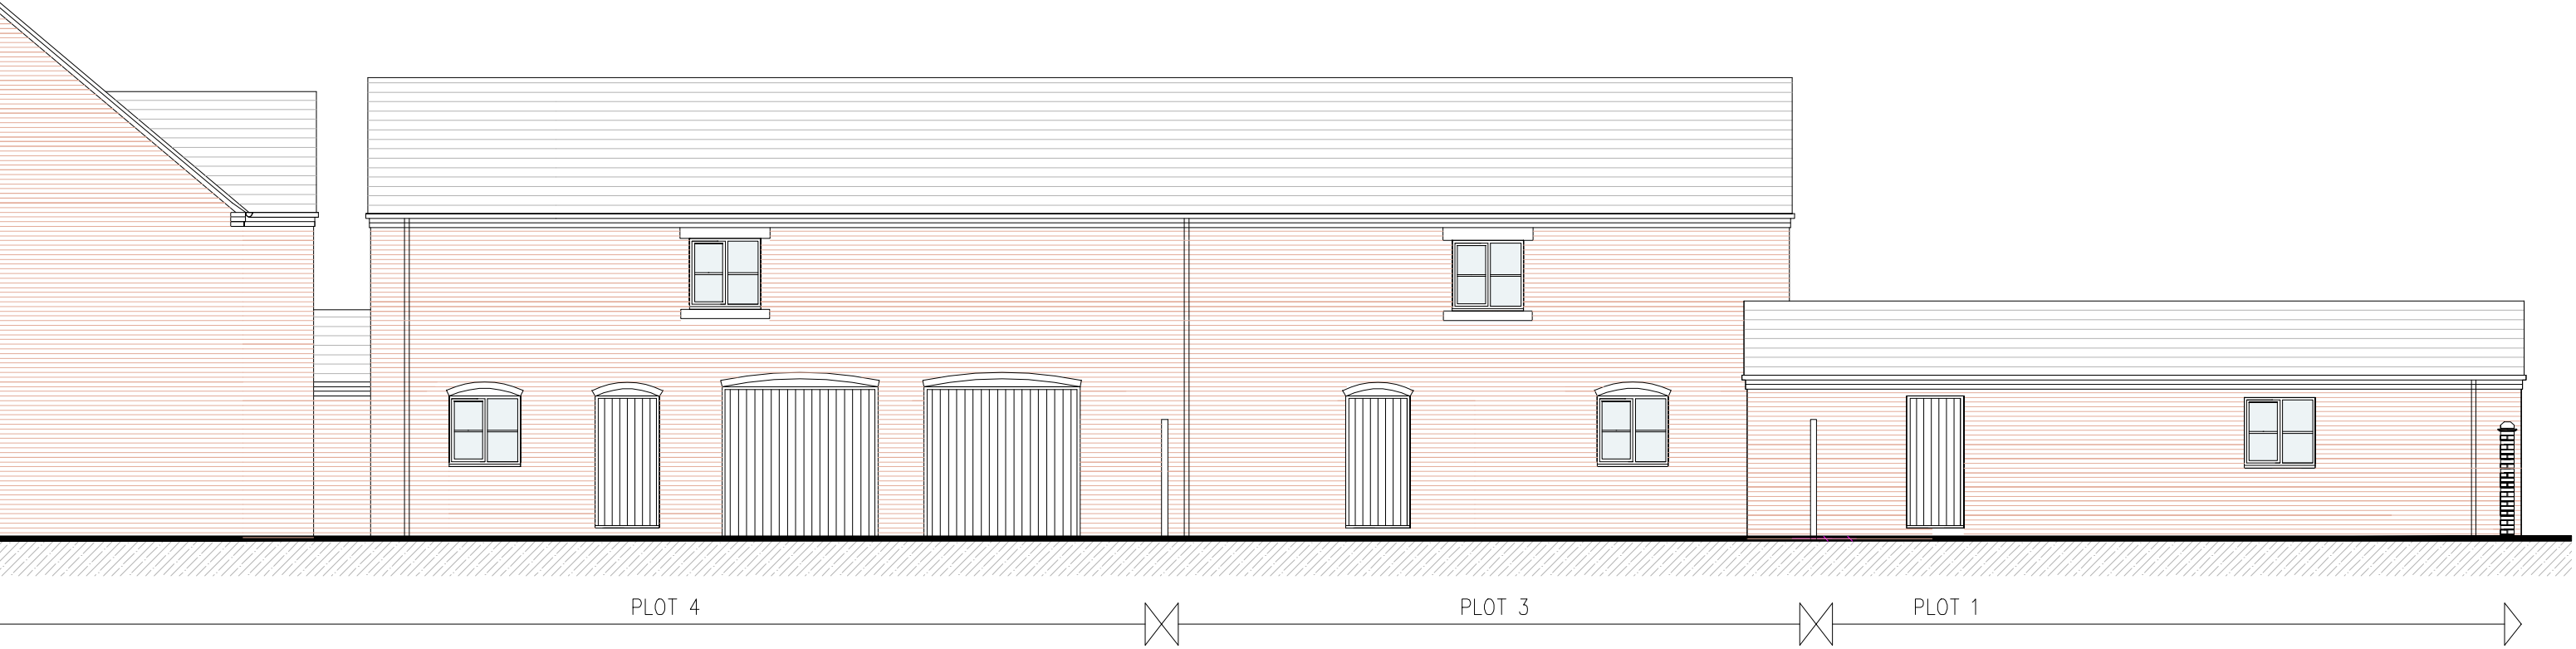

South Elevation Scale 1:100

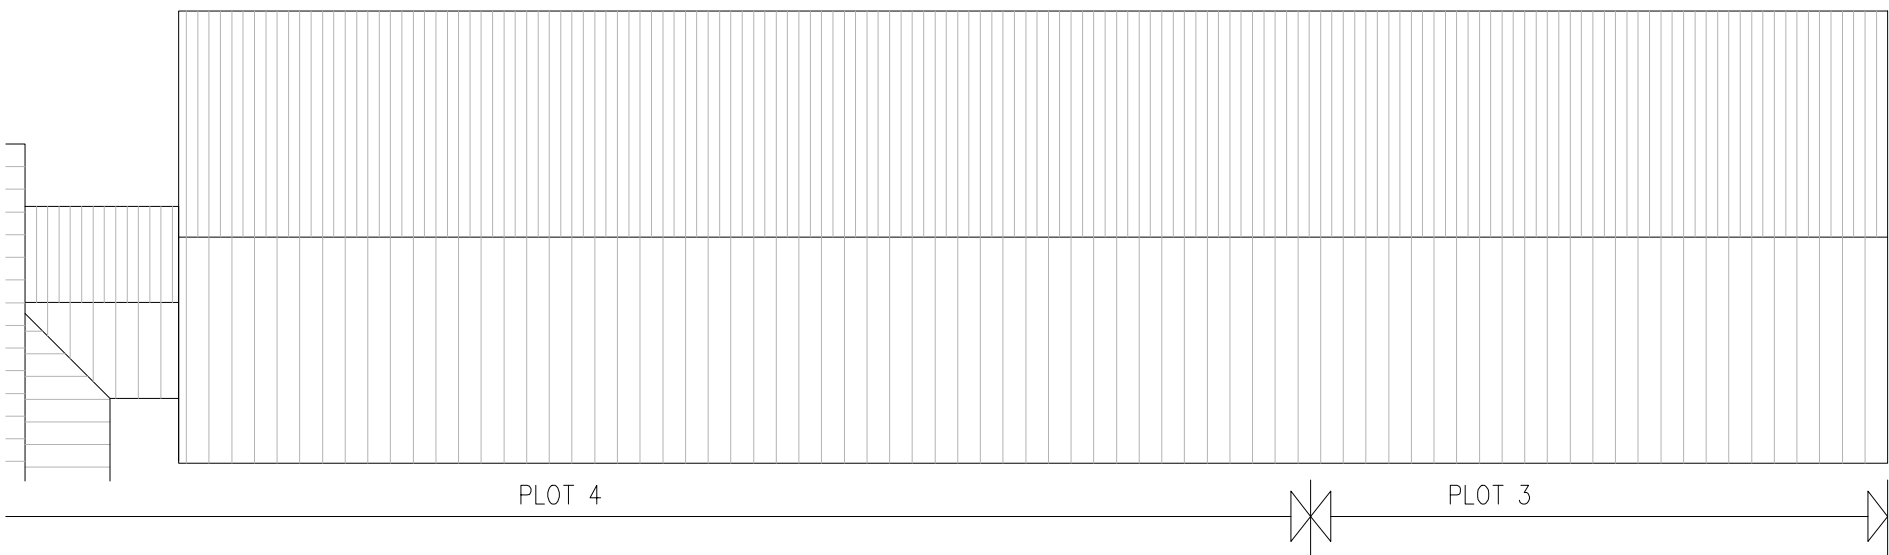


Roof Plan Scale 1:100

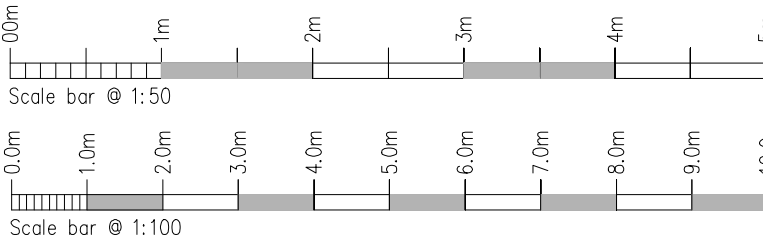

Rev.	Drawn	Comments.	Date



First Floor Plan Scale 1:50

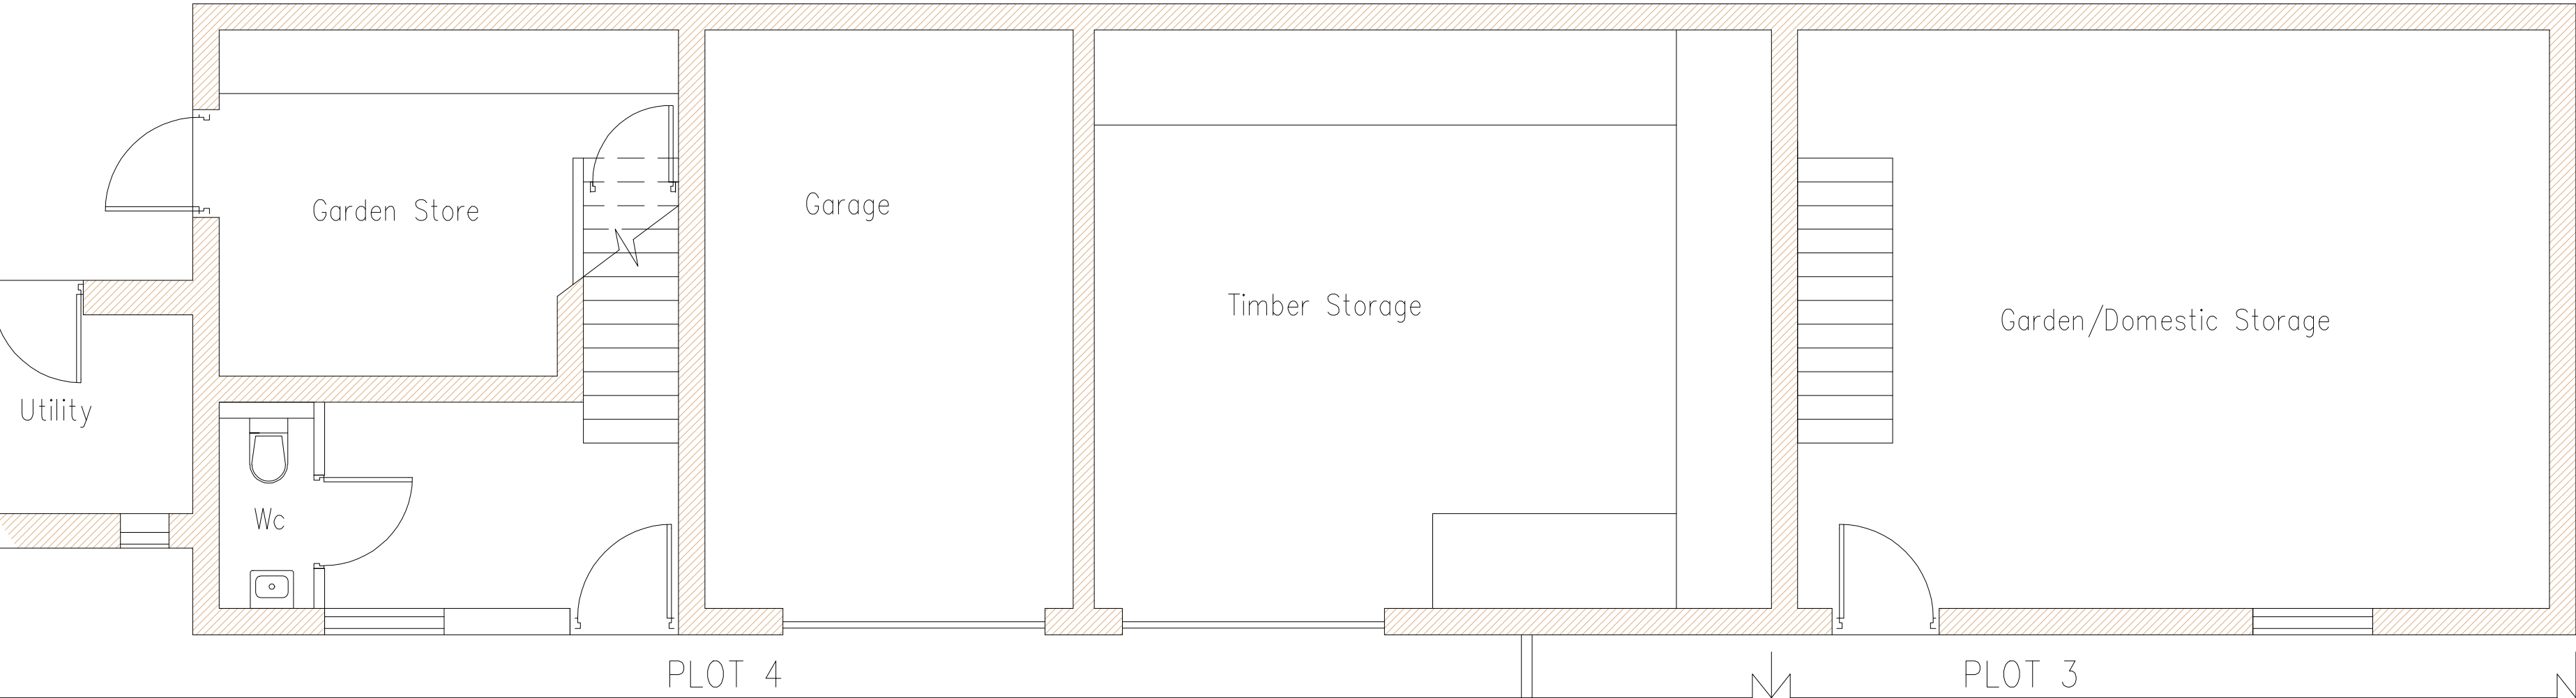

Ground Floor Plan Scale 1:50

MAC
ARCHITECTURAL DESIGN LTD
Moorland House, 123 Moorland Road, Burslem, ST6 1JD.
T:01782 603302 E:admin@mac-arch.co.uk

Client:
Mr D Hamilton & Dr C Craven.

Project:
**Proposed Residential Development
at Adderley Mill, Timpos, Nr Cheadle.
Staffordshire ST10 2NJ
(Eastings 399162 Northings 343906)**

Title:
Plans & Elevations. Ancillary Buildings.

Status:
Planning.