






East Elevation Scale 1:50

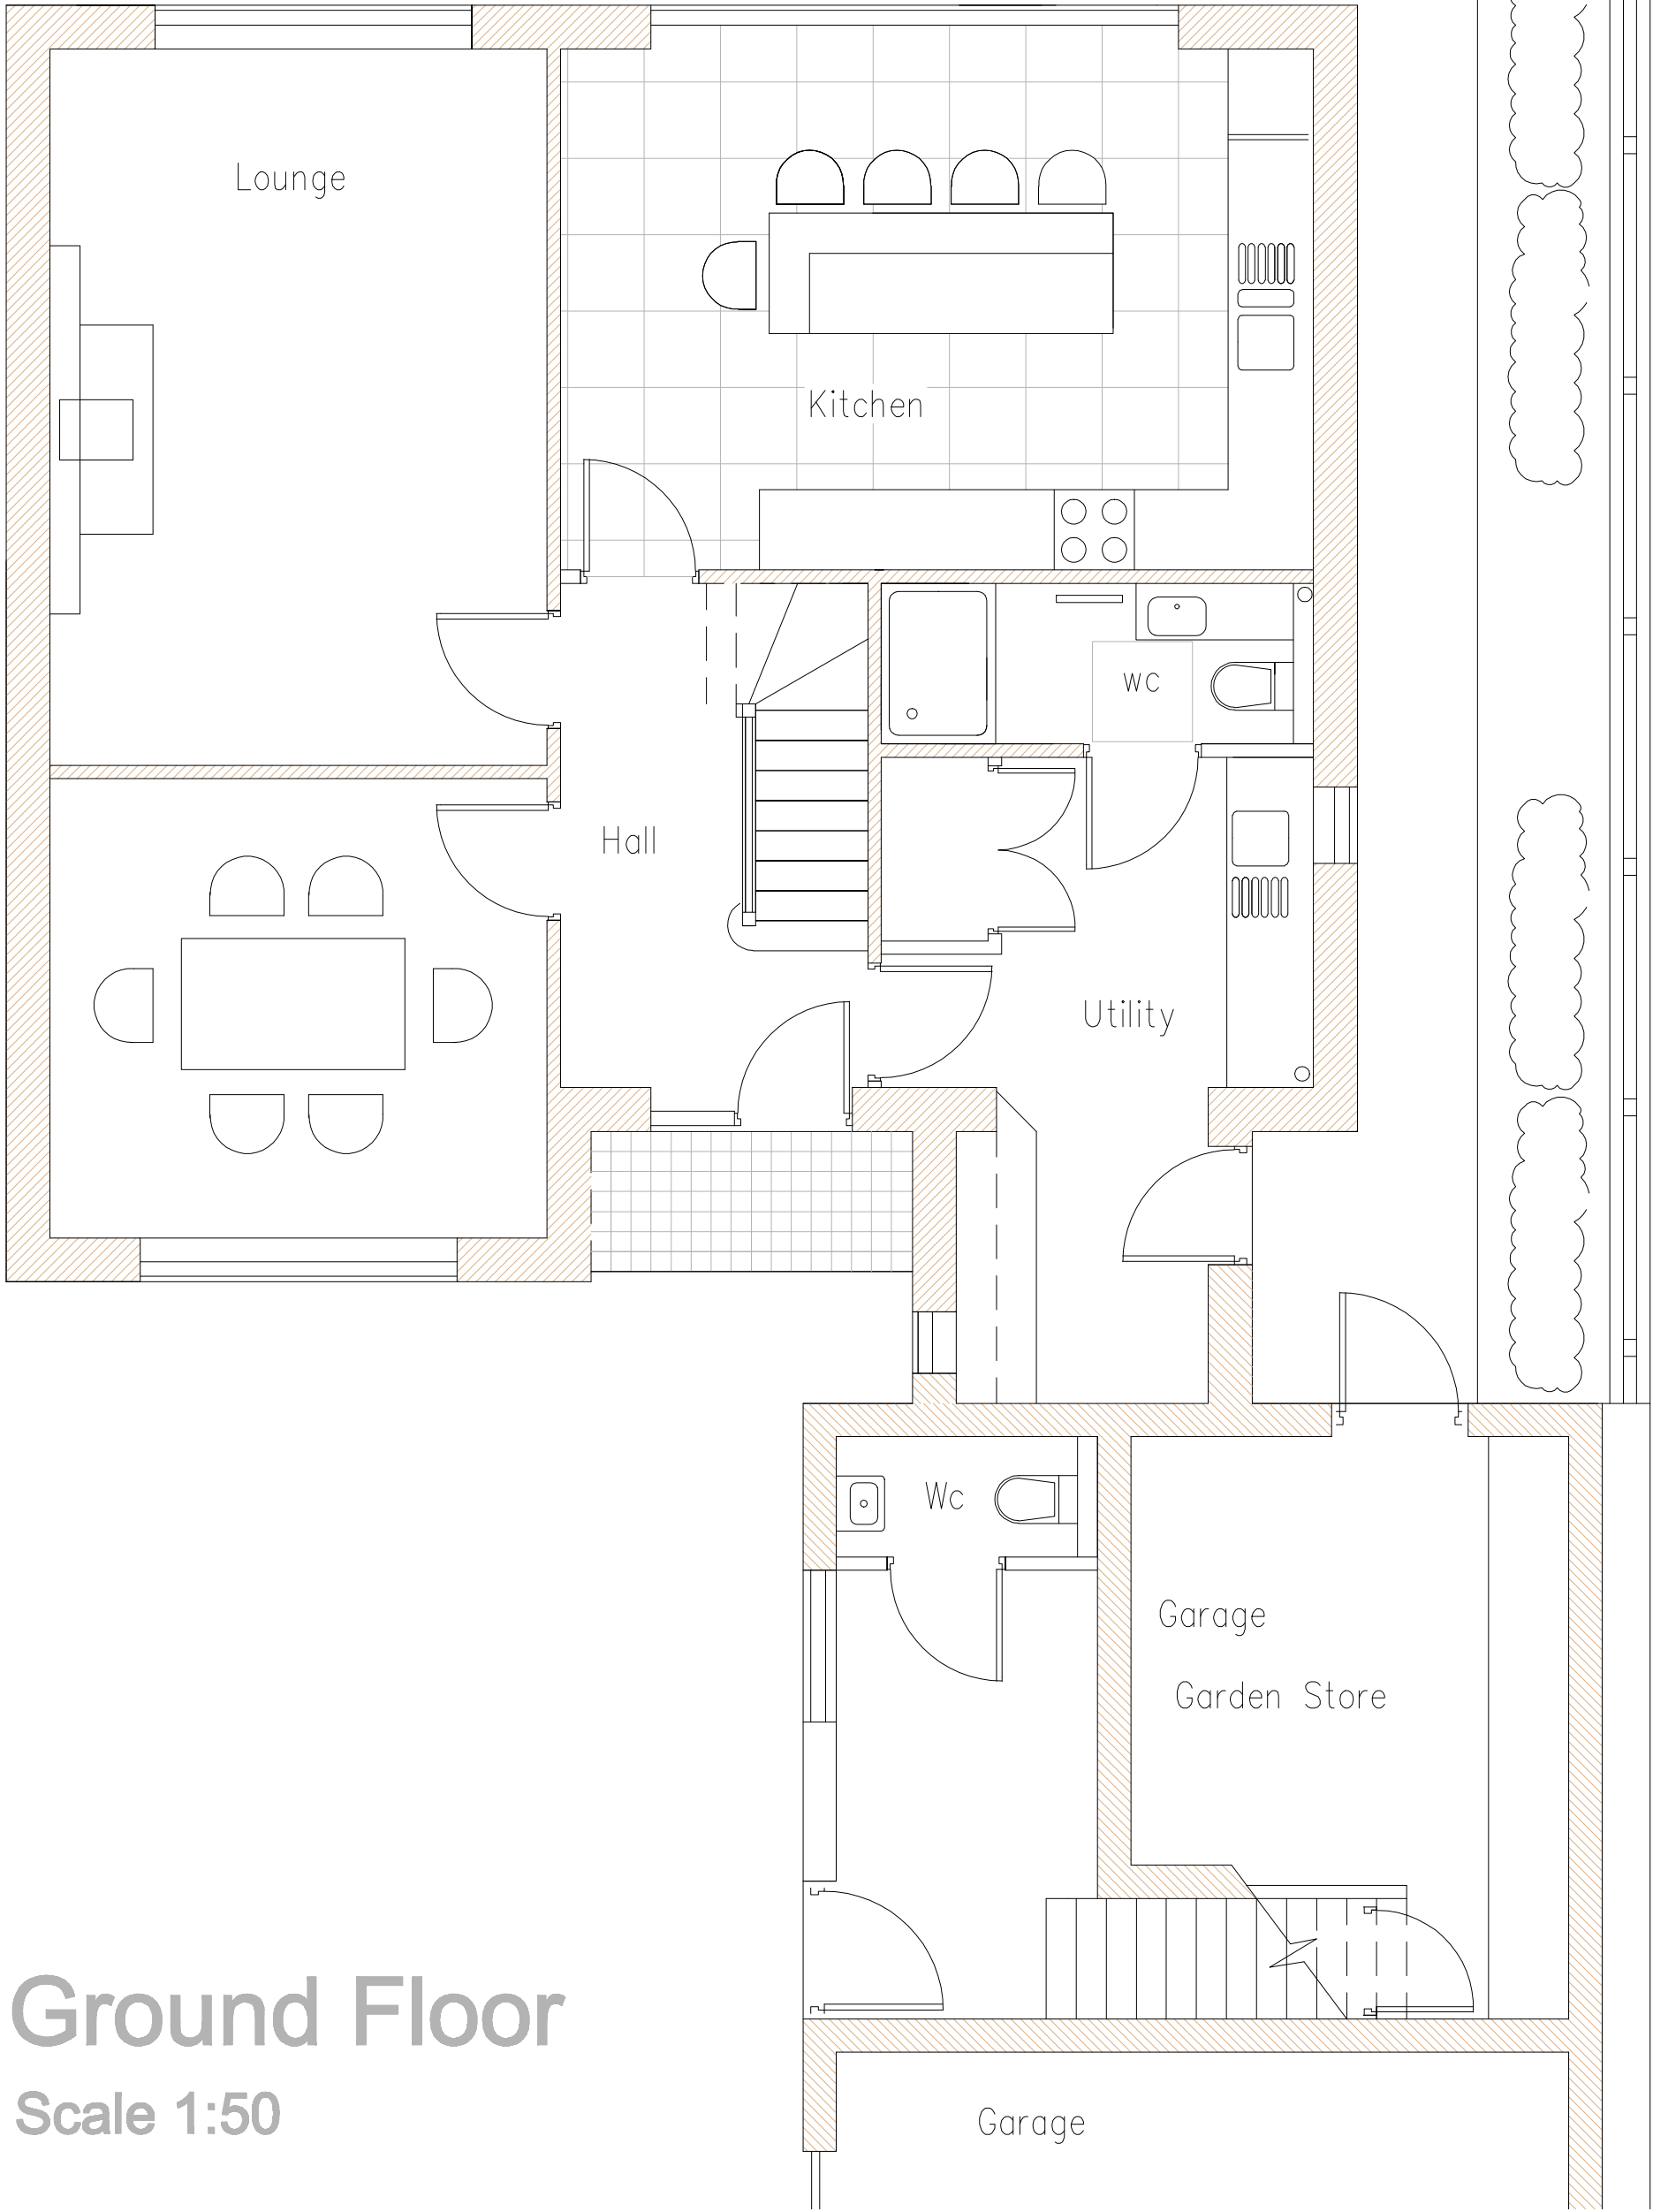

Ground Floor
Scale 1:50

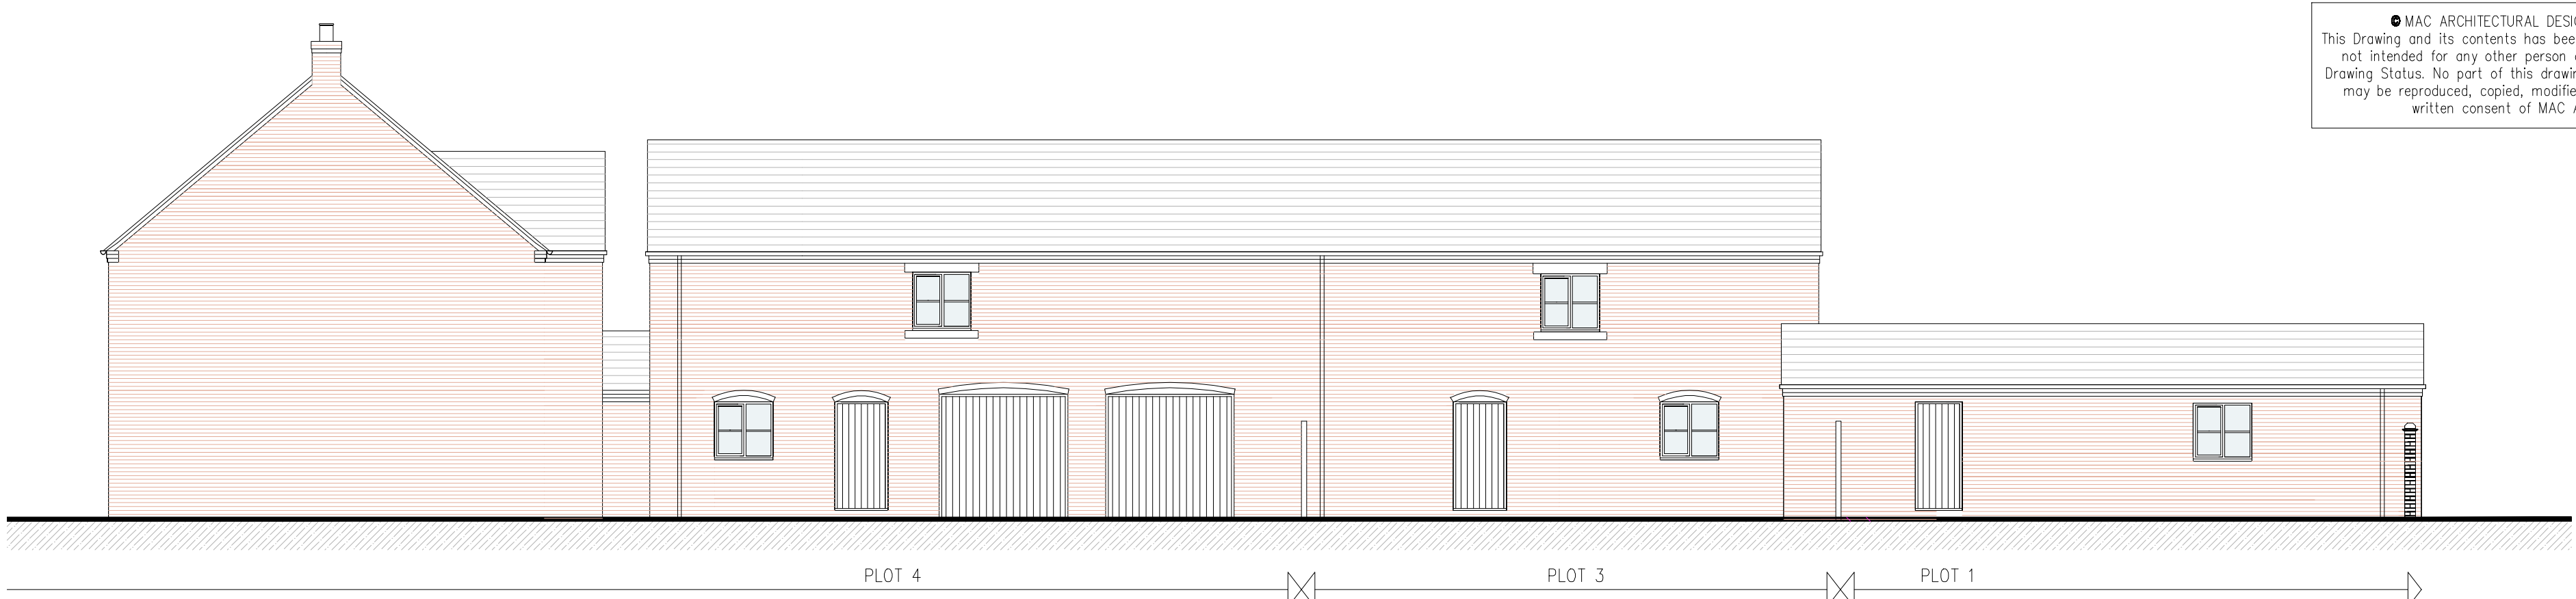


South Elevation Scale 1:100

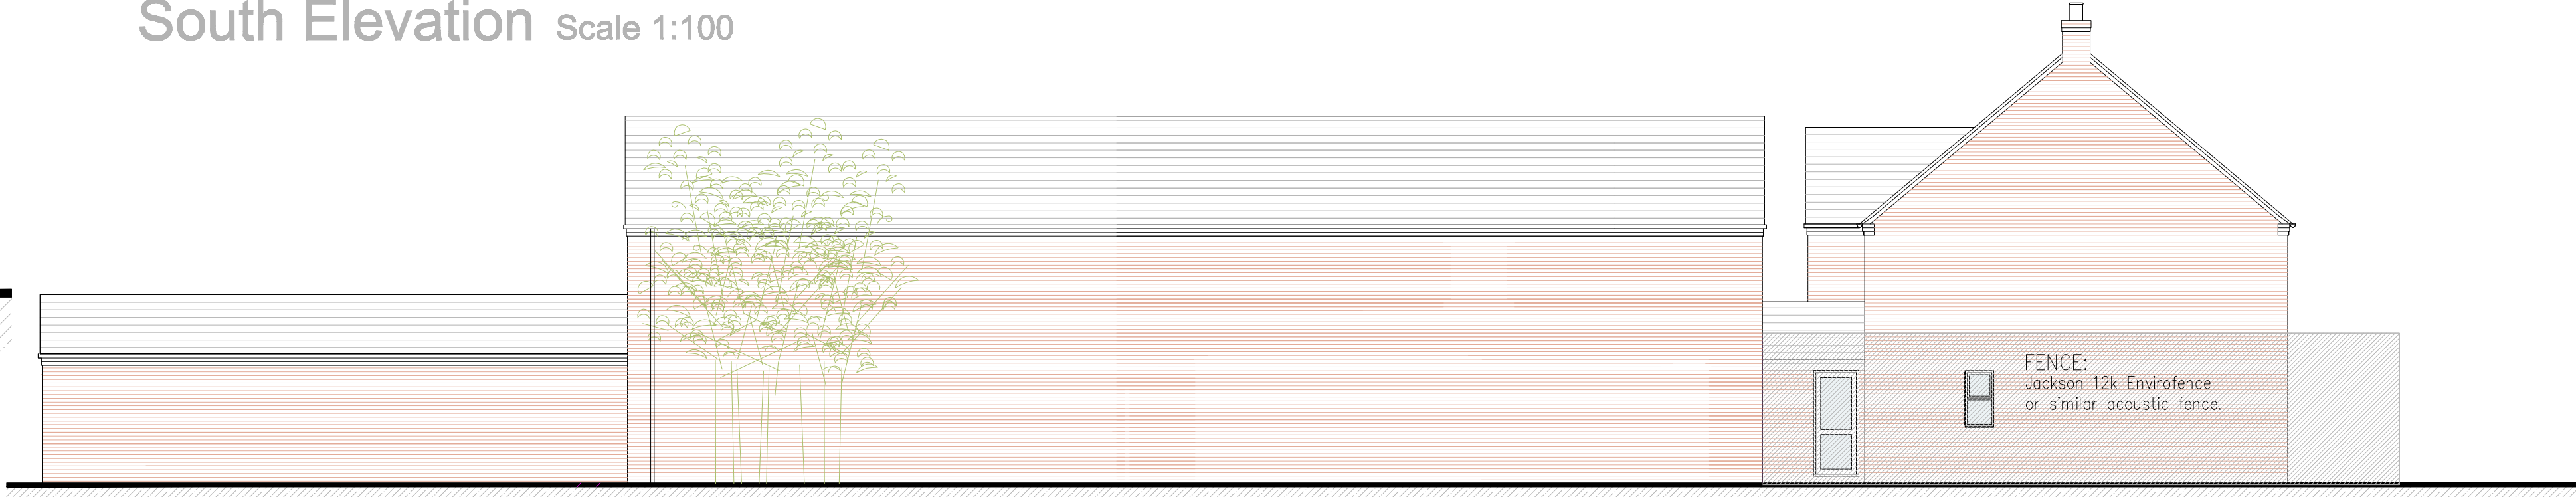


North Elevation Scale 1:100



West Elevation Scale 1:100

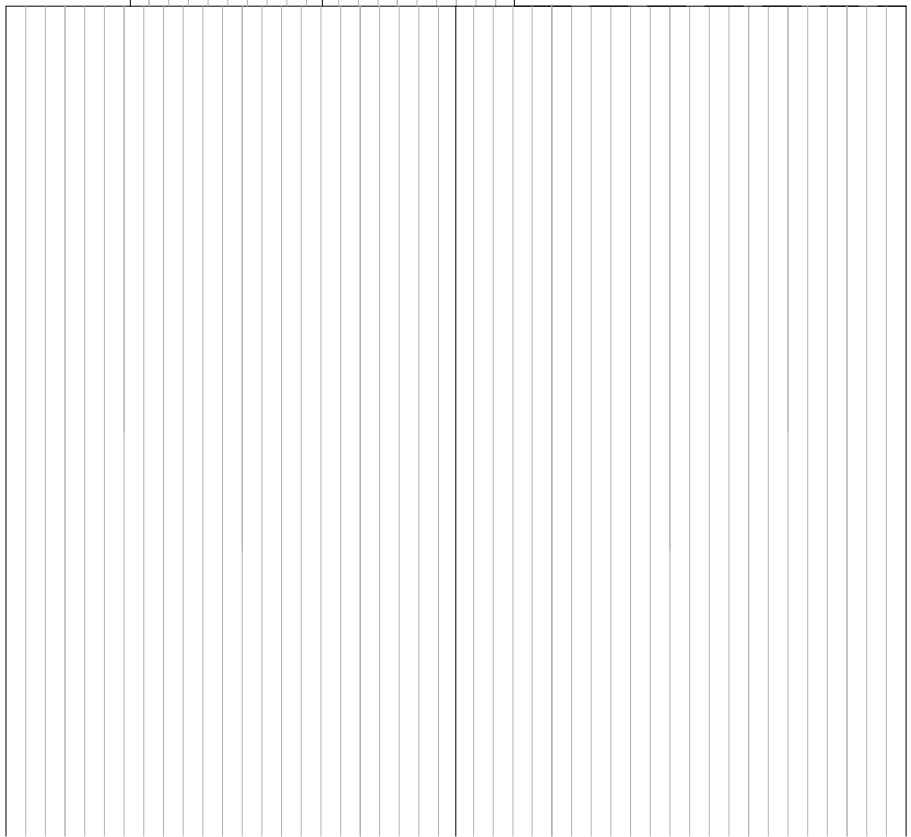

Roof Plan
Scale 1:100

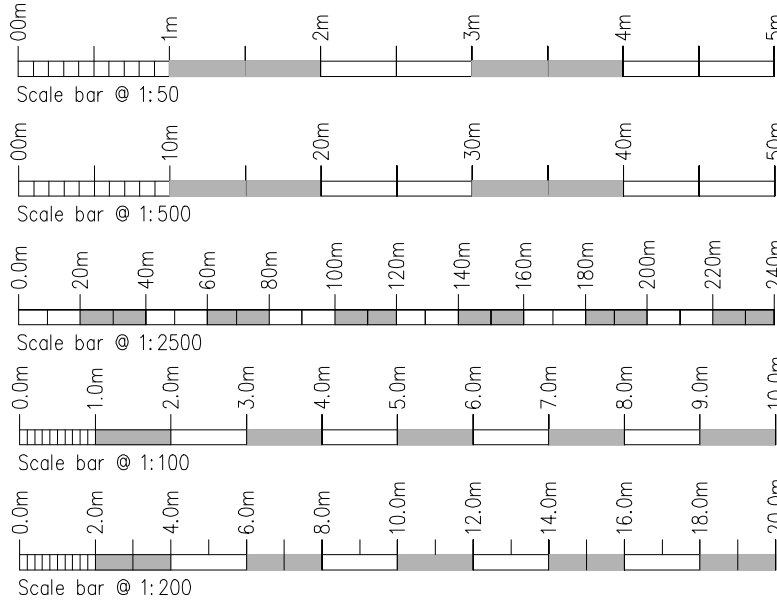

Rev.	Drawn	Comments.	Date
A	ACB	Add ancillary building to Northern boundary.	21.09.30

MAC
ARCHITECTURAL DESIGN LTD
Moerland House, 123 Moorland Road, Burslem, ST6 1JD.
T:01782 503302 E:admin@mac-arch.co.uk

Client:
Mr D Hamilton & Dr C Craven.

Project:
**Proposed Residential Development
at Adderley Mill, Timpos, Nr Cheadle.
Staffordshire ST10 2NJ
(Eastings 399162 Northings 343906)**

Title:
Plans & Elevations. (Plot 4)

Status:
Planning.