


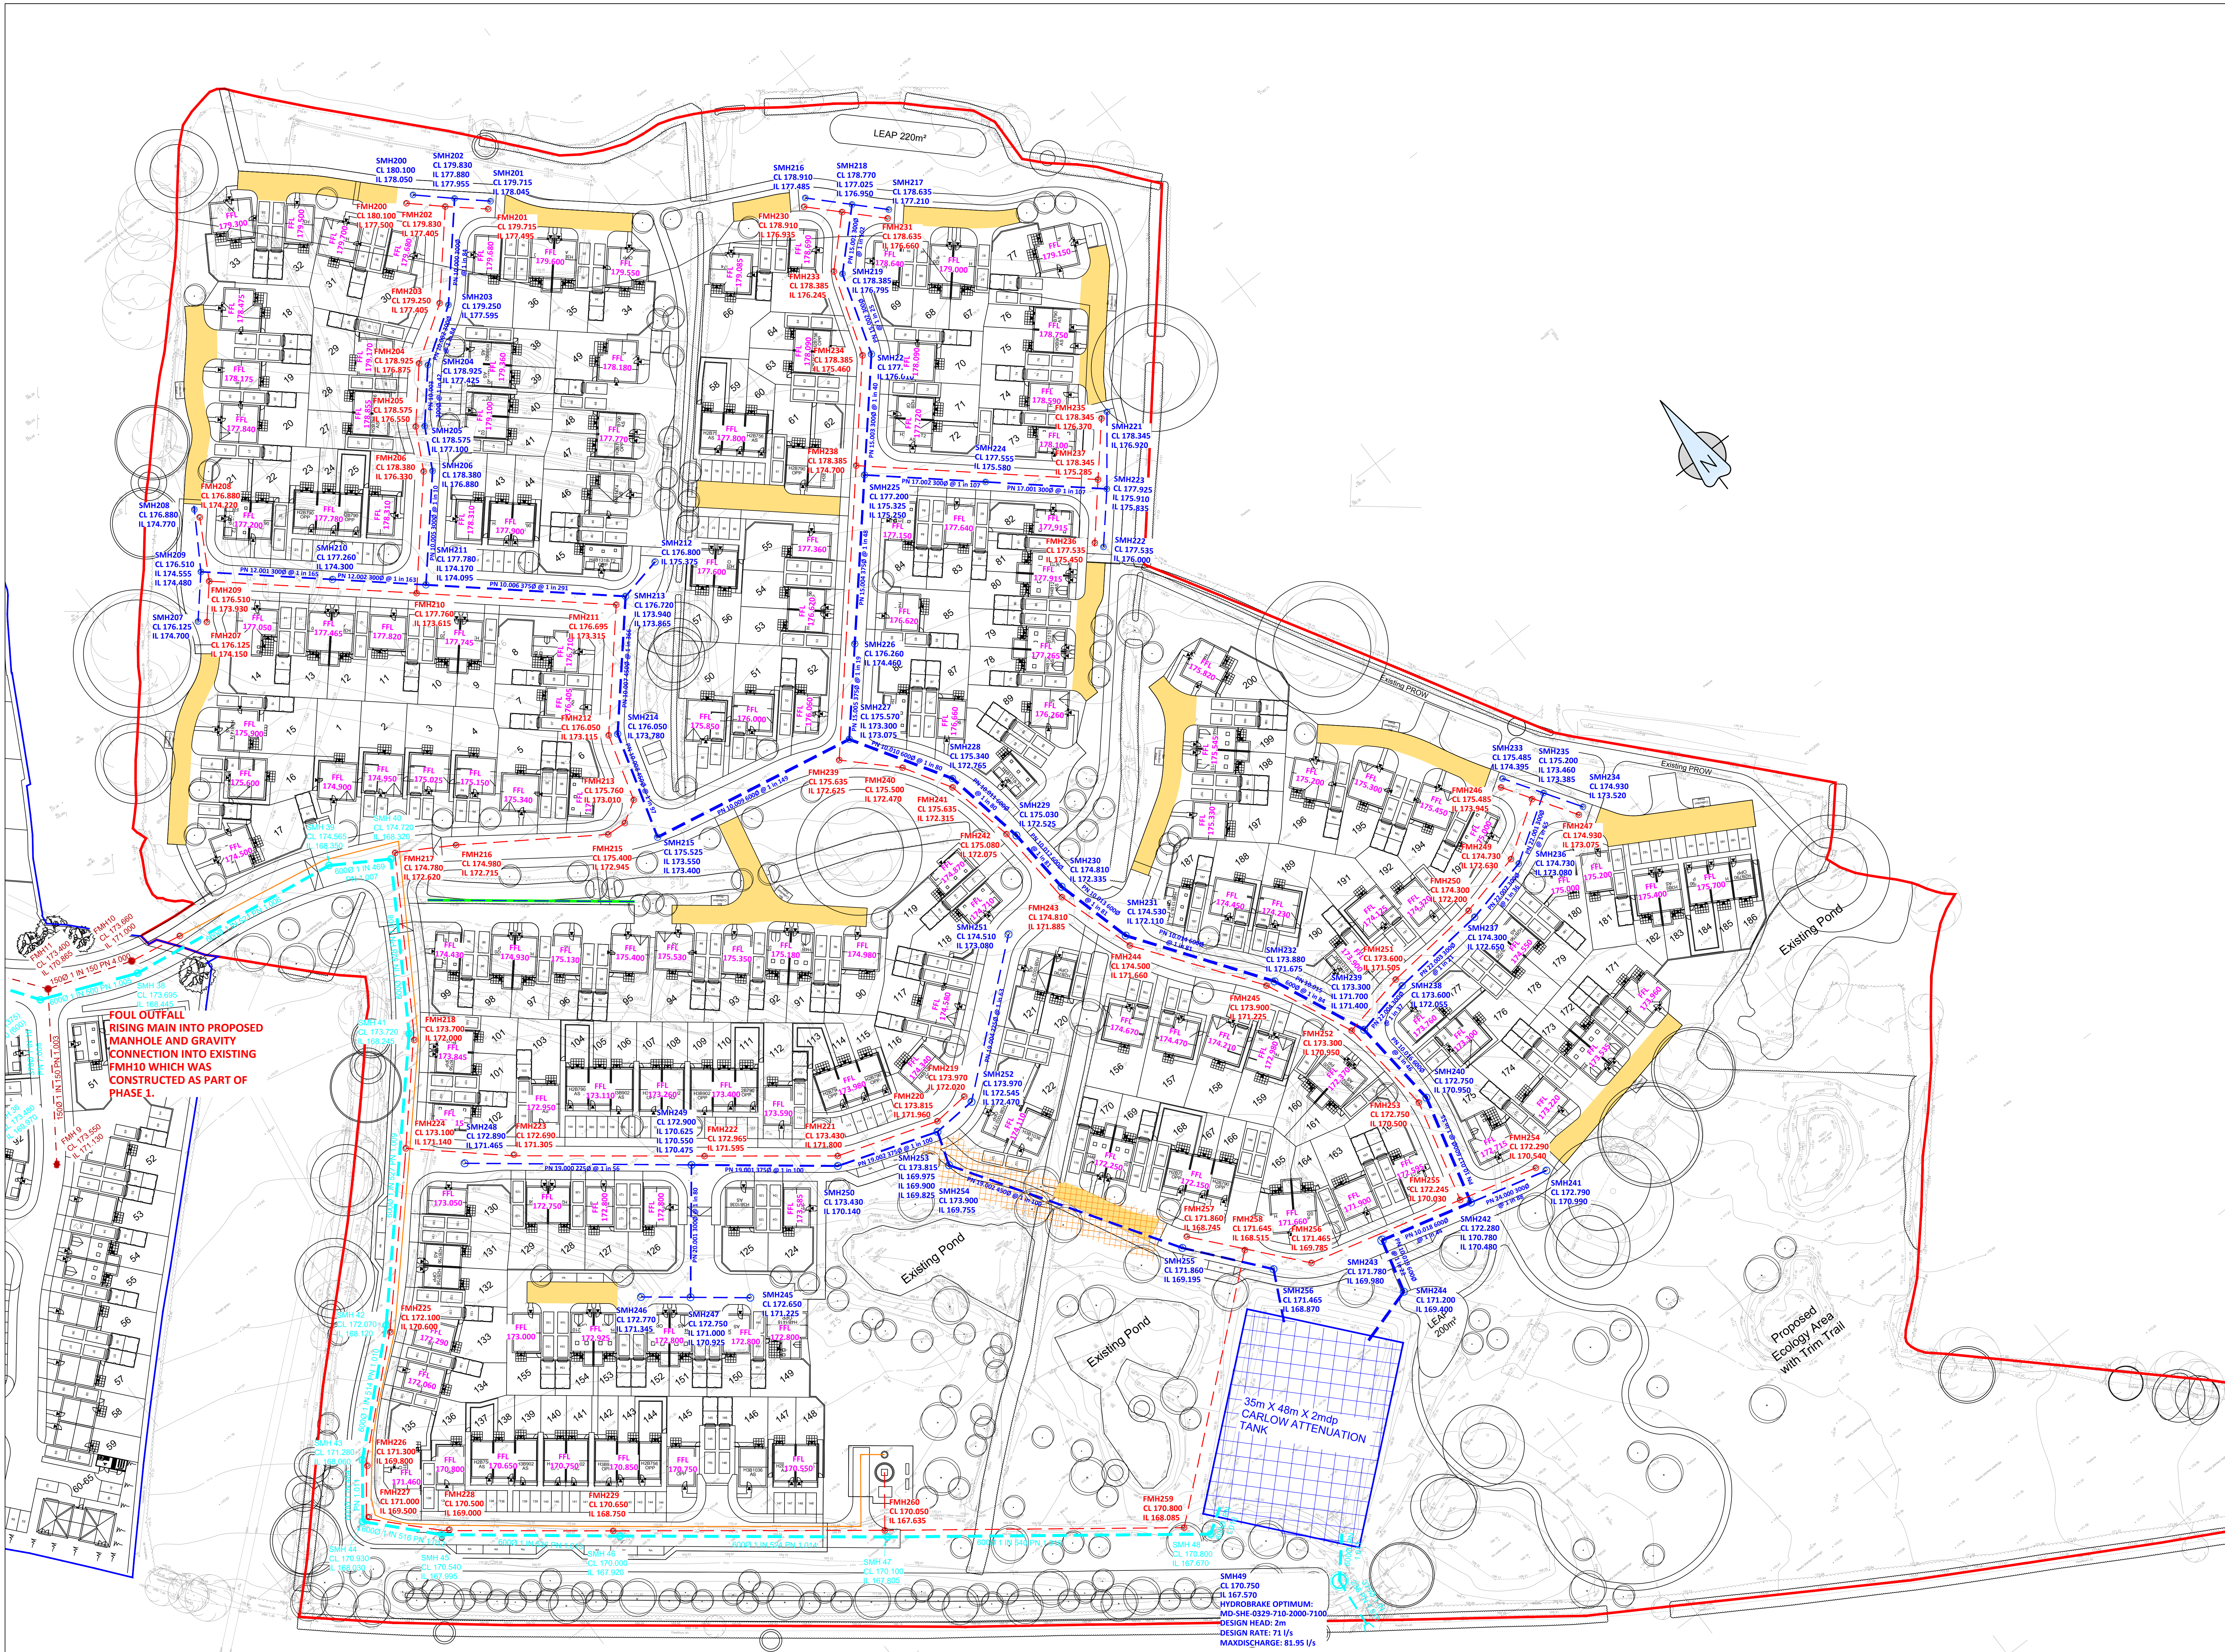

KEY	
EXISTING STORM	---
PROPOSED STORM	---
EXISTING FOUL	---
PROPOSED FOUL	---
PROPOSED RISING MAIN	---
PROPOSED PERMEABLE PAVING	---
PROPOSED 5m (either side) DRAINAGE EASEMENT	---
PROPOSED FILTER DRAIN	---

FOR PLANNING

Rev	Date	Description	By	Chkd
G	13/09/2021	AMENDED TO SUIT DRAINAGE MODELING.	JH	GL
F	23/06/2021	AMENDED TO SUIT PLANNING CONSULTANTS COMMENTS.	JH	GL
E	17/06/2021	AMENDED TO SUIT ST MOONEN COMMENTS.	JH	GL
D	11/06/2021	SCHEMATIC FOUL DRAINAGE ADDED.	JH	GL
C	04/06/2021	LAYOUT UPDATED.	JH	GL
B	28/05/2021	UPDATED TO SUIT AMENDED LAYOUT.	JH	GL
A	XX/01/2021	UPDATED TO SUIT AMENDED LAYOUT.	JH	GL
—	02/12/2020	FIRST ISSUE.	JH	GL

Revision Schedule	
Rev	Date

Project Title
**BLYTHE VALE, BLYTHE BRIDGE
PHASE 2**

Drawing Title
SCHEMATIC DRAINAGE PLAN

R9074 - BML - 21 - XX - DR - C - 104
Client Project # / Originator / Creation Year / Level / Info Type / Discipline / Drawing #

Drawn by	Checked by	Project Engineer	Rev
JH	GL	GL	G

BAYNHAM MEIKLE
Consulting Structural & Civil Engineers
8 Meadow Road, Edgbaston, Birmingham B15 8RU
Tel: 0121 434 4100 Fax: 0121 434 4073 Email: admin@bme.co.uk

1: 0m 5m 10m 15m 20m 25m 30m 35m 40m 45m 50m
500 0m 10m 20m 30m 40m 50m 60m 70m 80m 90m 100m

CHECK: For the plan to be in scale, the above scale bar must measure correct, i.e. 100mm when printed.
© 2020 - BAYNHAM MEIKLE PARTNERSHIP - NO PART OF THIS DOCUMENT MAY BE REPRODUCED OR TRANSMITTED IN ANY FORM OR STORED IN ANY RETRIEVAL SYSTEM OF ANY NATURE WITHOUT THE WRITTEN PERMISSION OF THE BAYNHAM MEIKLE PARTNERSHIP LIMITED EXCEPT AS AGREED FOR USE ON THE PROJECT FOR WHICH THE DOCUMENT WAS ORIGINALLY CREATED.