


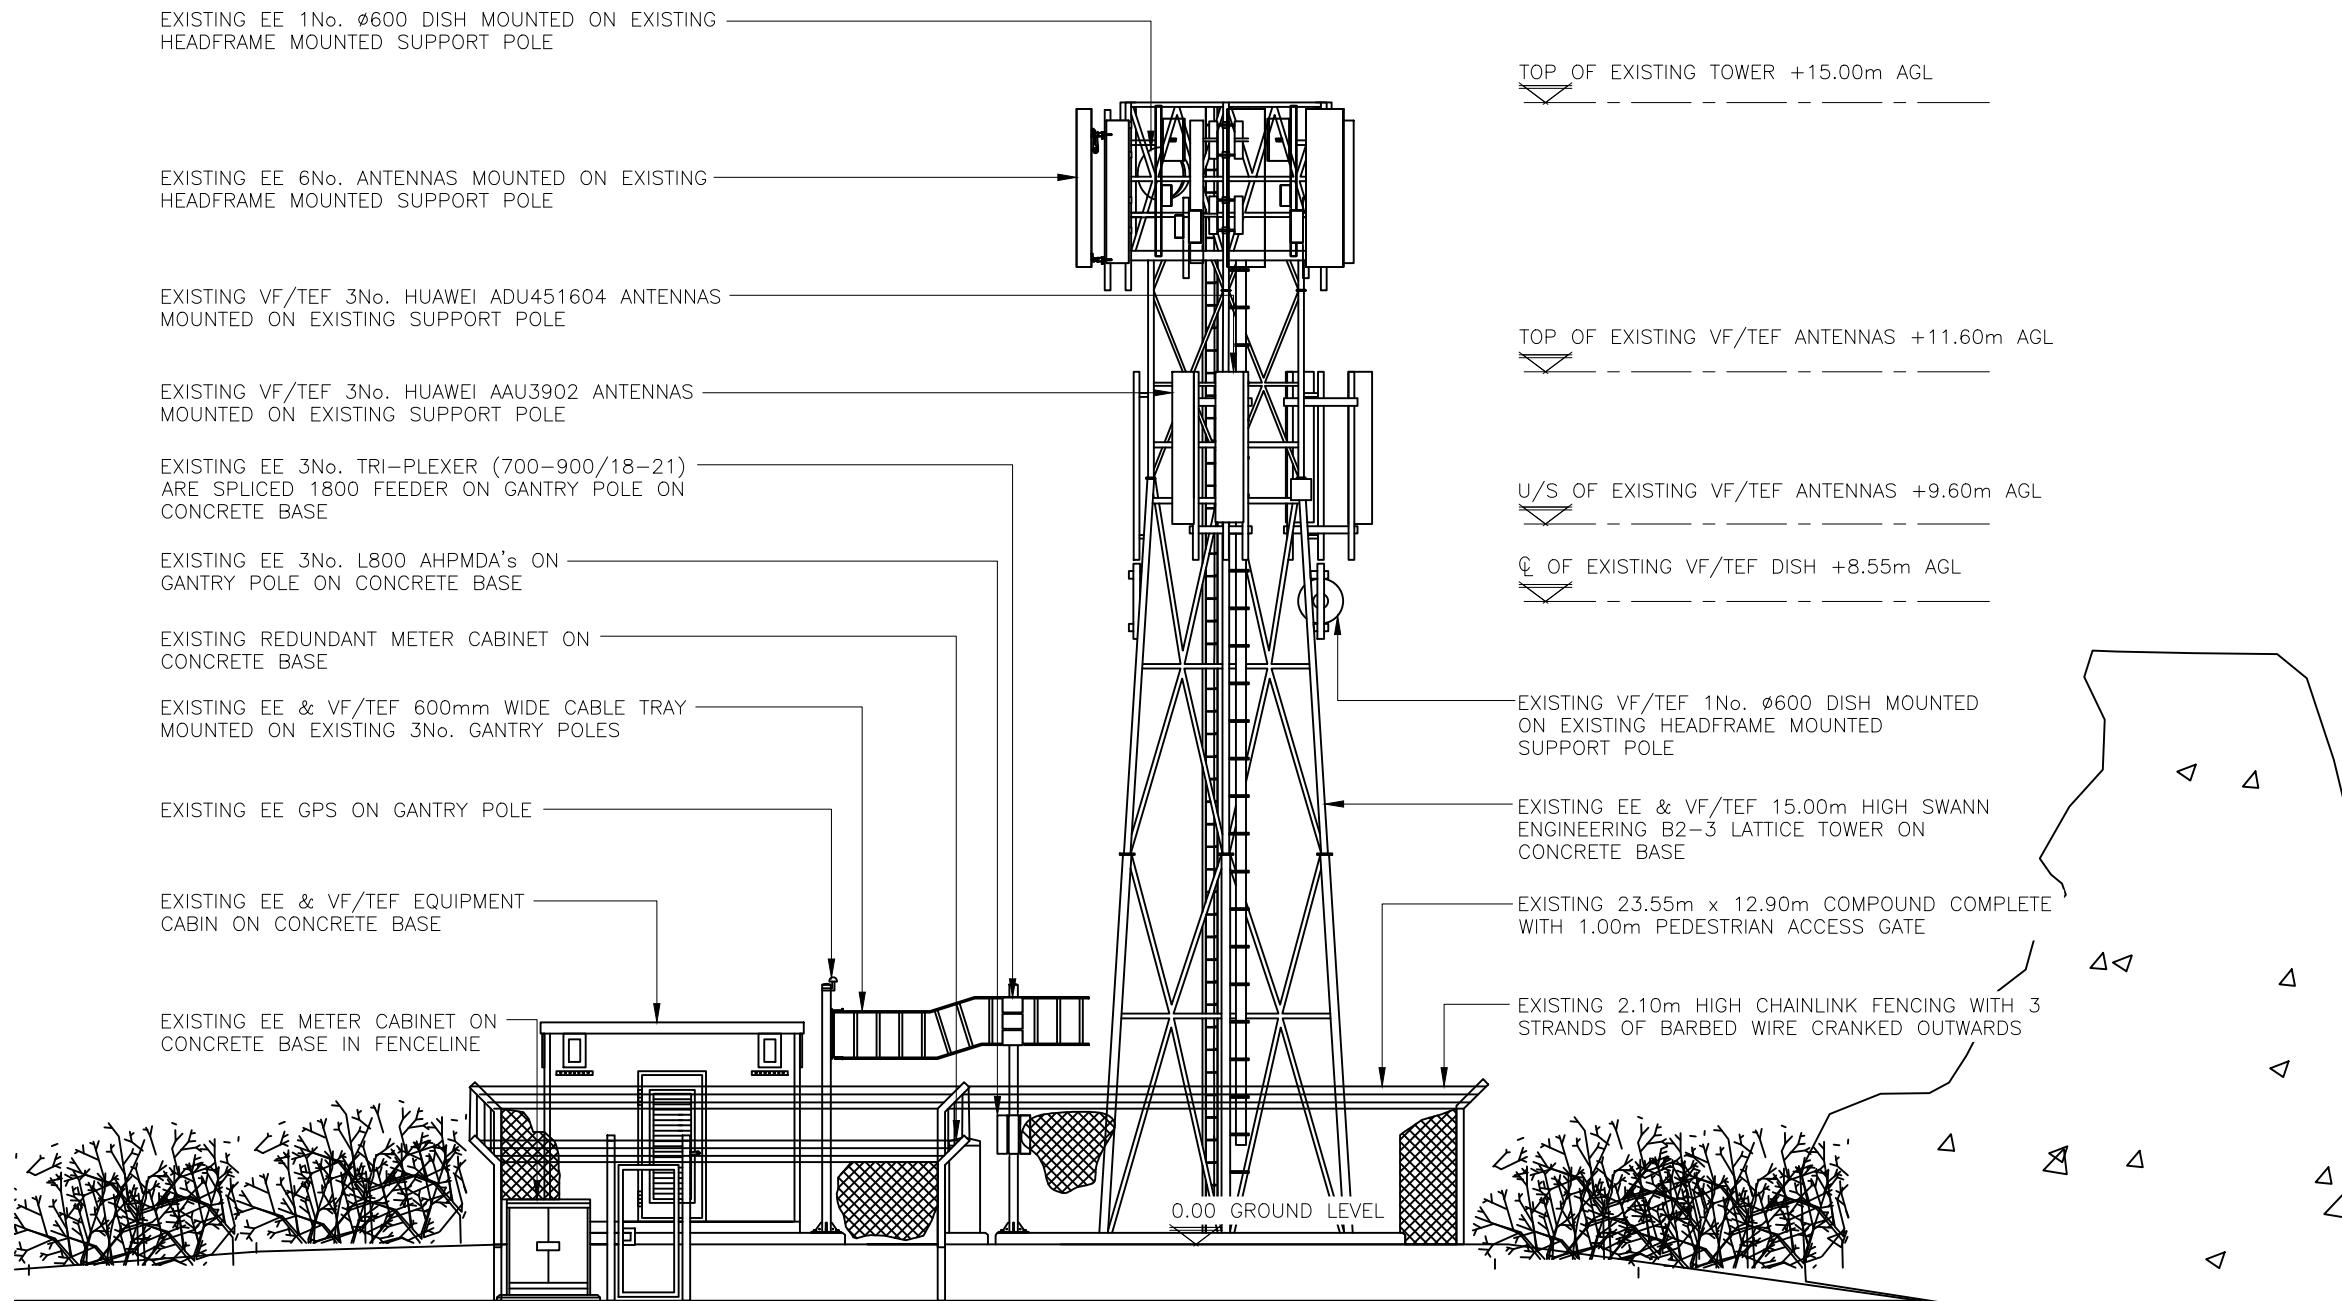

EXISTING SOUTH EAST ELEVATION
(1:100)

ALL DIMENSIONS ARE IN mm UNLESS NOTED OTHERWISE

N.G.R | E: 389840 | N: 357189

NOTES:

REV	MODIFICATION	BY	CH	DATE
-	Issued for Approval	BCL	DF	14.07.21



WHP Telecoms Ltd
401 Faraday Street,
Birchwood Park, Birchwood,
Warrington, WA3 6GA

Tel: 01925 424100 Fax: 01925 424101
e-mail: info@whptelecoms.com



Hatfield Business Park
Hatfield
Hertfordshire
AL10 9BW
Tel: 01707 315000
Fax: 01707 319001

Three.co.uk


vodafone
CTIL

Cell No.	Opt.
STA0075B	-

Cell ID No		
CTIL	TEF	VF
132159	N/A	75057

Site Address / Contact Details
WICKHAMSTONE FARM,
NEW STREET, BIDDULPH MOOR,
STOKE-ON-TRENT,
STAFFORDSHIRE,
ST8 7NW

Drawing Title:
EXISTING SITE ELEVATION

Purpose of issue:
PLANNING & LEGAL

Drawing Number:
300

Surveyed By:
WHP

Original Sheet Size:
A3

Pack Issue:

MBNL REF
STM028

Drawn: BCL | Date: 14.07.21 | Checked: DF | Date: 14.07.21