




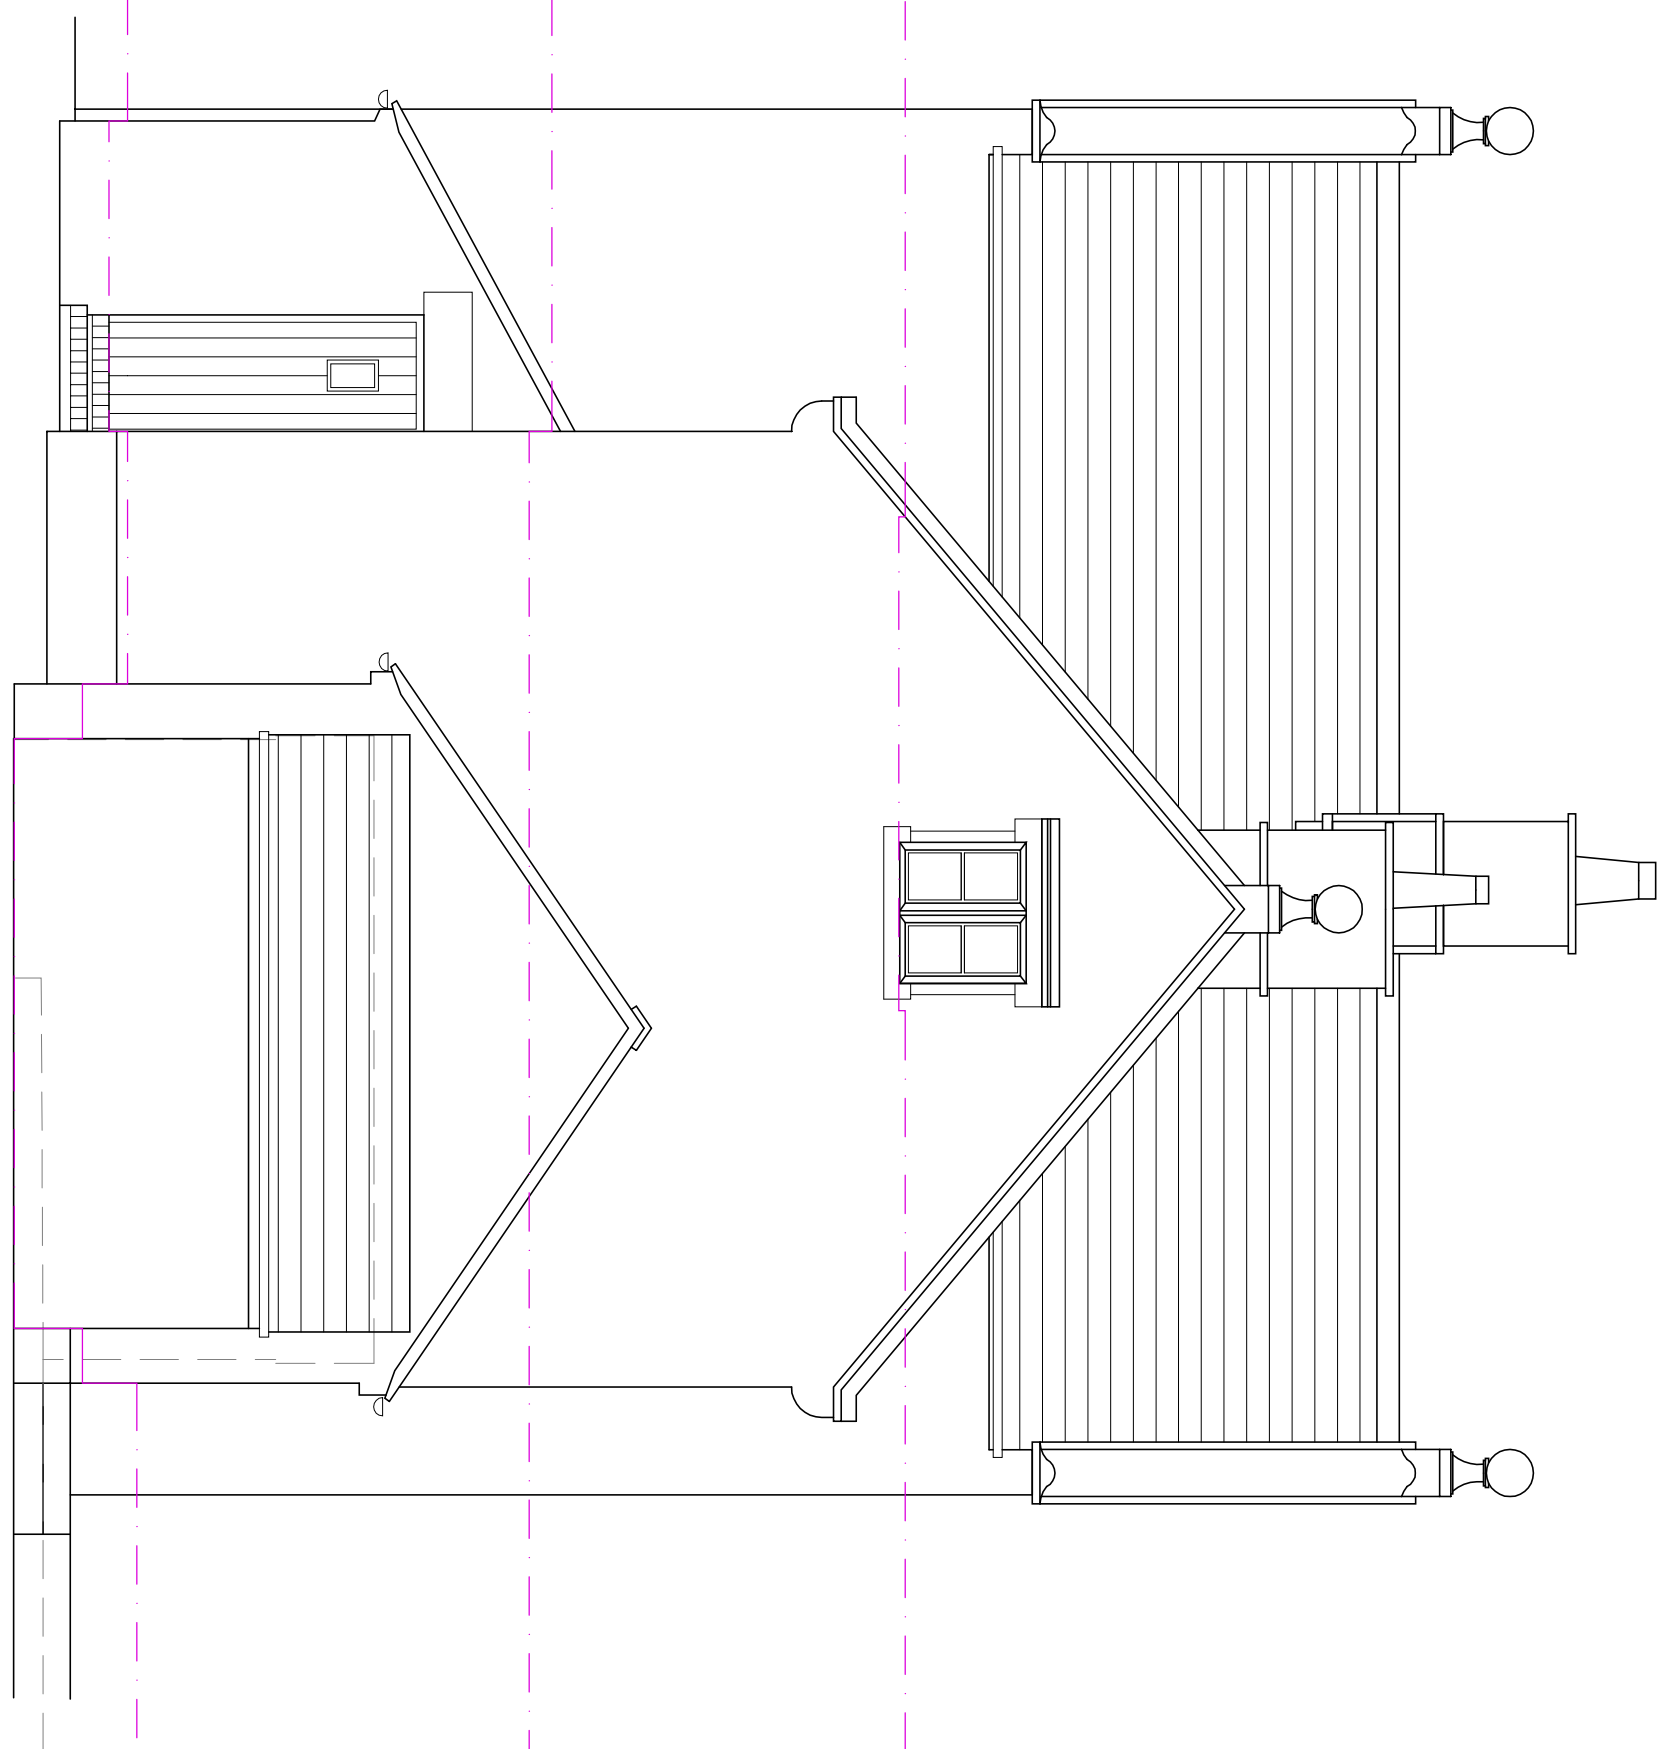


SIDE ELEVATION 1:50

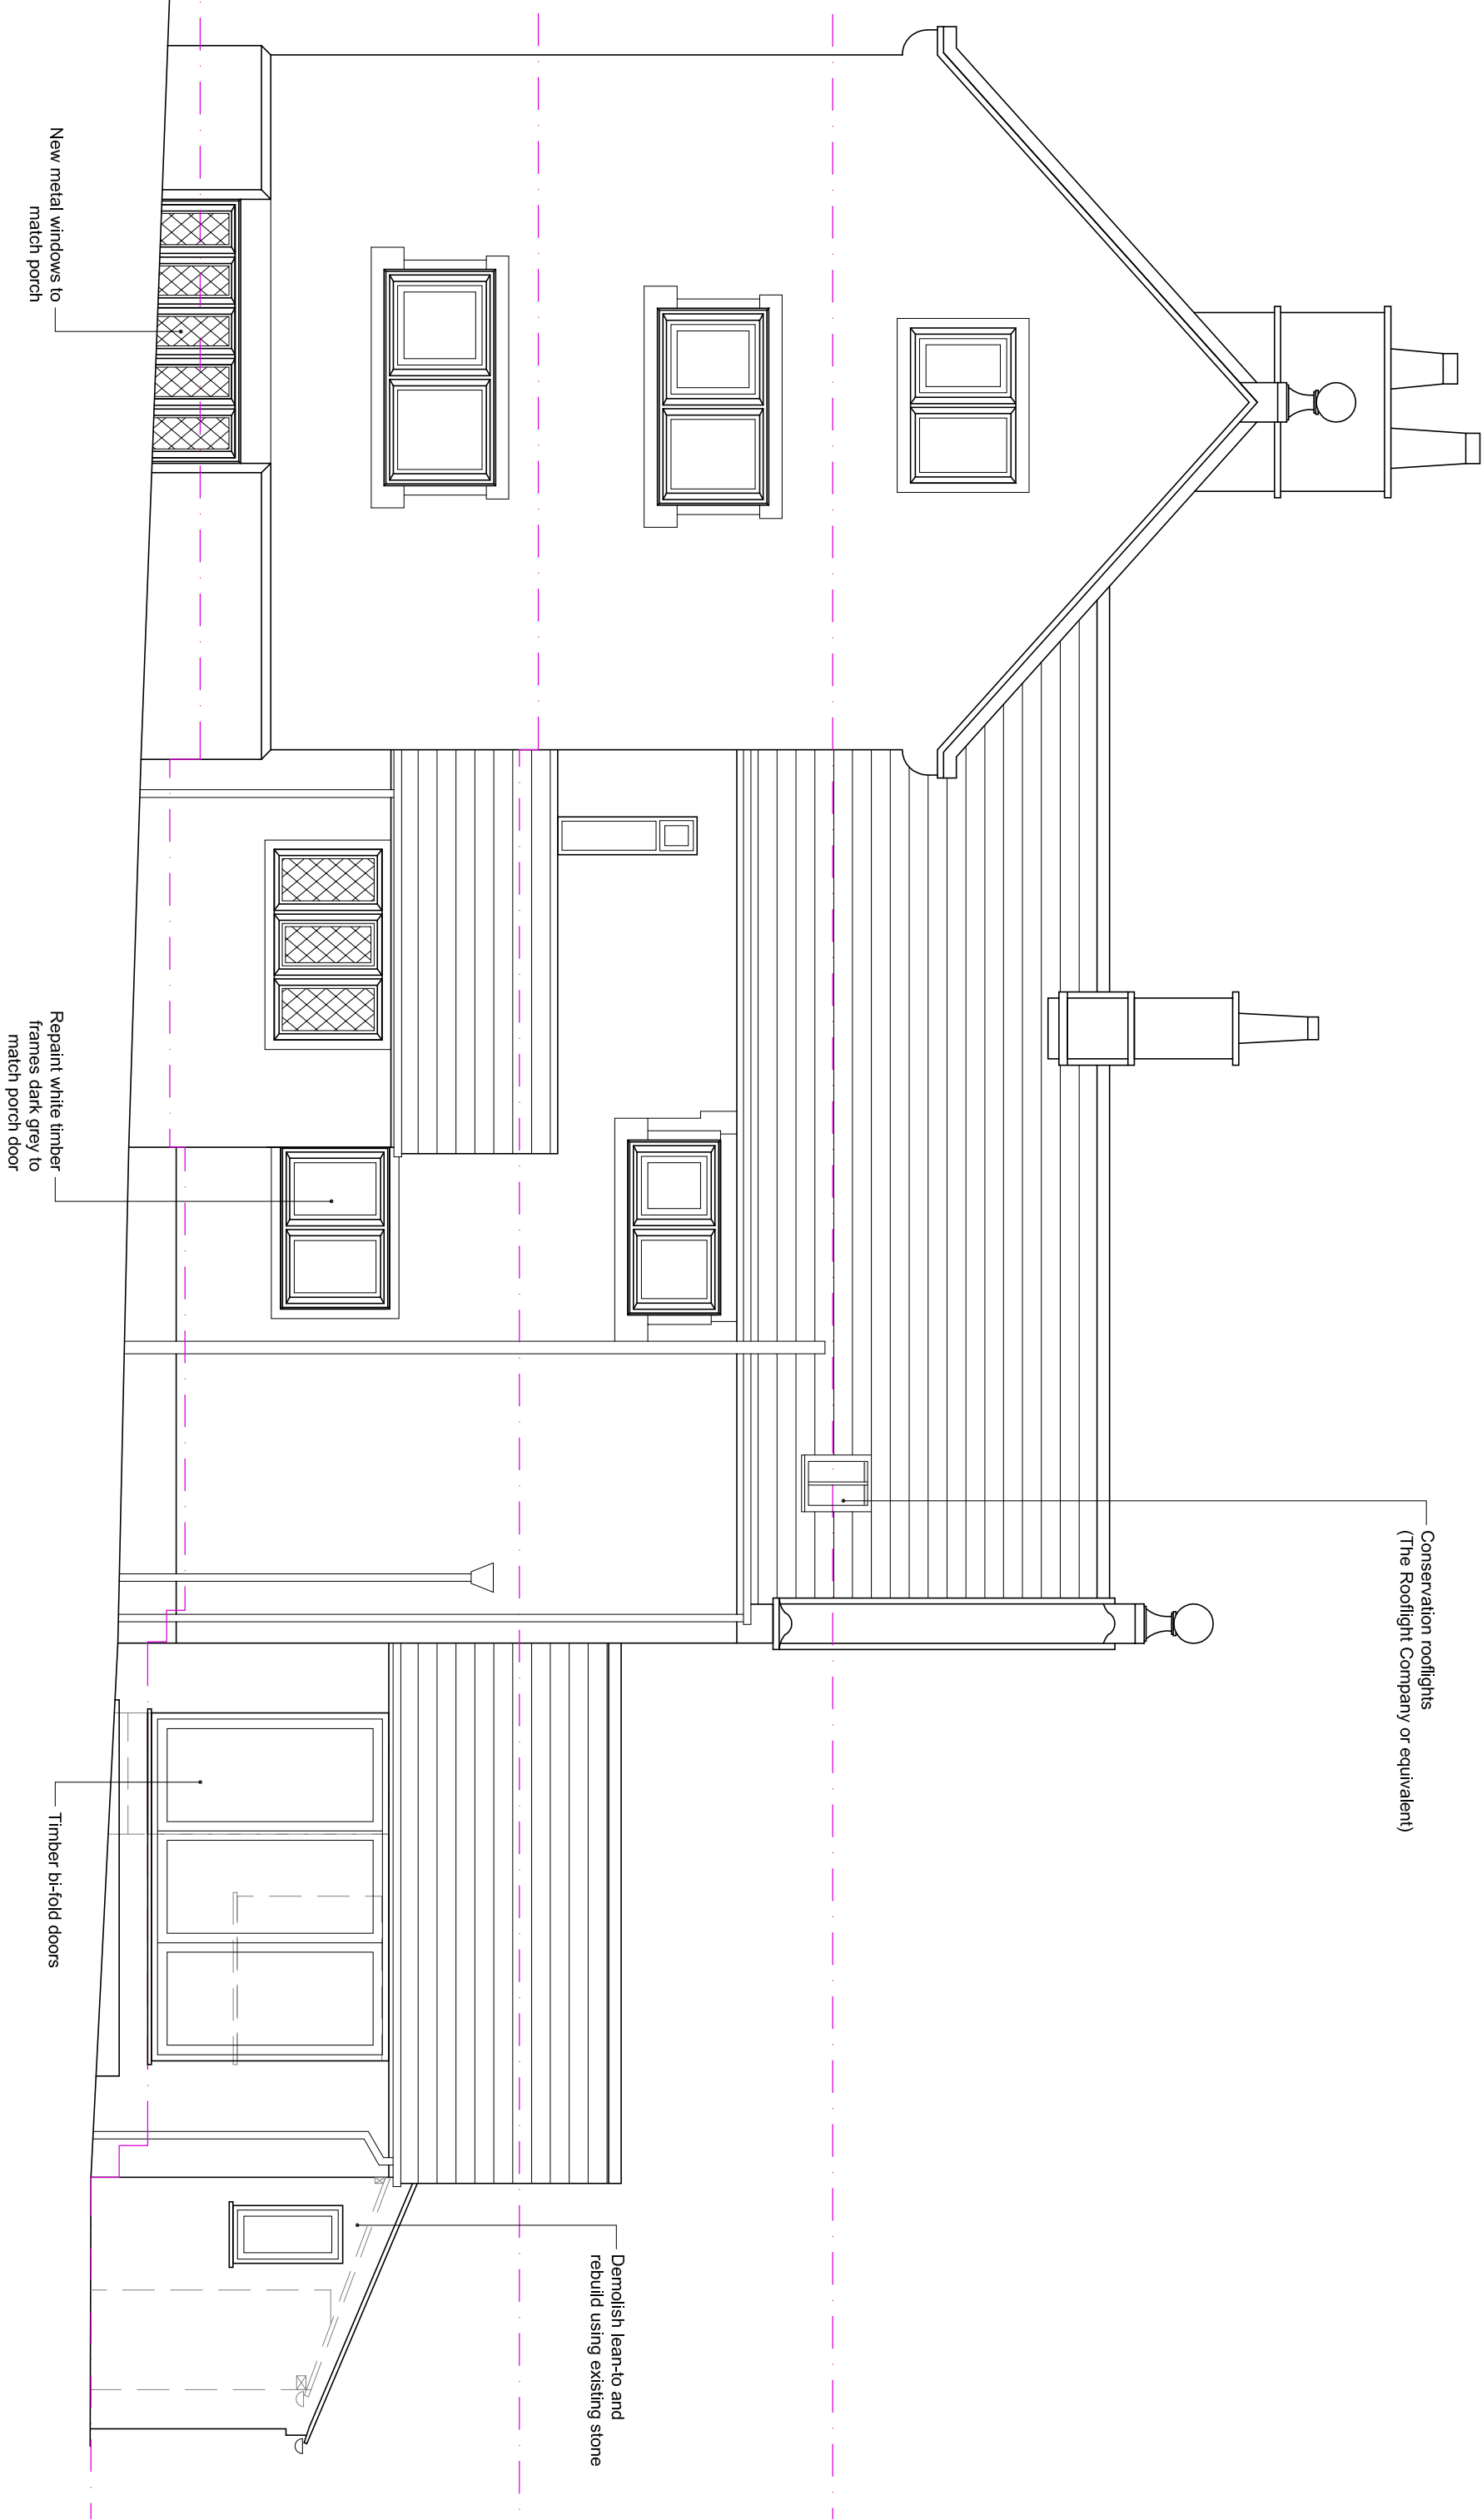

REAR ELEVATION 1:50

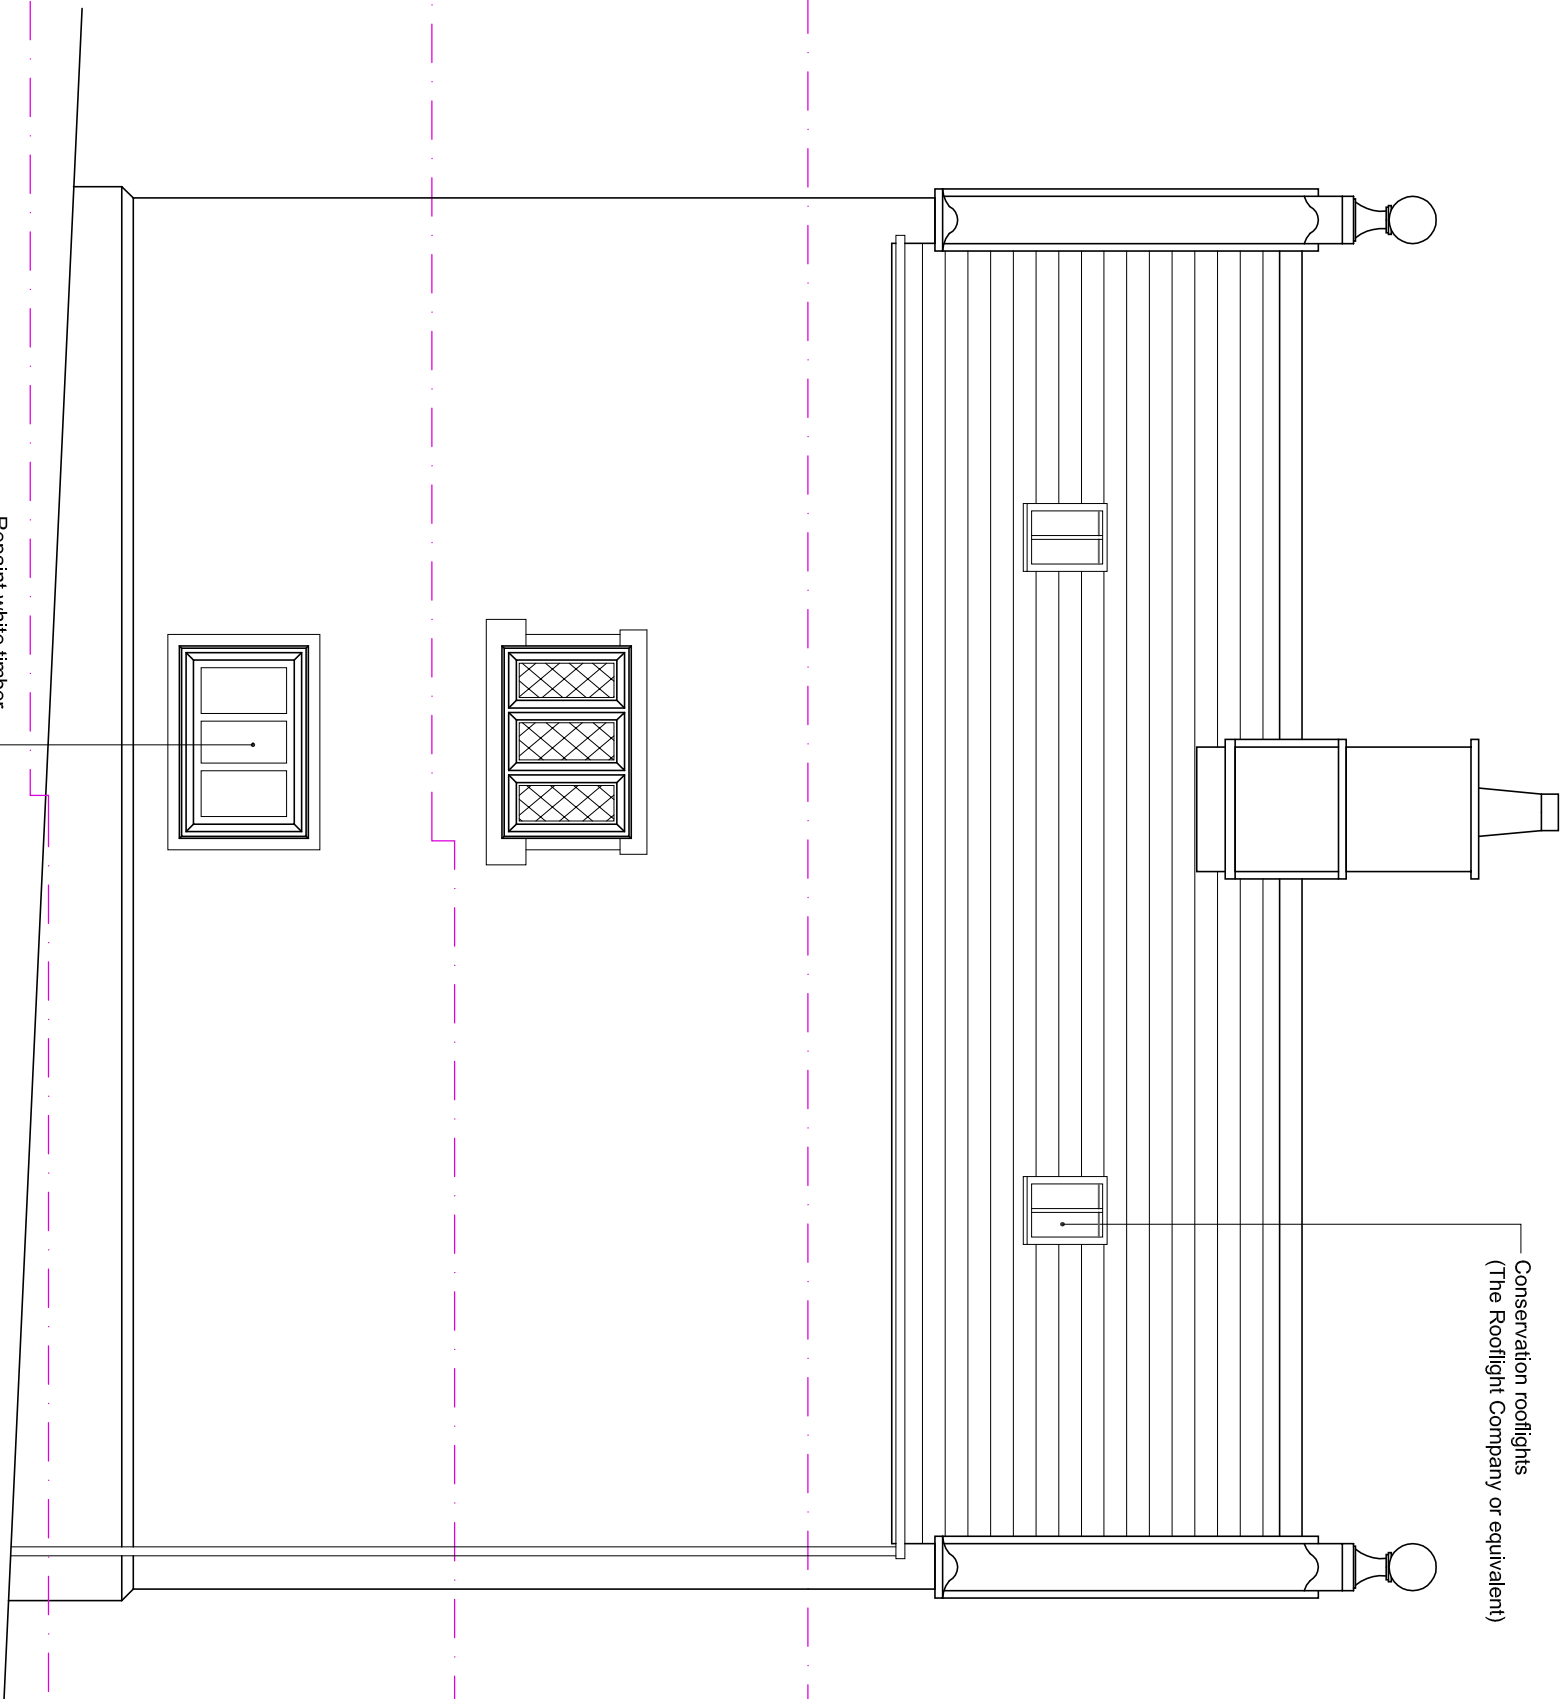

SIDE ELEVATION 1:50

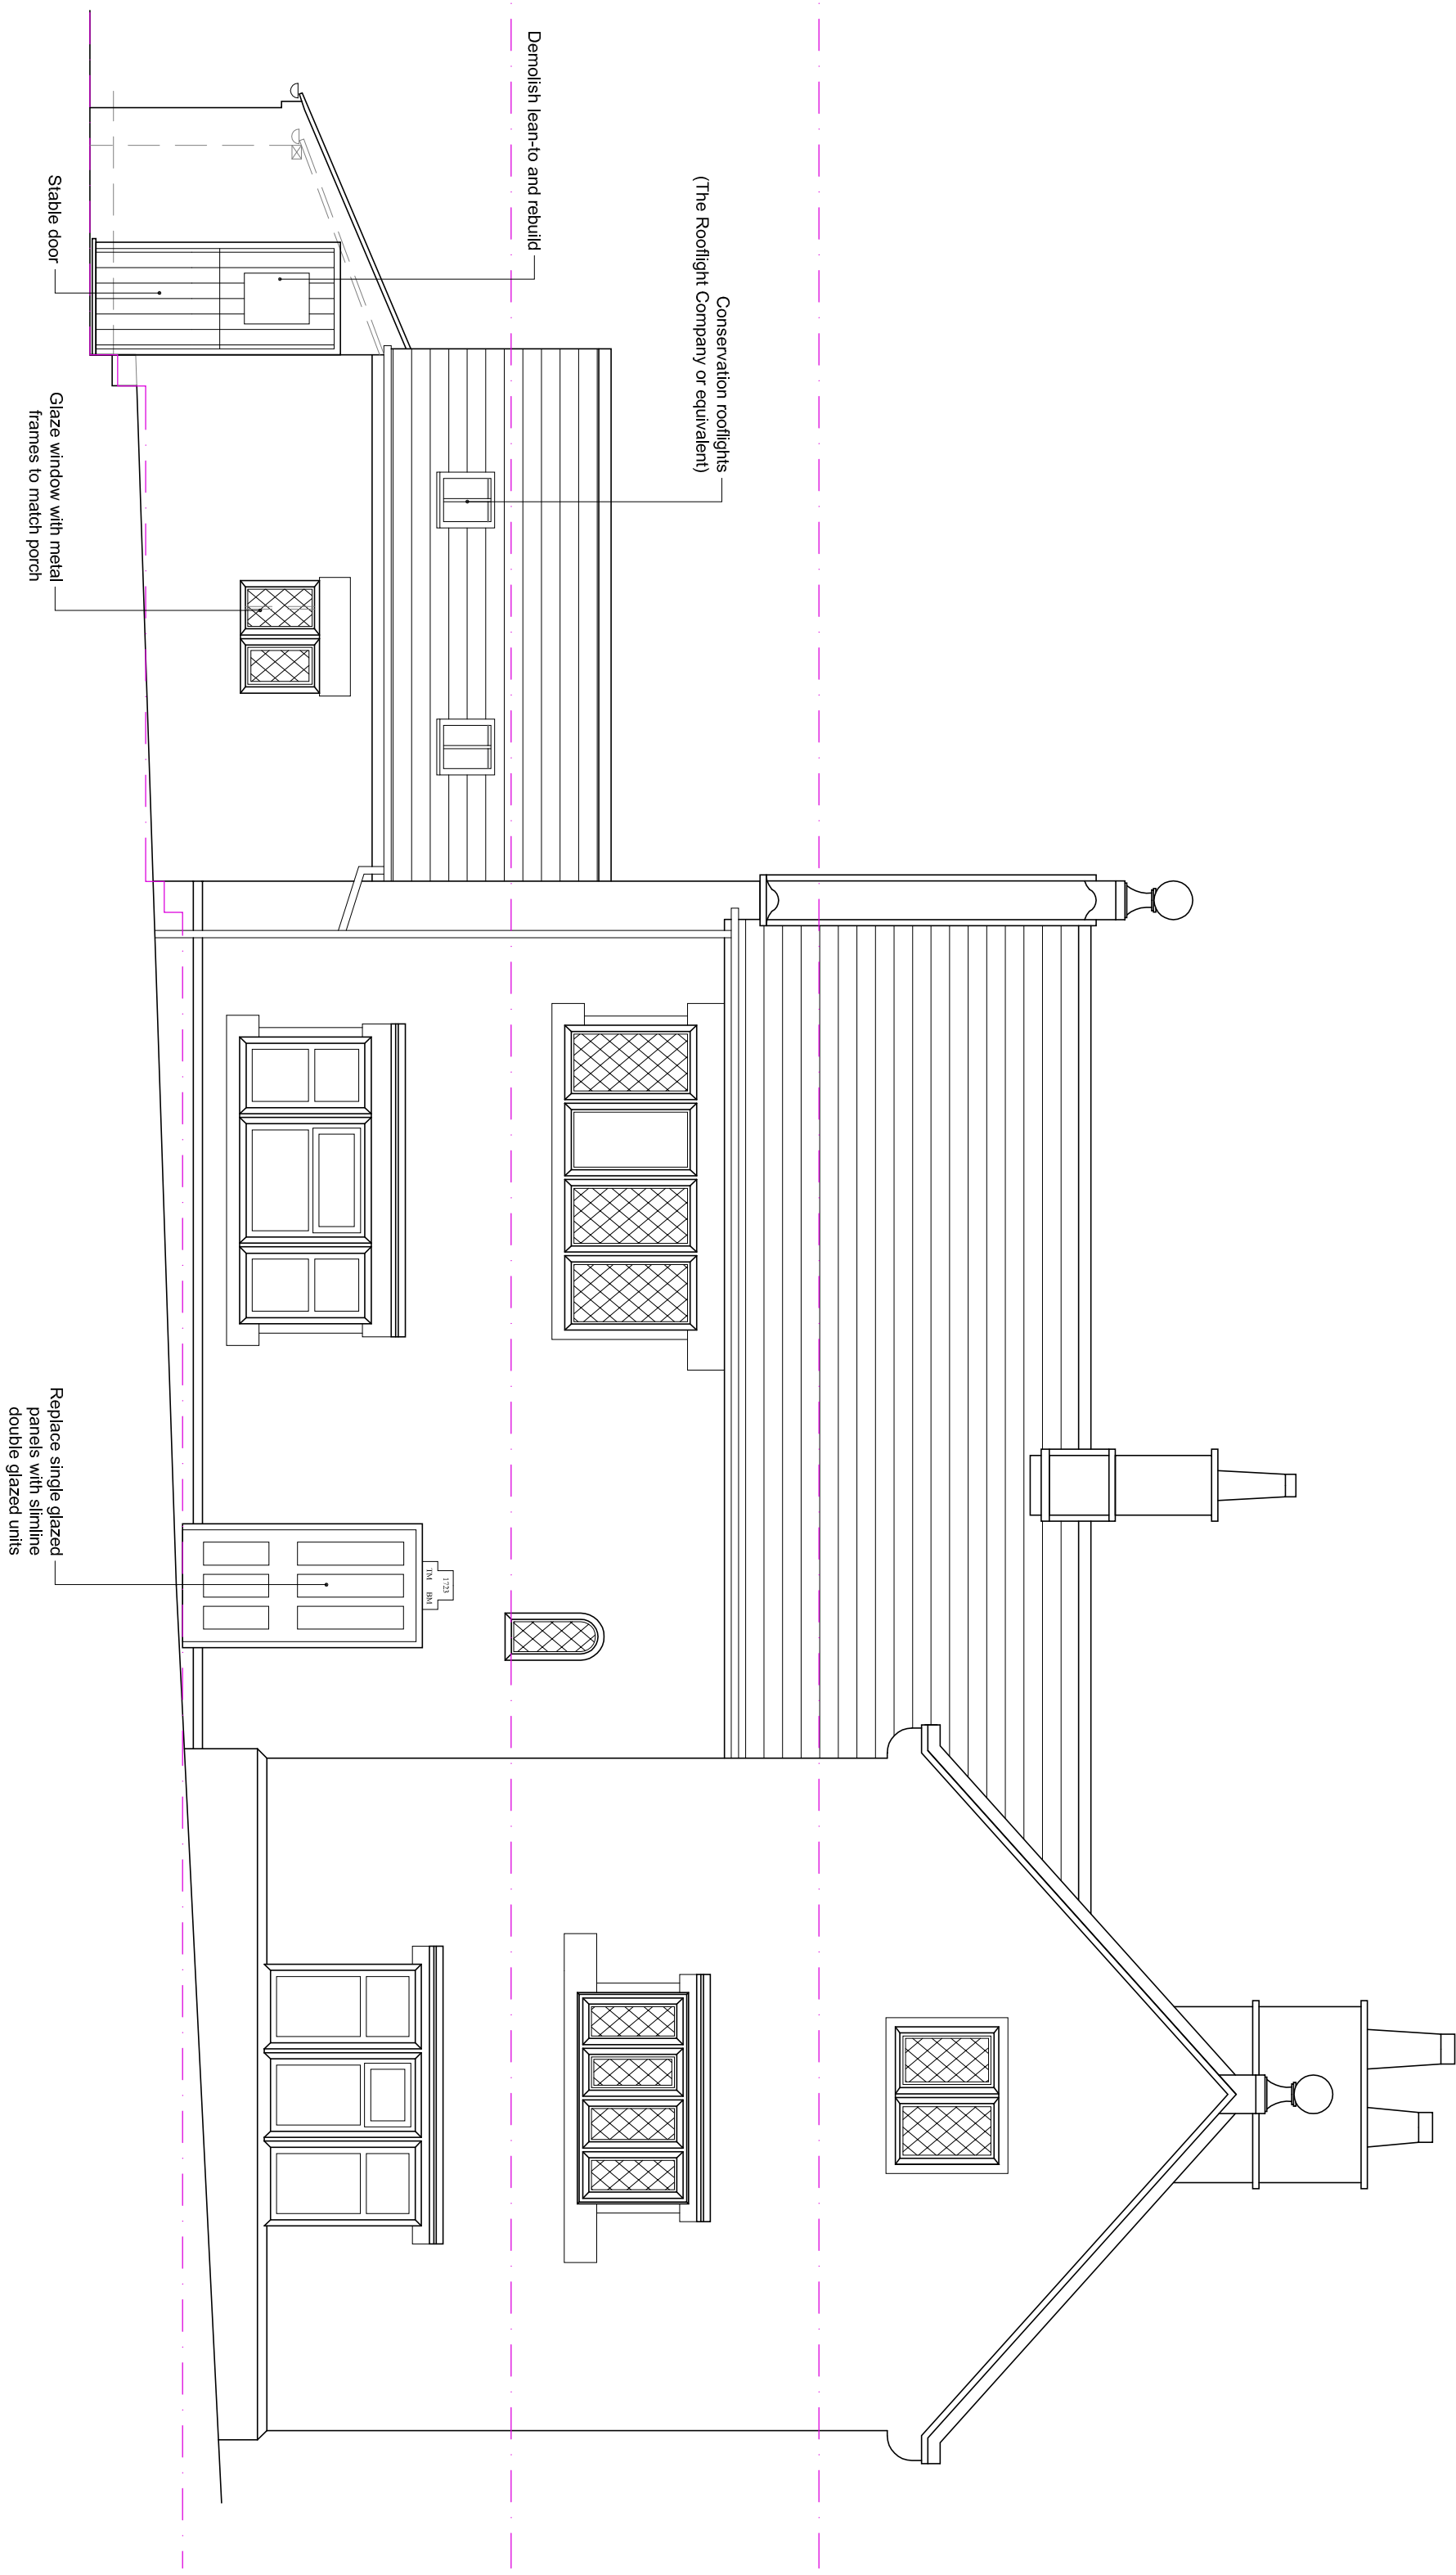

FRONT ELEVATION 1:50



Hewitt&Carr Architects
A. Design & Architecture Ltd, 17-19 Leek Road, Cheddle, ST10 2JF
T. 0183 755889
E. enquiries@hccarchitects.co.uk
W. www.hccarchitects.co.uk

Client
Mr S. Newell & Dr T. Petty

Project
Proposed Alterations to
Oldridge Farm, Ashbourne Road, ST10 2HU

Title
Elevations as Proposed

Drawn
Sept 2021
Date
As Shown
Scale
Checked
KEW

Project No.
01088
Drawing No.
AL(0)07