




| Rev/ | Drawn | Comments | Date |
|------|-------|----------|------|
|------|-------|----------|------|

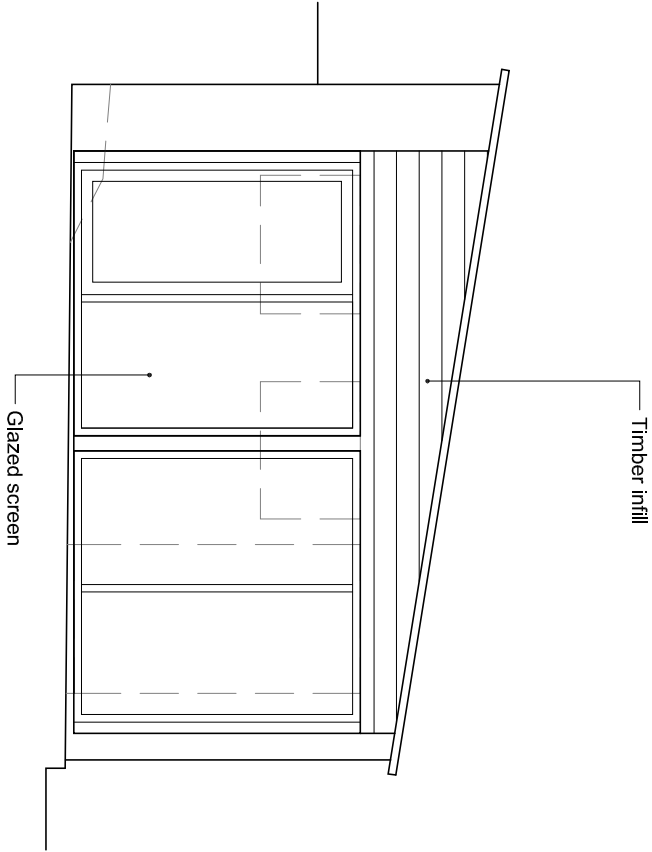


FRONT ELEVATION 1:50

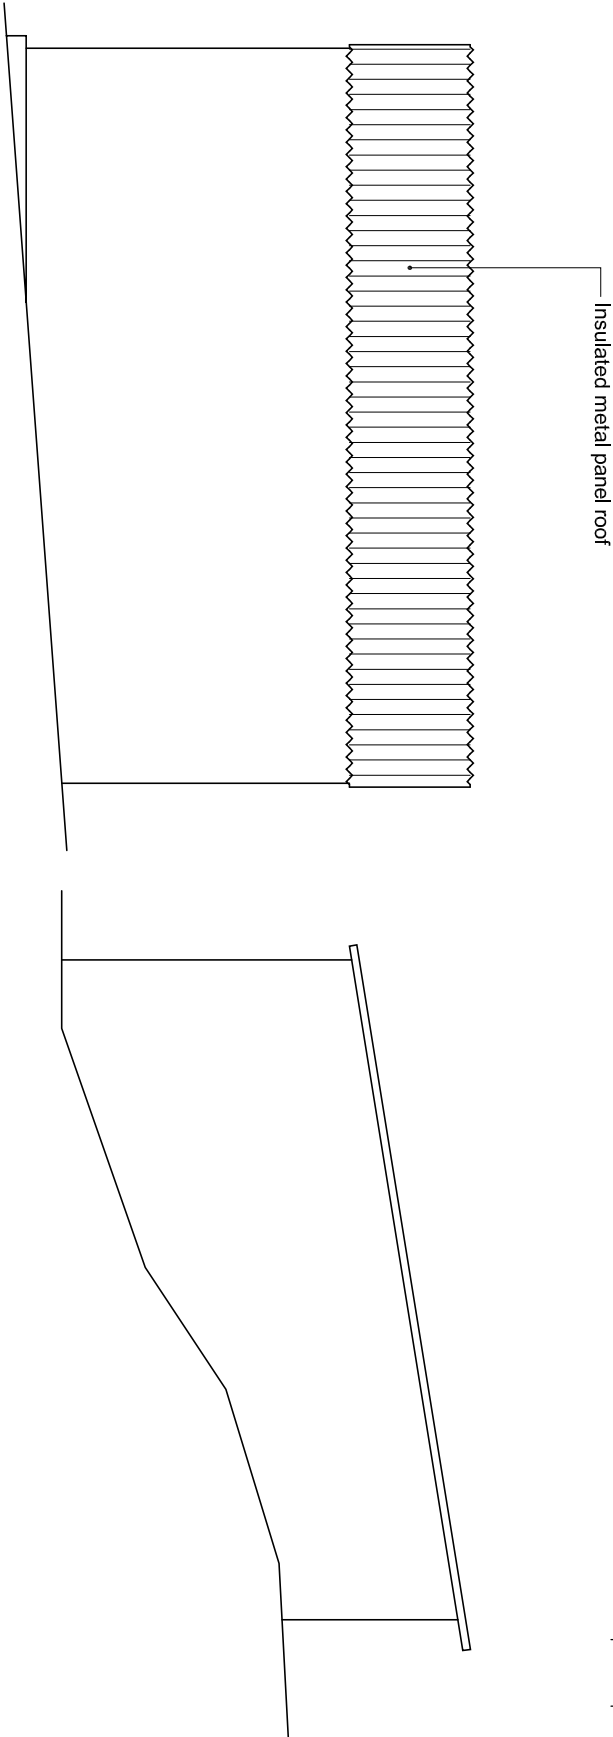


SIDE ELEVATION 1:50

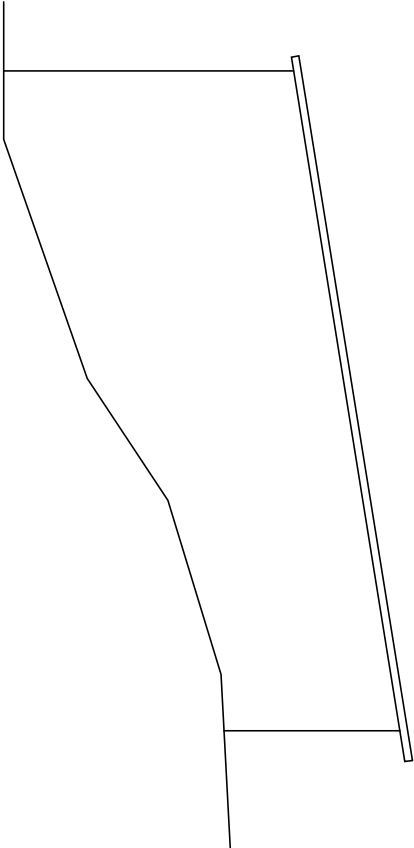


REAR ELEVATION 1:50

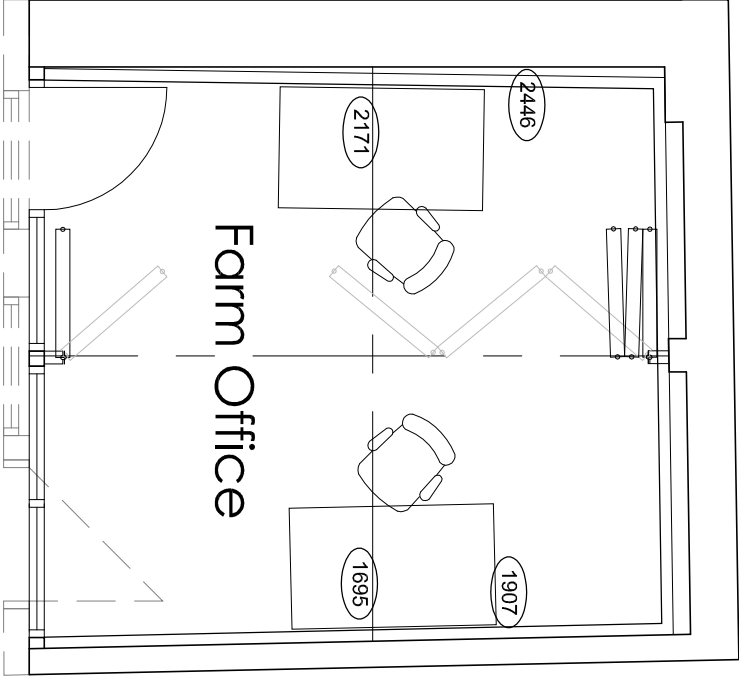

PLAN 1:50

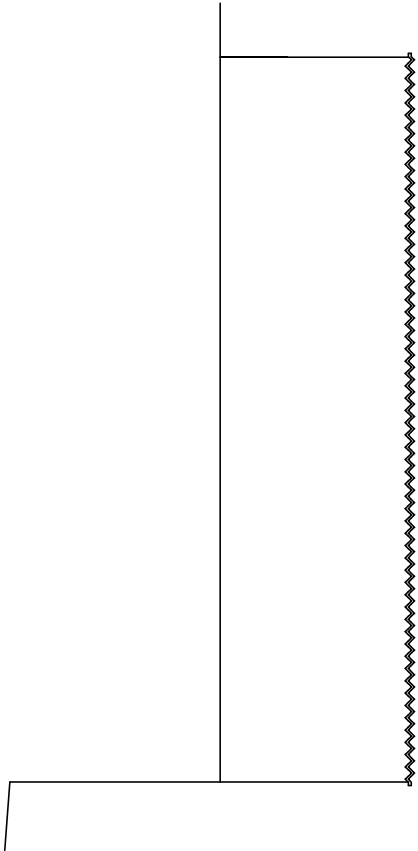

SIDE ELEVATION 1:50

 

**Hewitt&Carr Architects**  
A: DaisyBank House | 17-19 Leek Road | Cheedale | ST10 1JE  
T: 01538 756888  
E: enquiries@hccarchitects.co.uk  
W: www.hccarchitects.co.uk

Client  
Mr S Newell & Dr T Petty

Project  
Proposed Alterations to  
Oldridge Farm, Ashbourne Road ST10 2HU

Title  
Outbuilding Plans & Elevations  
as Proposed

Status  
Planning

Date  
Sept 21

Scale @A3  
As Shown

Checked

Drawn  
KEW

Project No.  
01088 AL(0)09

Rev