





Rev	Down	Comments	Date
-----	------	----------	------

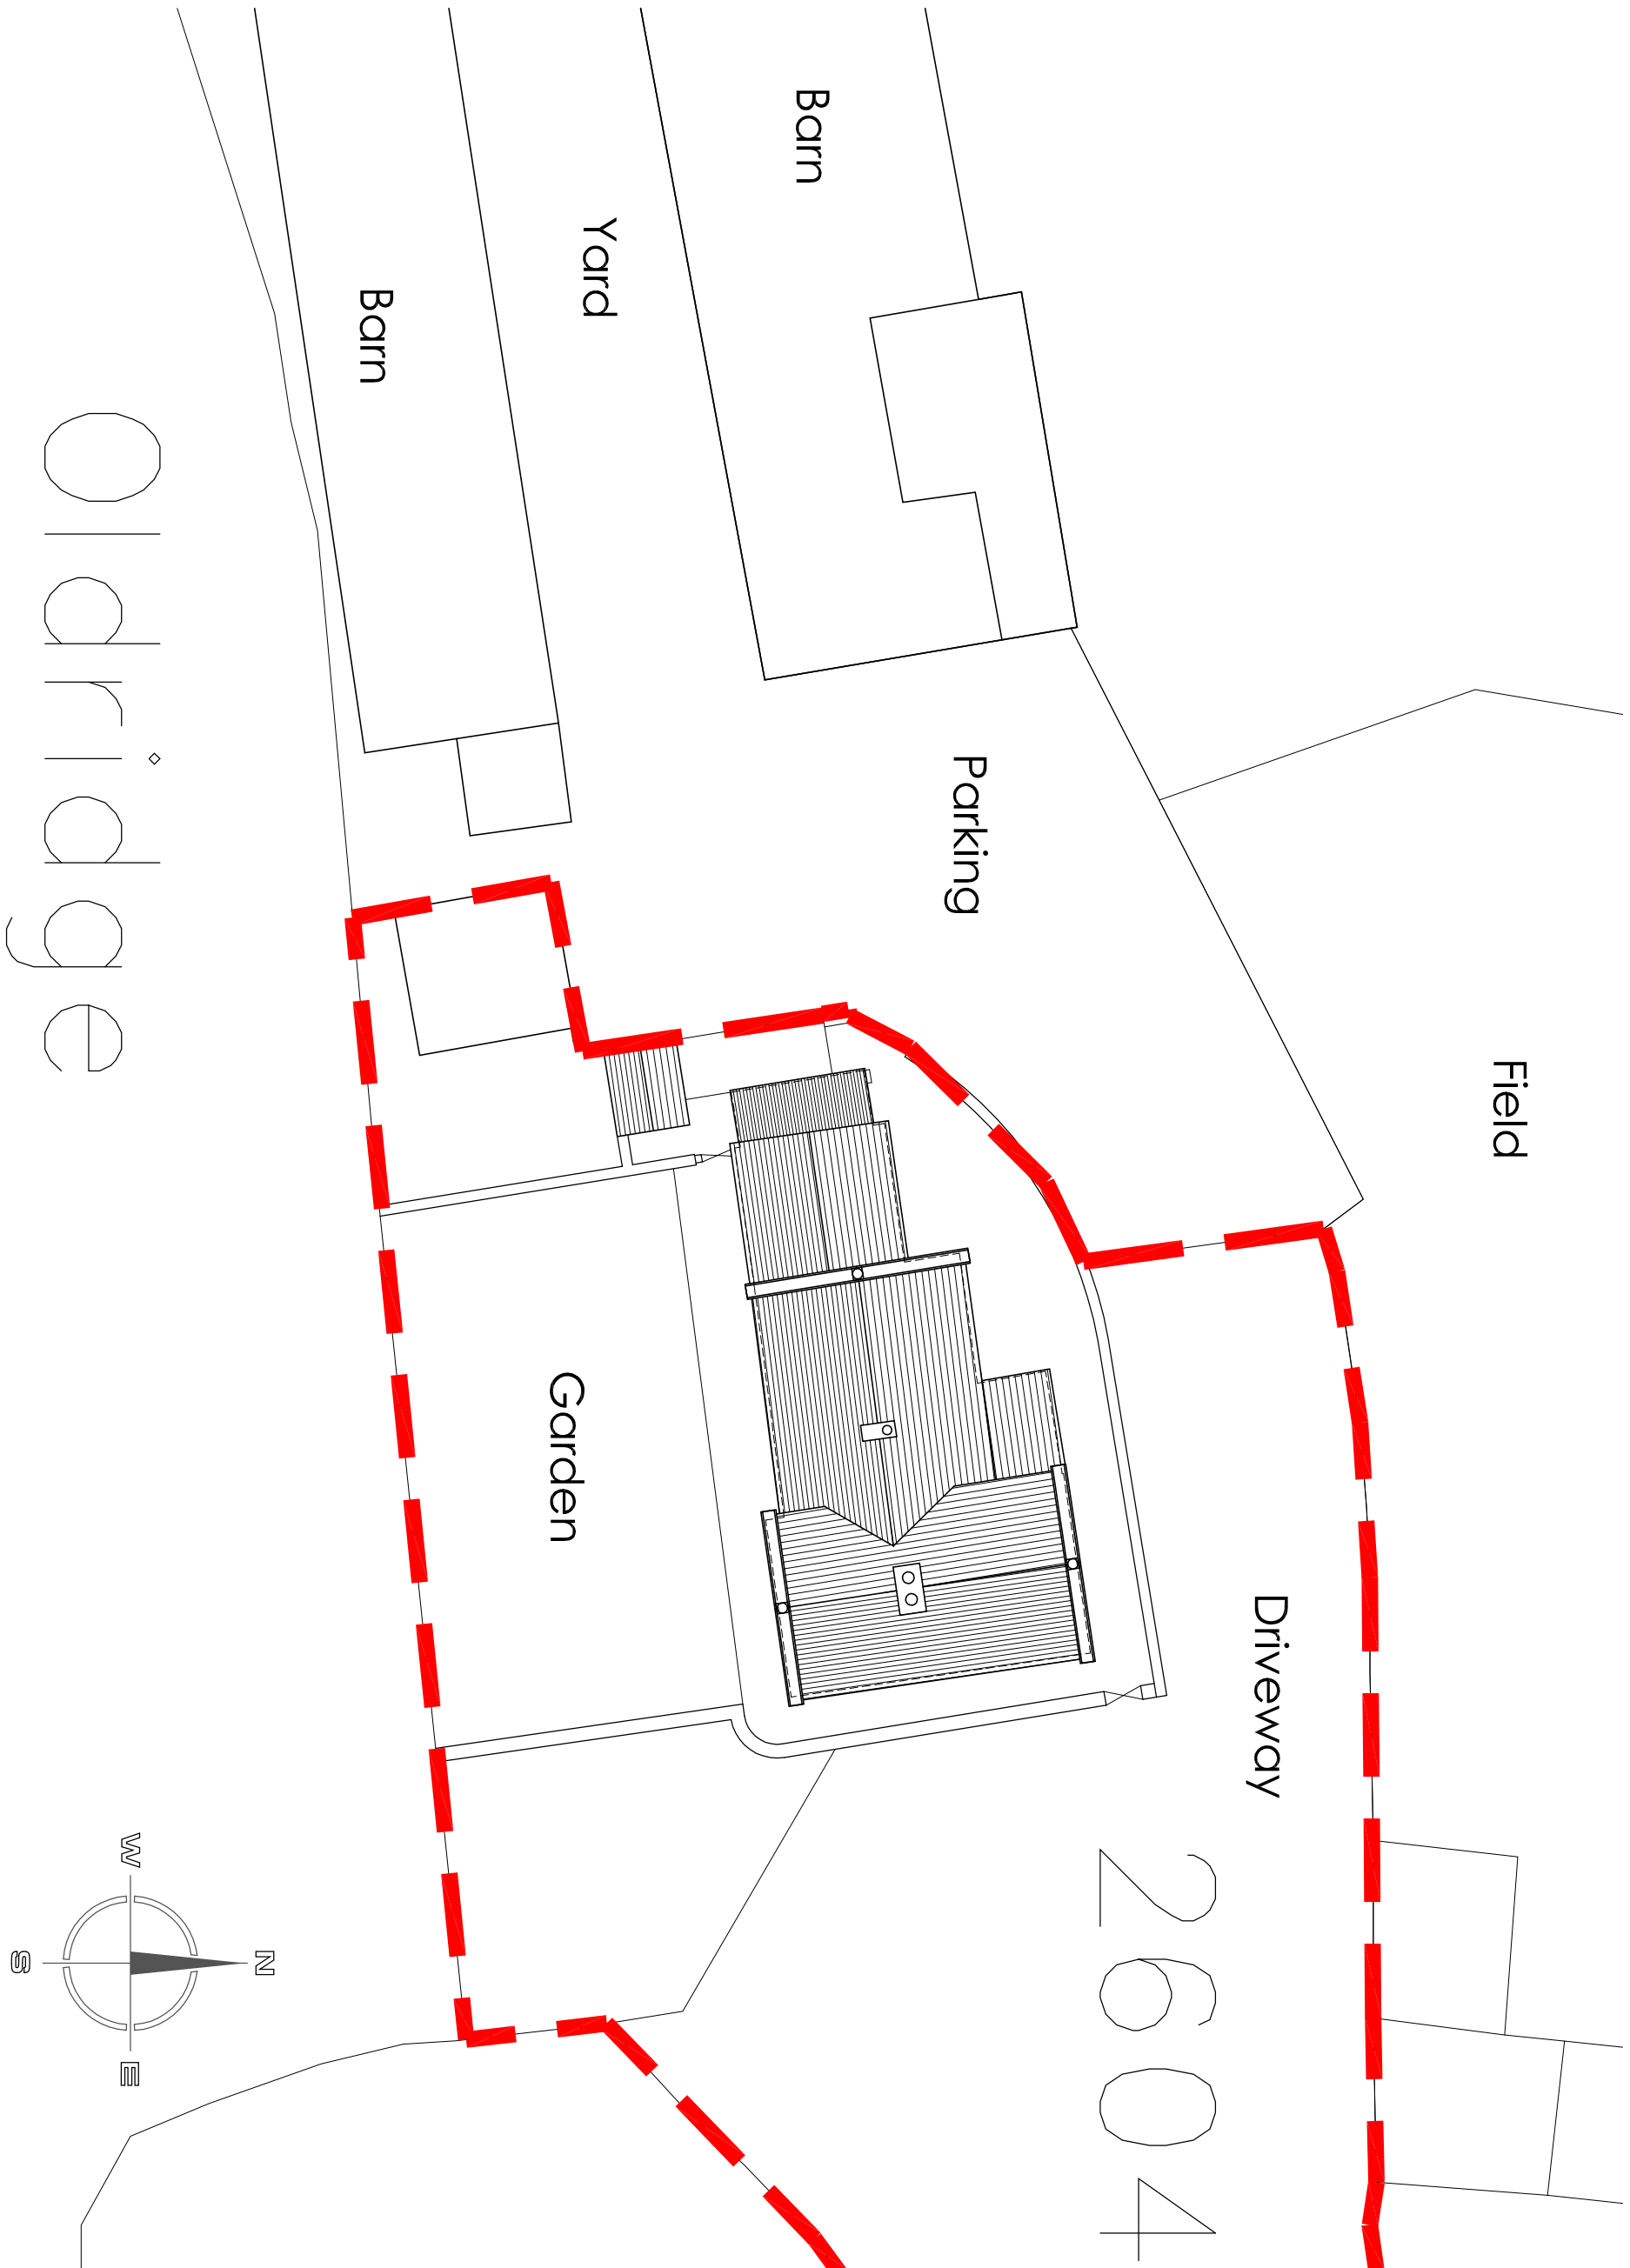


SITE PLAN 1:200

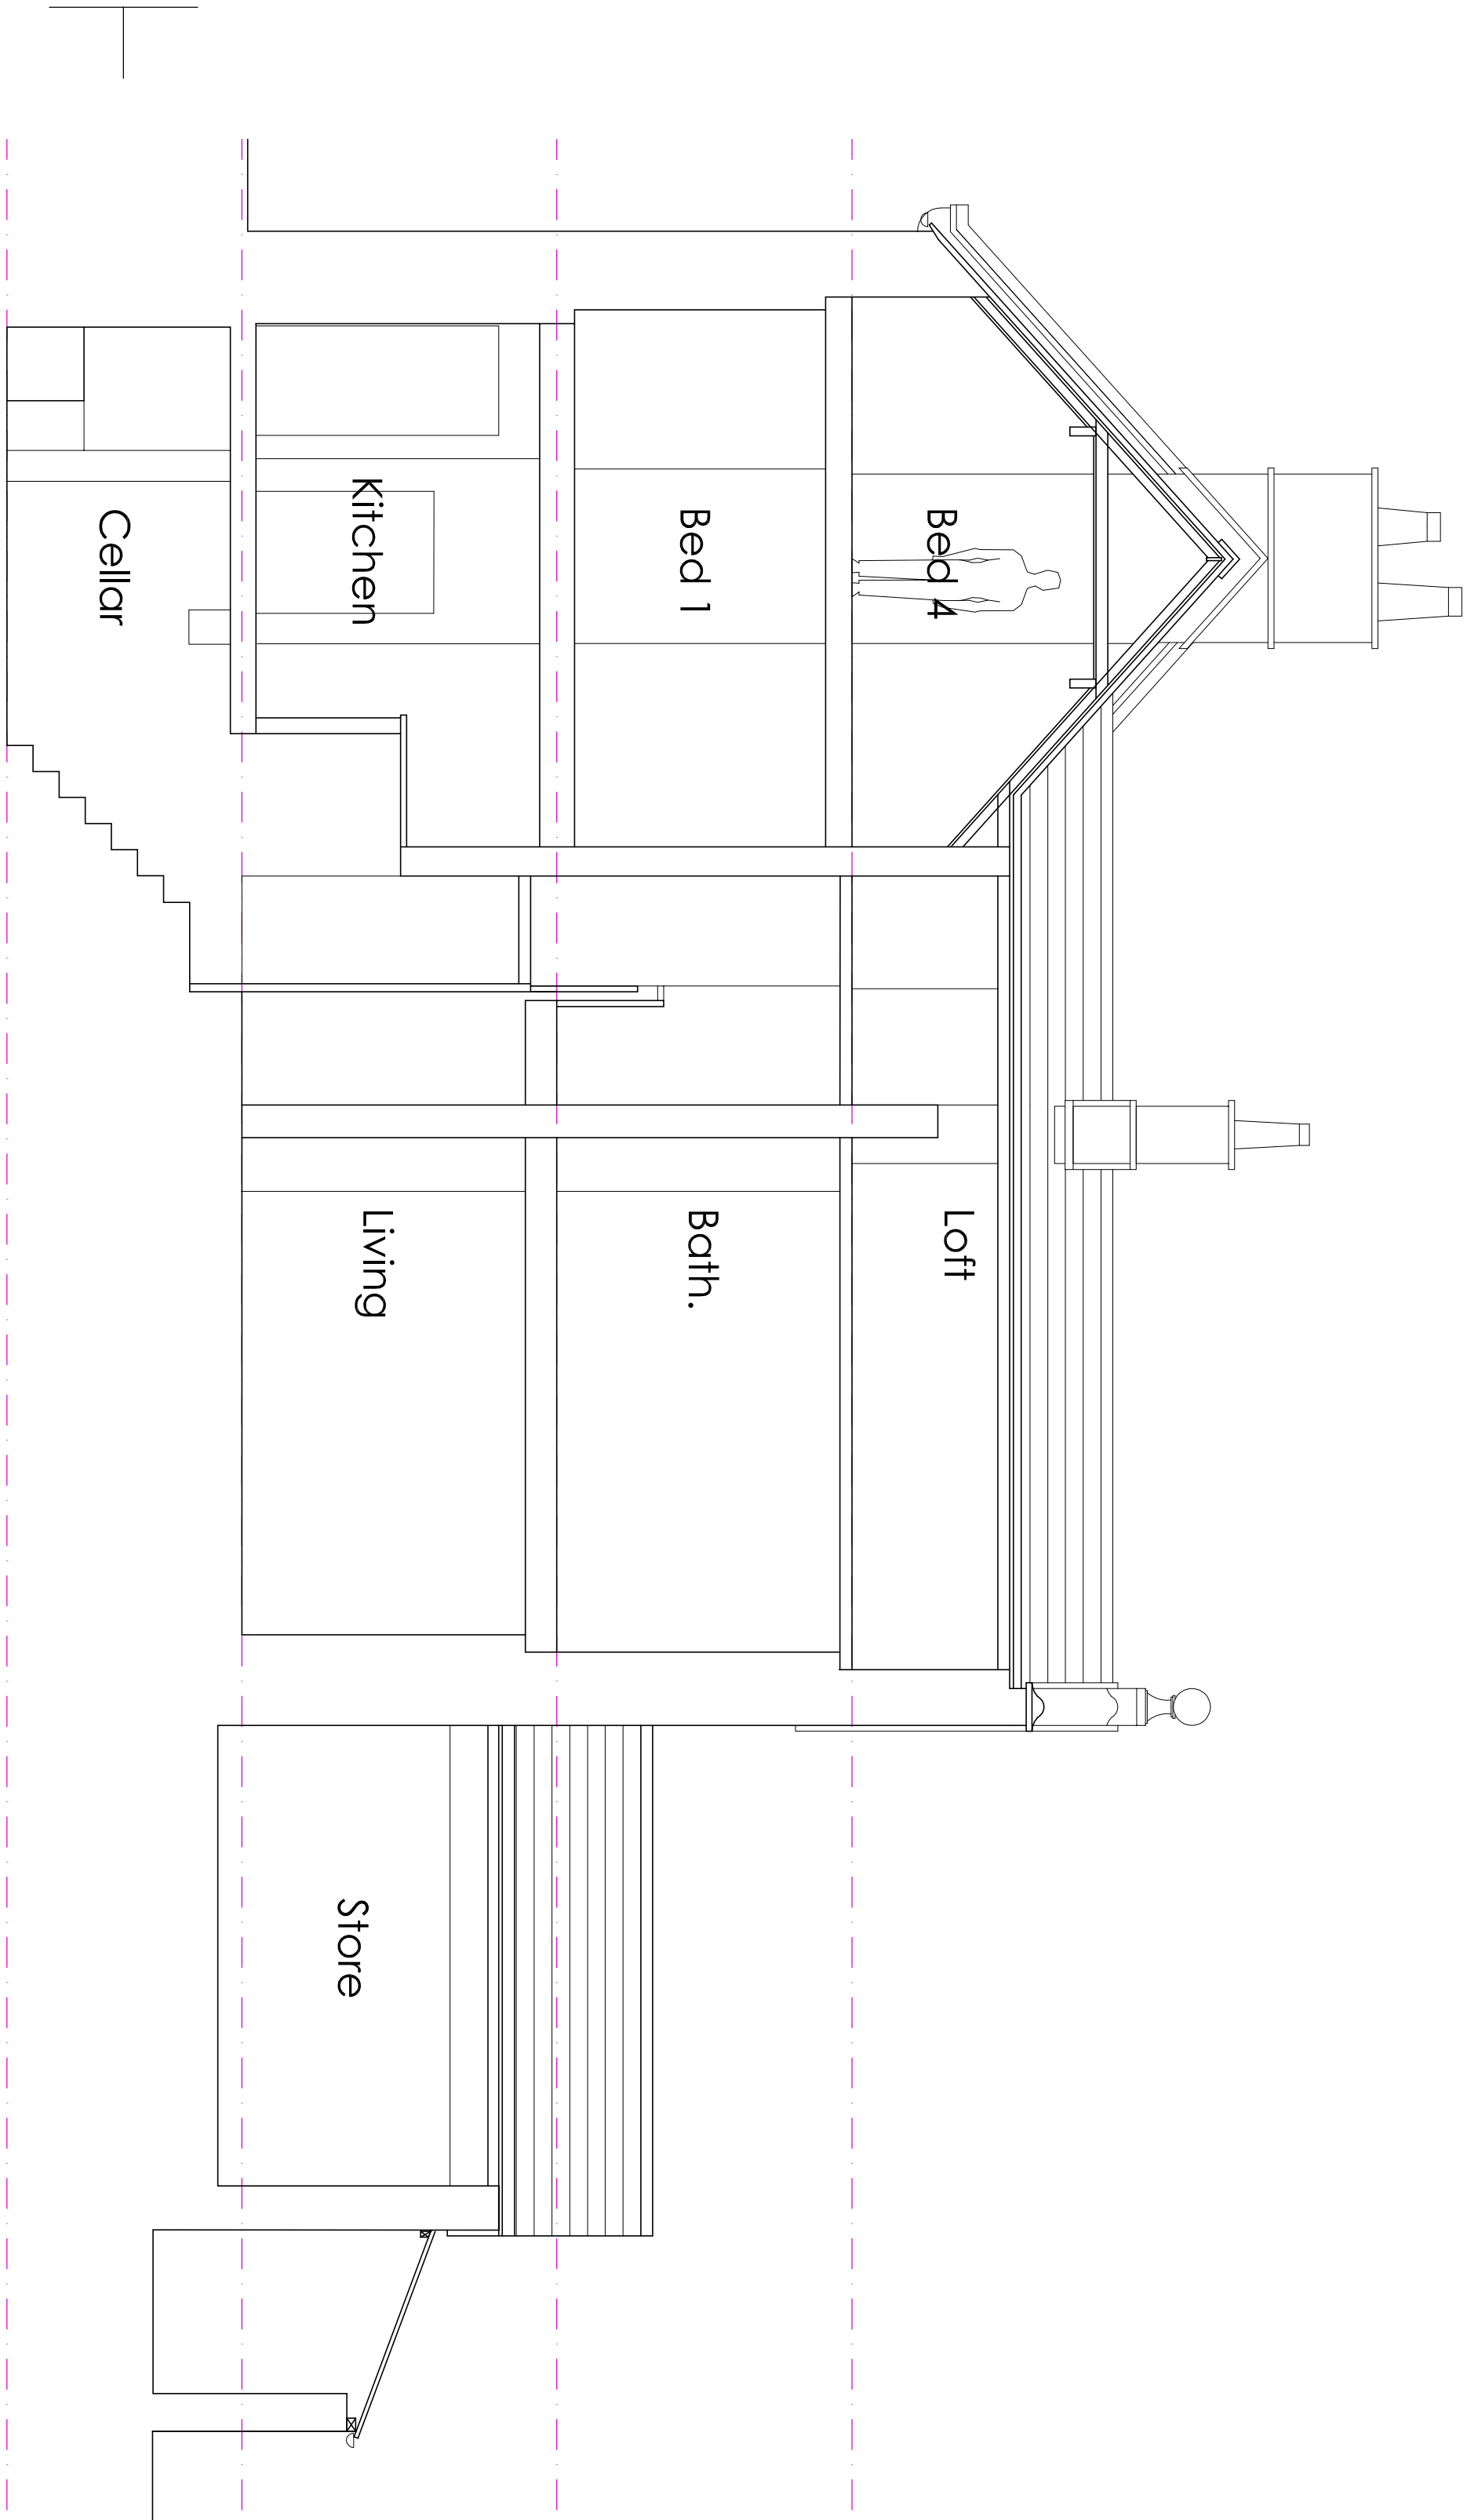

LONGITUDINAL SECTION 1:50

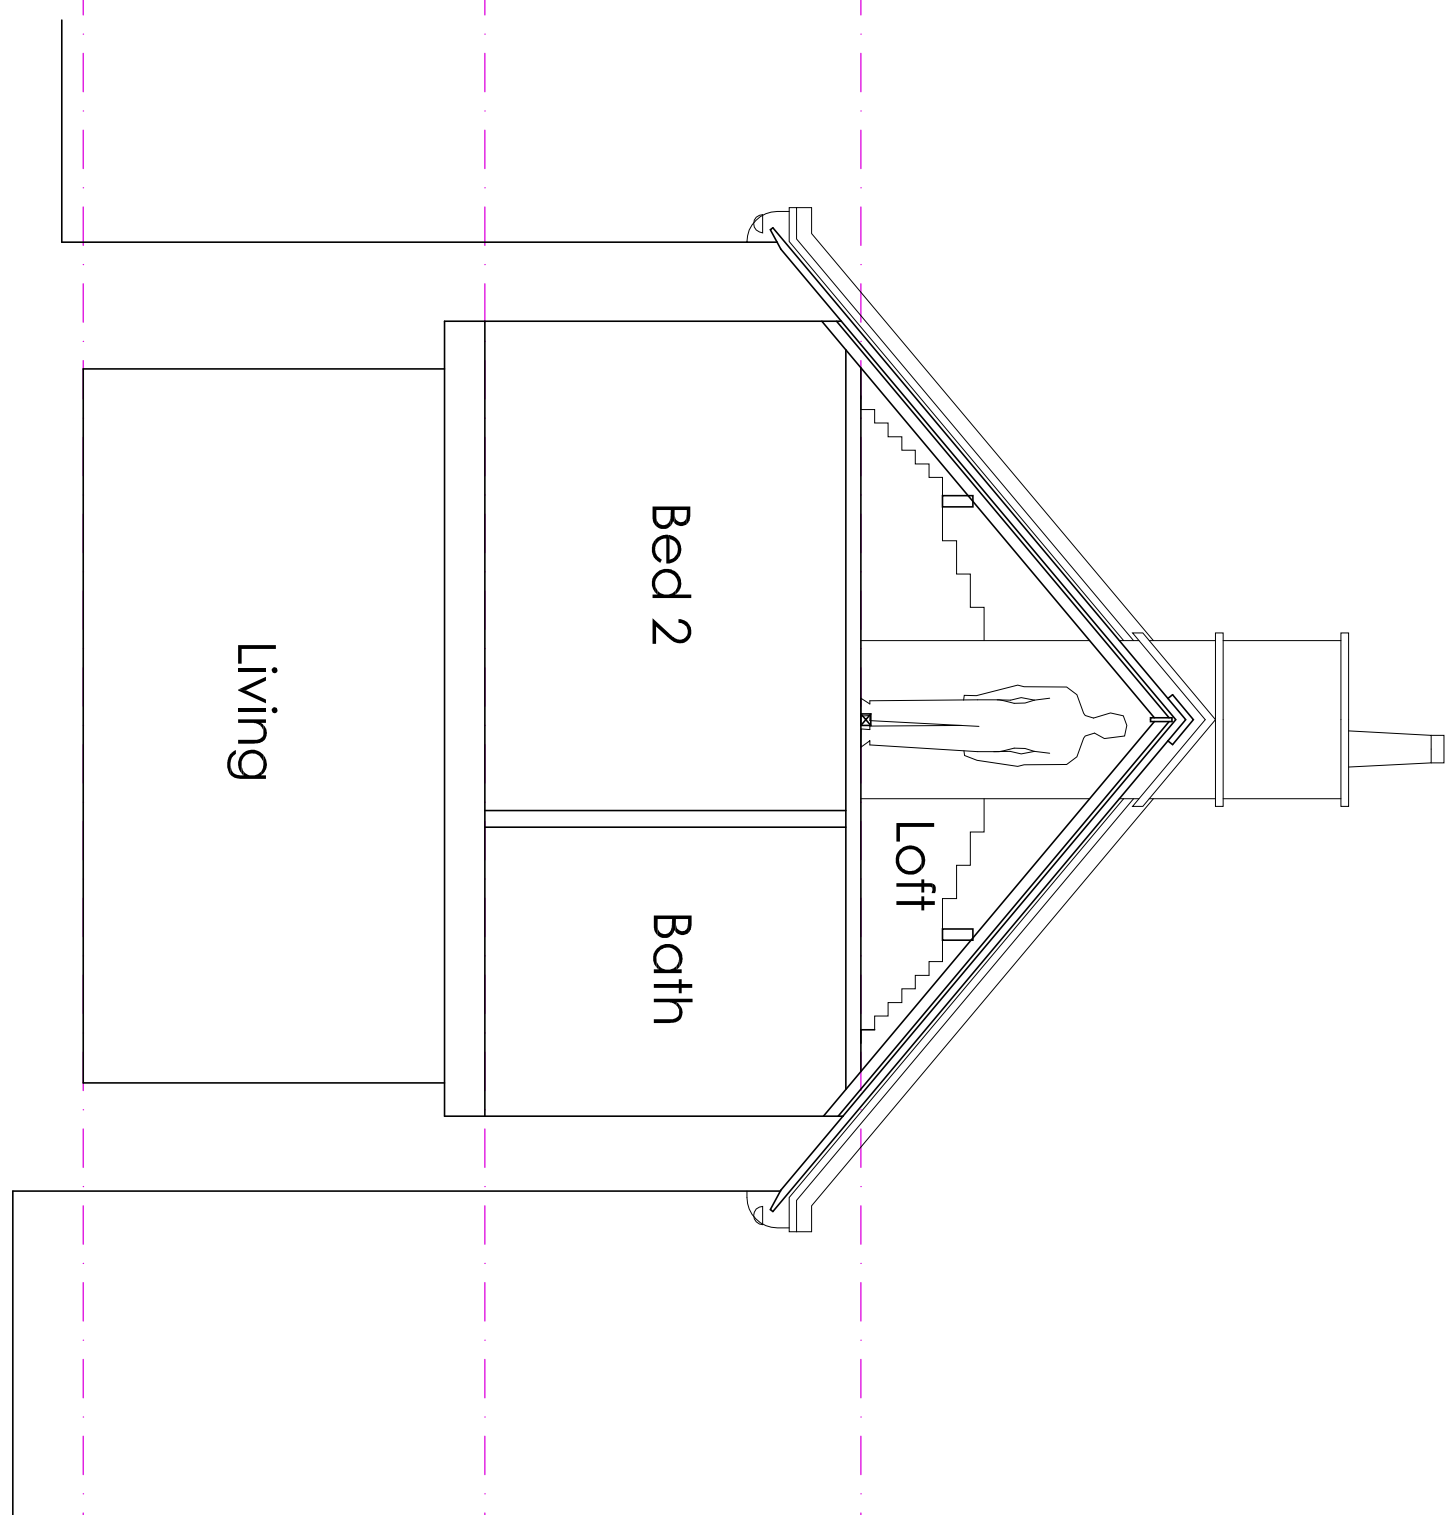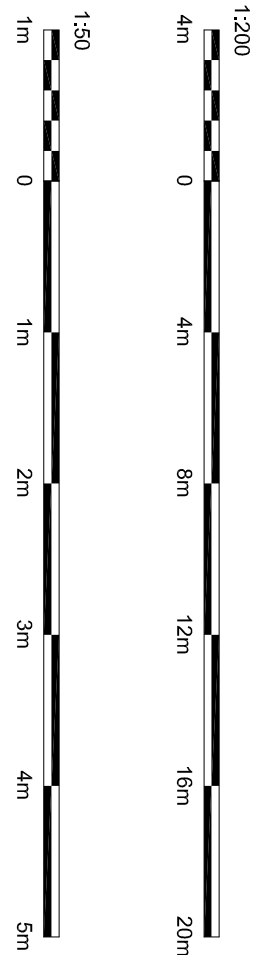

CROSS SECTION 1:50

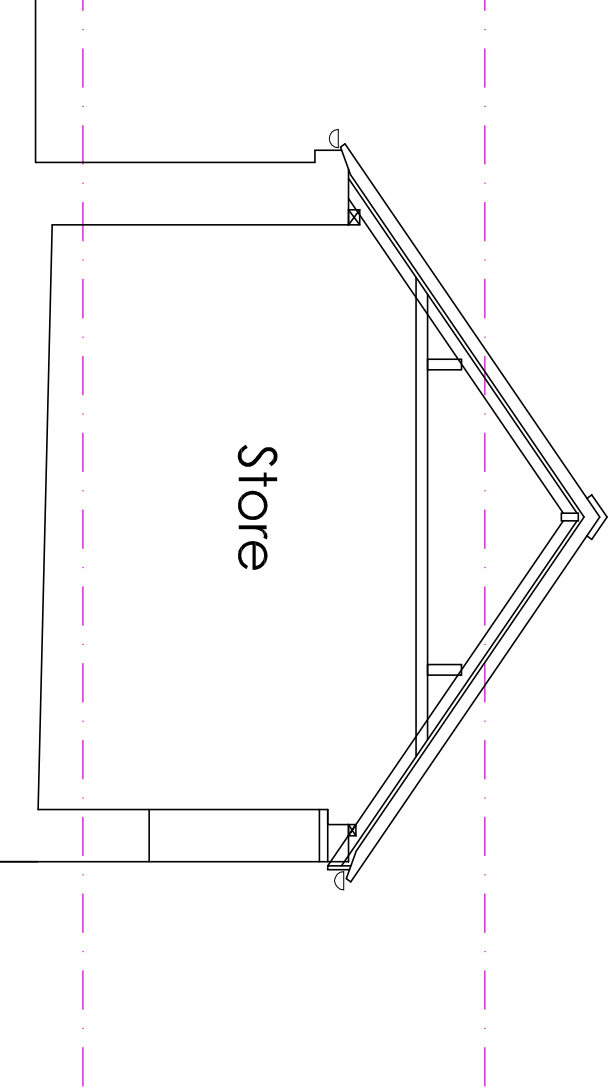

SECTION THRO' STORE 1:50

Hewitt&Carr Architects
A. Design House 117-19 Leek Road | Cheddle | ST10 2JF
T. 01832 555893
E. enquiries@hccarchitects.co.uk
W. www.hccarchitects.co.uk

Client
Mr S. Newell & Dr T. Petty

Project
Proposed Alterations to
Oldridge Farm, Ashbourne Road ST10 2HU

Title
Sections as Existing

Status
Survey
Date Jul 2021
Scale @A1 As Shown
Drawn KEW
Checked

Project No. Drawing No.
01088 AL(0)04

Rev