

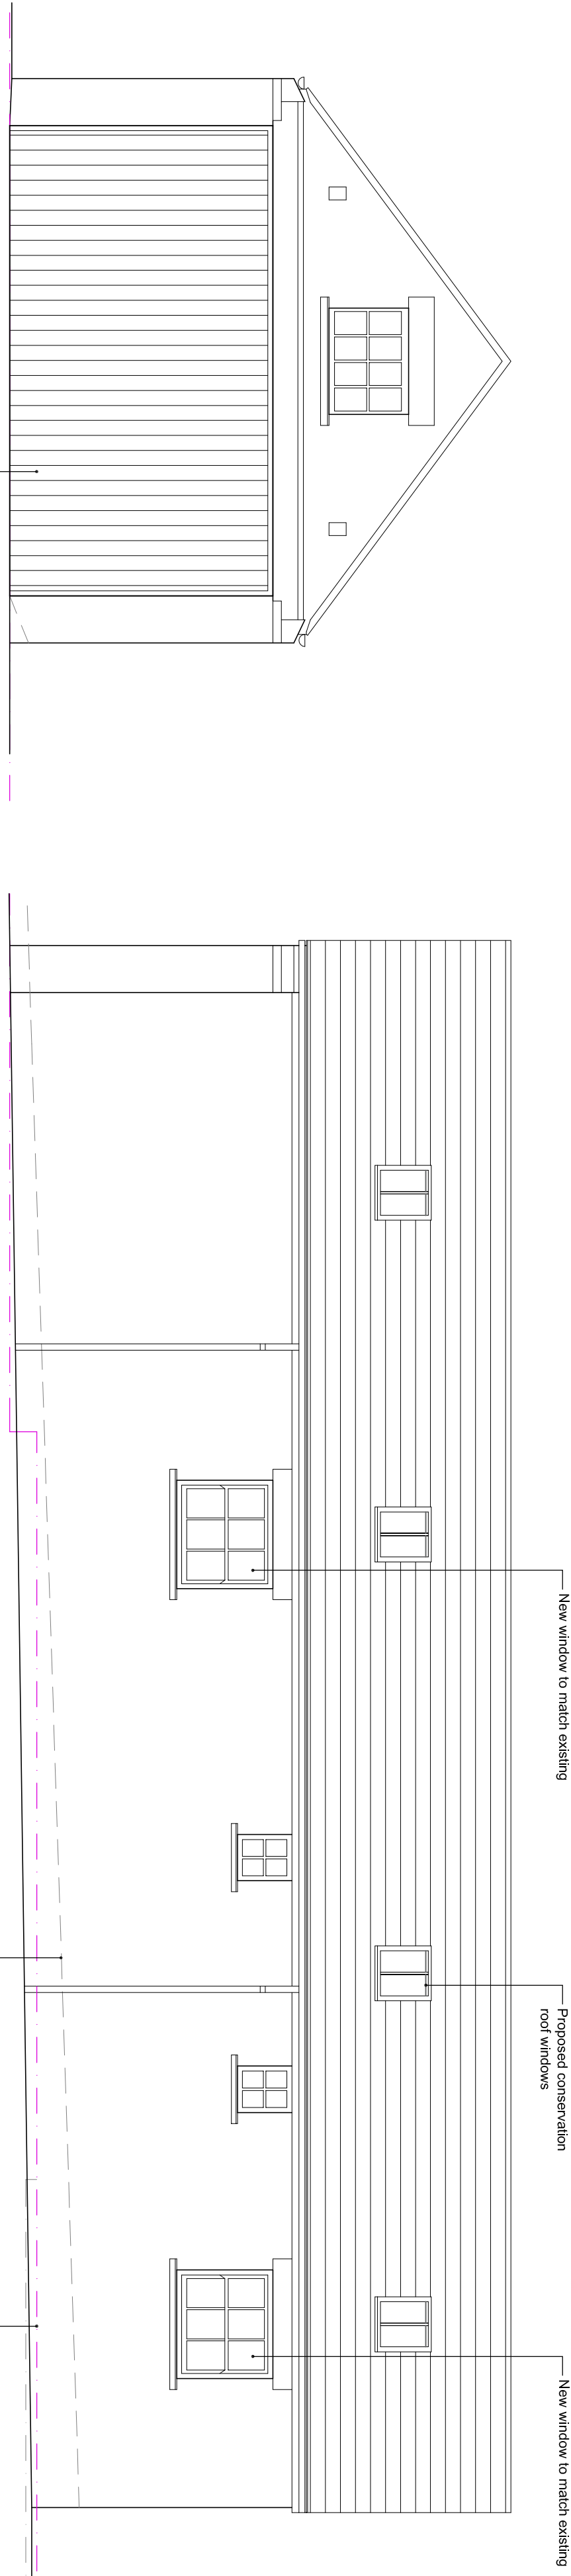


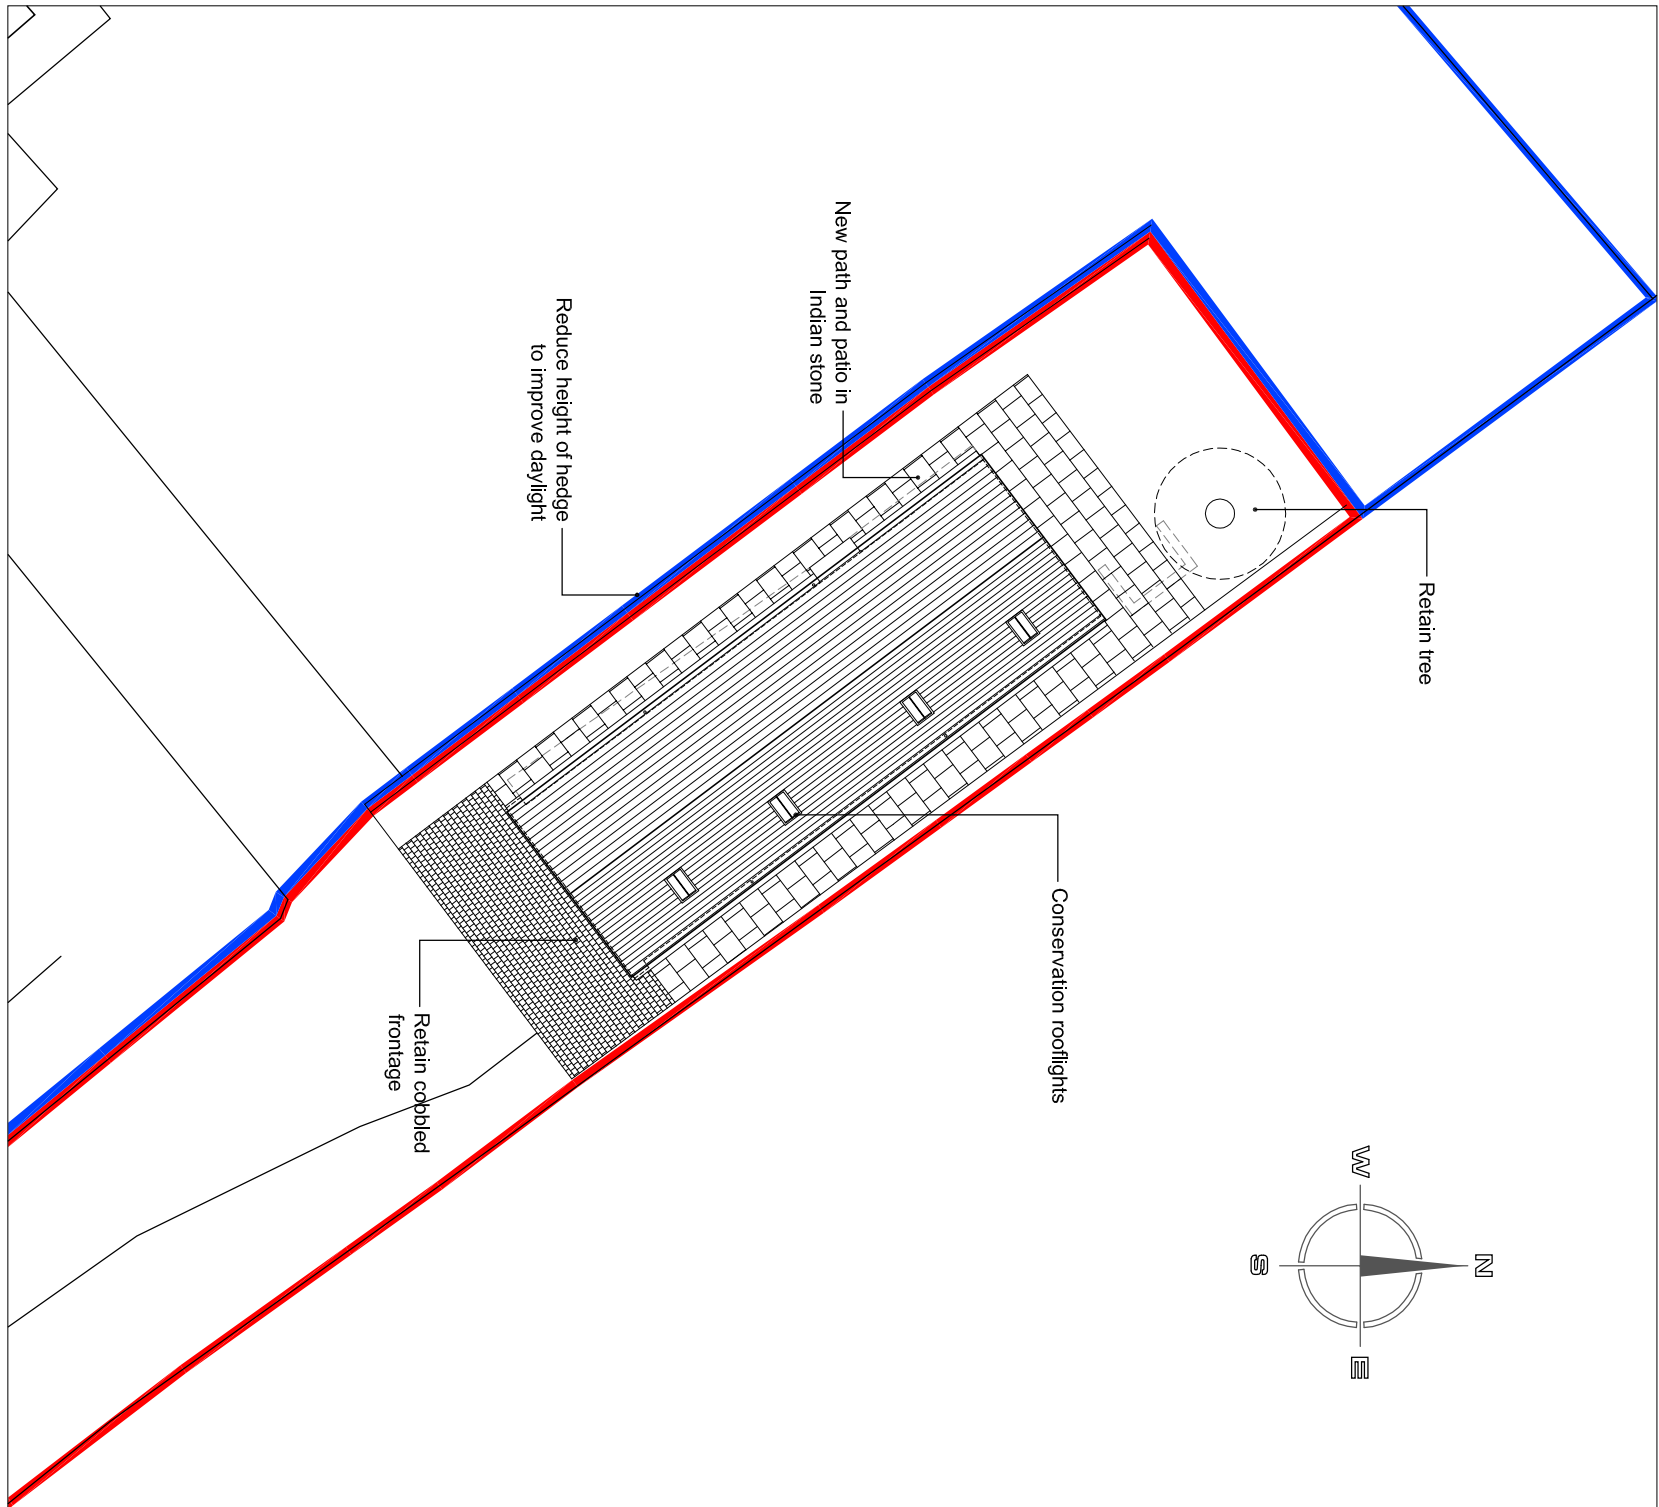


FRONT ELEVATION 1:50

SIDE ELEVATION 1:50

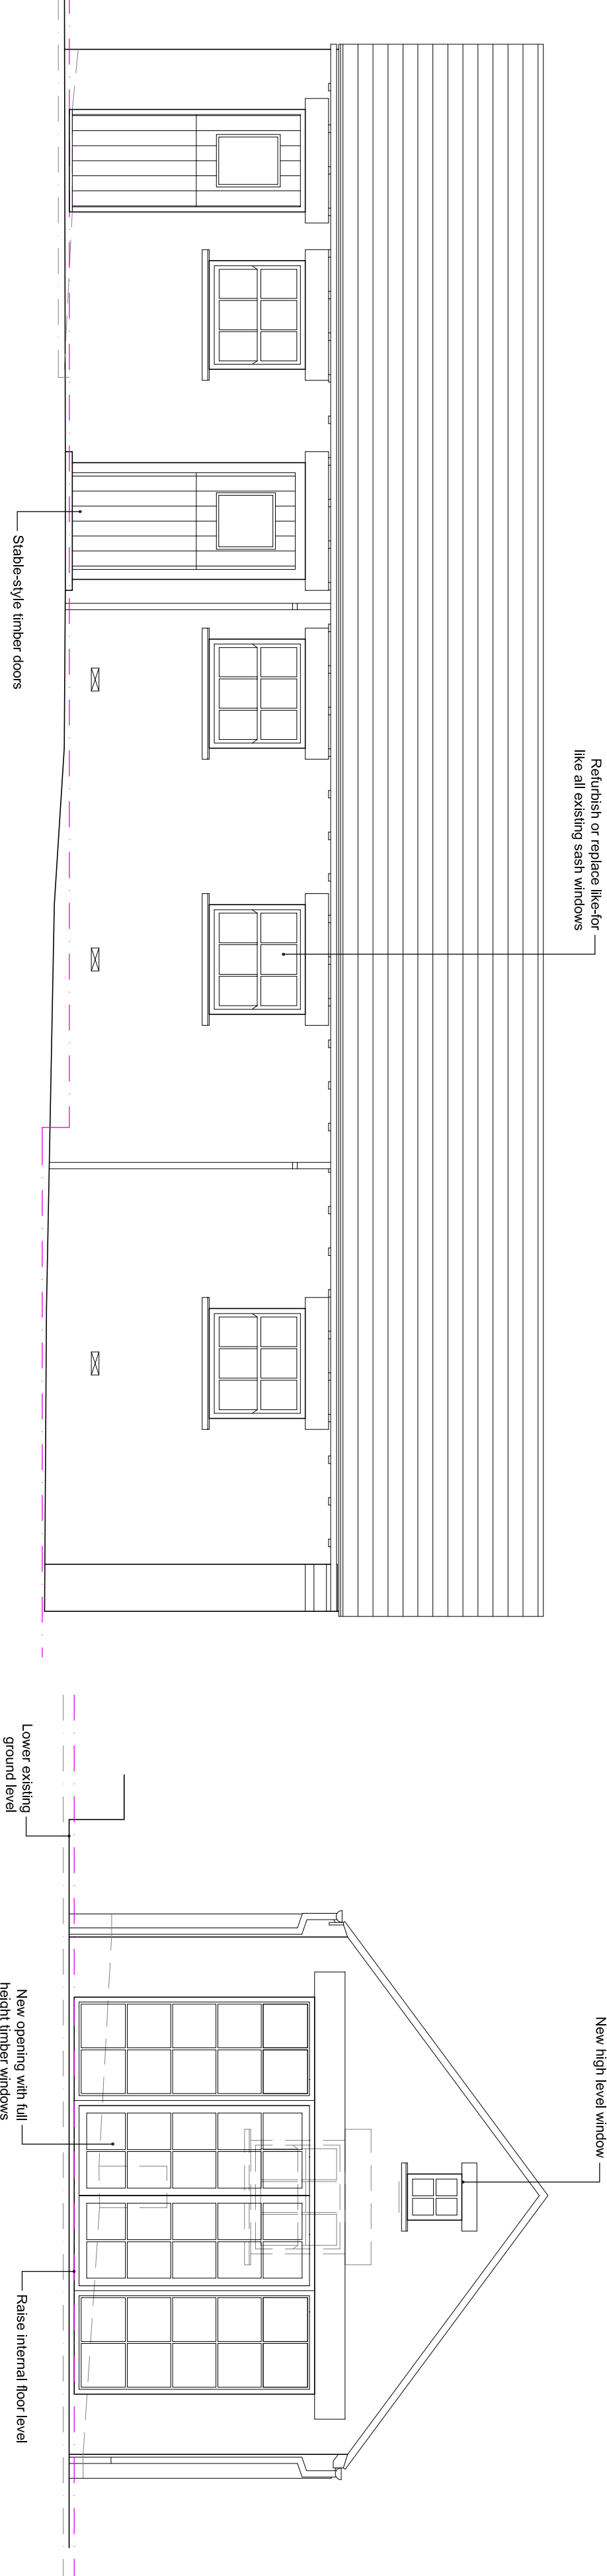


REAR ELEVATION 1:50

SIDE ELEVATION 1:50

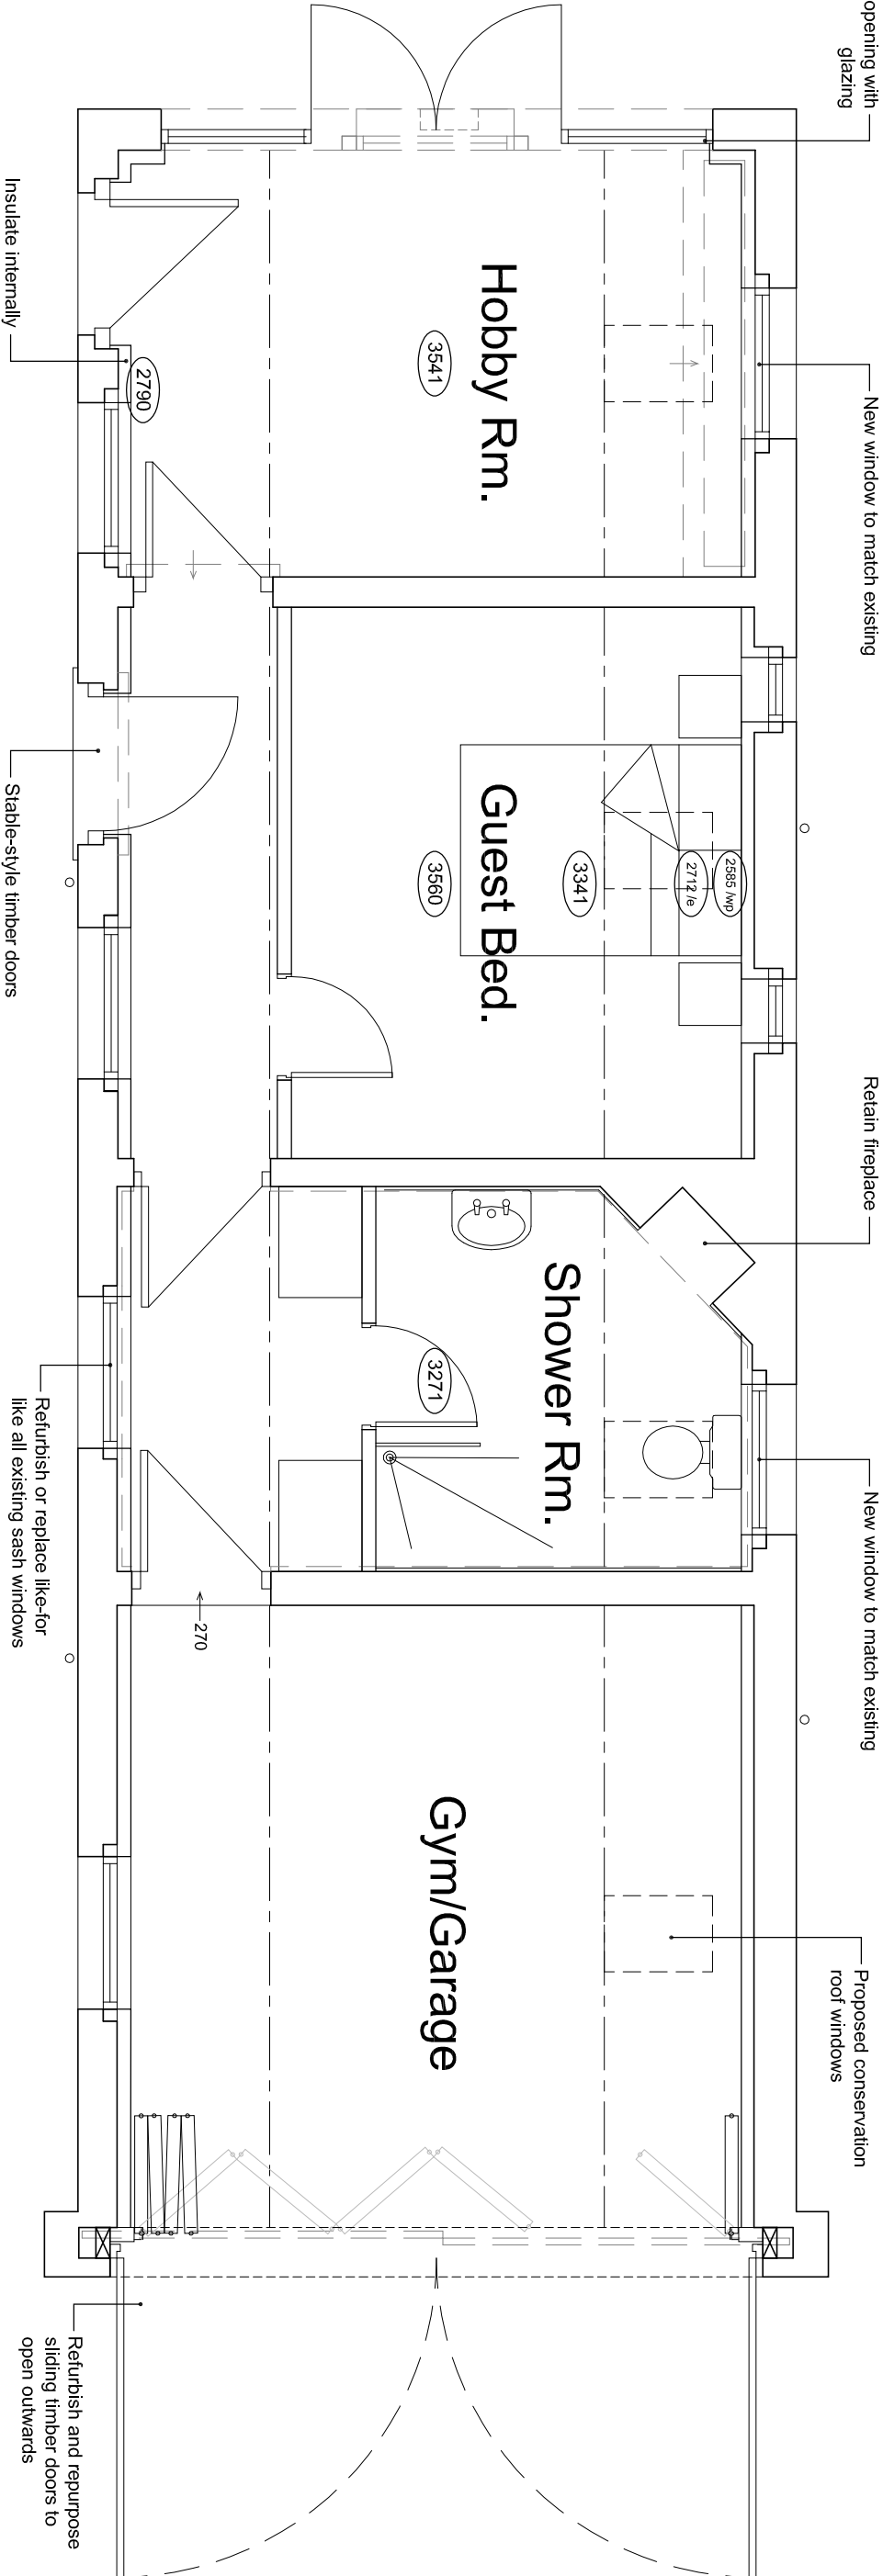

FLOOR PLAN 1:50

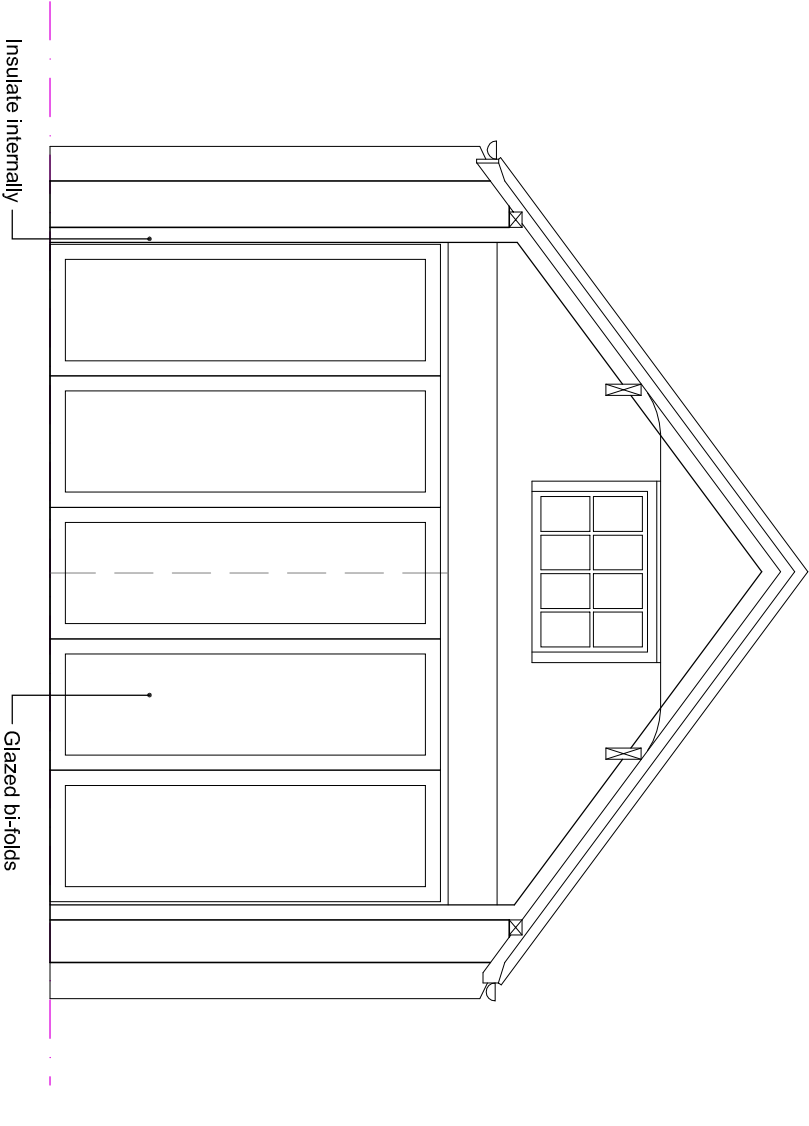

TYPICAL SECTION THROUGH GARAGE 1:50

Hewitt&Carr Architects
A. Design House 117-19 Leek Road | Cheddale | ST10 1JE
T. 01537 55899
E. enquiries@hccarchitects.co.uk
W. www.hccarchitects.co.uk

Client
Mr and Dr R Burnham

Project
Conversion of existing garage to form ancillary accommodation at The Old Vicarage, Leek Road, Longston
Plan and Elevations as Proposed

Drawn
Planning
Date
Nov 2021
Scale
@A1 As Stated
Checked
KEW

Project No.
01009
Drawing No.
AL(0)02