


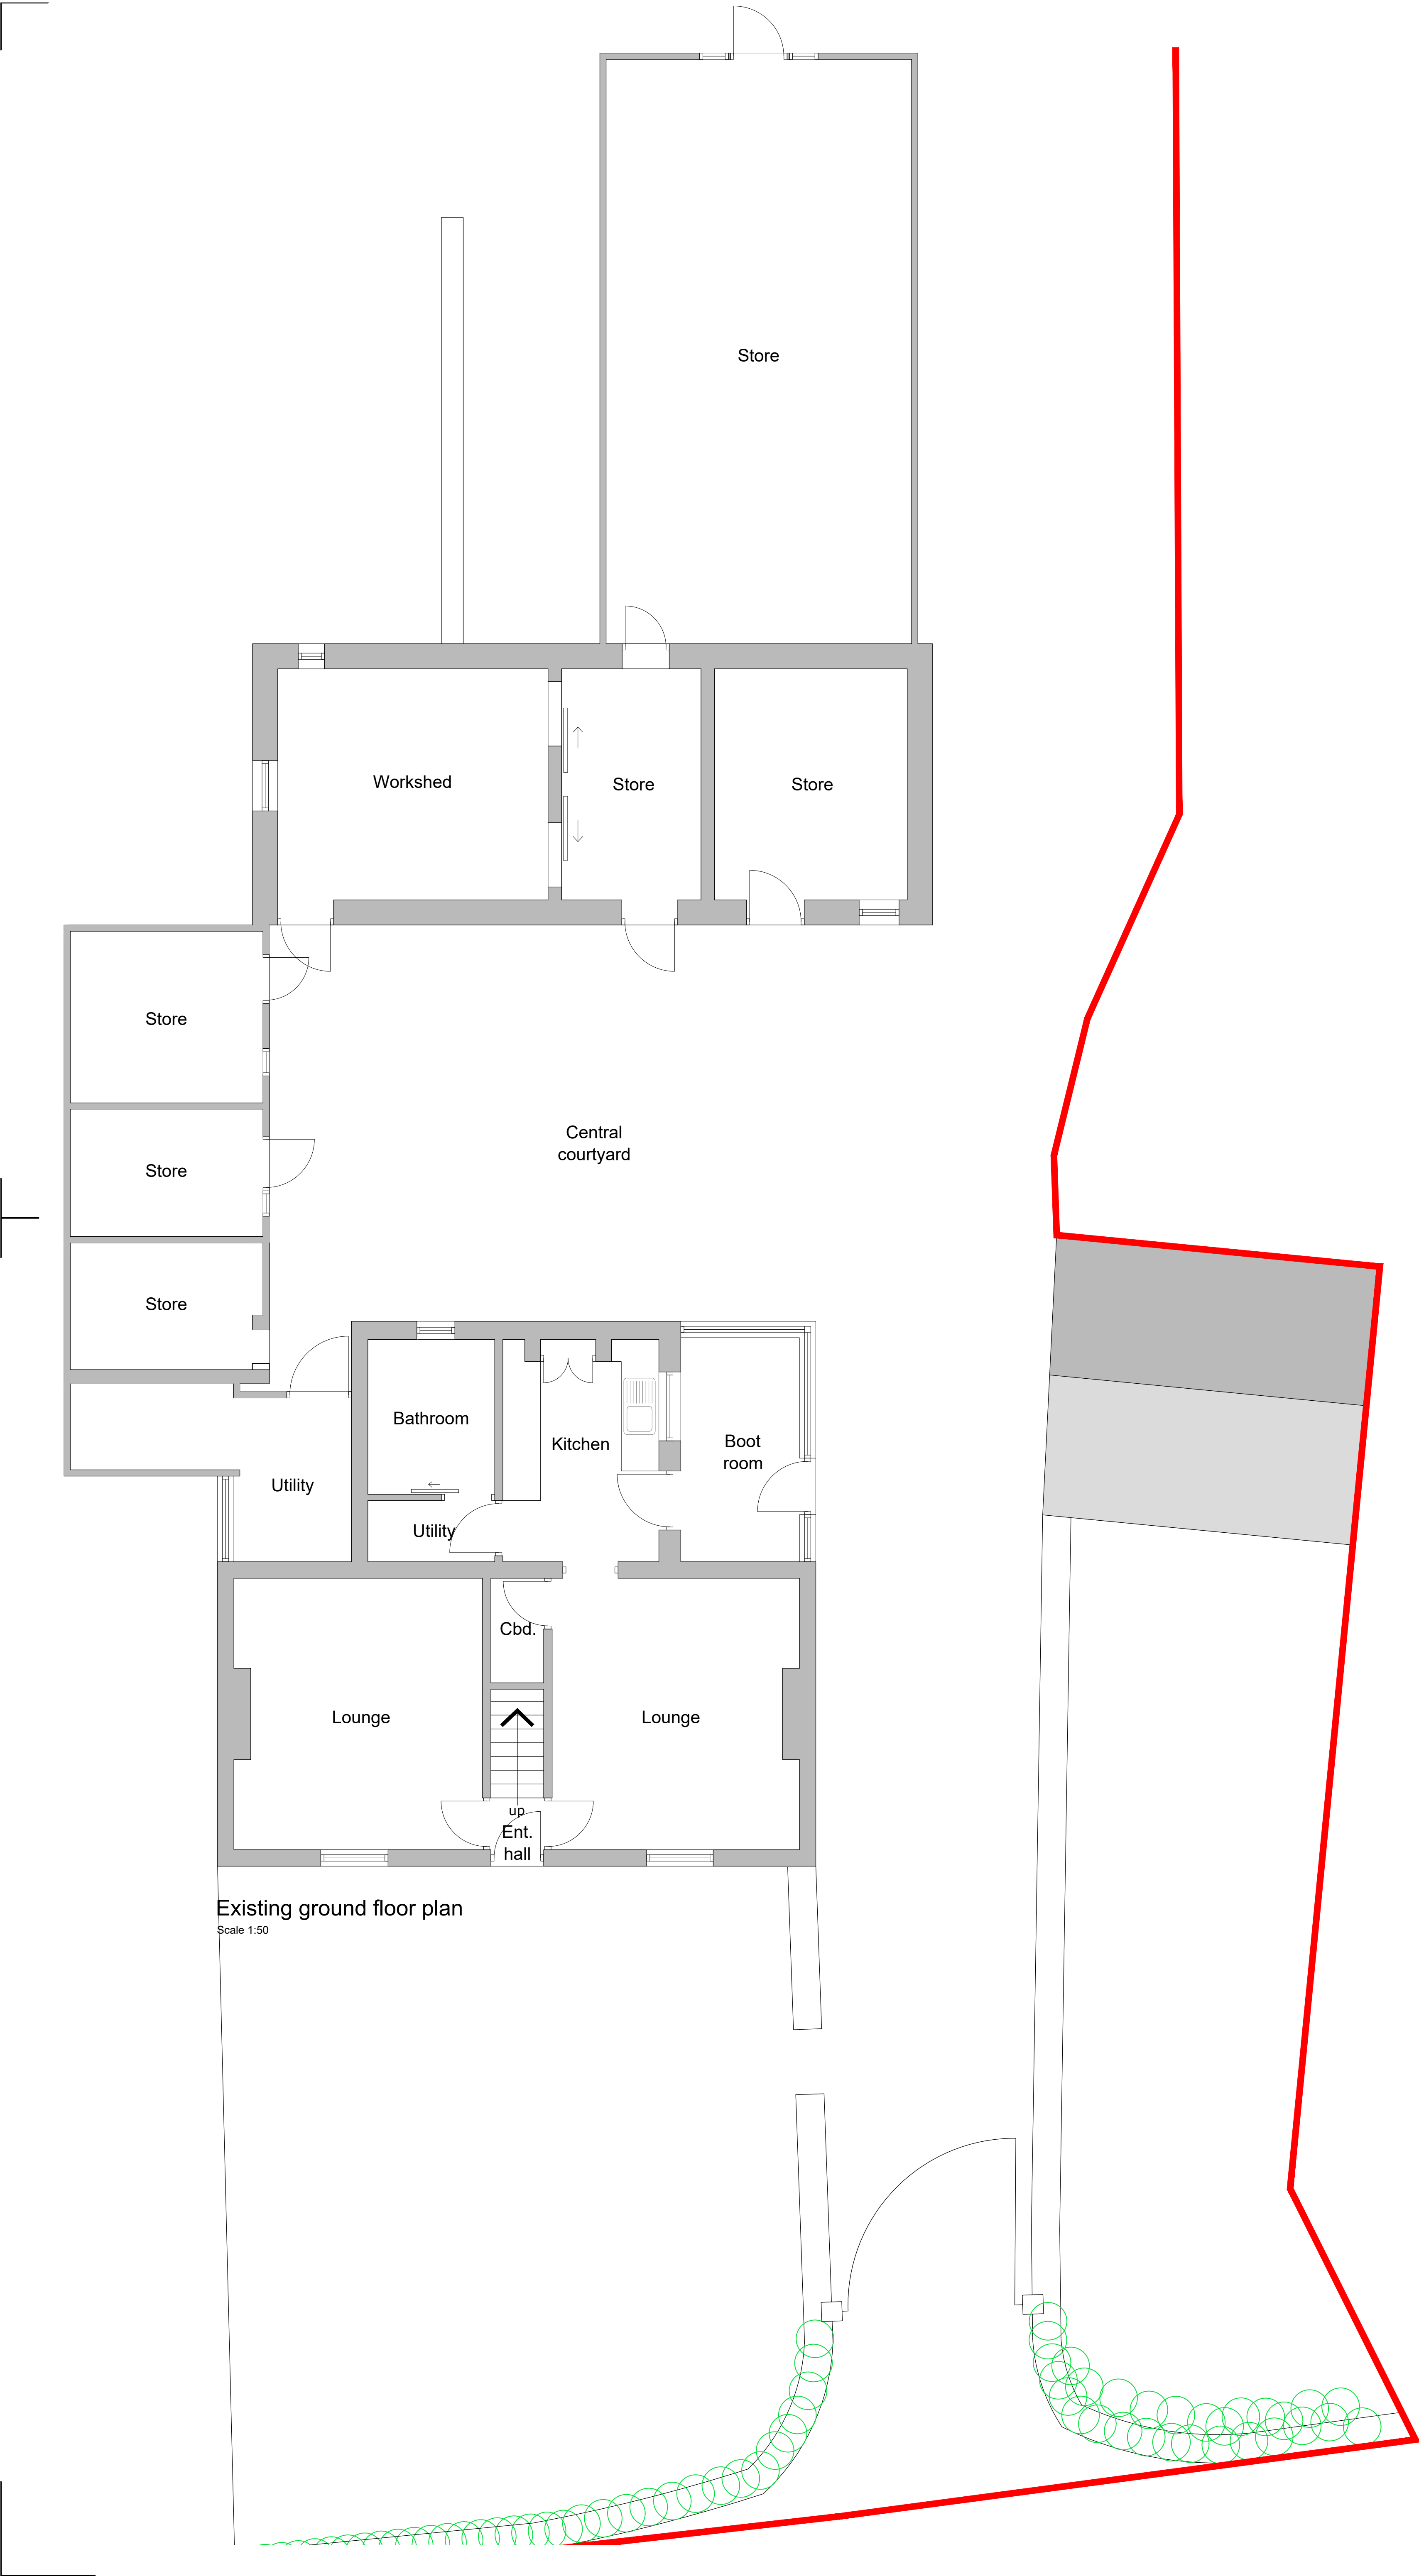


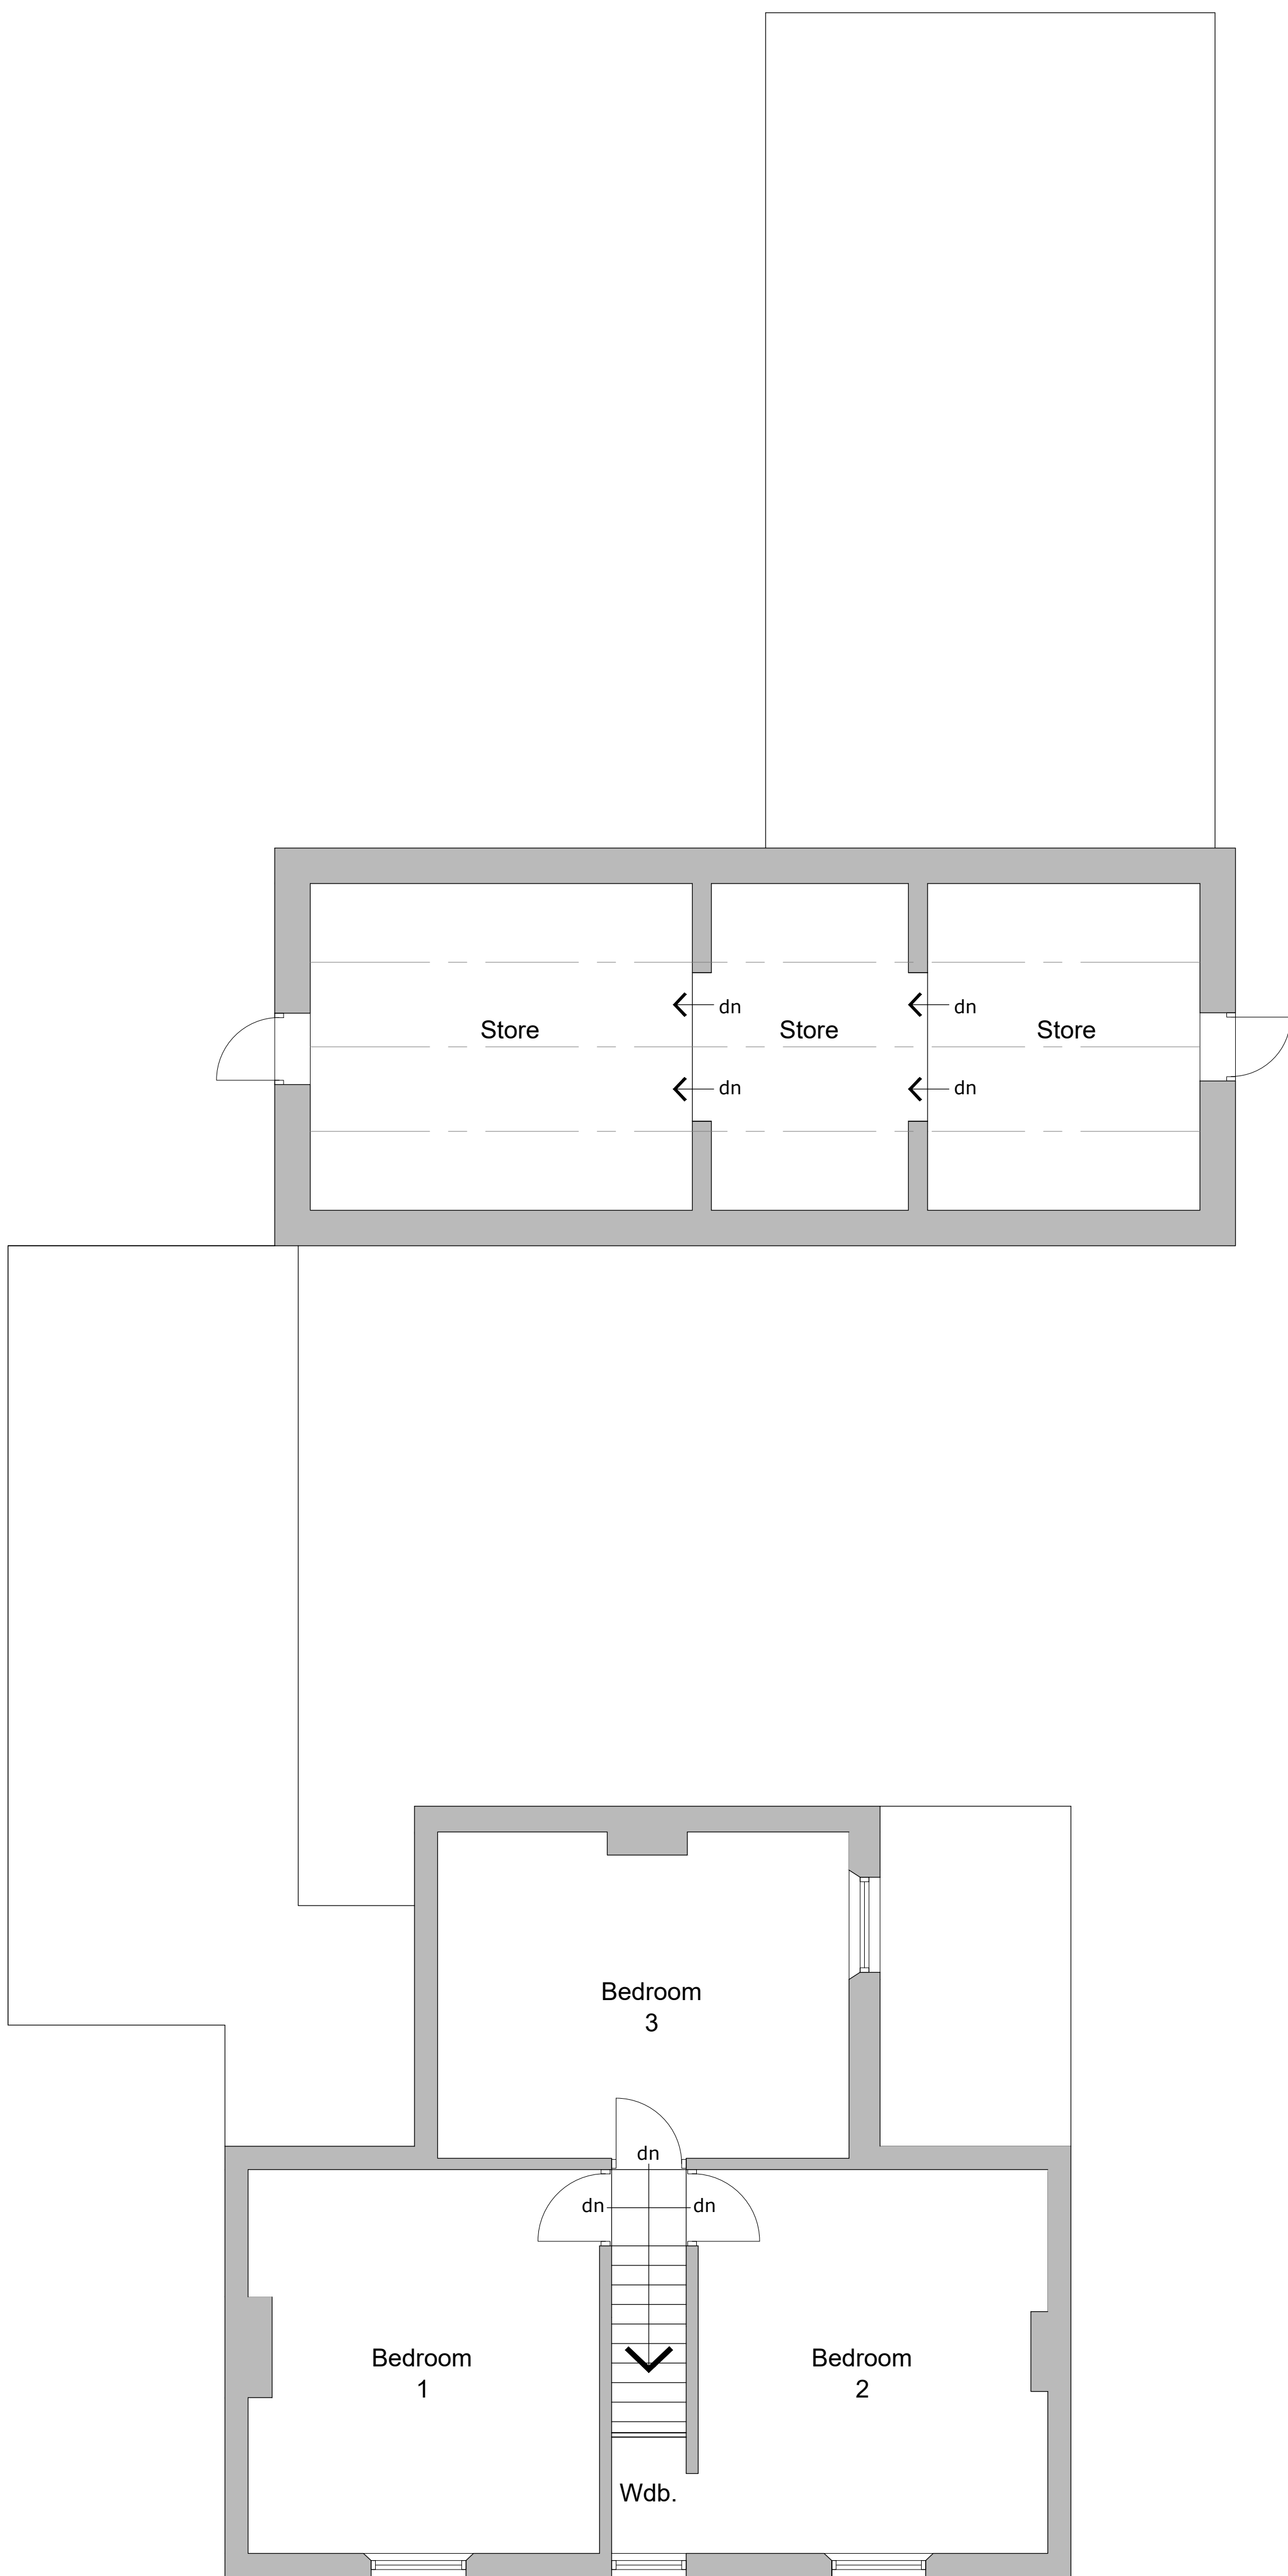


Existing ground floor plan
Scale 1:50

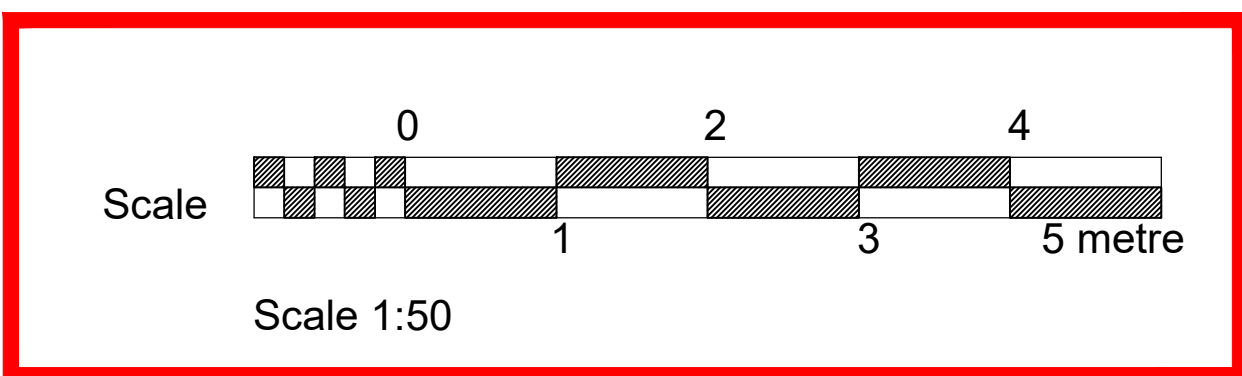

Existing first floor plan
Scale 1:50

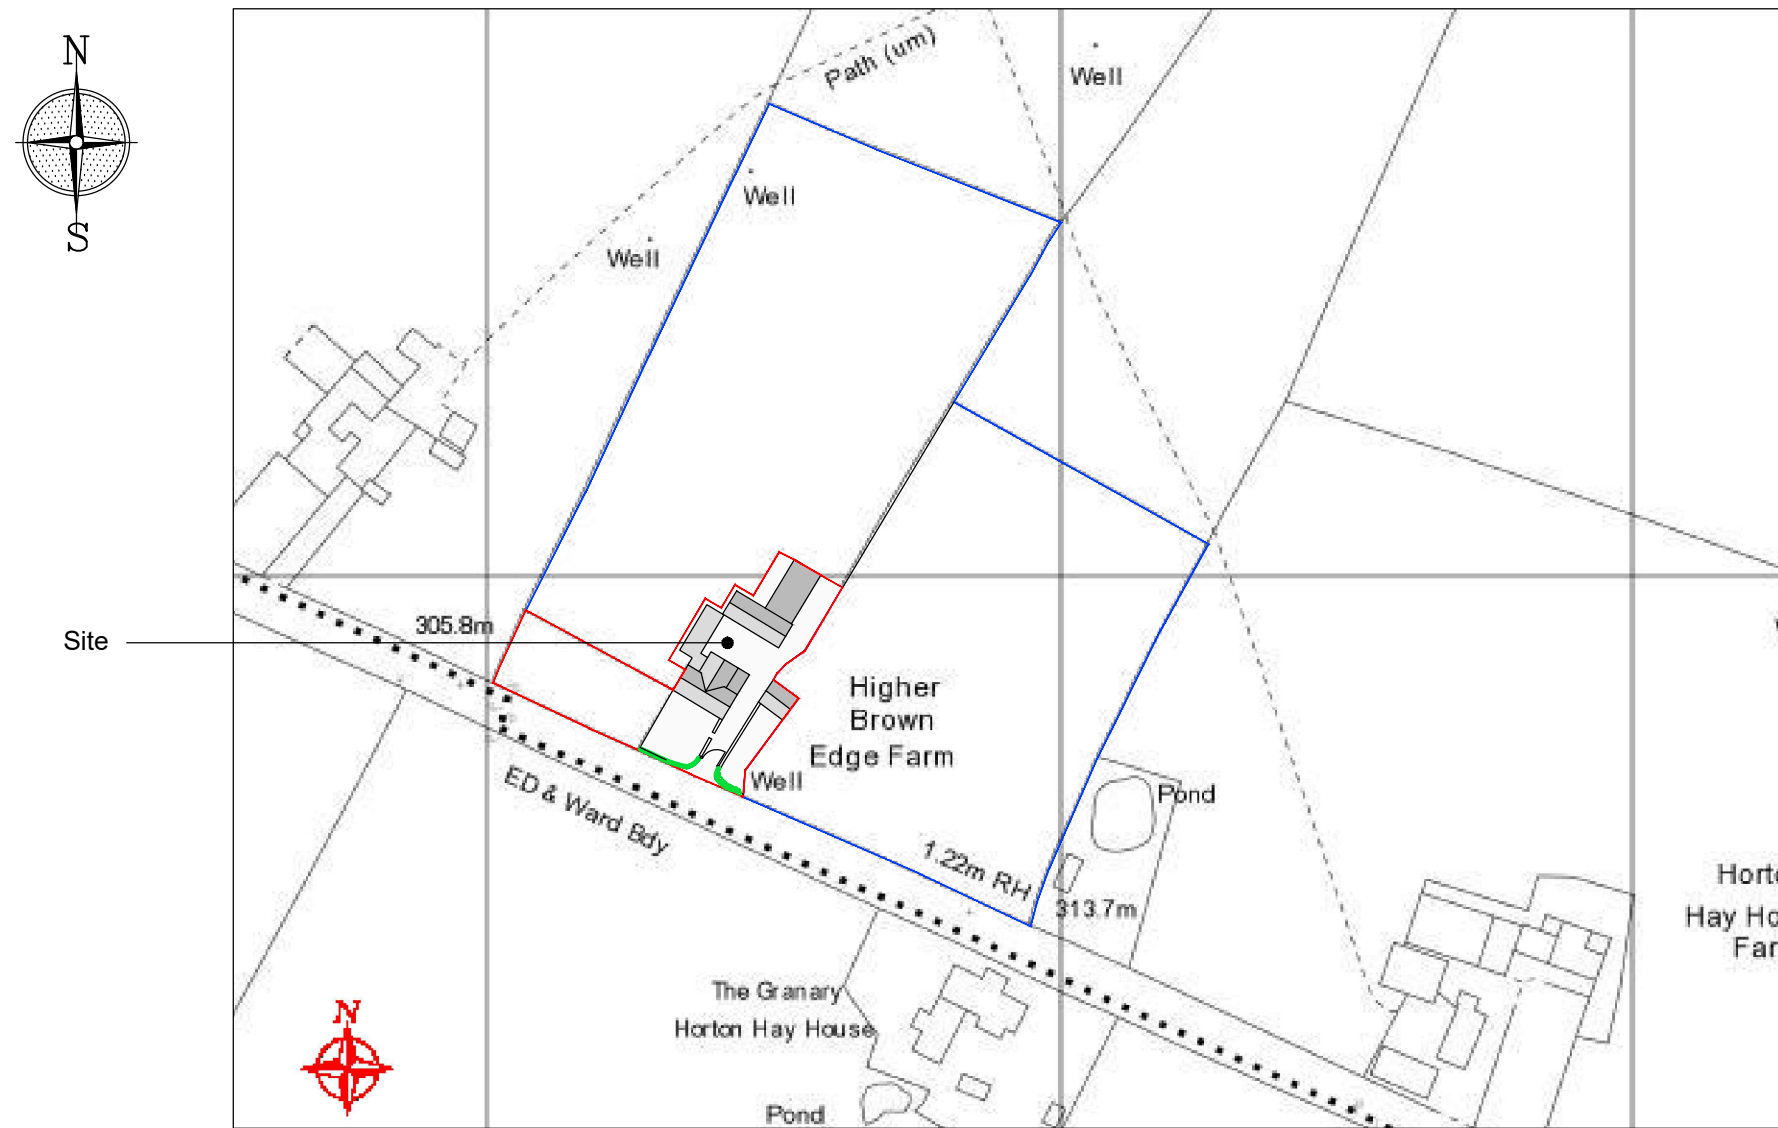

Site location plan
Scale 1:1250

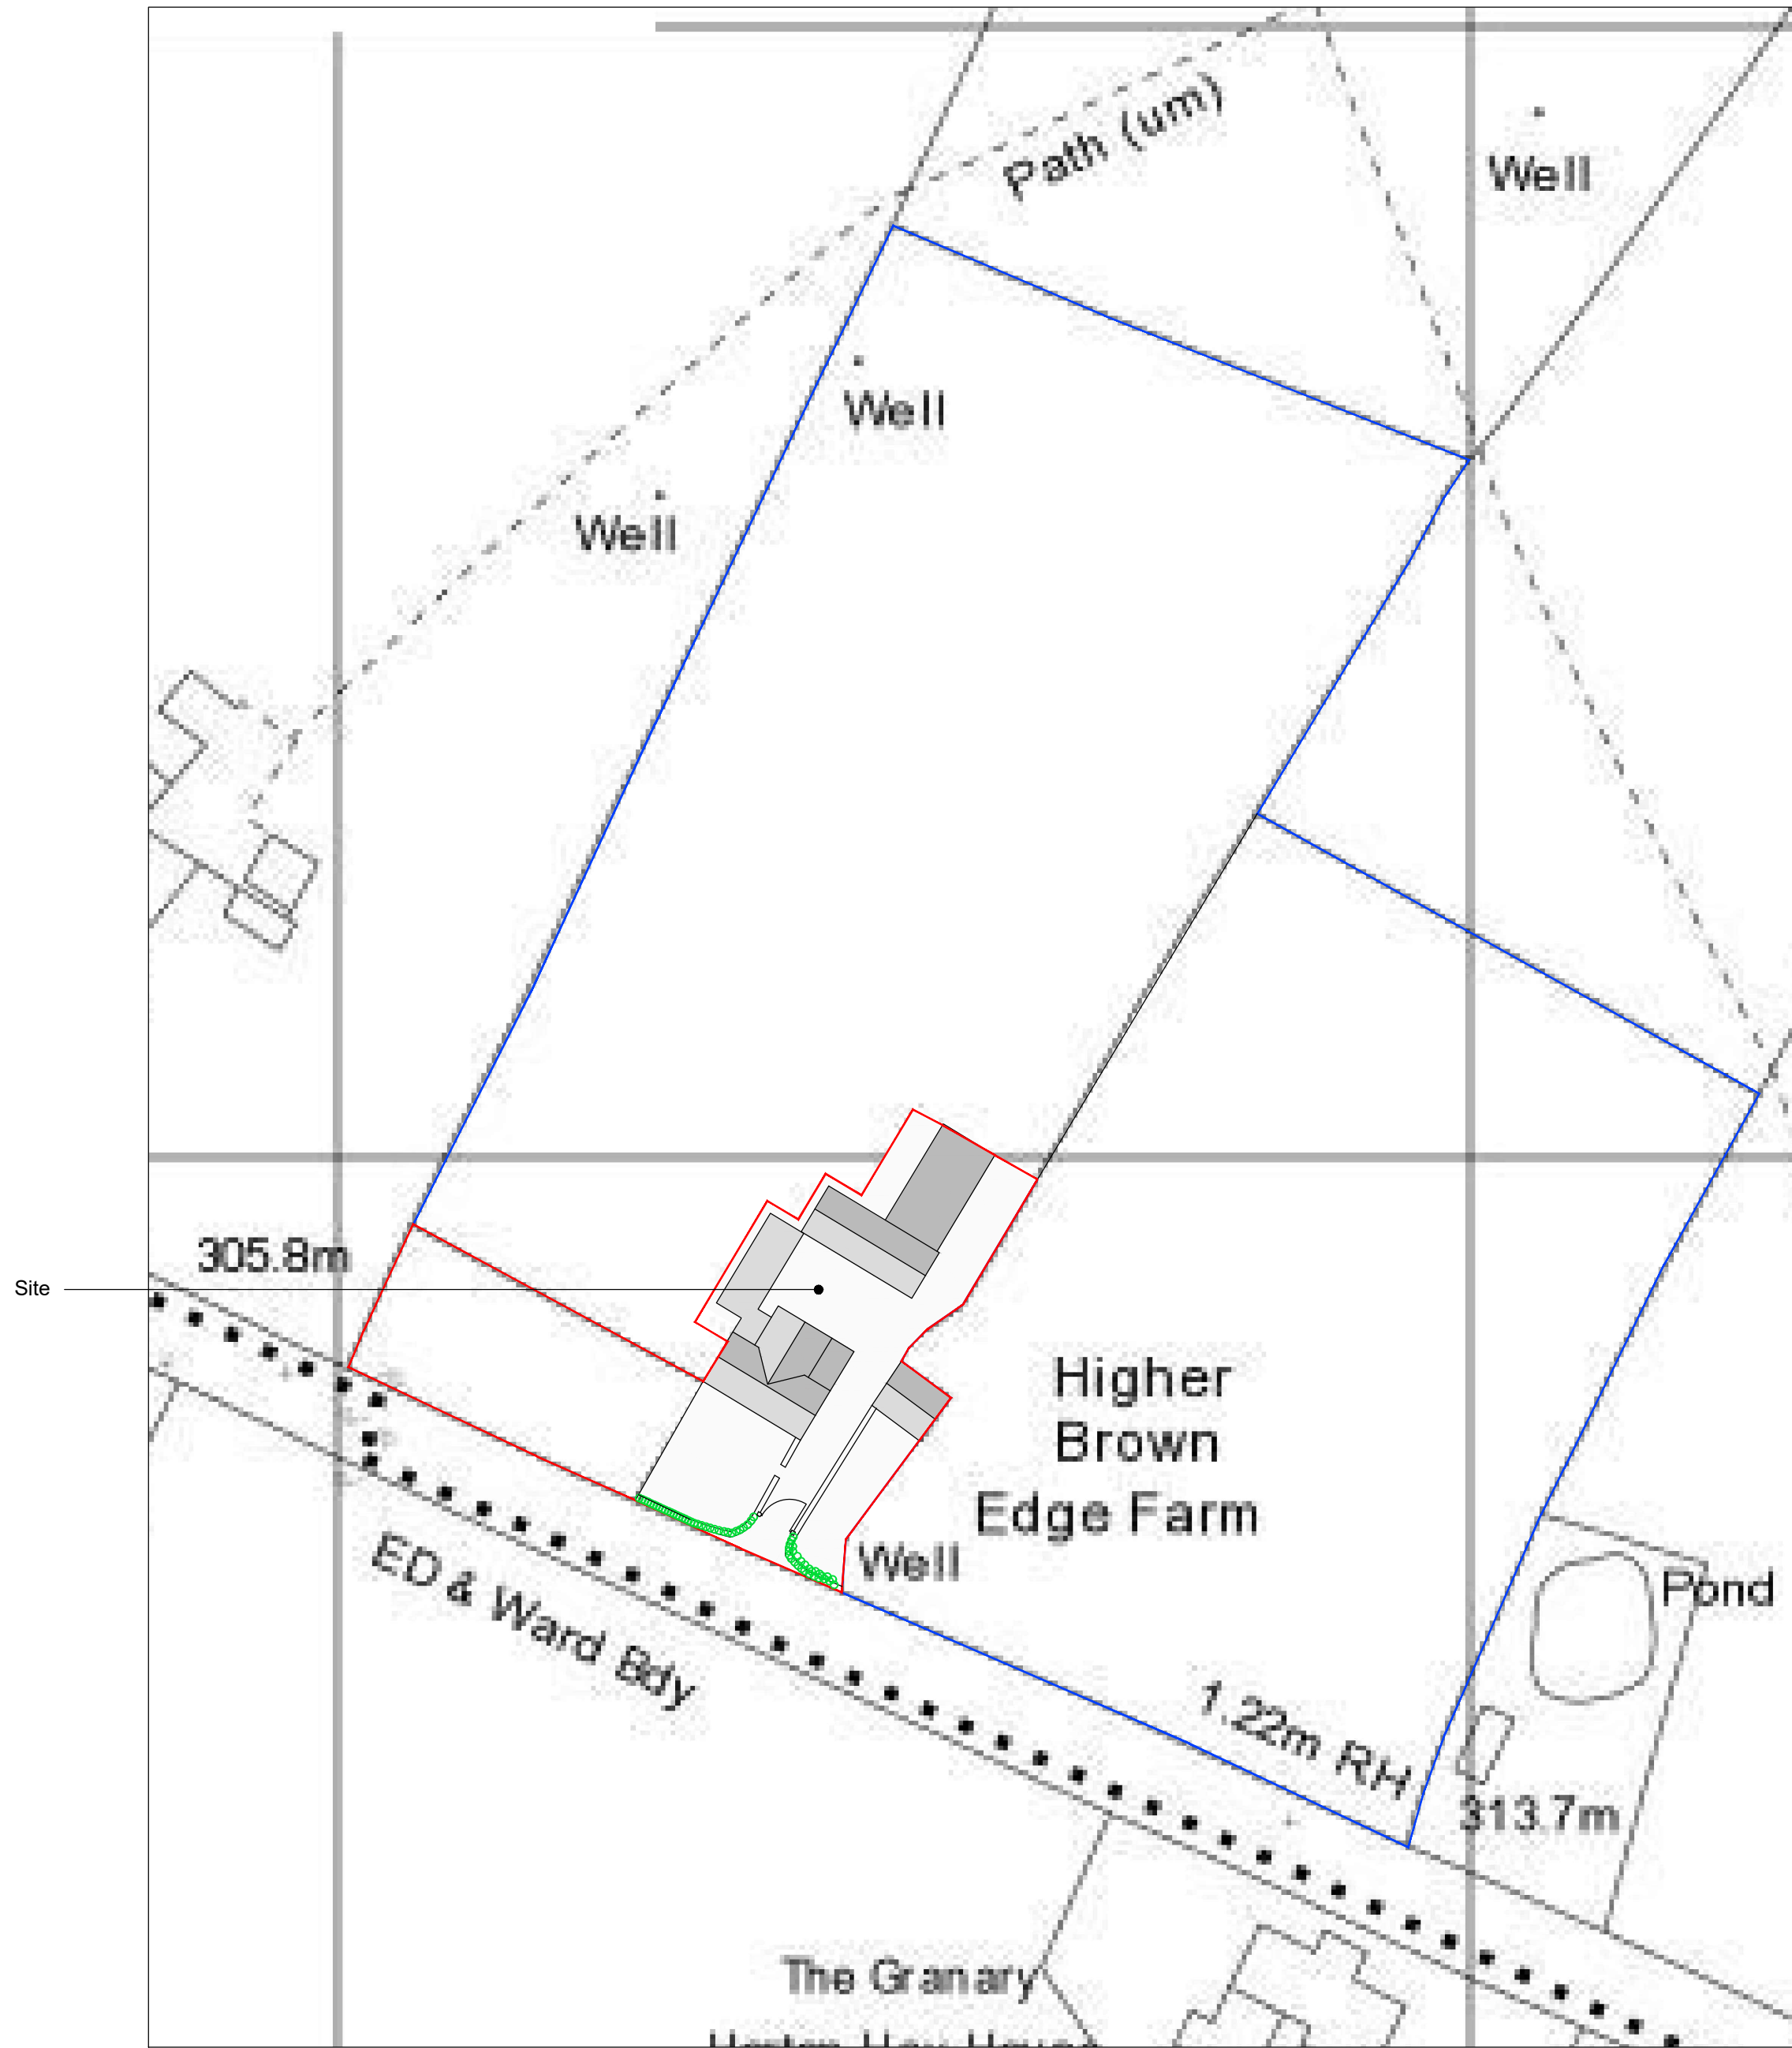

Existing site plan
Scale 1:500

Reproduced from the Ordnance Survey map with the permission of Ordnance Survey on behalf of The Controller of Her Majesty's Stationery Office. Licence No: AL 100001834			
Client	MR & MRS NIXON		
Project	PROPOSED ALTERATIONS, EXTENSION & NEW ENTRANCE AT HIGHER BROWN EDGE FARM, BIDDULPH PARK, ST8 7SW		
Title	EXISTING FLOOR PLANS		
Status	PLANNING PERMISSION		
Date	OCTOBER 2021	Drawn	ME
Scale	AS SHOWN	Checked	
Project No	100-01	Drawing No.	
Copyright ©M&E Design Sol. 2019. All rights reserved.			