


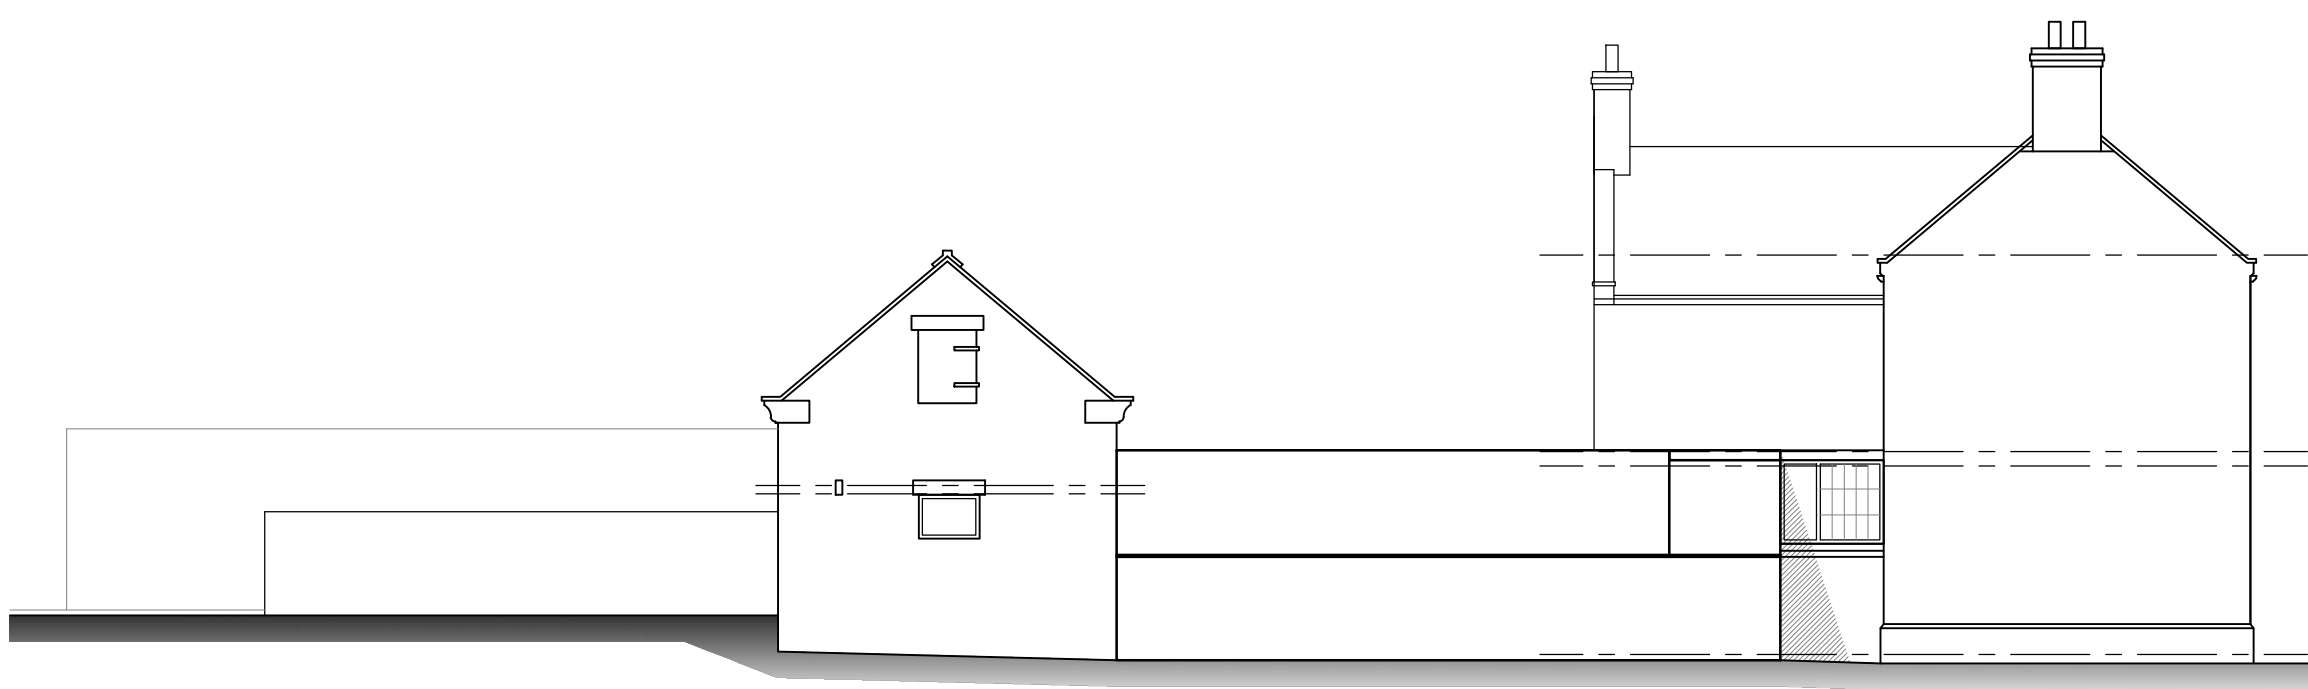


Existing side elevation
Scale 1:100




Existing front elevation
Scale 1:100




Existing side elevation
Scale 1:100

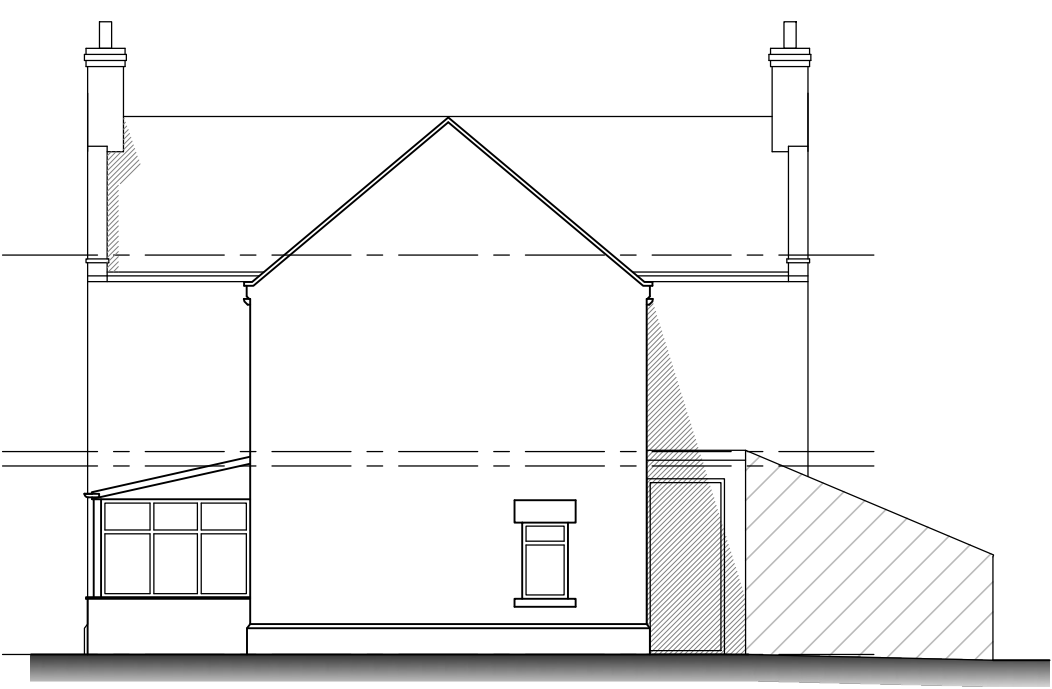


Existing rear elevation
Scale 1:100

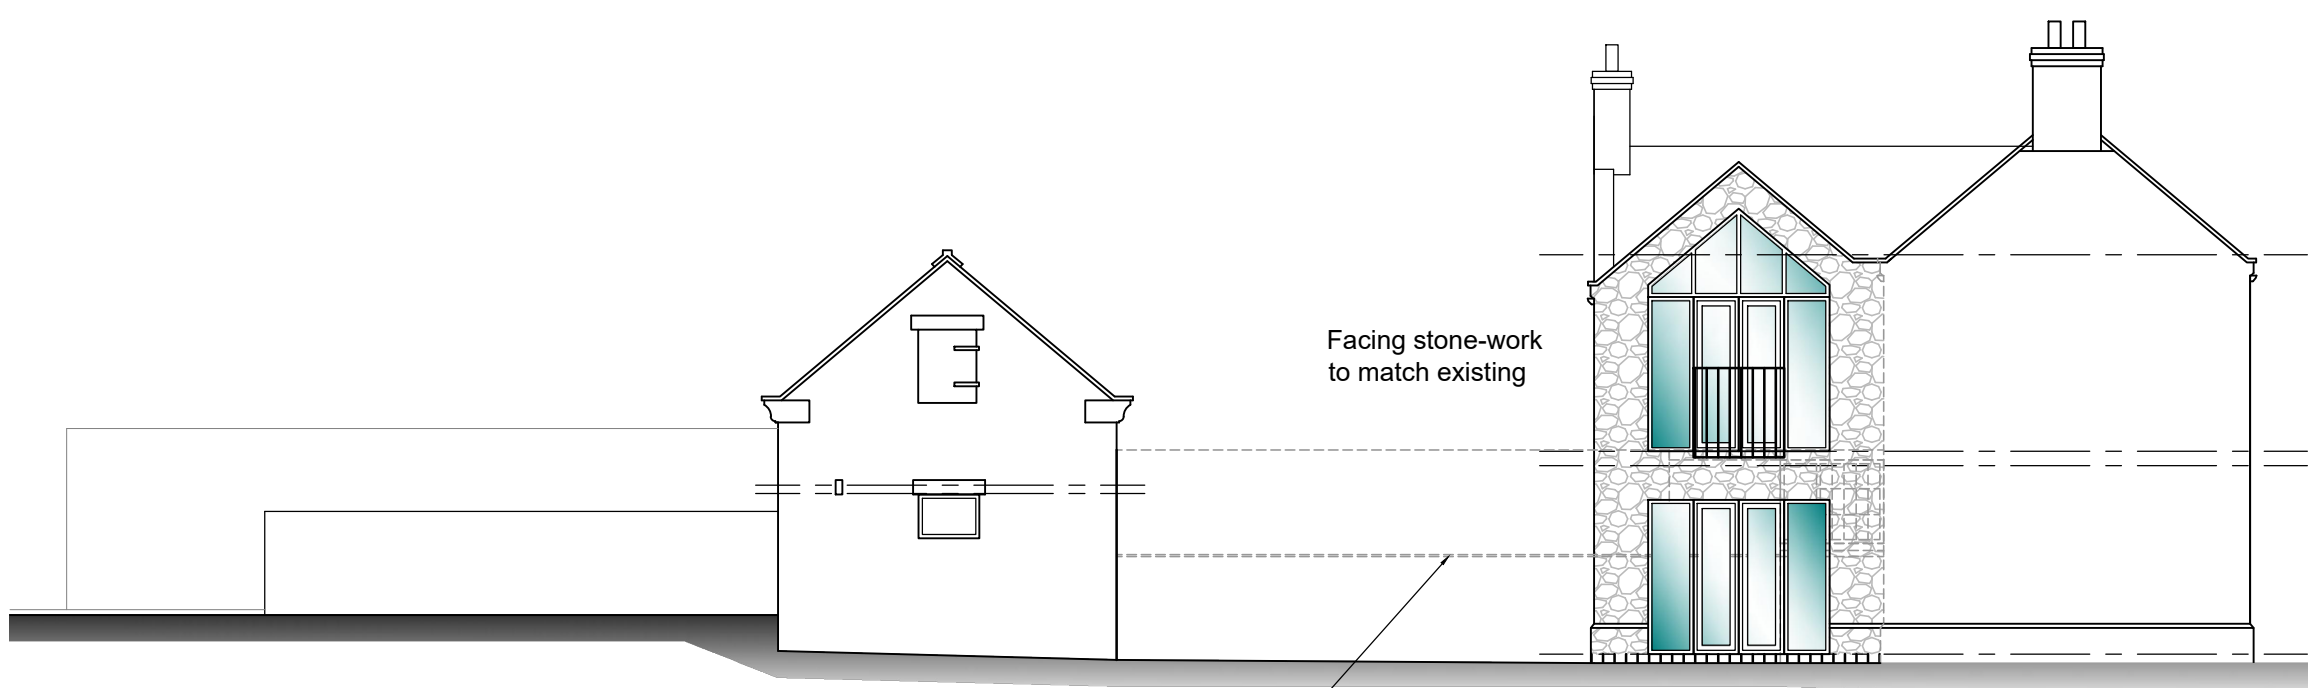

Proposed side elevation
Scale 1:100

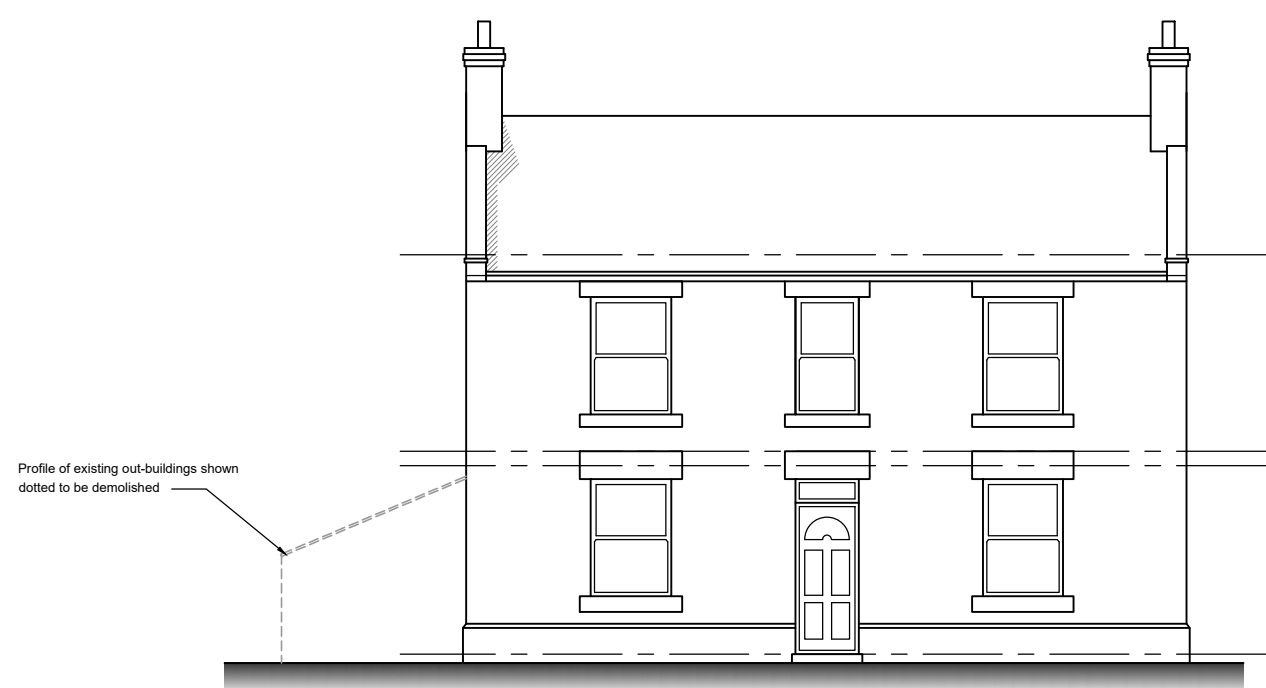


Proposed front elevation
Scale 1:100

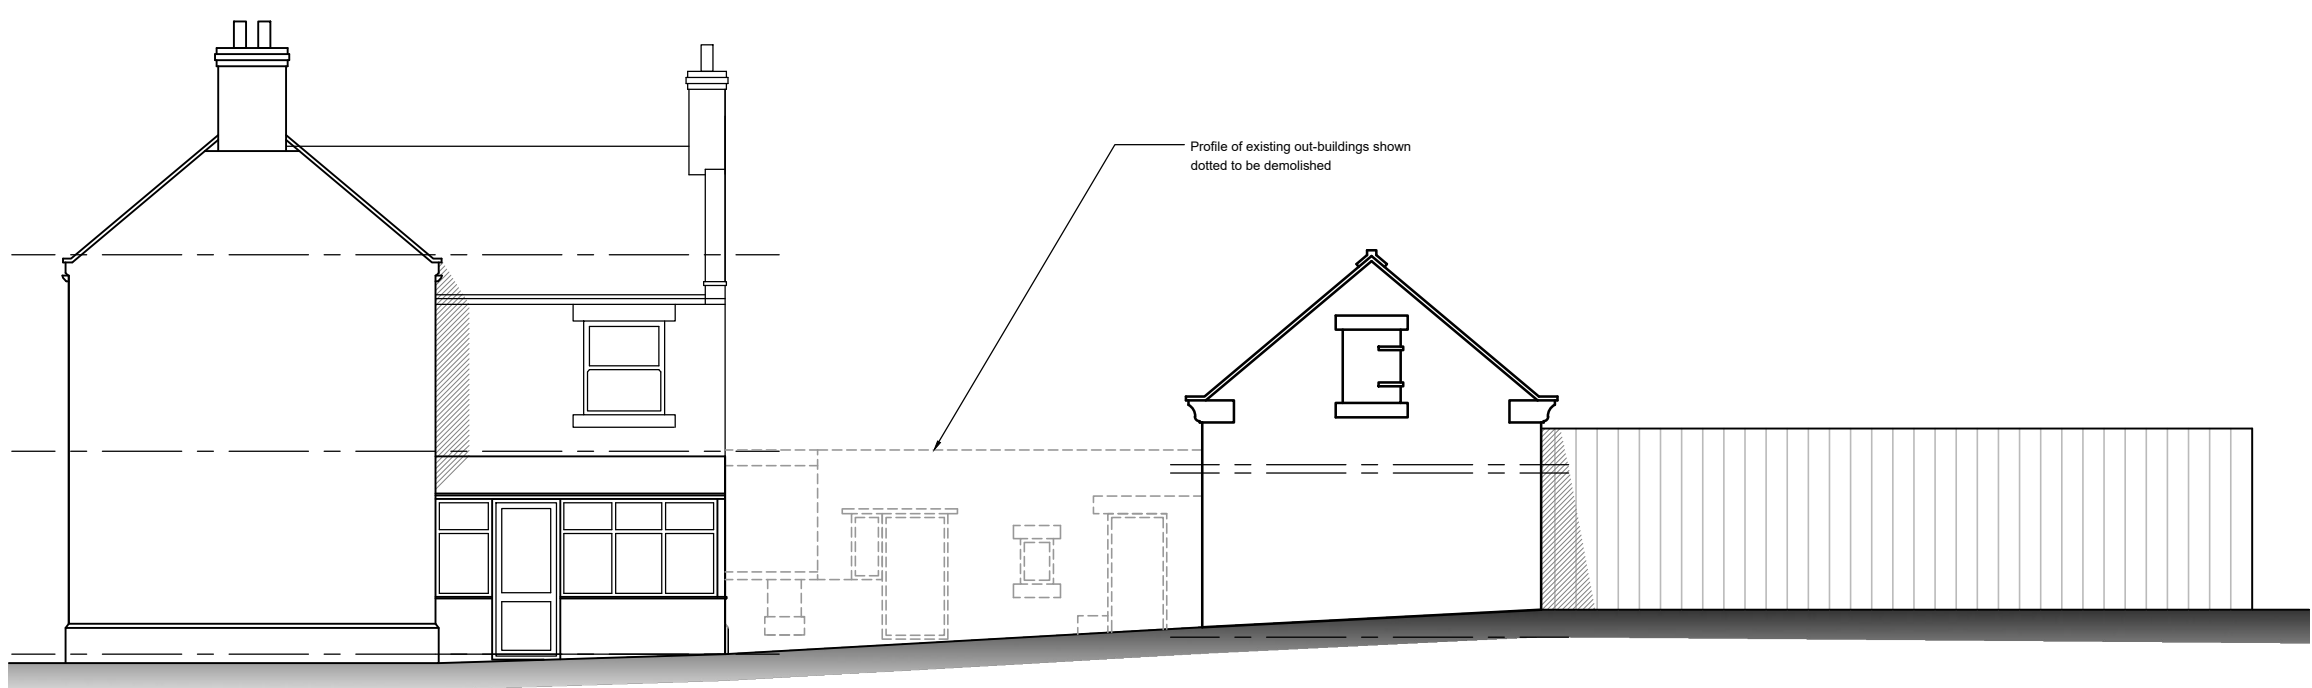


Proposed side elevation
Scale 1:100



Proposed rear elevation
Scale 1:100

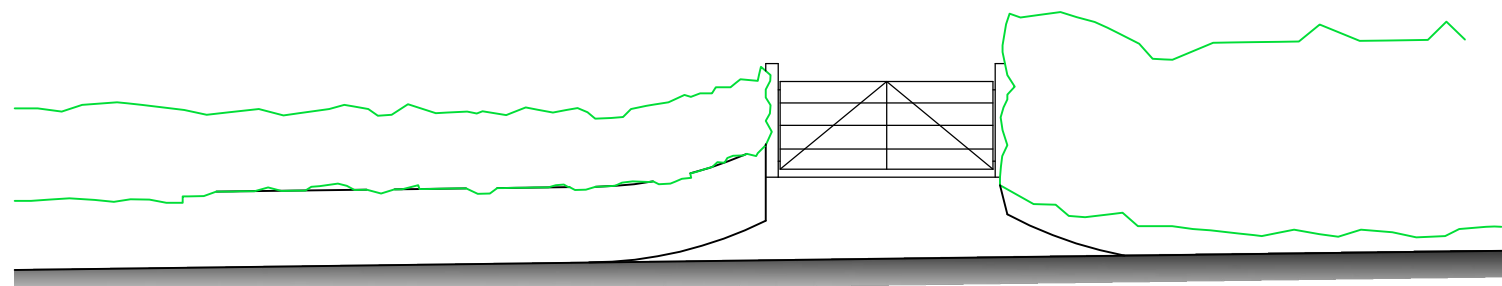

Existing street scene elevation
Scale 1:100

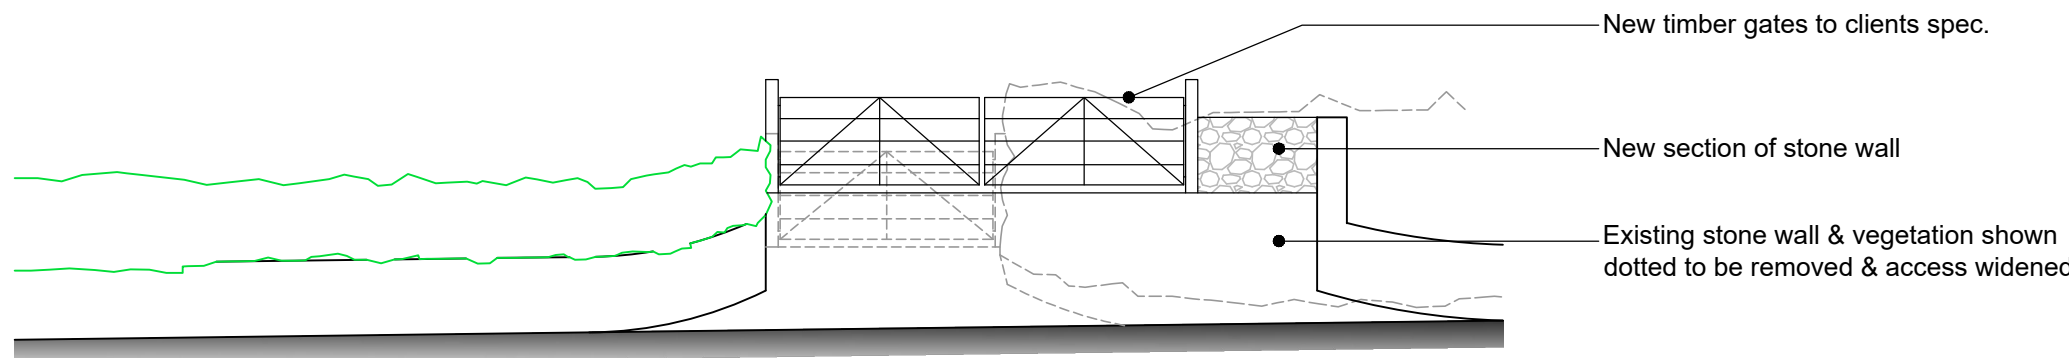

Proposed street scene elevation
Scale 1:100