
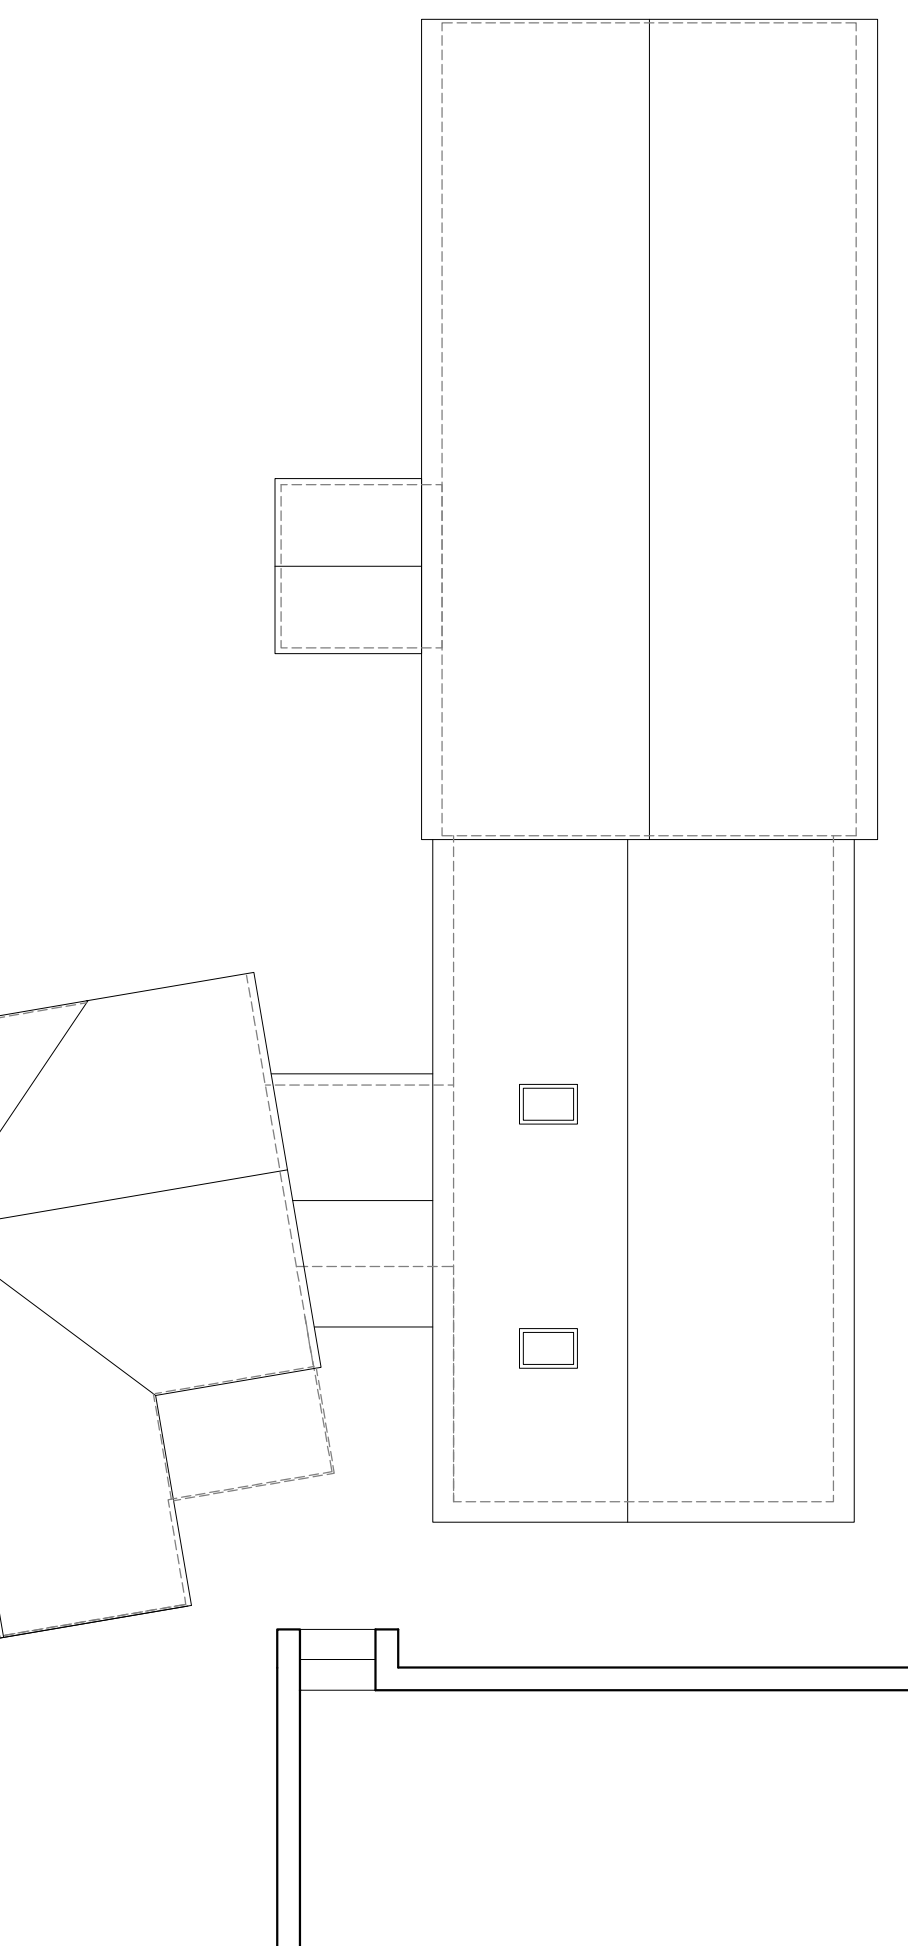




Copyright of this drawing is vested in the Architect and it must not be copied or reproduced without consent. Figured dimensions only are to be taken from this drawing. All Contractors must visit the site and be responsible for taking and checking all dimensions relative to that work. Hewitt/Carr Architects Ltd are to be advised of any variation between drawings and site conditions.

CLIENTS ARE ADVISED TO CLARIFY DIMENSIONS WITH THE ARCHITECT PRIOR TO SETTING OUT AND NOT TO SCALE FROM THE DRAWING



Rev	Drawn	Comments	Date
A	HMM	Minor amendments	17/11/2023

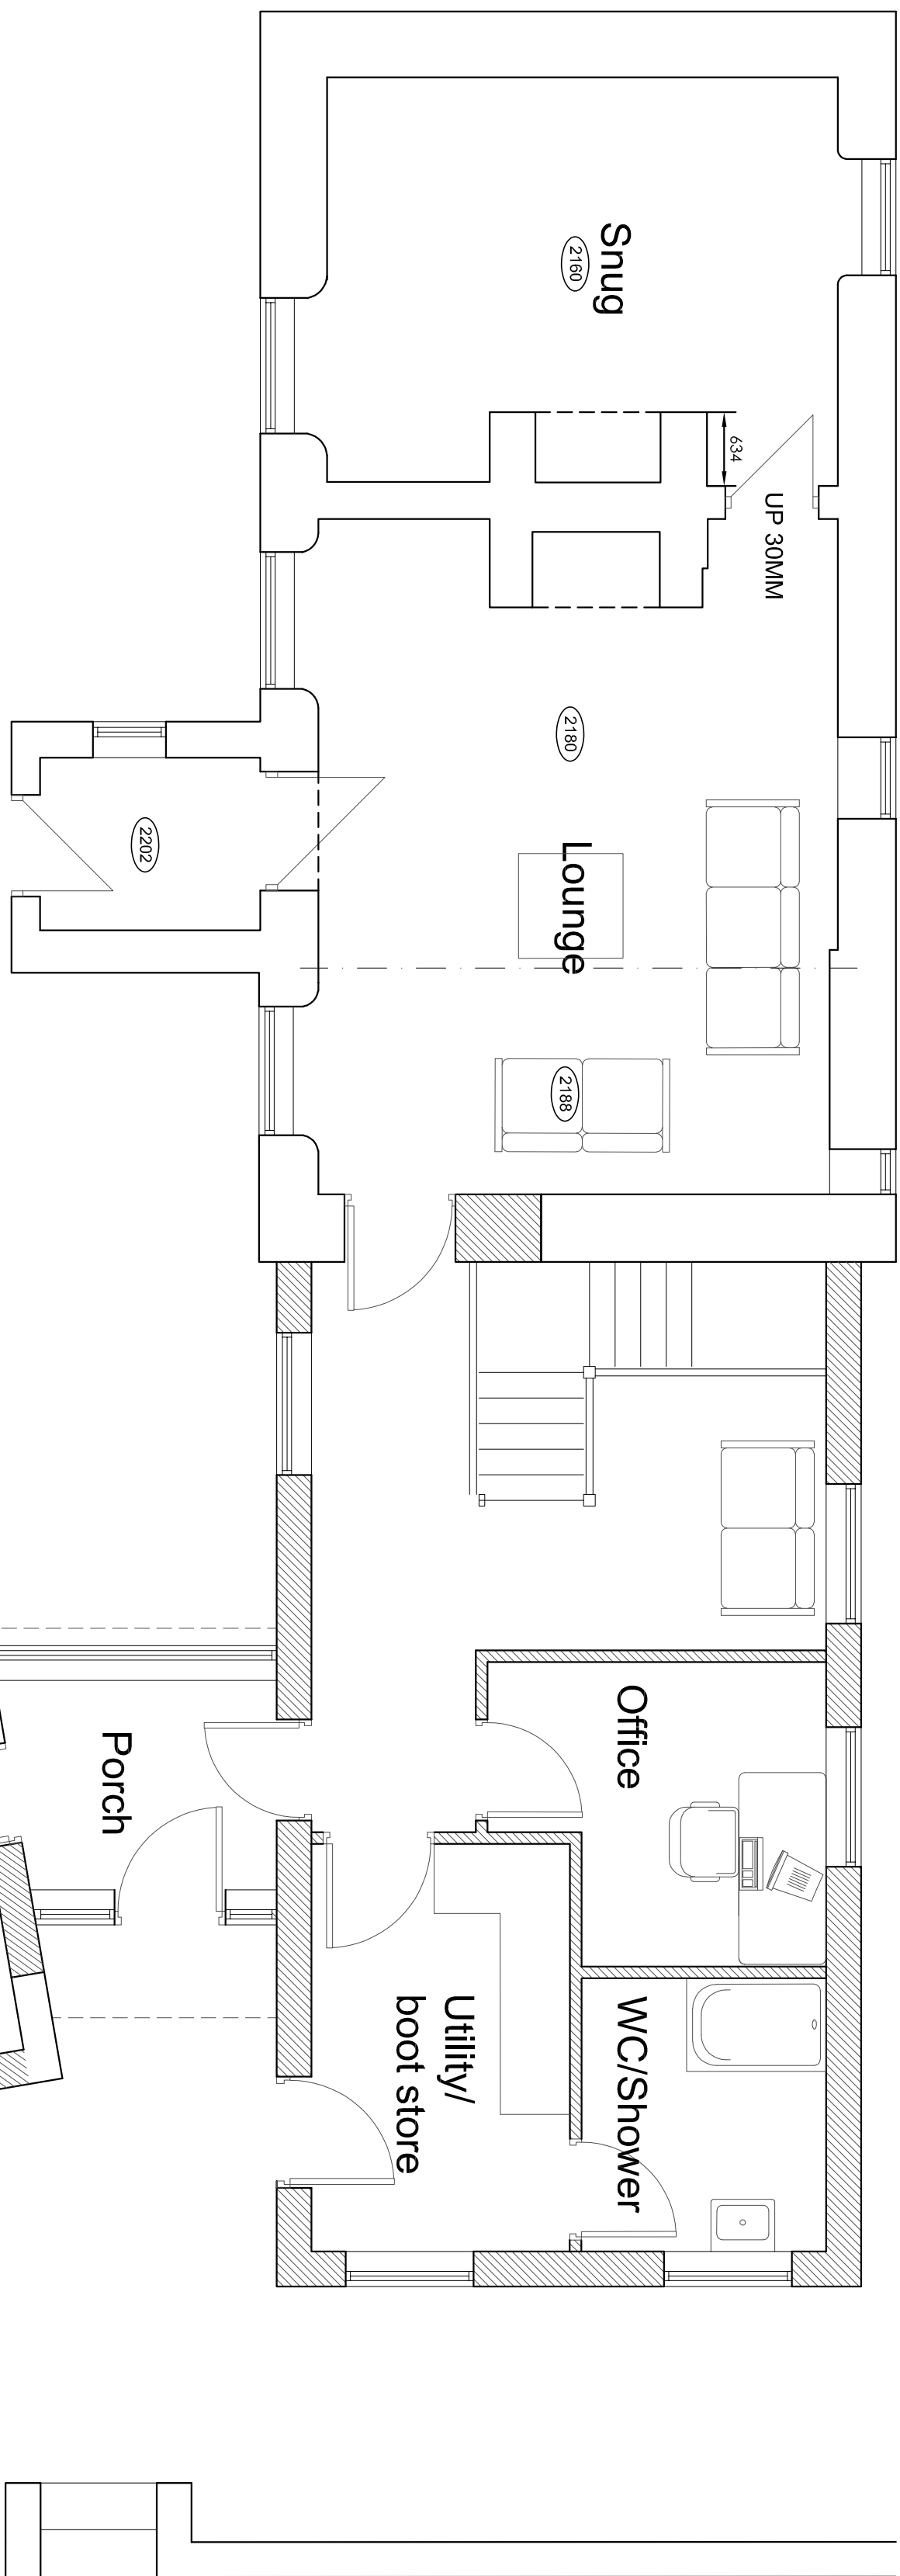


GROUND FLOOR PLAN 1:50

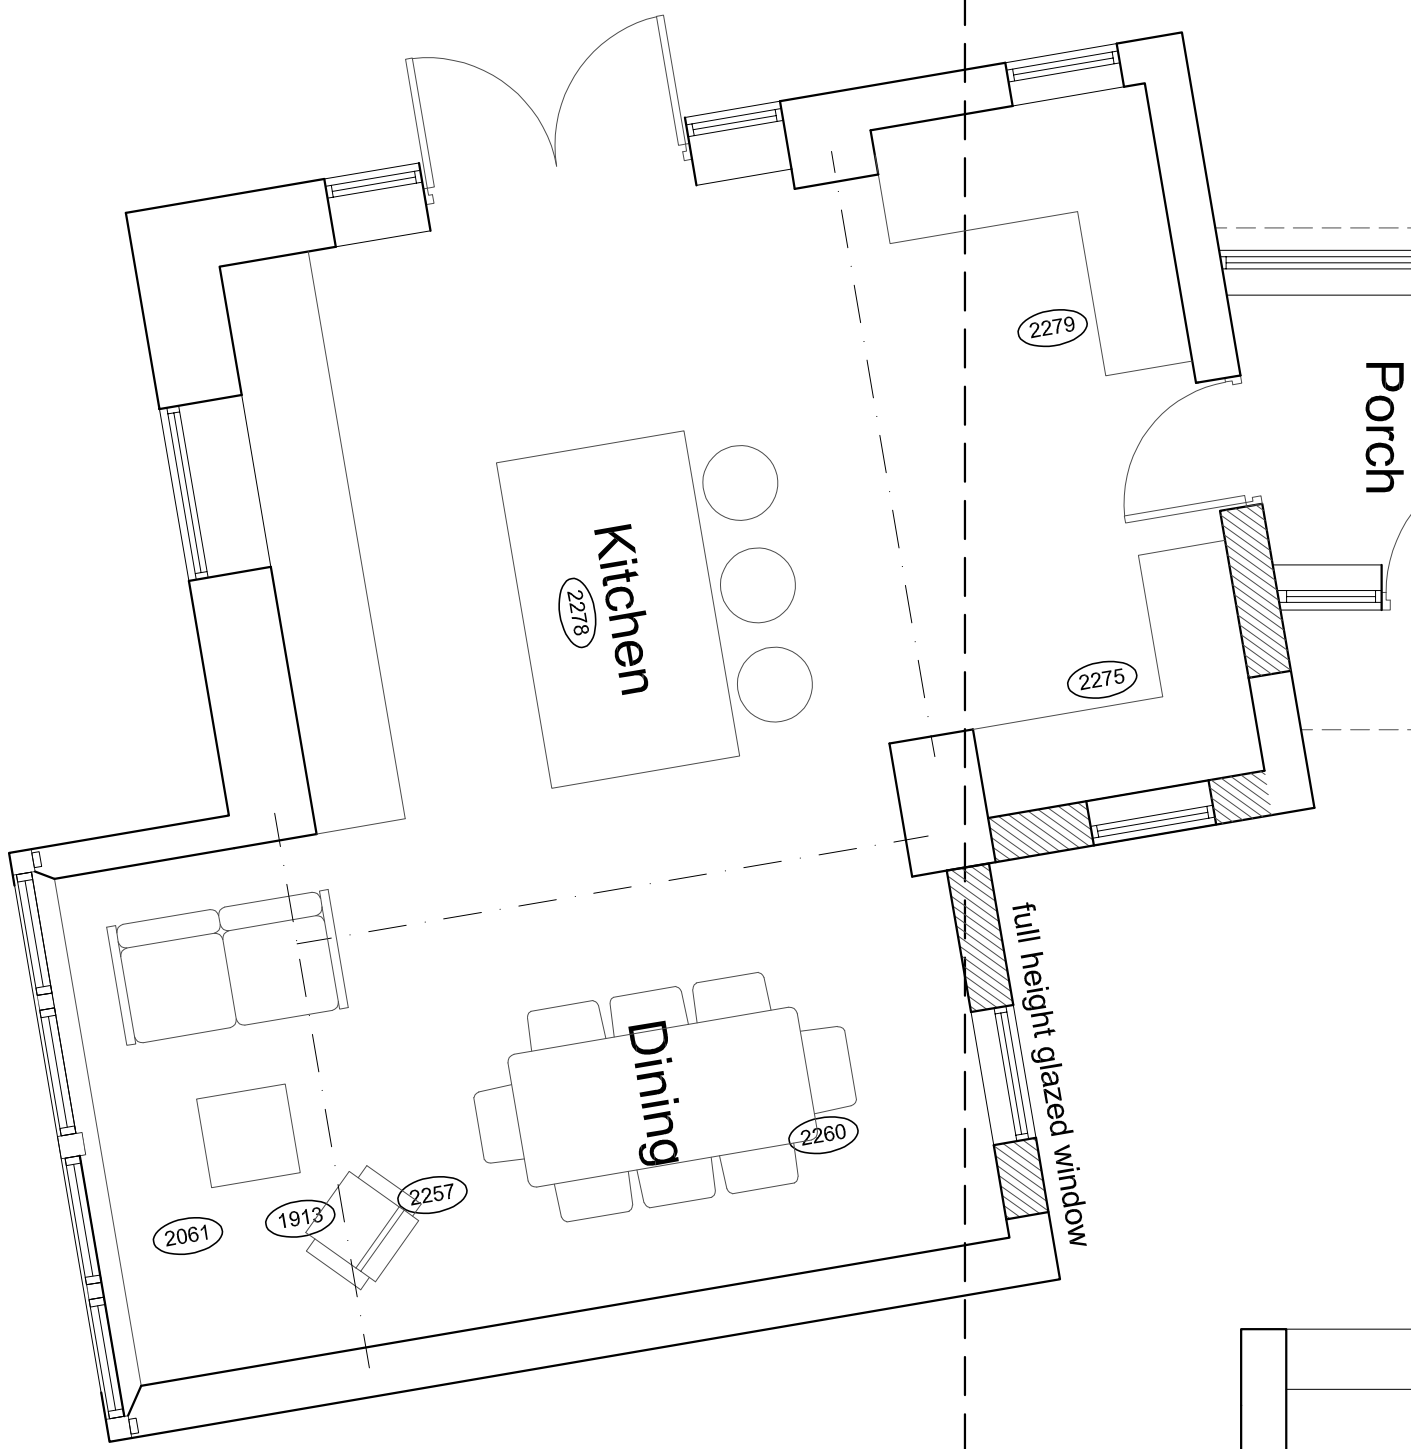 



ANNEX GROUND FLOOR PLAN 1:50

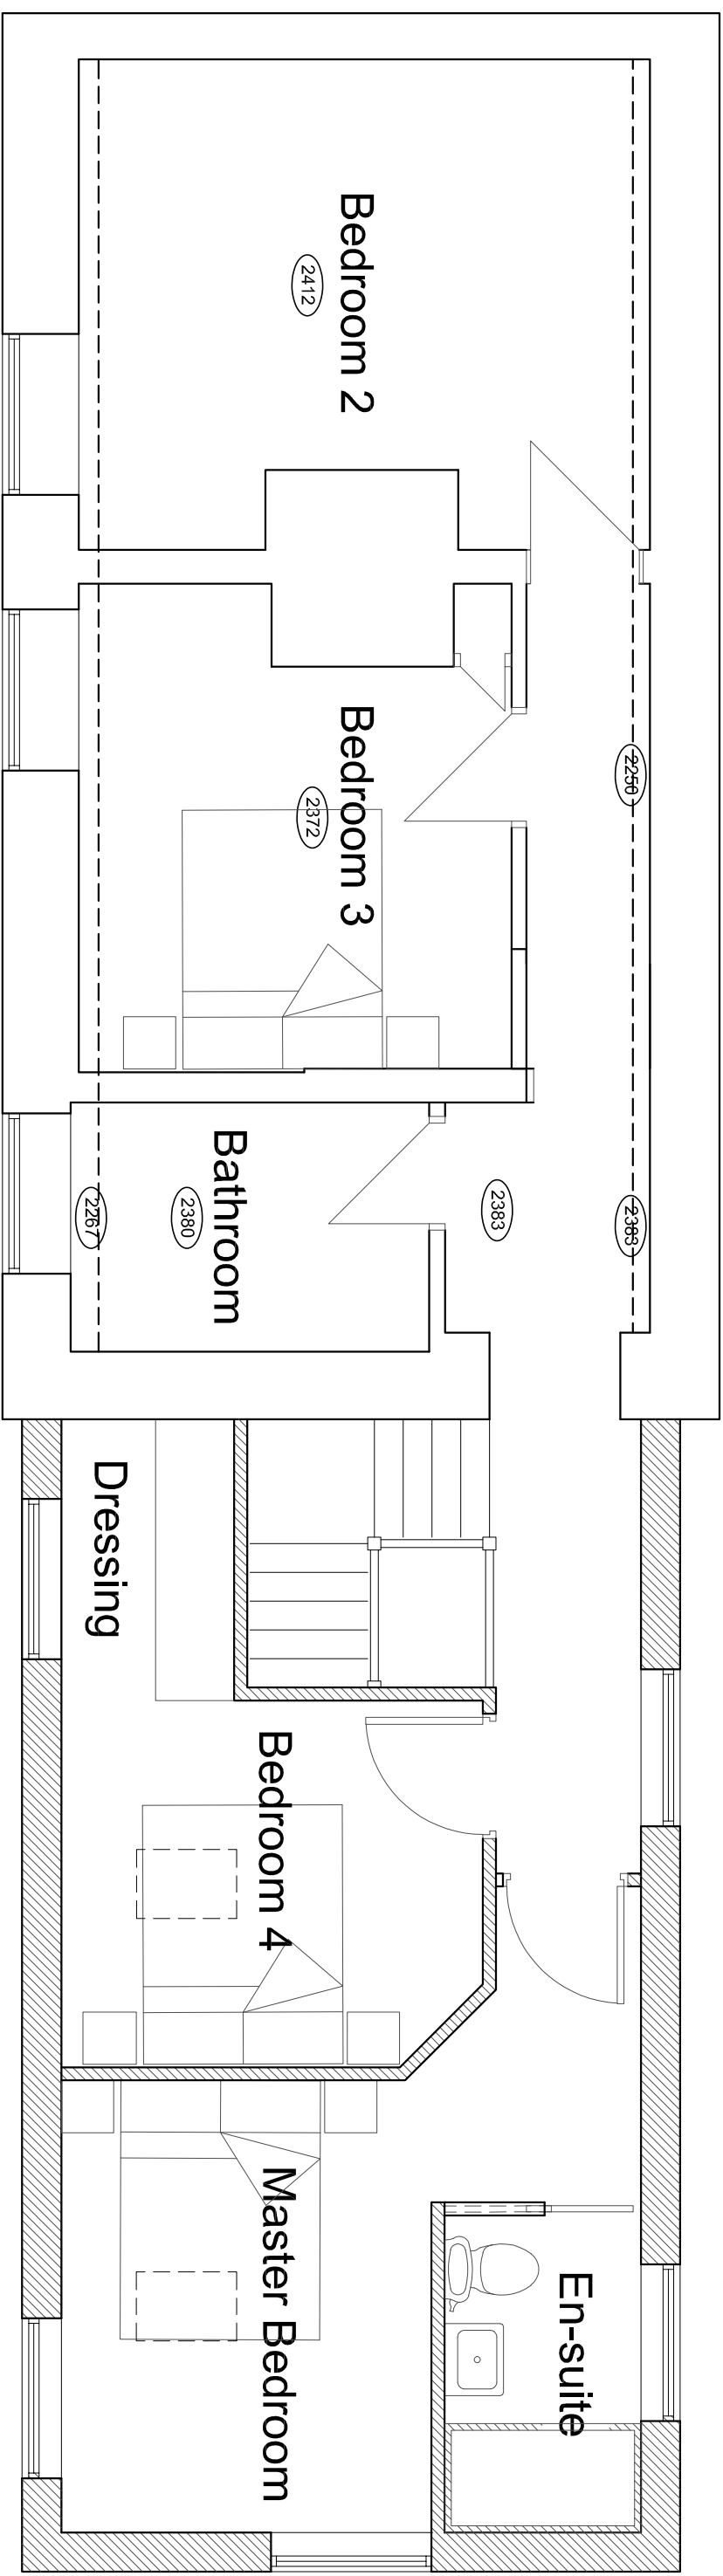 


FIRST FLOOR PLAN 1:50

 

SITE LAYOUT PLAN 1:500

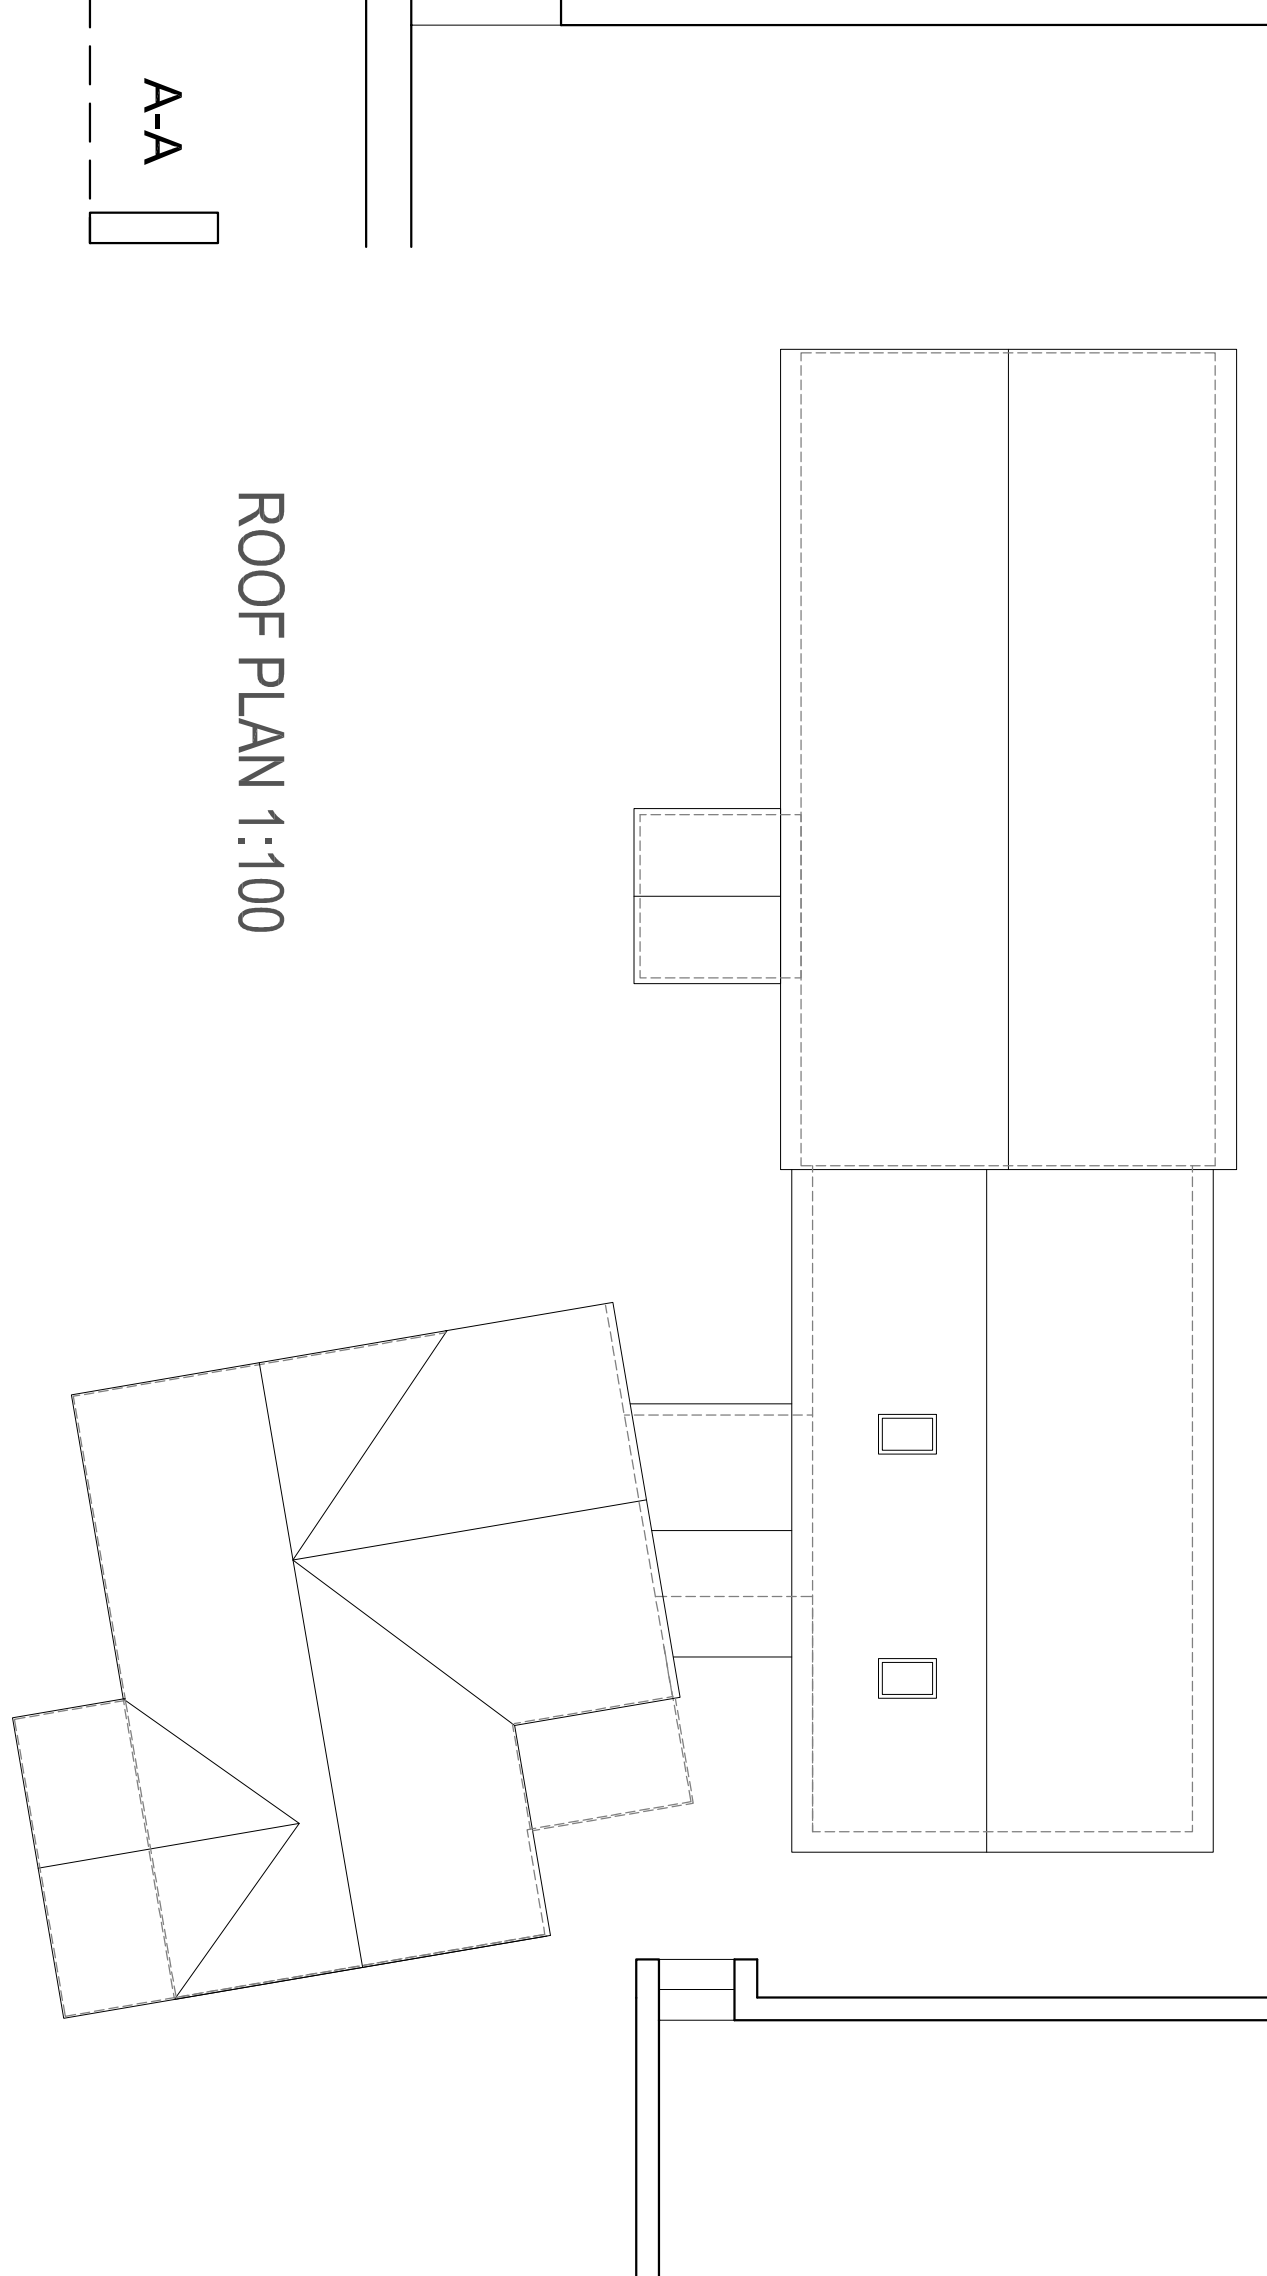 

ROOF PLAN 1:100

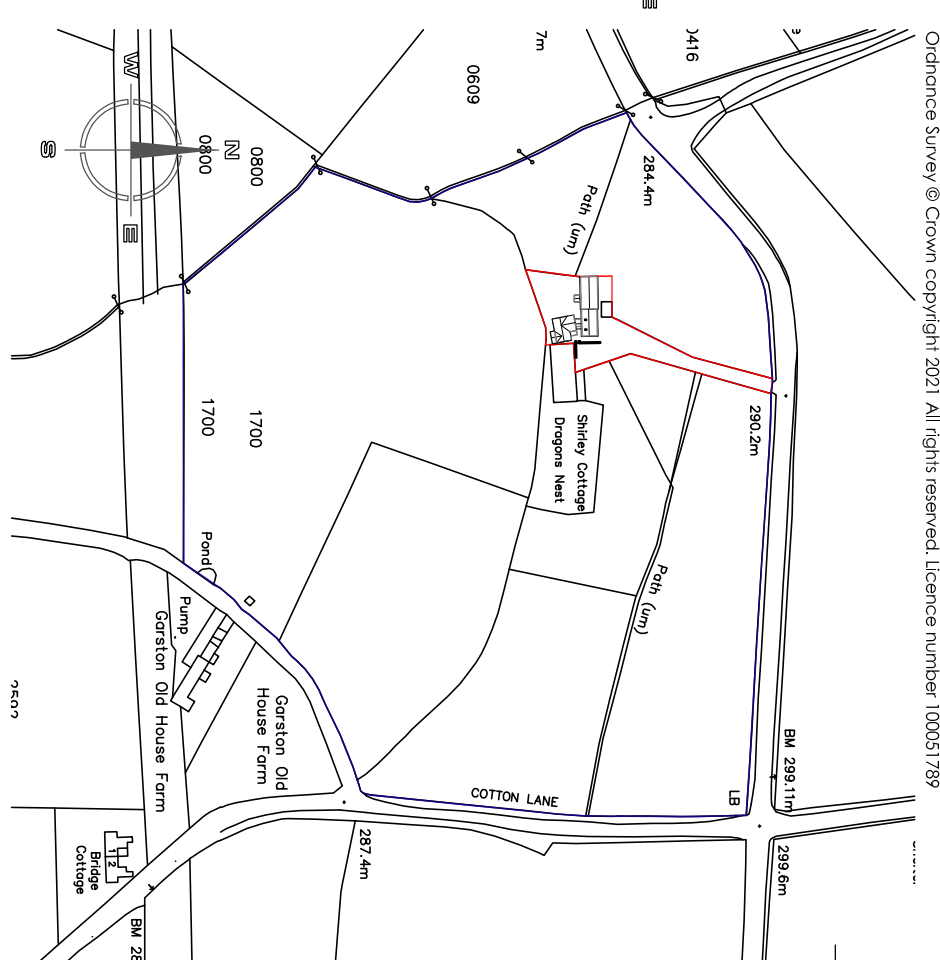

Ordinance Survey © Crown copyright 2021 All rights reserved. Licence number 100051789

Hewitt&Carr Architects
A: Daisy/Bank House | 17-19 Leek Road | Cheddle | ST10 1JE
T: 01538 756888
E: enquiries@hcartchitects.co.uk
W: www.hcartchitects.co.uk

Client
Miss Olivia Nicholson

Project
Proposed 2 Storey side extension with
link to existing annex at Shirley Cottage,
Whiston, Garston, ST10 2HX

Title	Plans as proposed

Status SCHEME

Date OCT 2020

Scale 11 AS NOTED

Project No. Drawing No.

01004 AL(0)100

A
Rev