


Copyright of this drawing is vested in the Designer and it must not be copied or reproduced without consent.


Rev. Drawn Comments Date

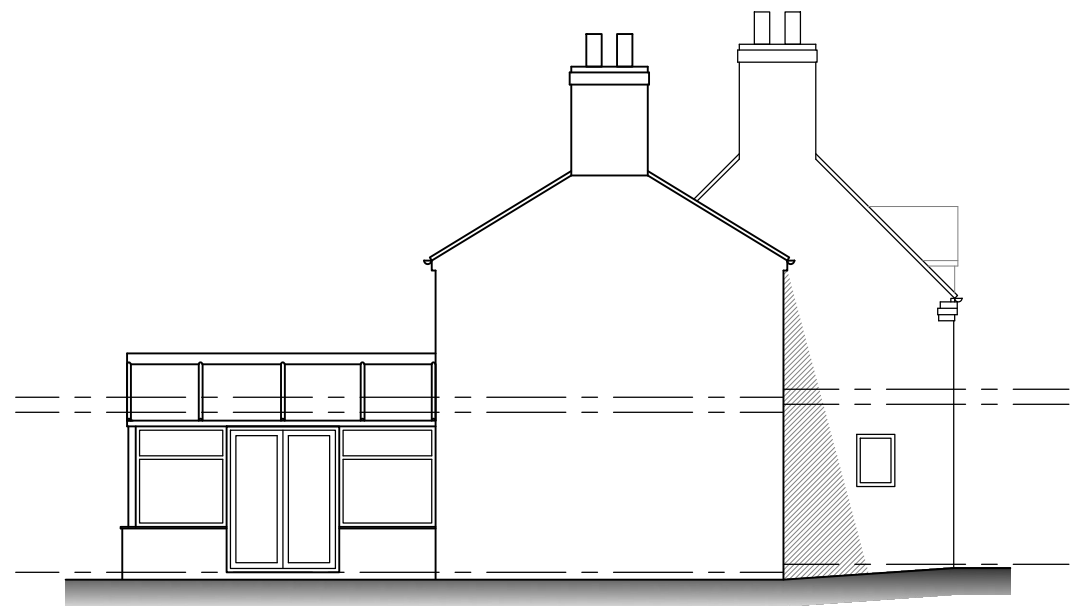


Existing side elevation
Scale 1:100




Existing front elevation
Scale 1:100

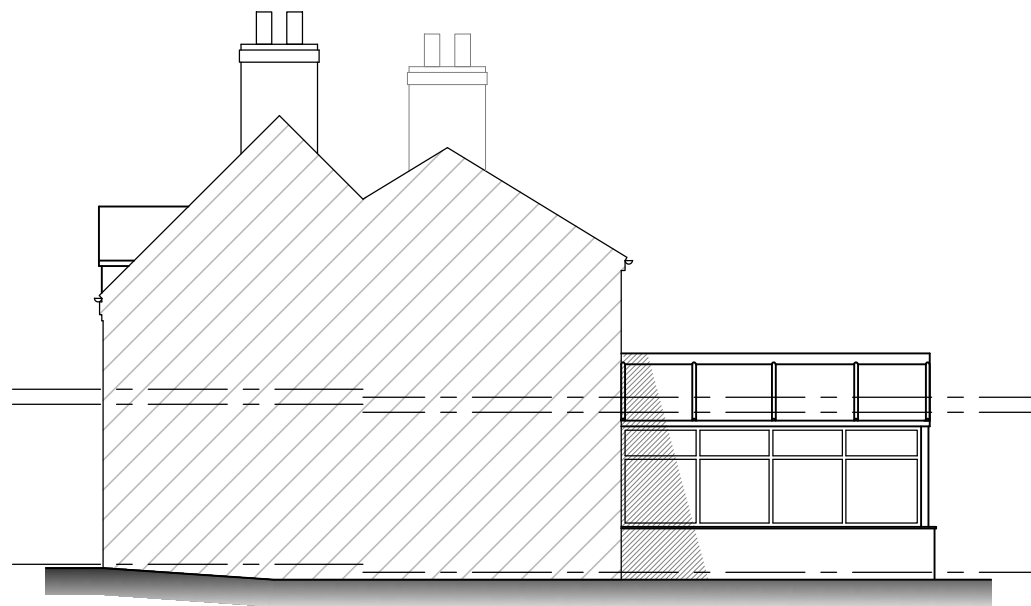

Existing side elevation
Scale 1:100

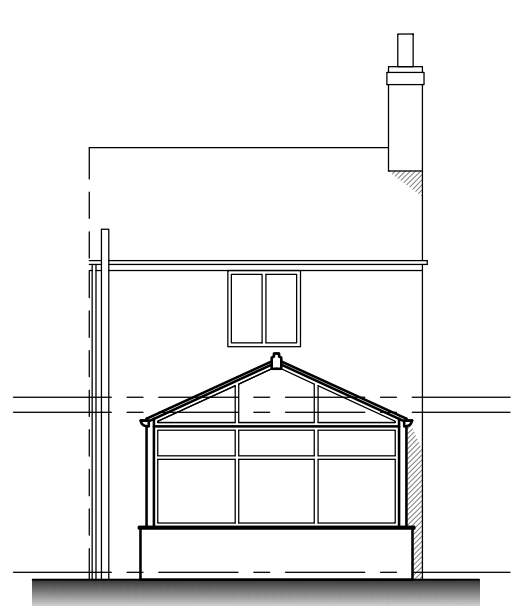


Existing rear elevation
Scale 1:100

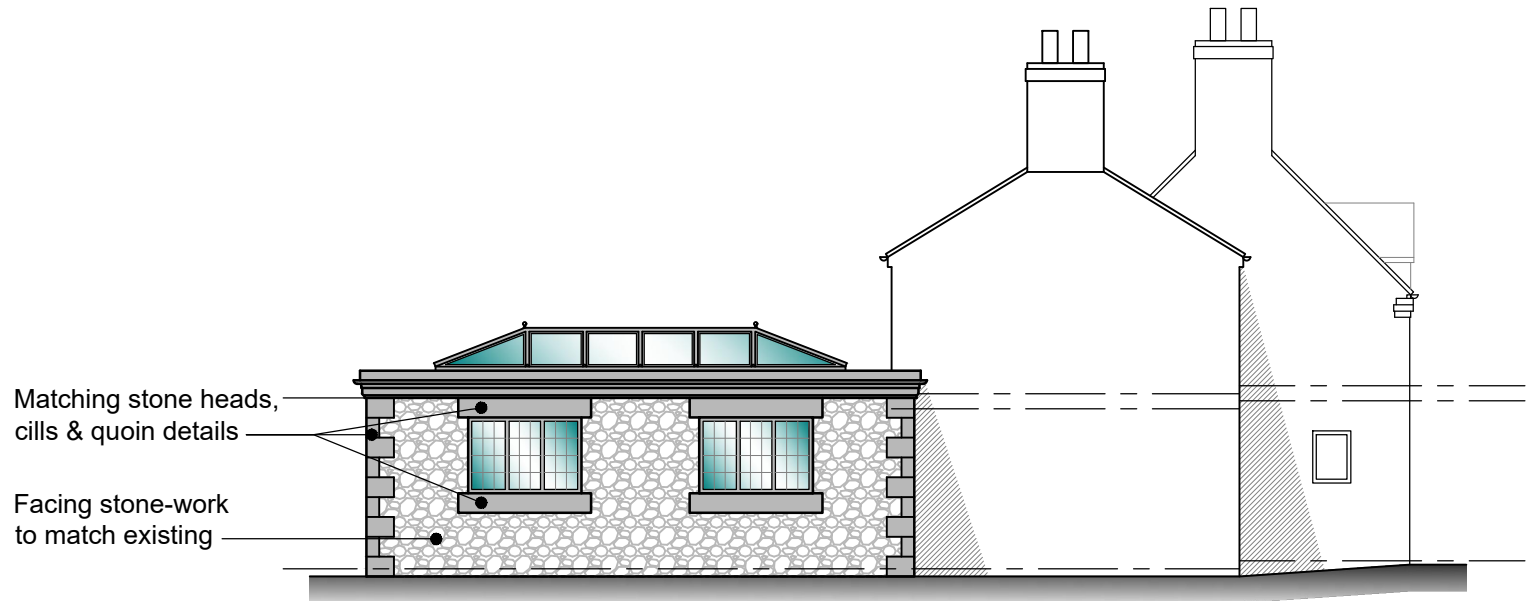


Matching stone heads,
cills & quoin details
Facing stone-work
to match existing



Proposed side elevation
Scale 1:100

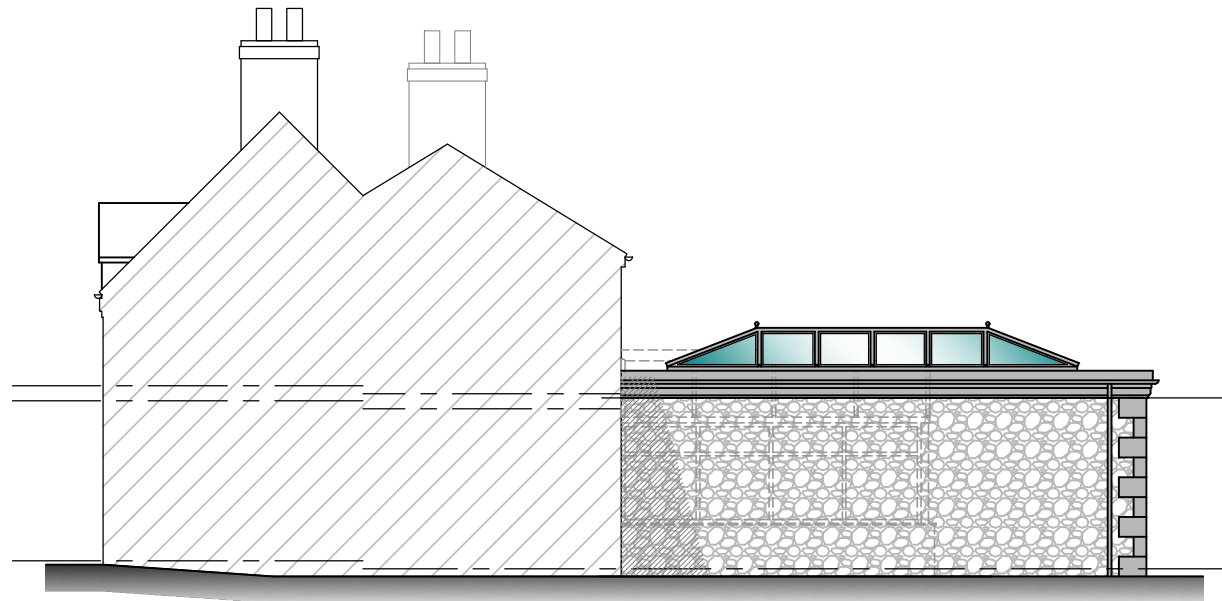


Proposed side elevation
Scale 1:100

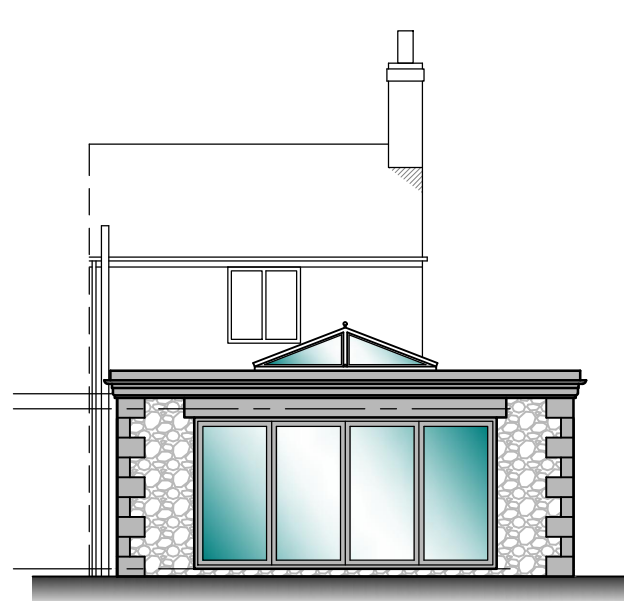


Proposed rear elevation
Scale 1:100

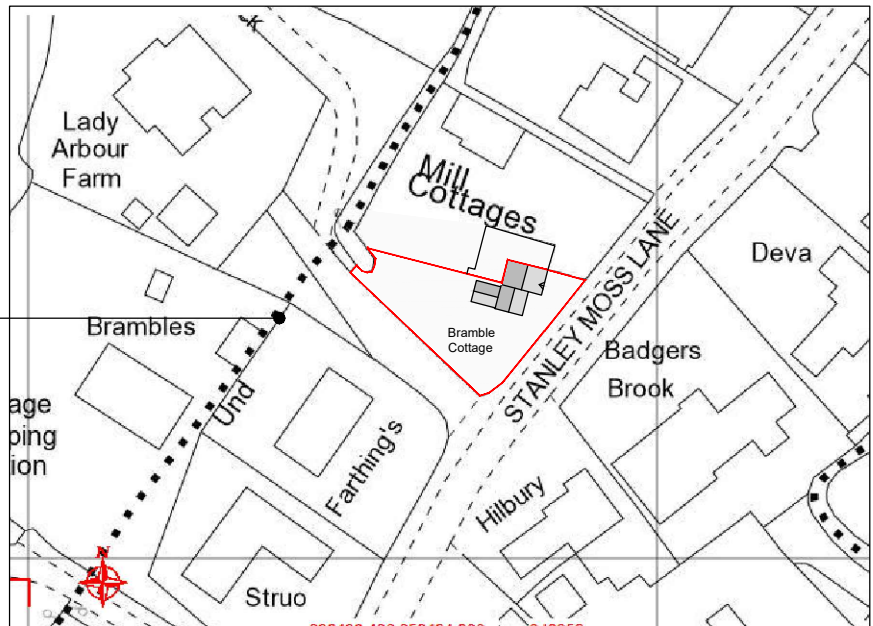 

Site location plan
Scale 1:1250

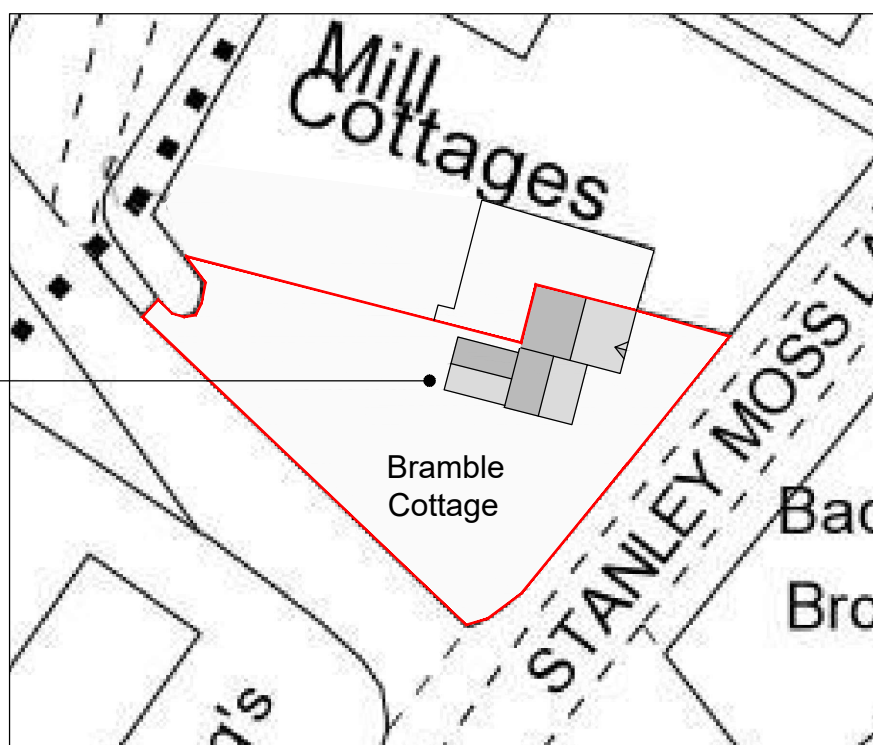


Existing site plan
Scale 1:500

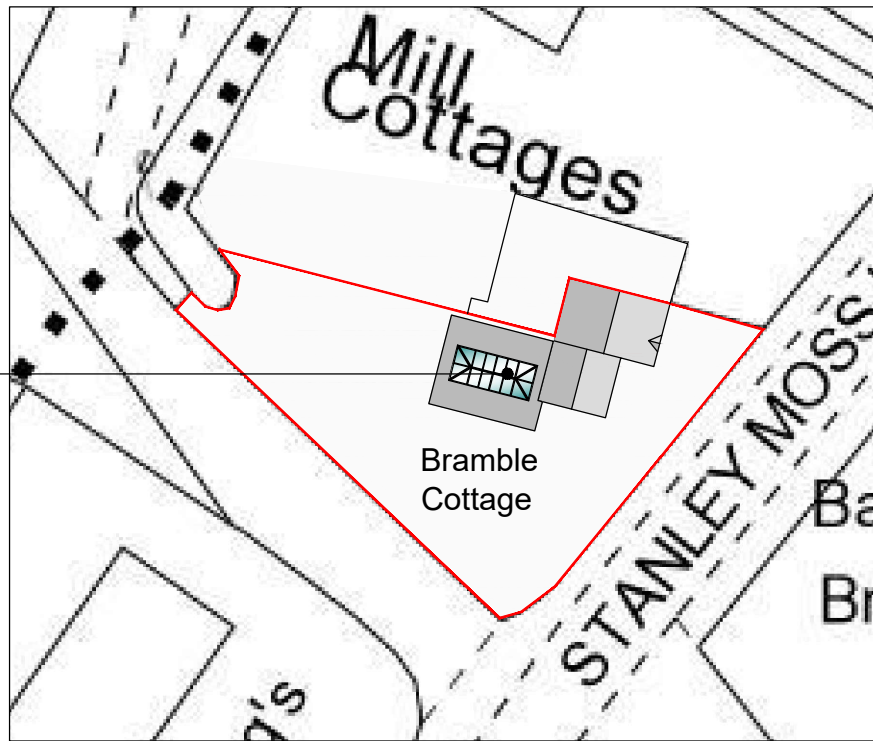

Proposed site plan
Scale 1:500

Reproduced from the
Ordnance Survey map with the permission of Ordnance
Survey on behalf of The Controller of Her Majesty's
Stationary Office
Licence No. AL 100001834

To
mains sewer

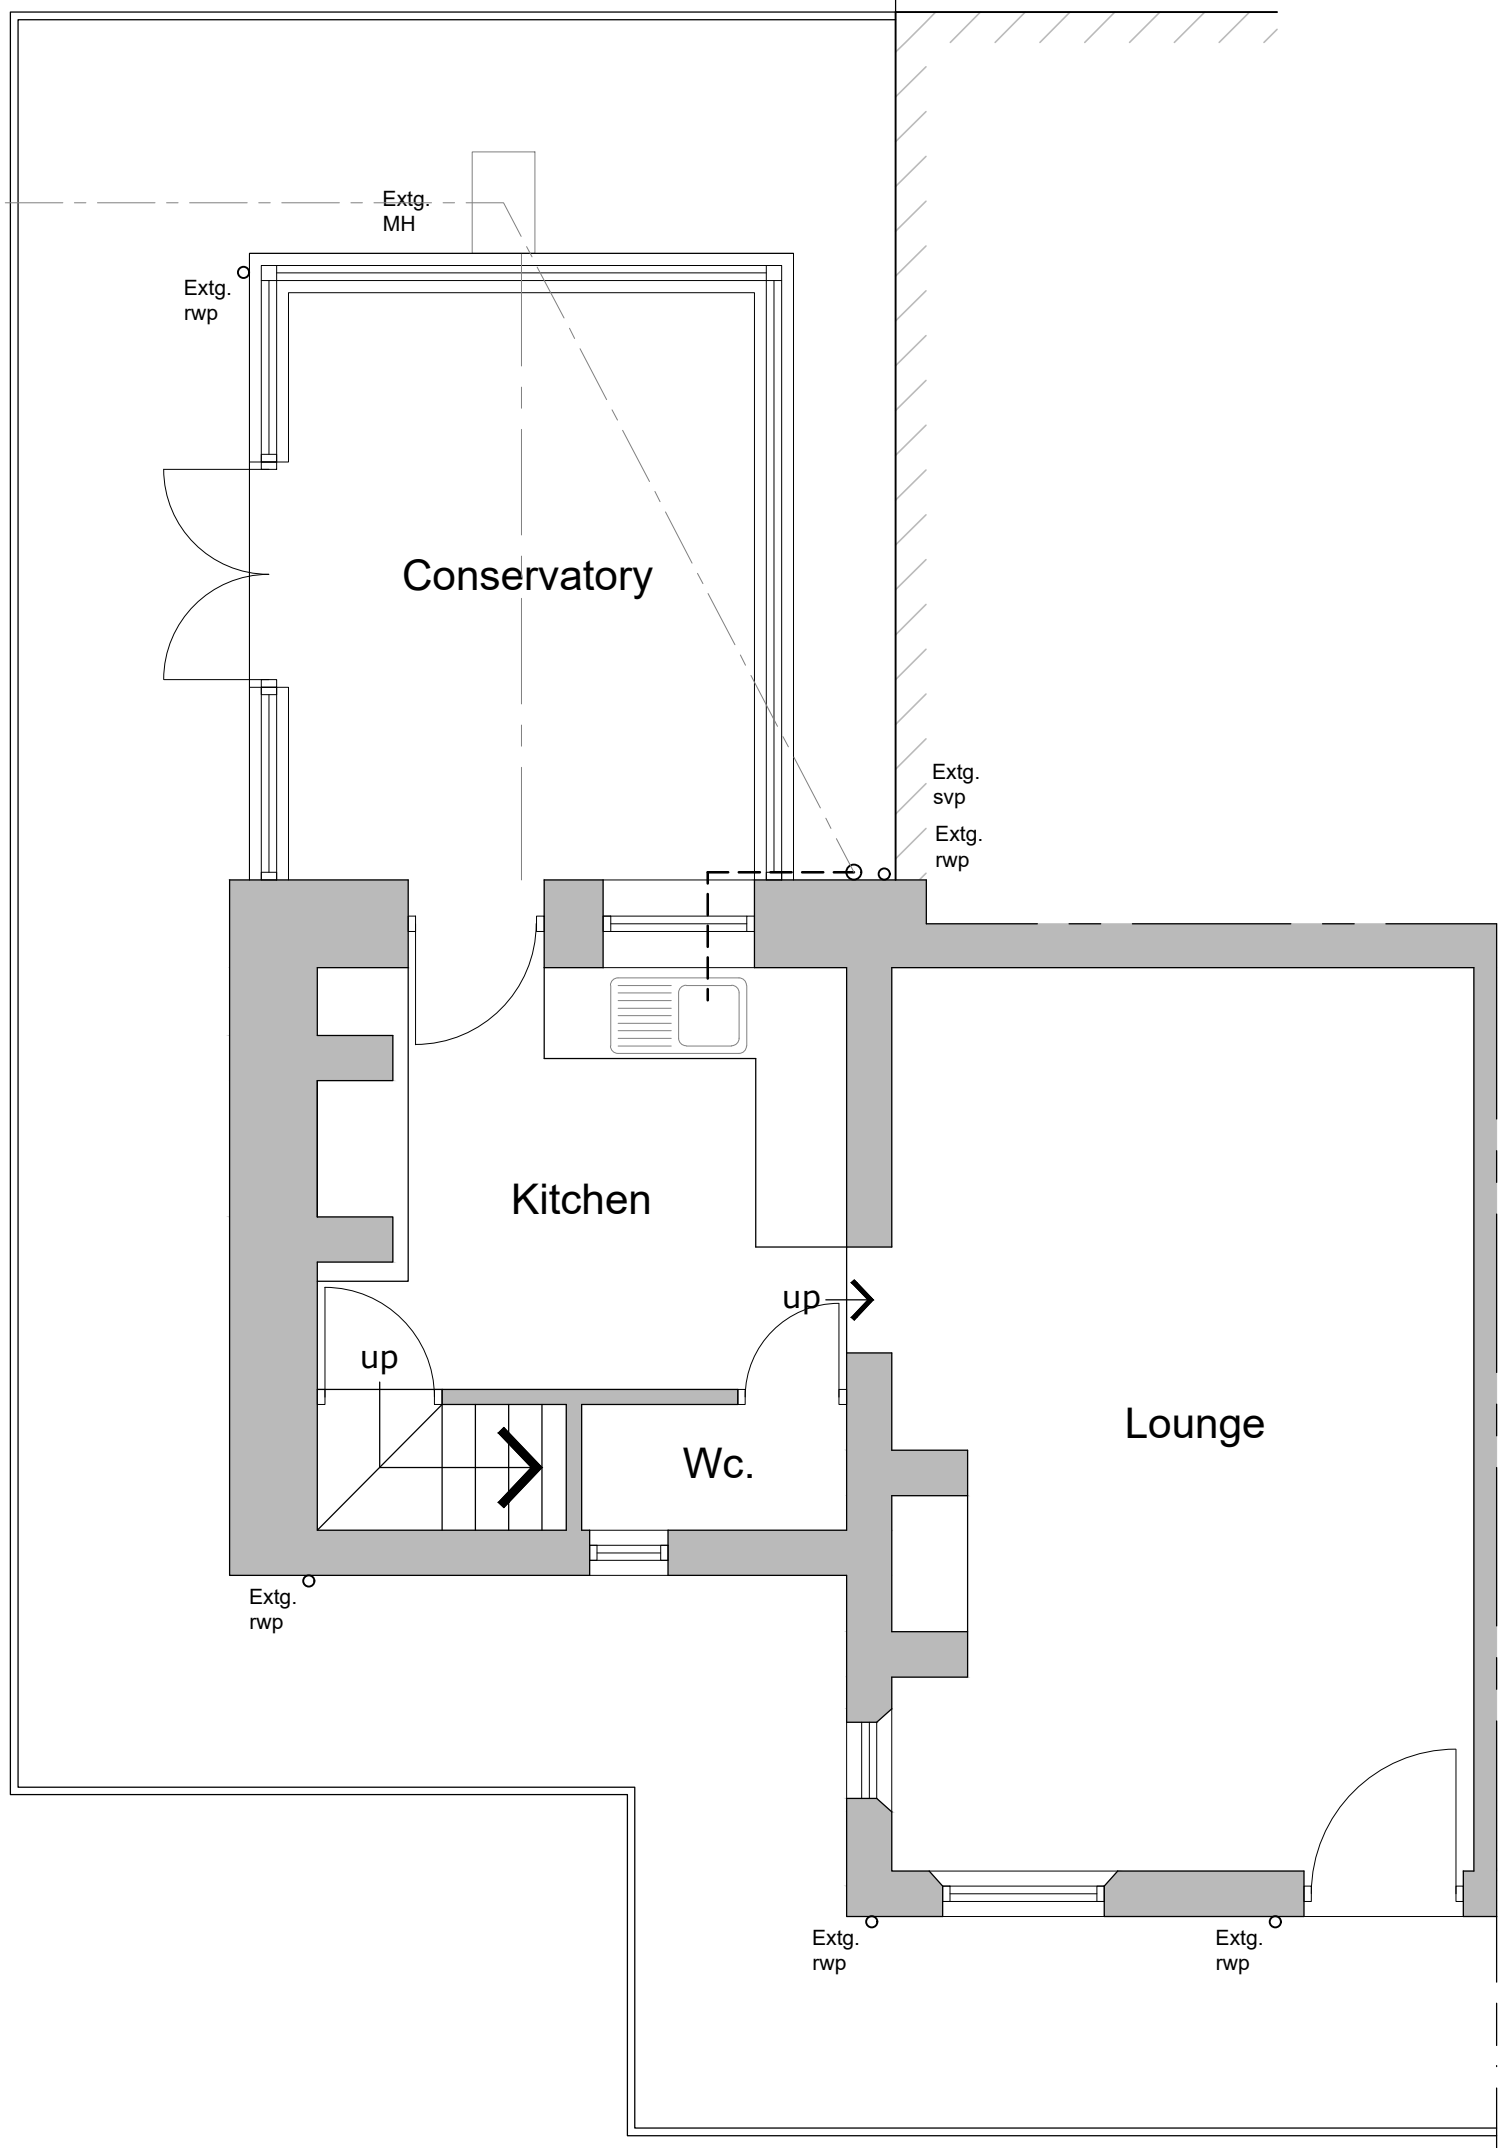


Existing ground floor plan
Scale 1:50

Install new sliding/folding
doors to specialists detail.
Insert new steel beams over
to structural engineers detail

New lanterns to
specialists specification

To
mains sewer

Existing conservatory
dotted to be taken down &
removed from site
New kitchen layout to
clients specification

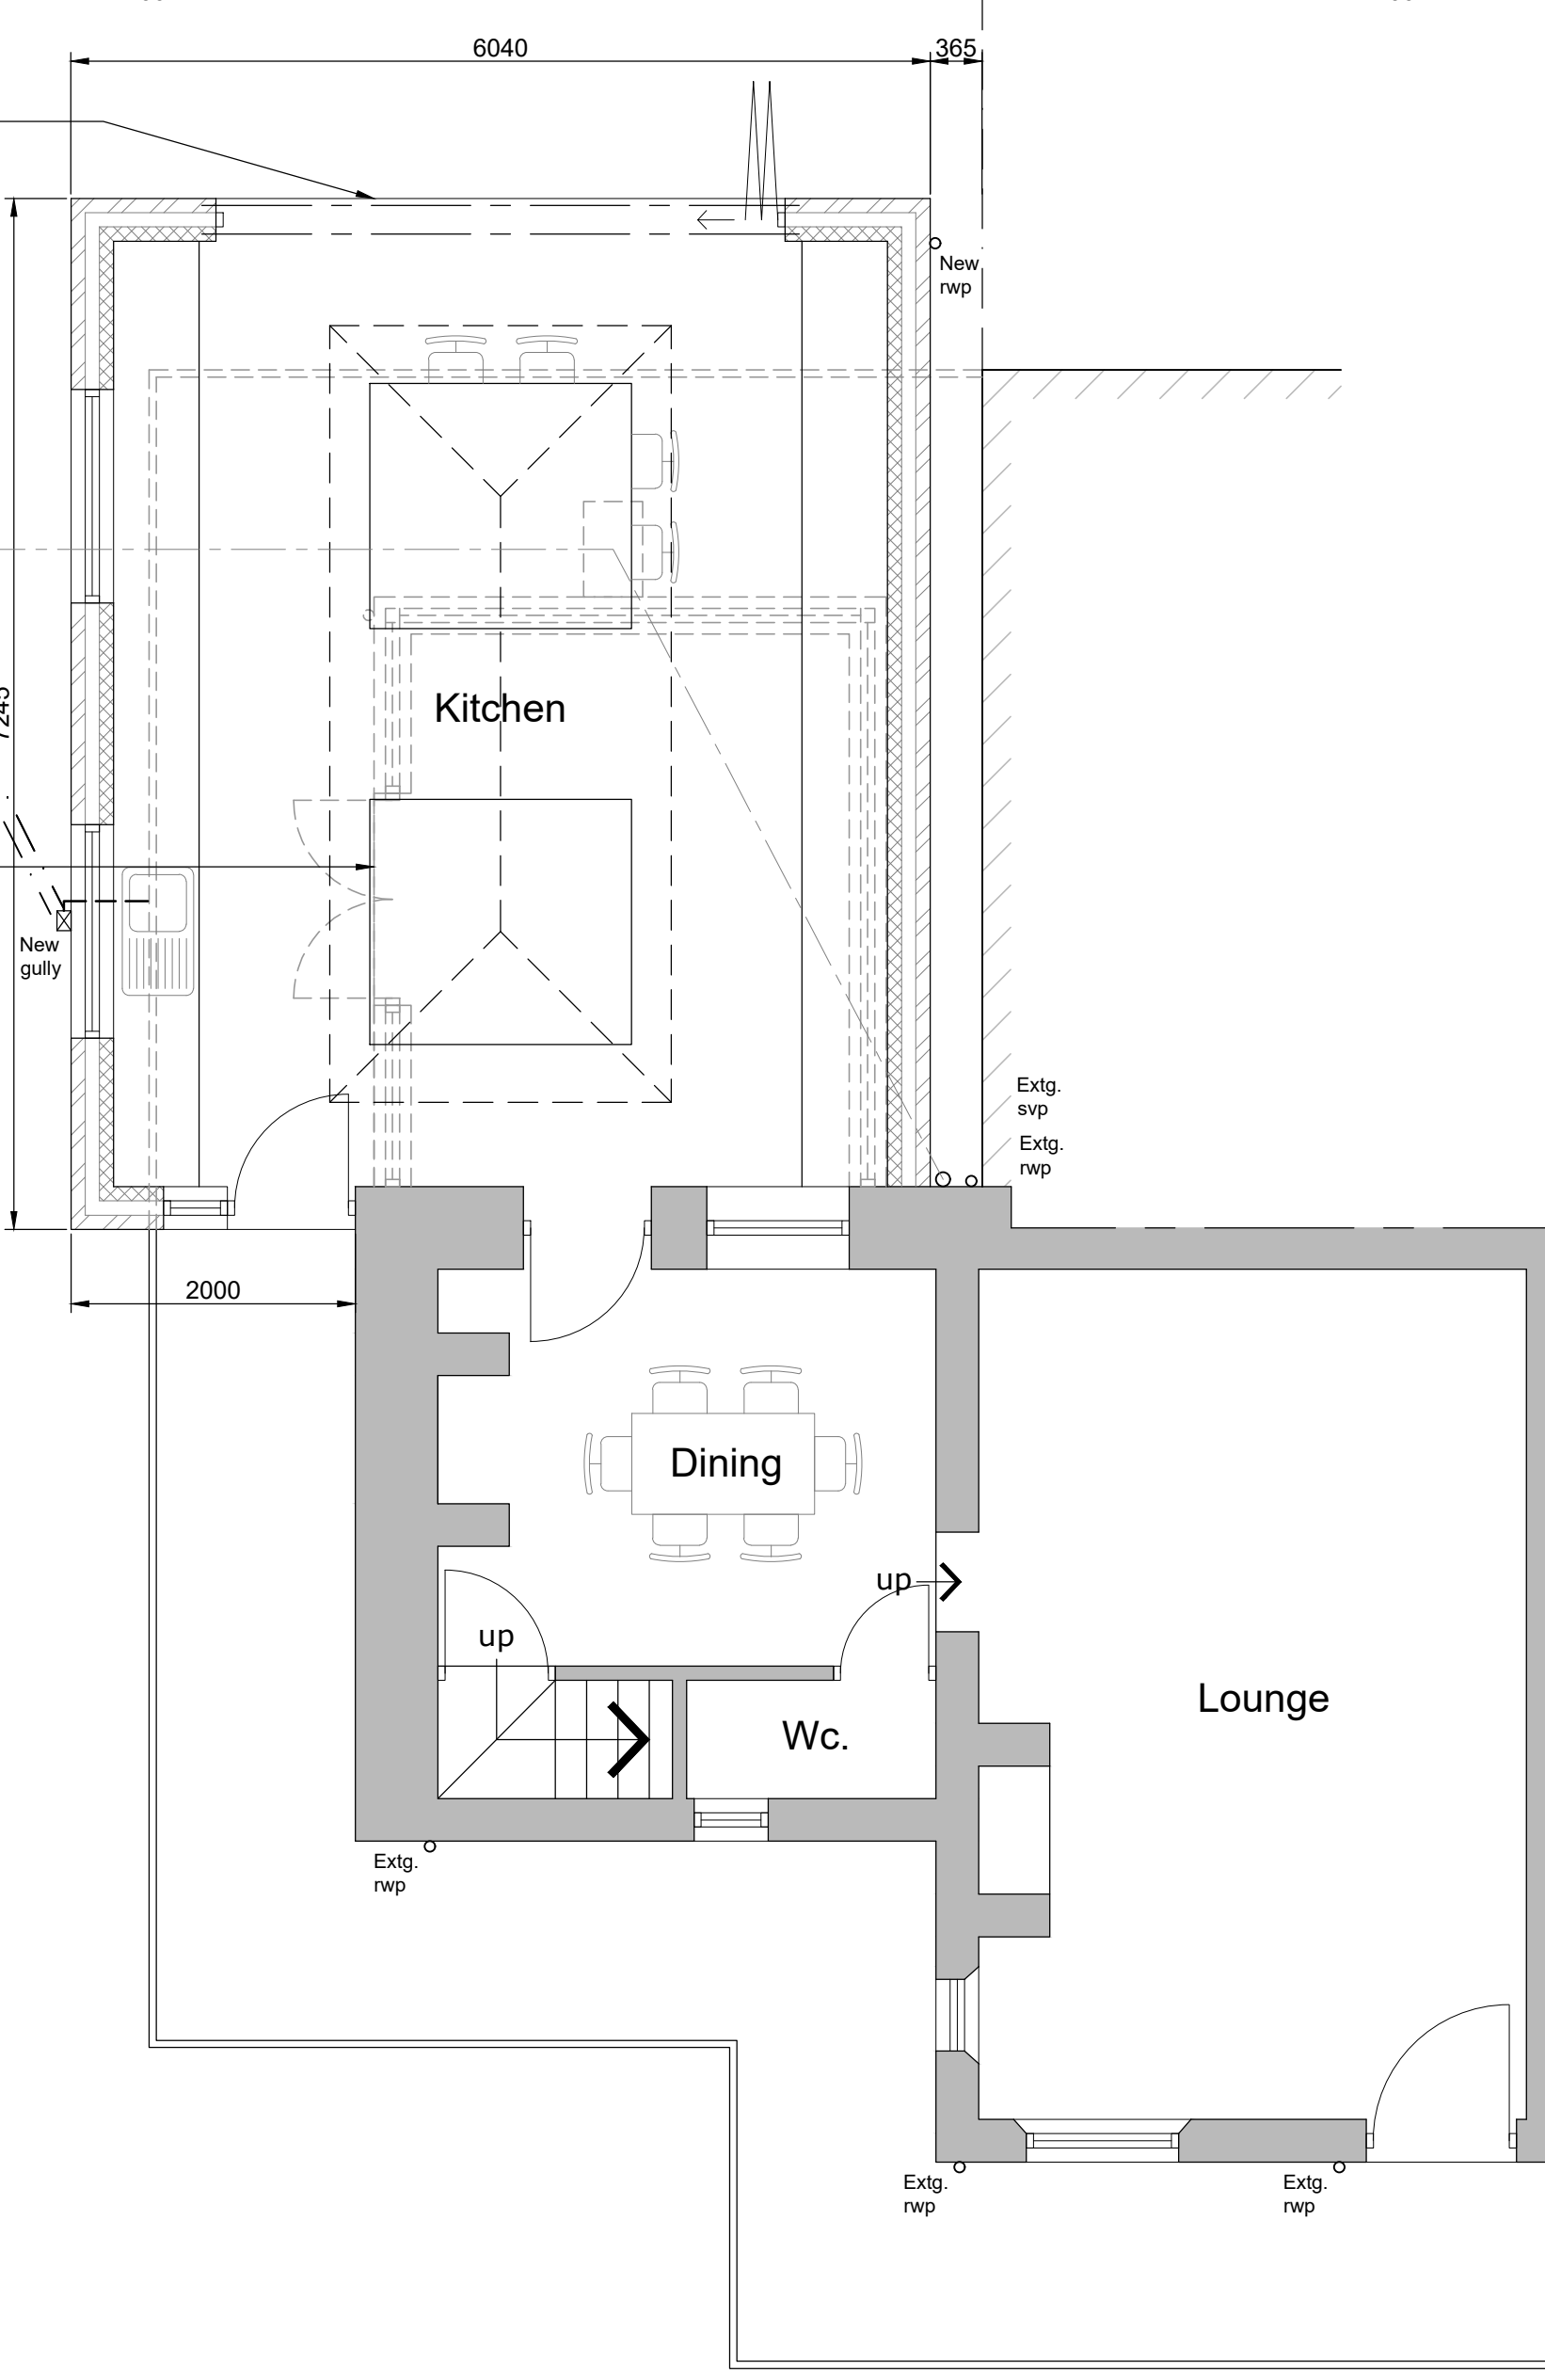

Proposed ground floor plan
Scale 1:50

Client	MR & MRS AMISON		
Project	PROPOSED ALTERATIONS & EXTENSION TO BRAMBLE COTTAGE, STANLEY MOSS LANE, ST9 9LH		
Title	EXISTING / PROPOSED PLANS		
Status	PLANNING PERMISSION		
Date	NOVEMBER 2021	Drawn	ME
Scale	@A1	AS SHOWN	Checked
Project No	100-01	Drawing No.	
			Rev
Copyright ©M&E Design Sol. 2019. All rights reserved.			