




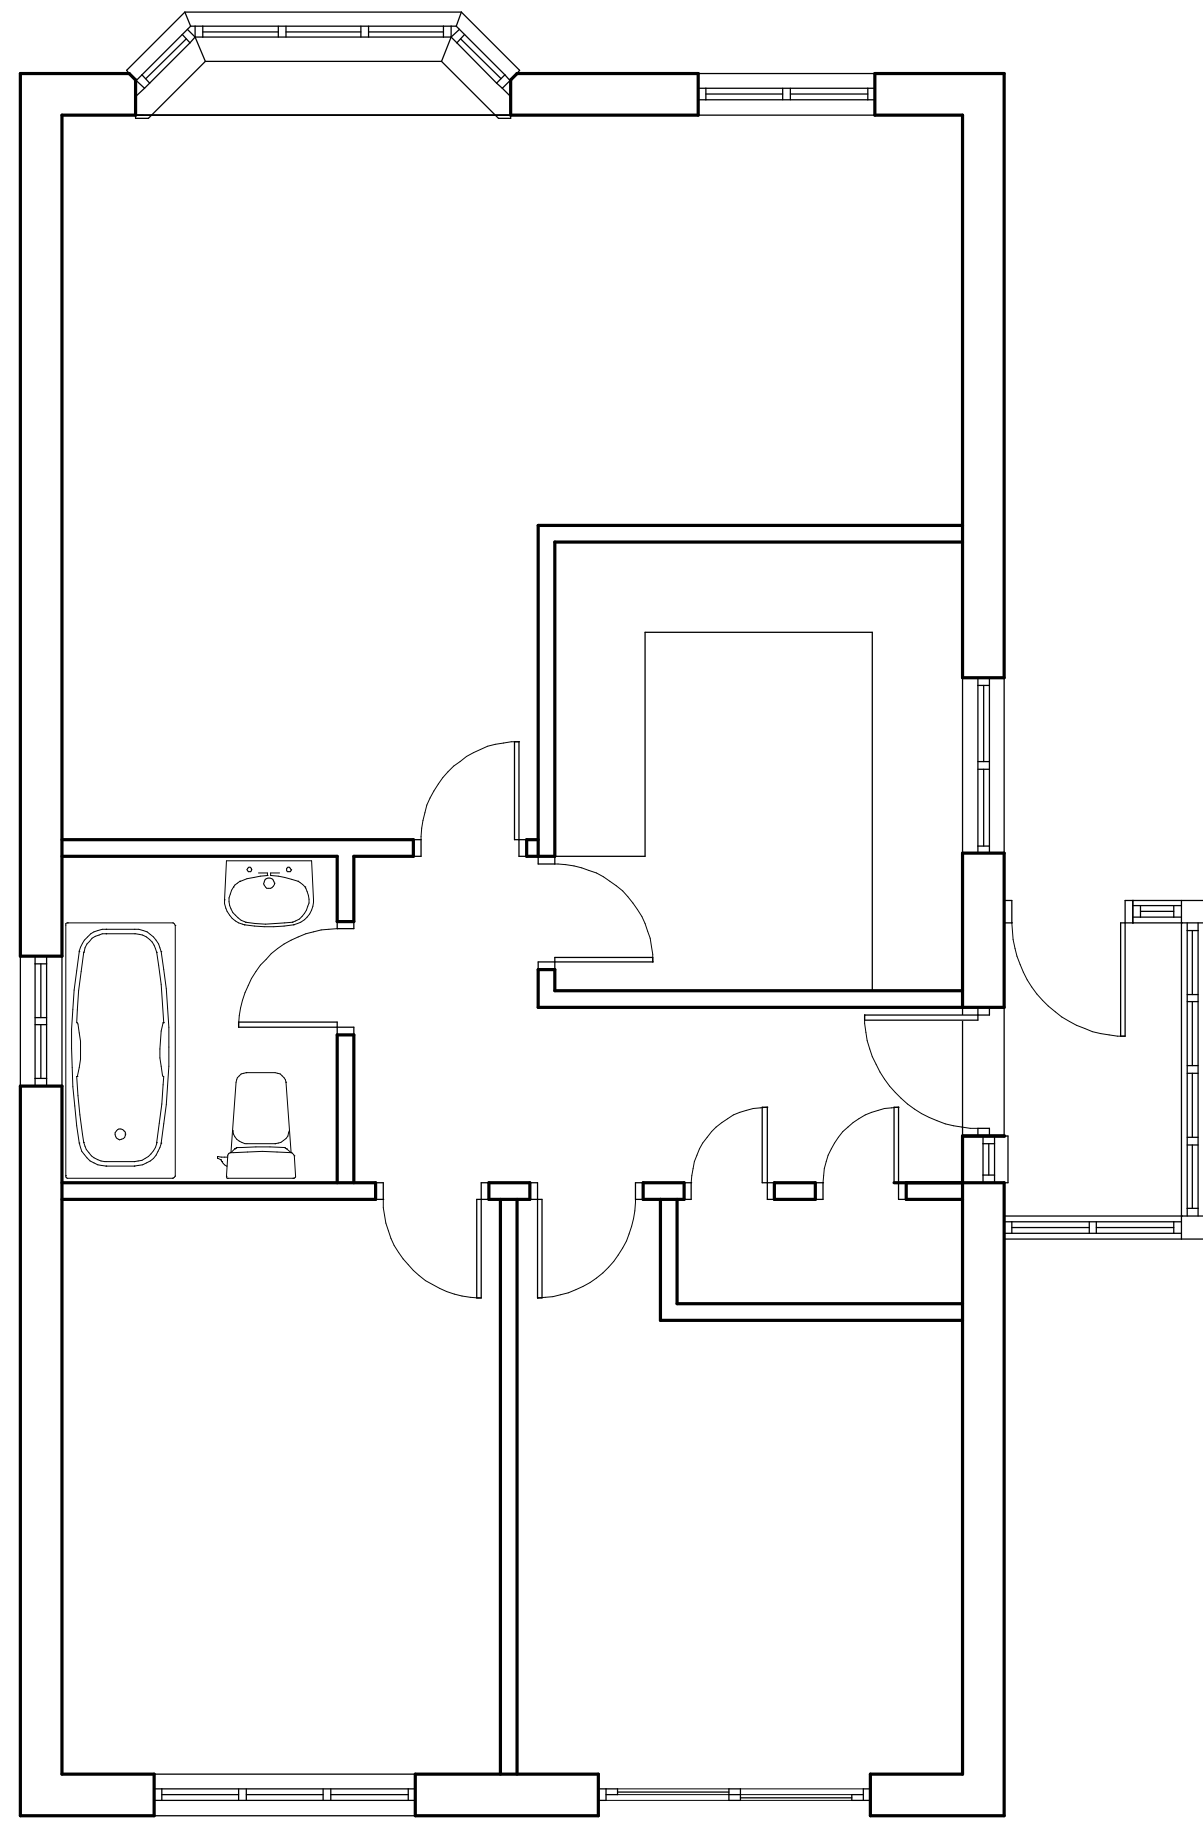


GROUND FLOOR PLAN
AS EXISTING

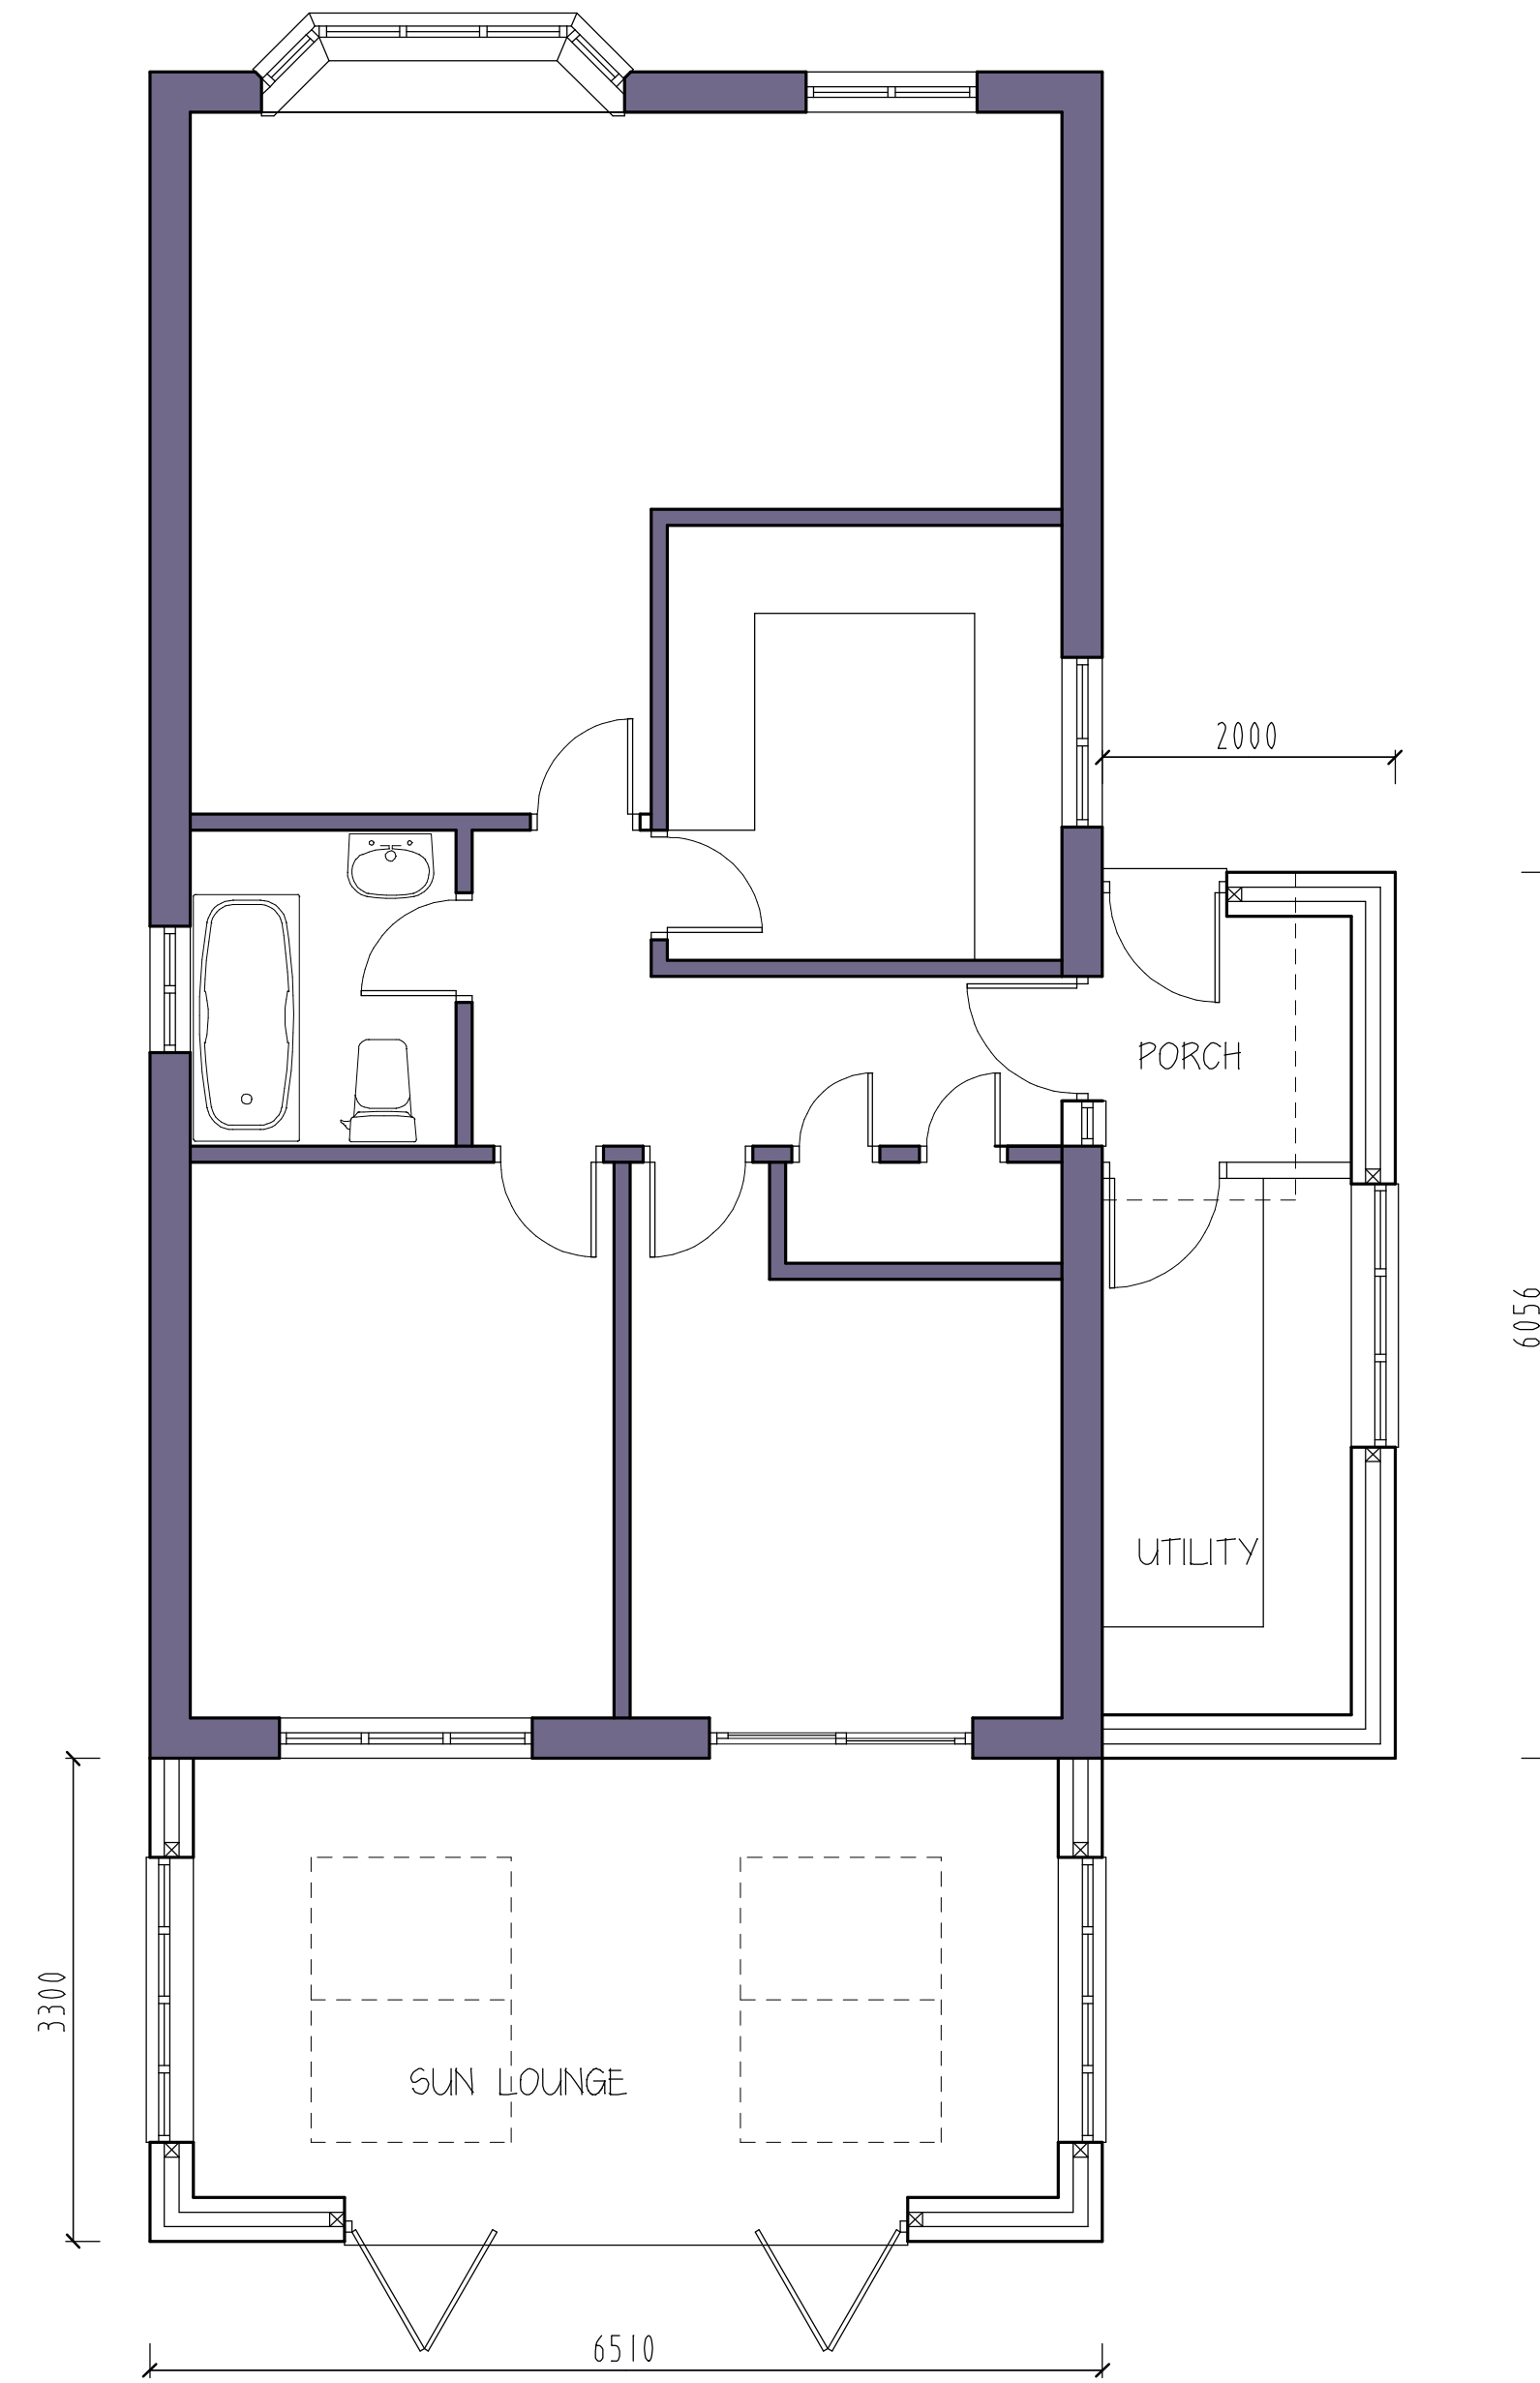


GROUND FLOOR PLAN
AS PROPOSED

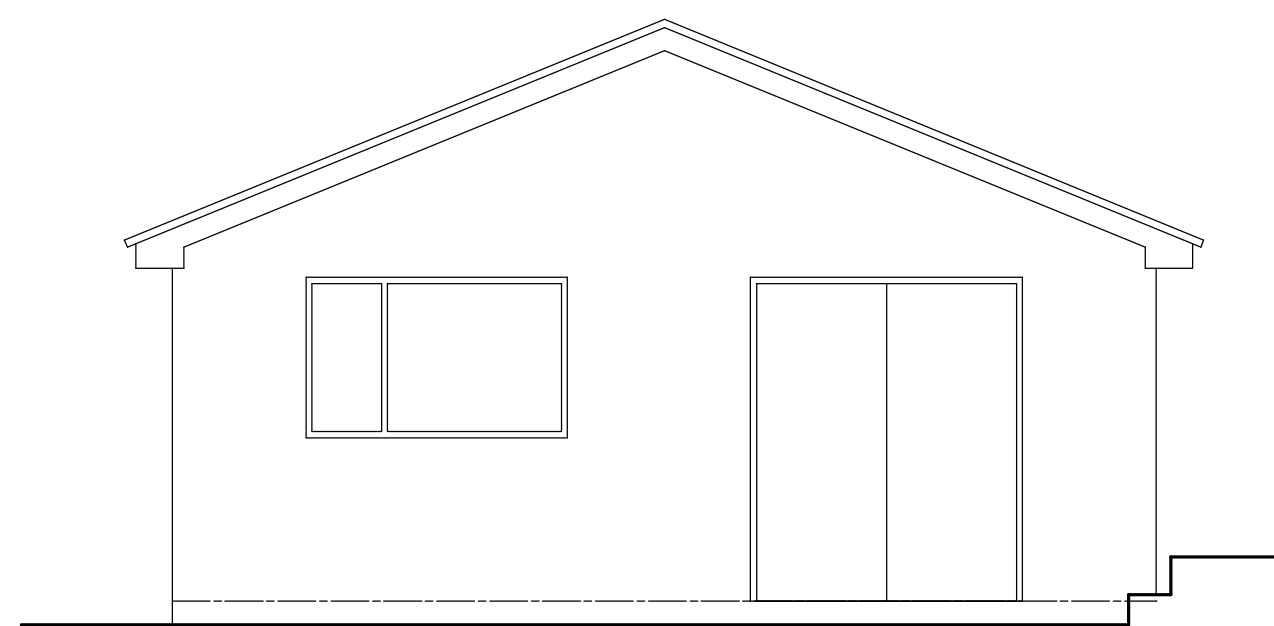

EXISTING REAR ELEVATION

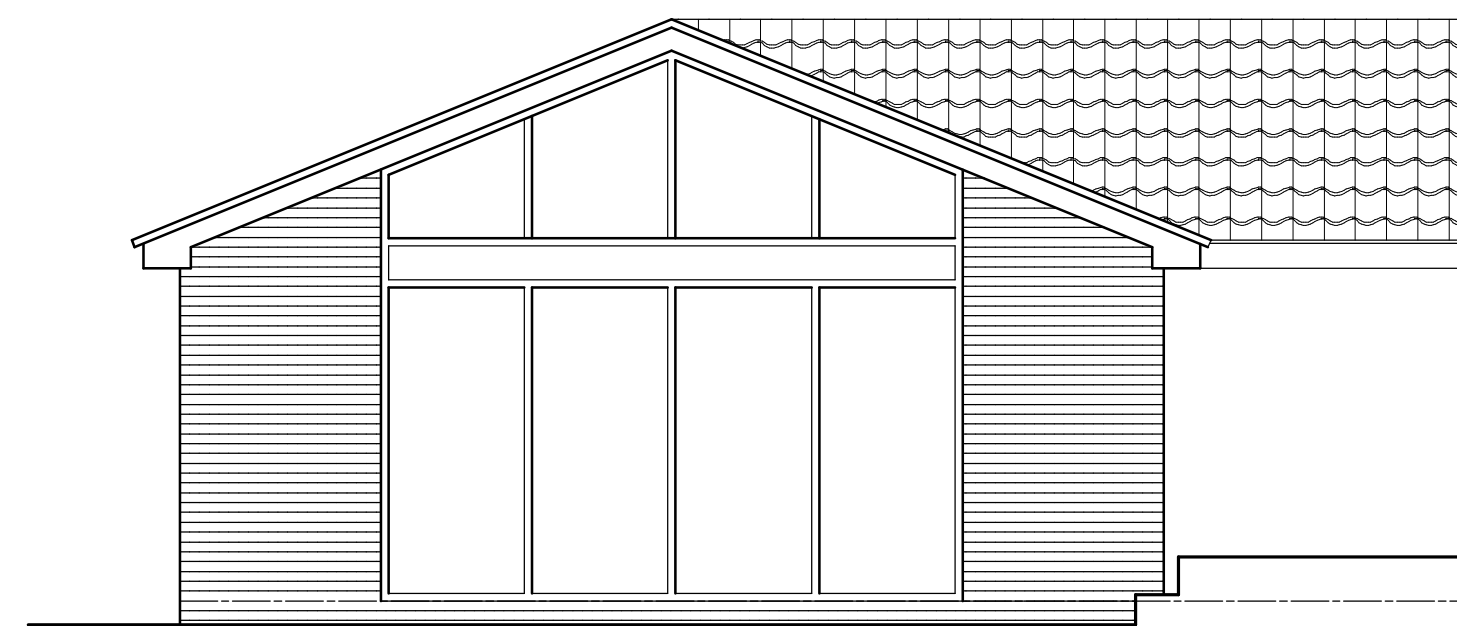

PROPOSED REAR ELEVATION

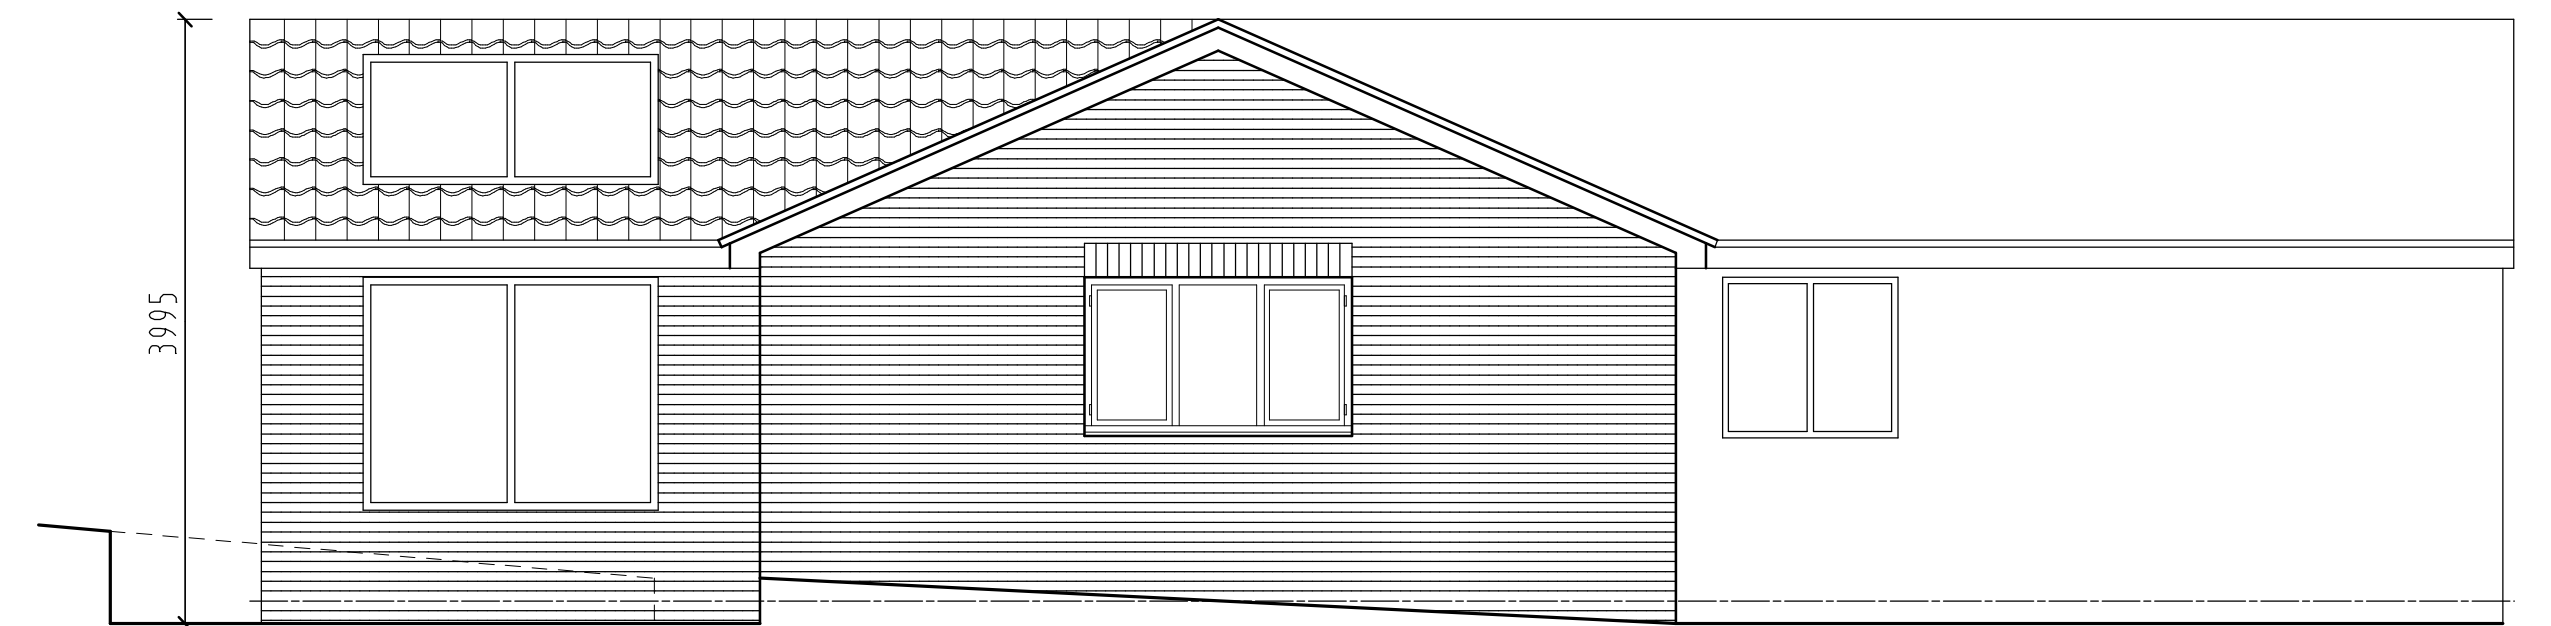

PROPOSED SIDE ELEVATION

PROPOSED SIDE AND REAR EXTENSIONS TO
22 THE GREEN
BROWN EDGE
SCALE 1:50

