



F R O N T E L E V A T I O N

R E A R E L E V A T I O N

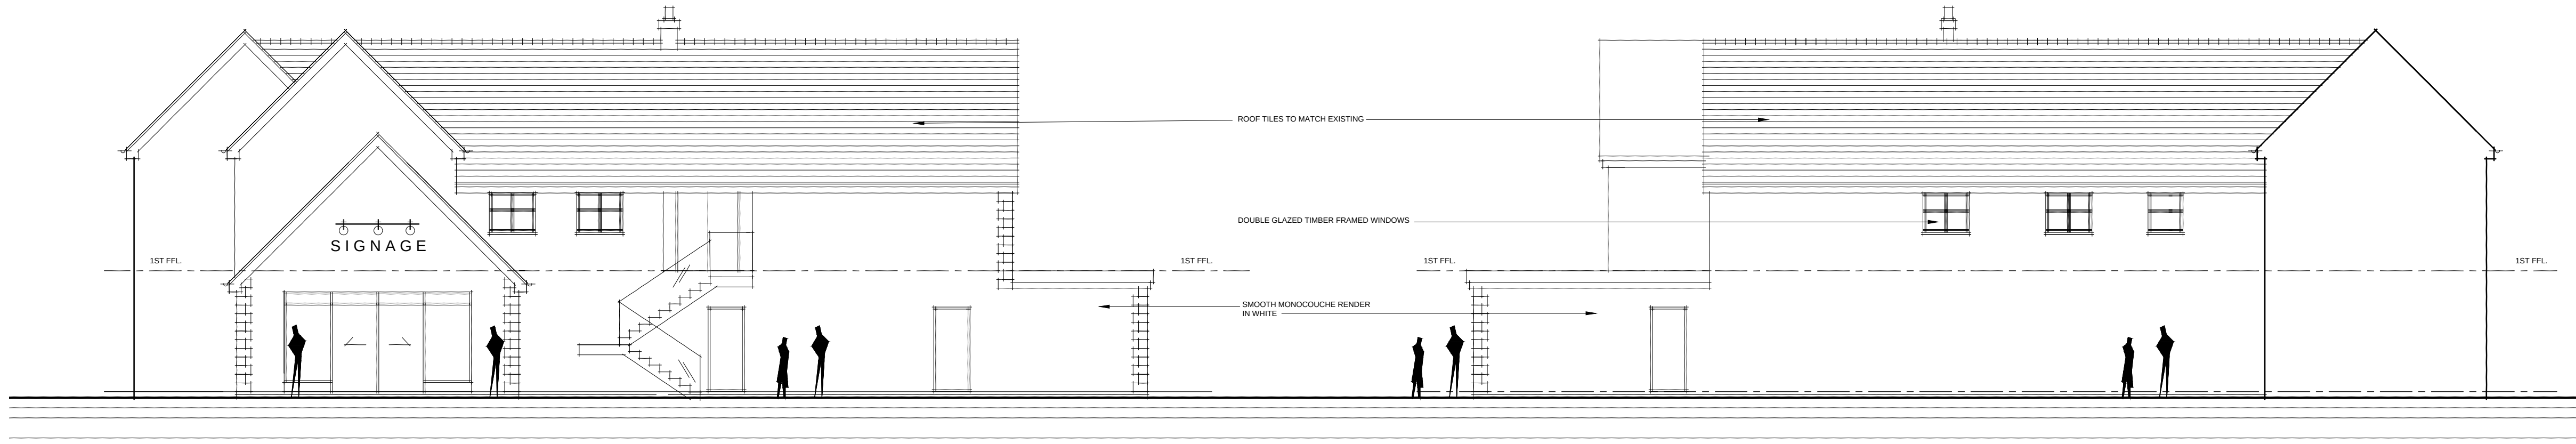


S I D E E L E V A T I O N


S I D E E L E V A T I O N

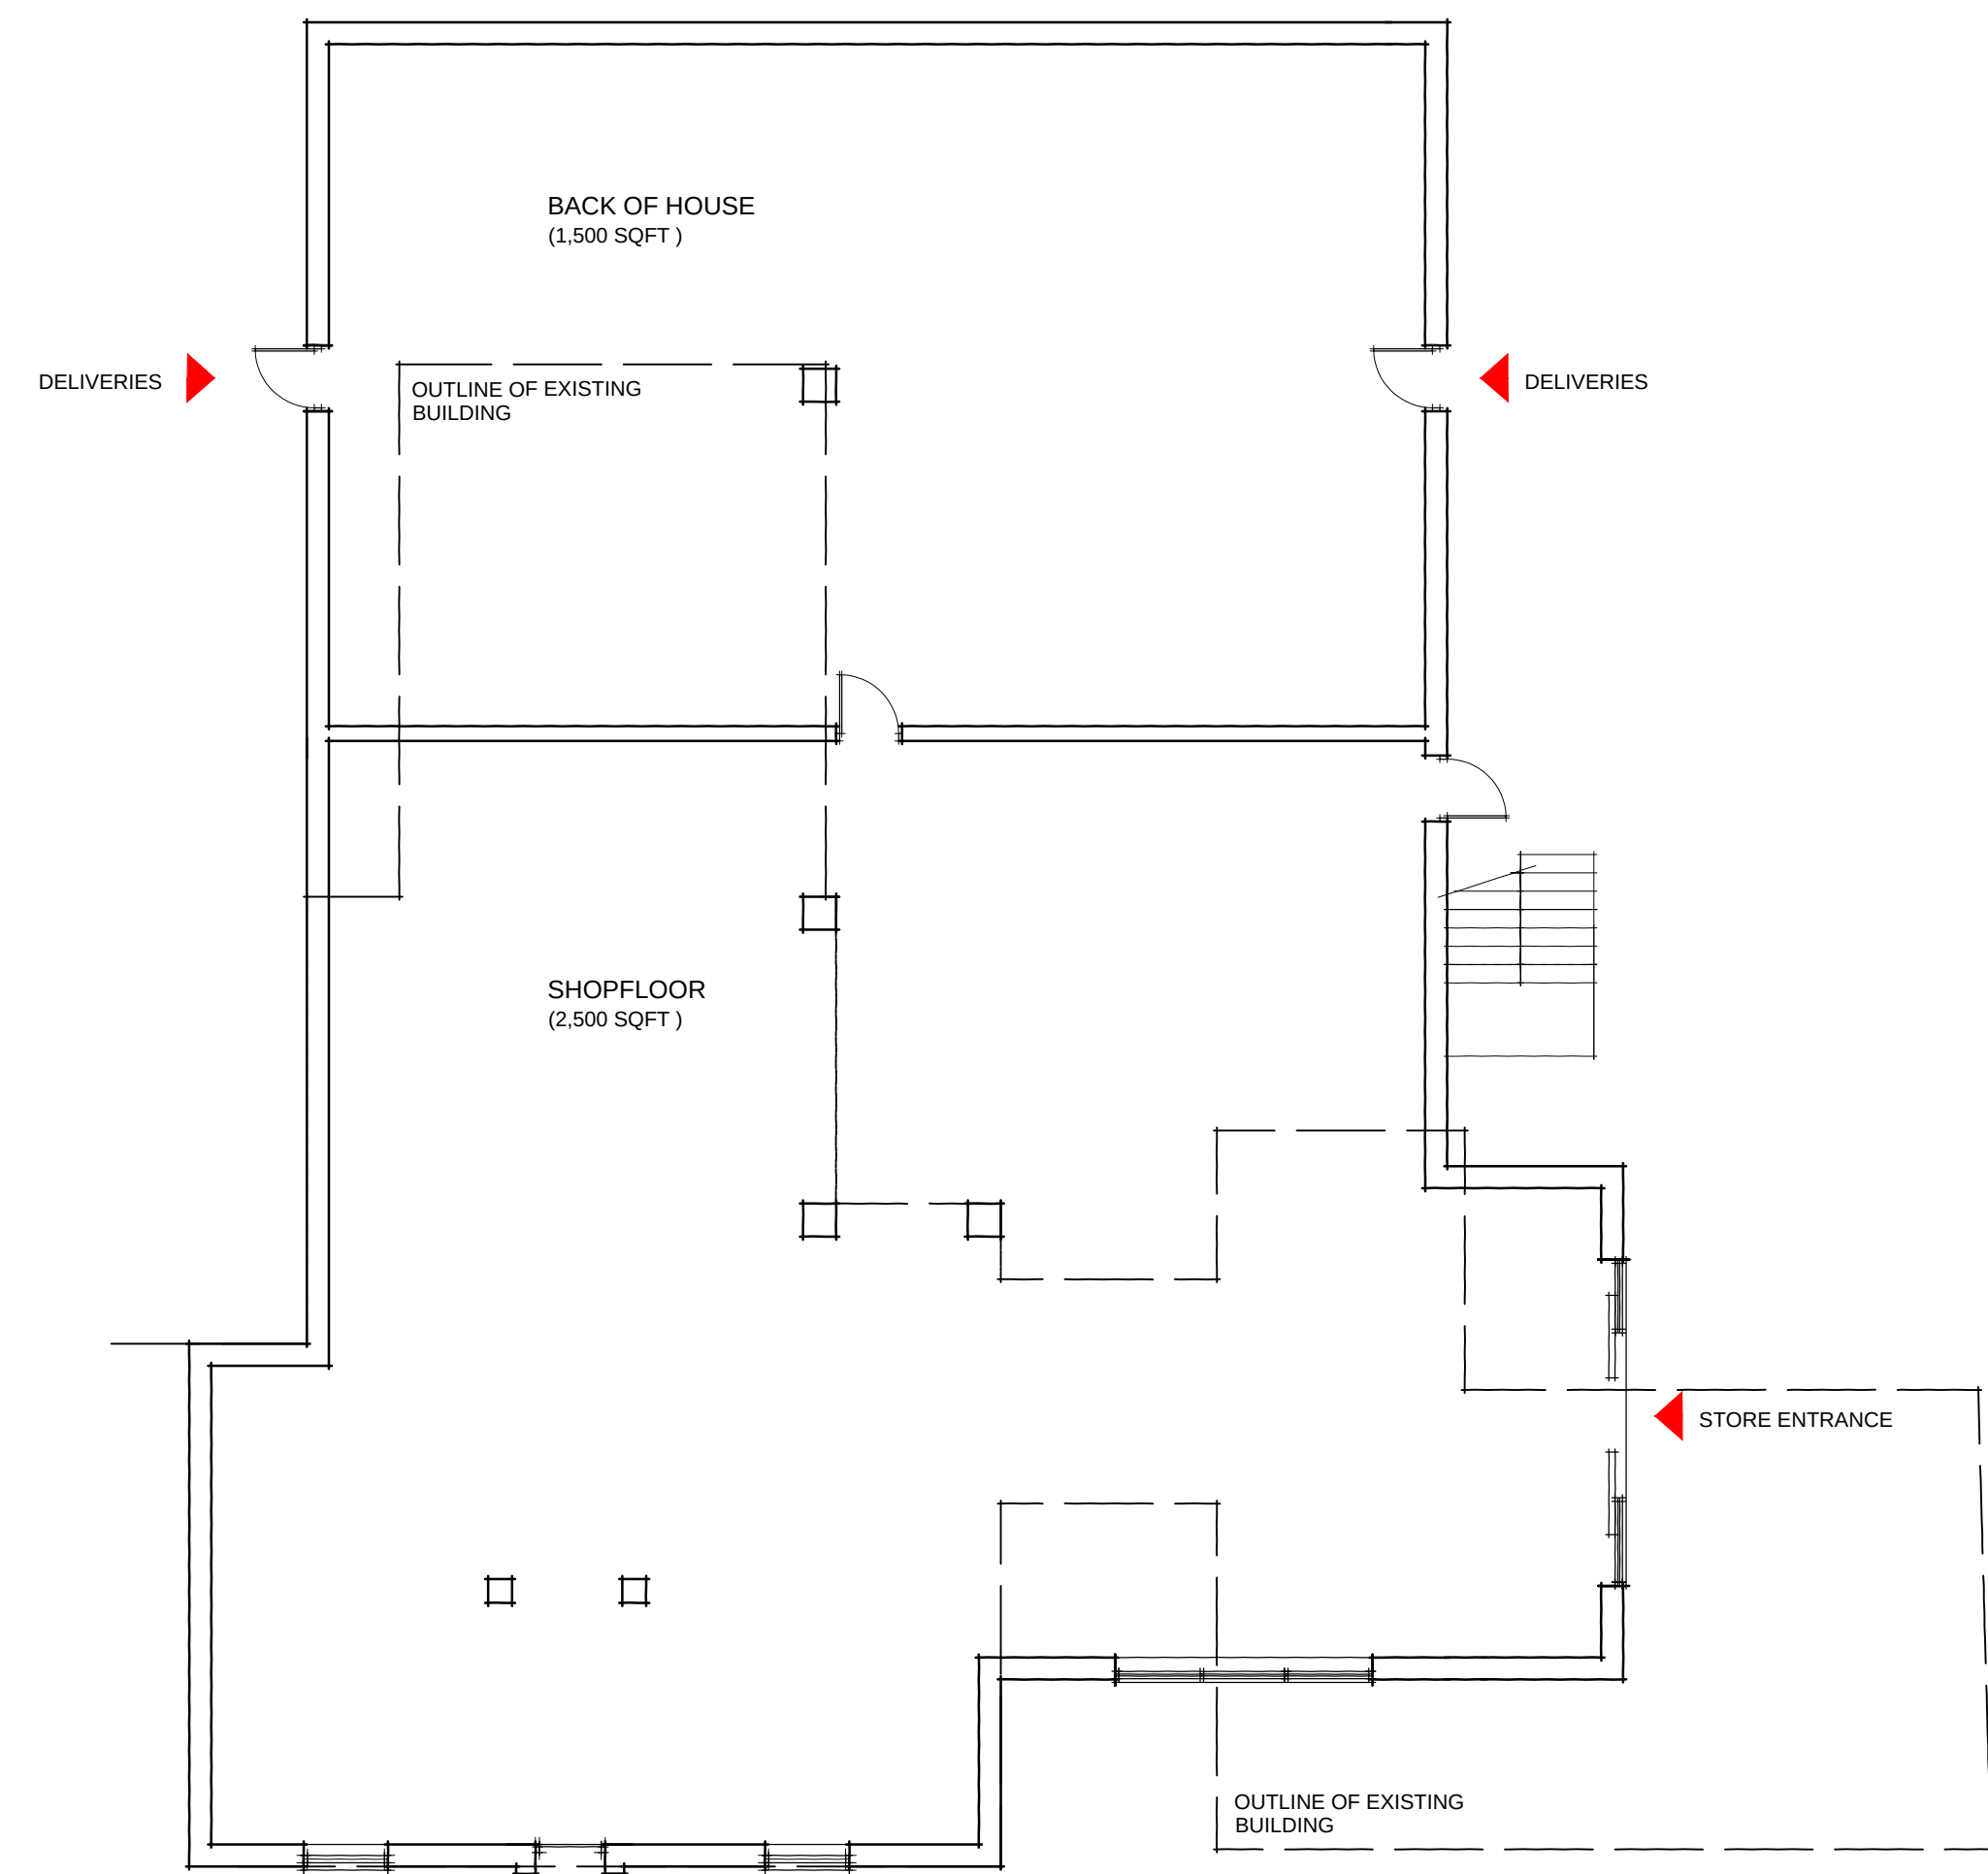

G R O U N D F L O O R

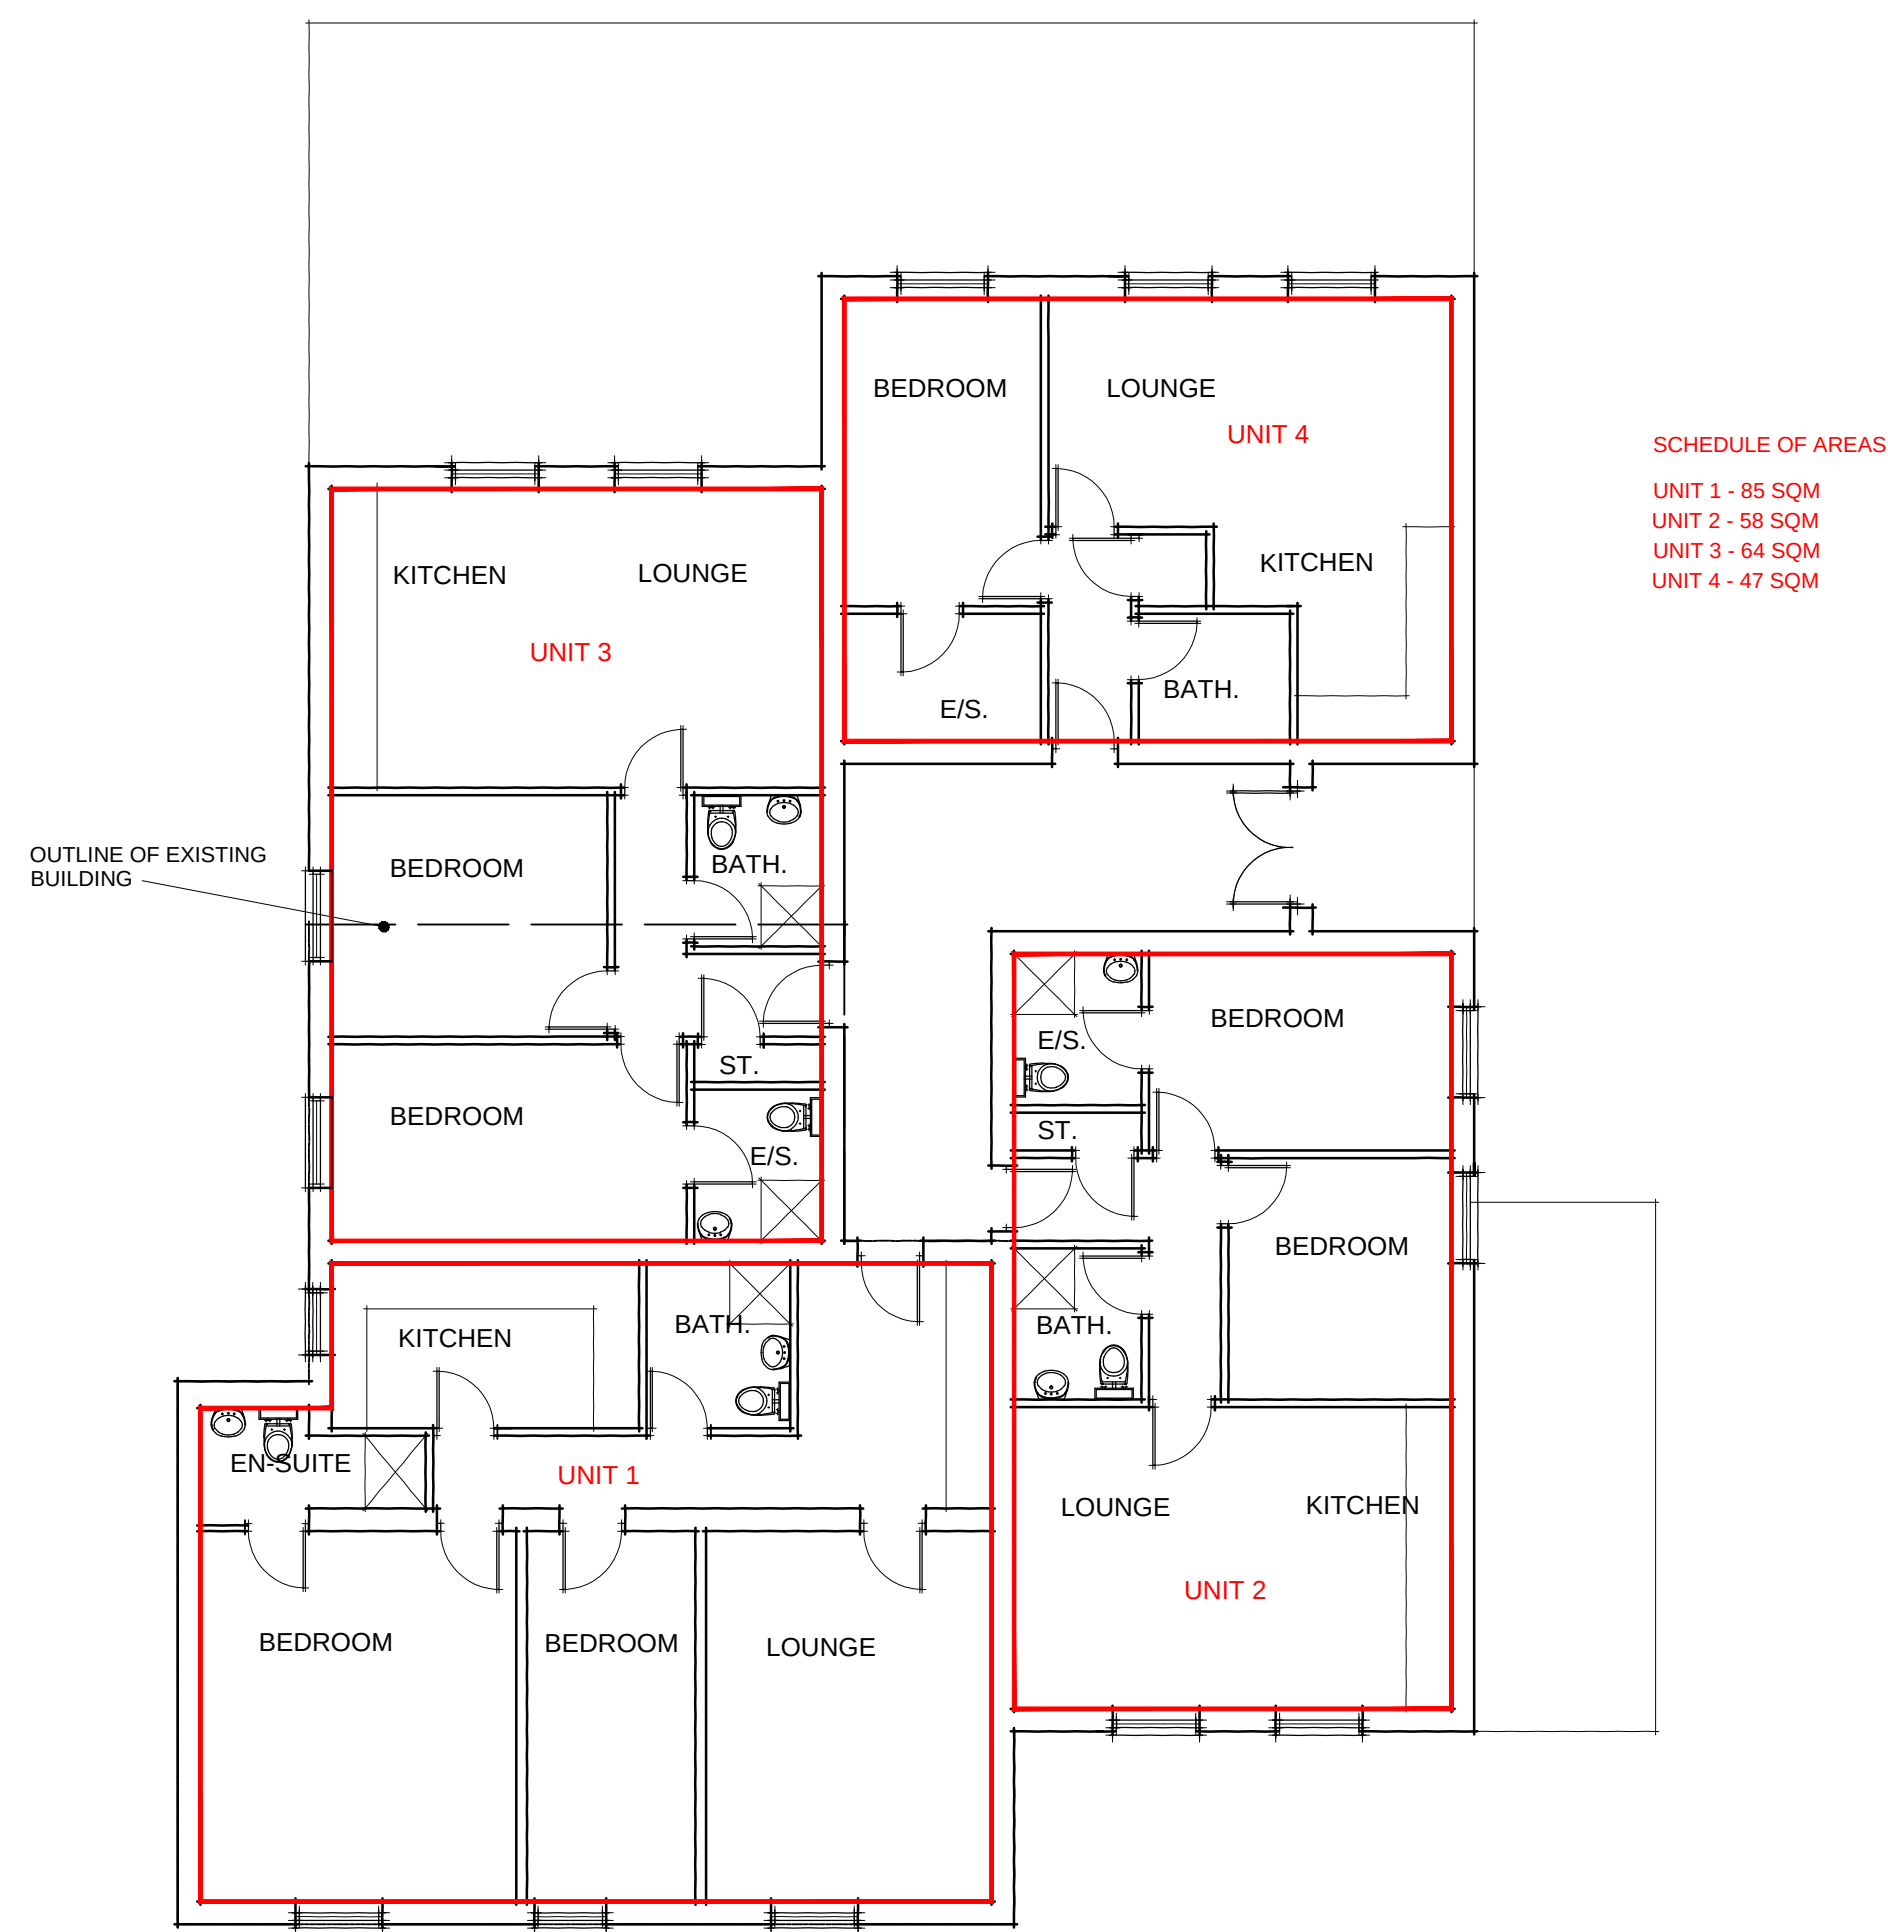

F I R S T F L O O R

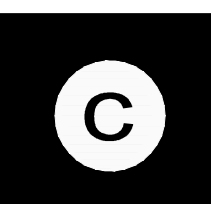

CONCEPT ARCHITECTURAL DESIGN ARE TO BE NOTIFIED OF ANY DISCREPANCIES IN FIGURED DIMENSIONS. CONTRACTOR TO VERIFY ALL DIMENSIONS.
THIS DRAWING IS COPYRIGHT.



TEL : 07809 580481 EMAIL : concept-designs@outlook.com

Project
**PROPOSED DEVELOPMENT AT
HIGH STREET, TEAN**

Drawing Title
PROPOSED FLOOR PLANS & ELEVATIONS

Client
SEP PROPERTIES

Drawing No. Revision
CA-SEP-06-02 D

Scale Date Drawn by
1:50/100@A1 OCT 19 SG

ARCHITECTURAL DESIGN • PROJECT MANAGEMENT • DEVELOPMENT CONSULTANTS