



CONCEPT ARCHITECTURAL DESIGN ARE TO BE NOTIFIED OF ANY DISCREPANCIES IN FIGURED DIMENSIONS. CONTRACTOR TO VERIFY ALL DIMENSIONS.
THIS DRAWING IS COPYRIGHT.

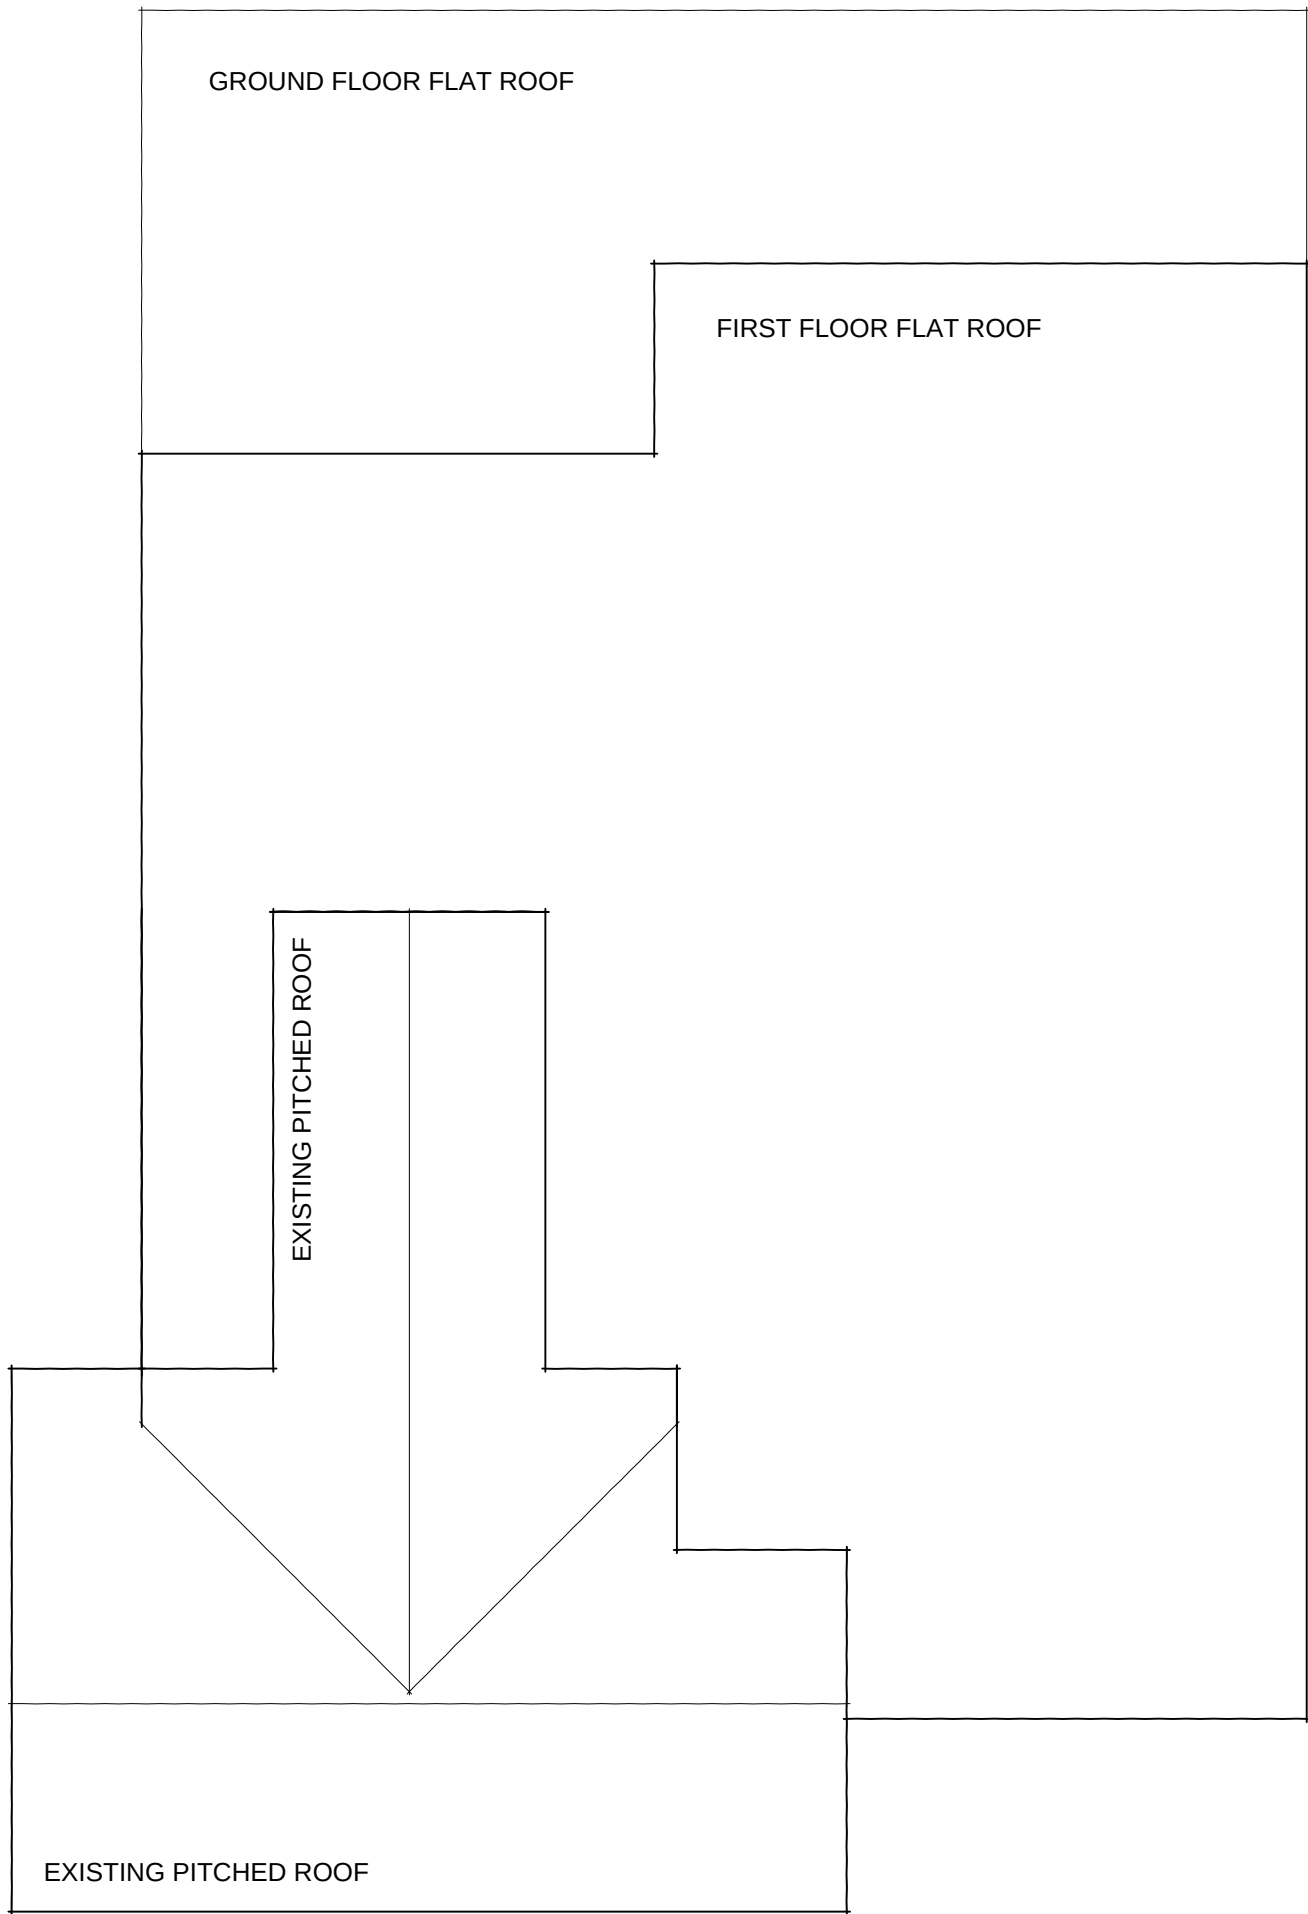

PROPOSED ROOF PLAN

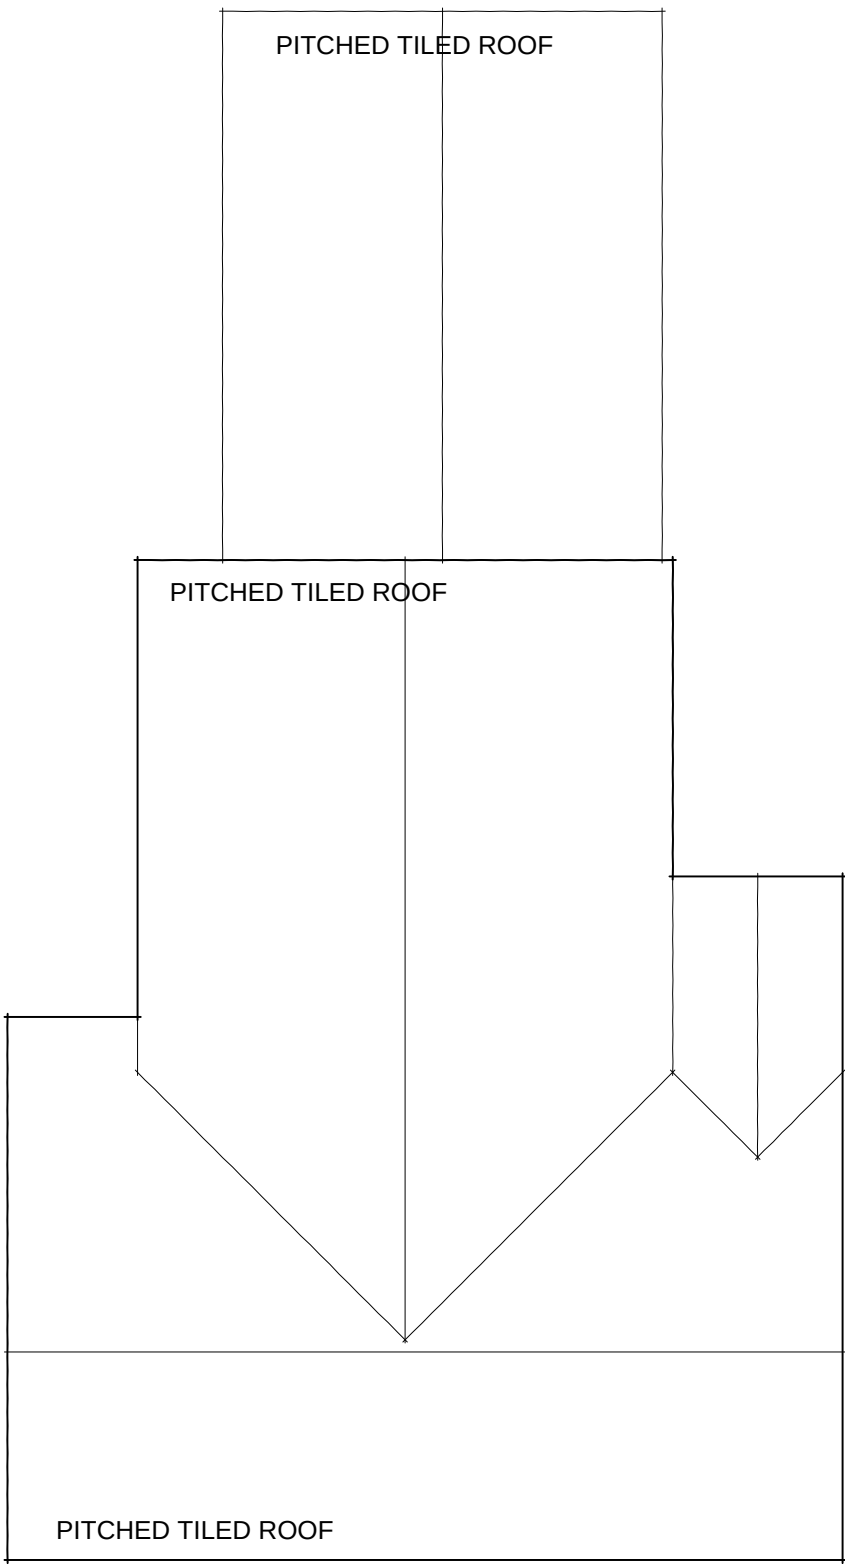

EXISTING ROOF PLAN



TEL : 07809 580481 EMAIL : concept-designs@outlook.com

Project
PROPOSED DEVELOPMENT AT
HIGH STREET, TEAN

Drawing Title
ROOF PLANS

Client
SEP PROPERTIES

Drawing No.
CA-SEP-06-05

Revision
A

Scale
1:100@A2

Date
OCT 19

Drawn by
SG

ARCHITECTURAL DESIGN • PROJECT MANAGEMENT • DEVELOPMENT CONSULTANTS