


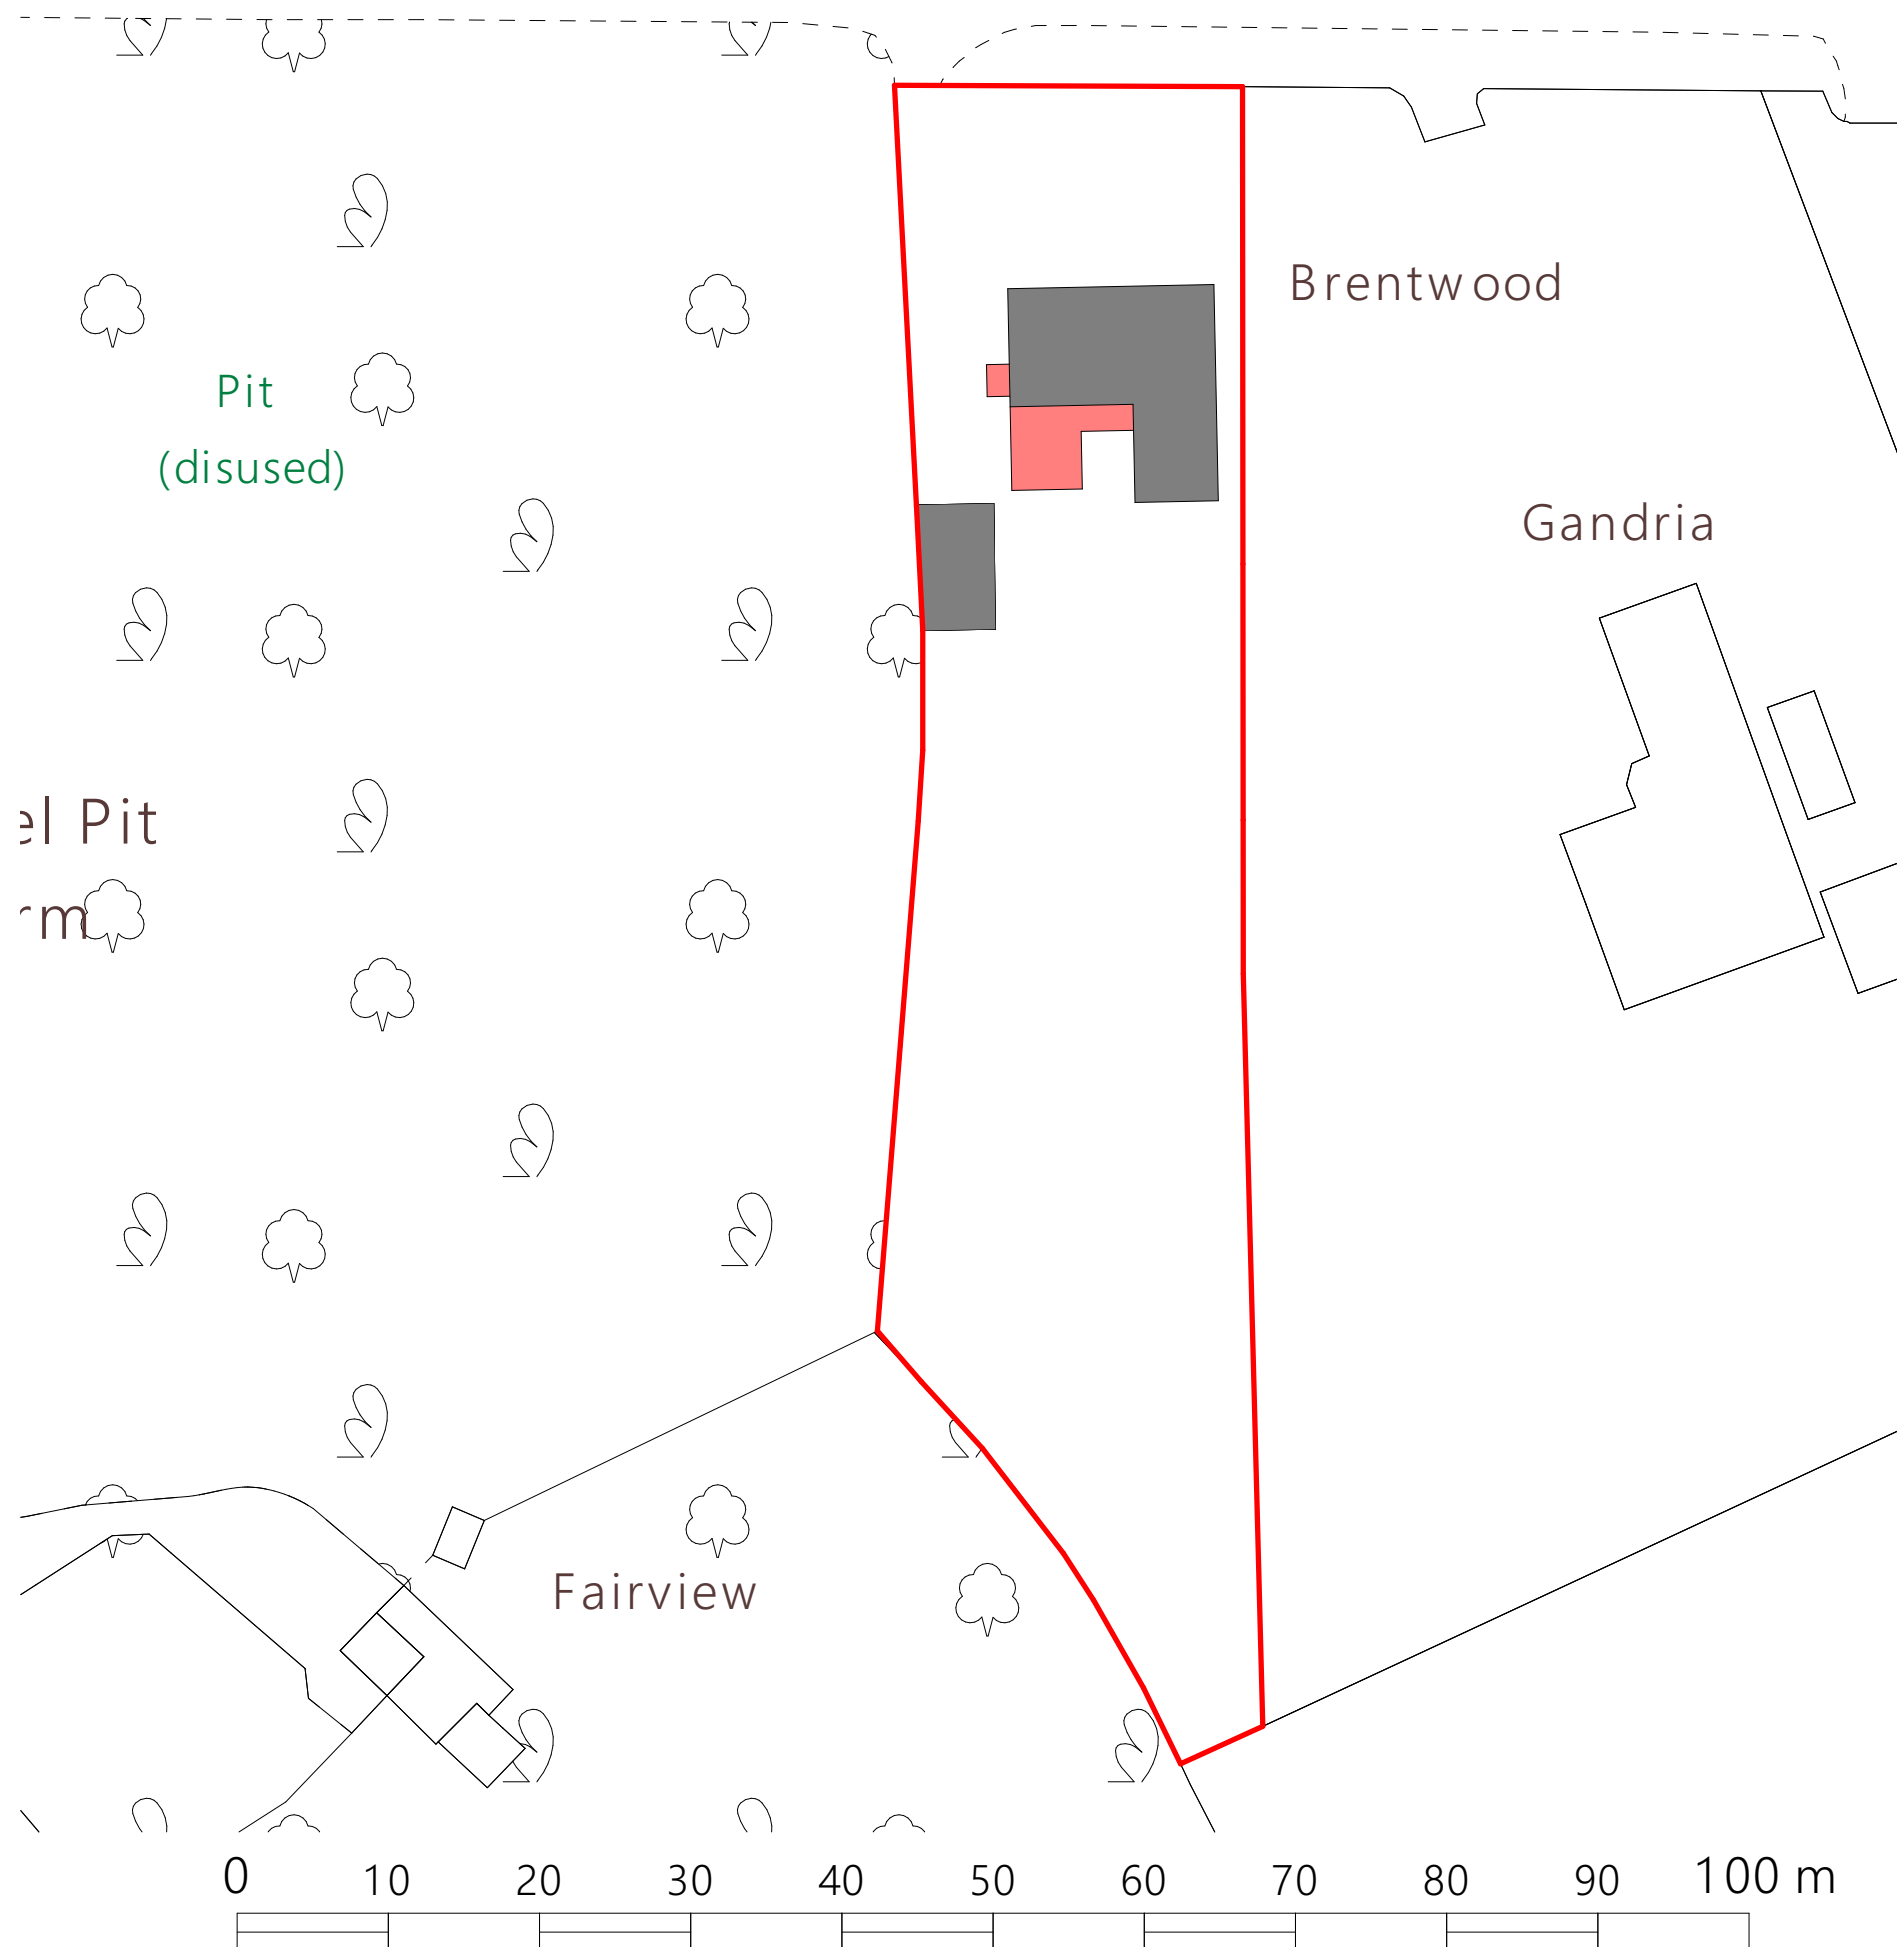

Client.
Mr L Owen
Caverswall Common

Project.
**Proposed Extension and
Alterations to Existing Dwelling**

Title.
Site Plan

Drawing Number	/ (Revision)	Revision ID
LO-02-05		
Scale 1:500	Sheet Size A3	Issue Date 04/11/2021