

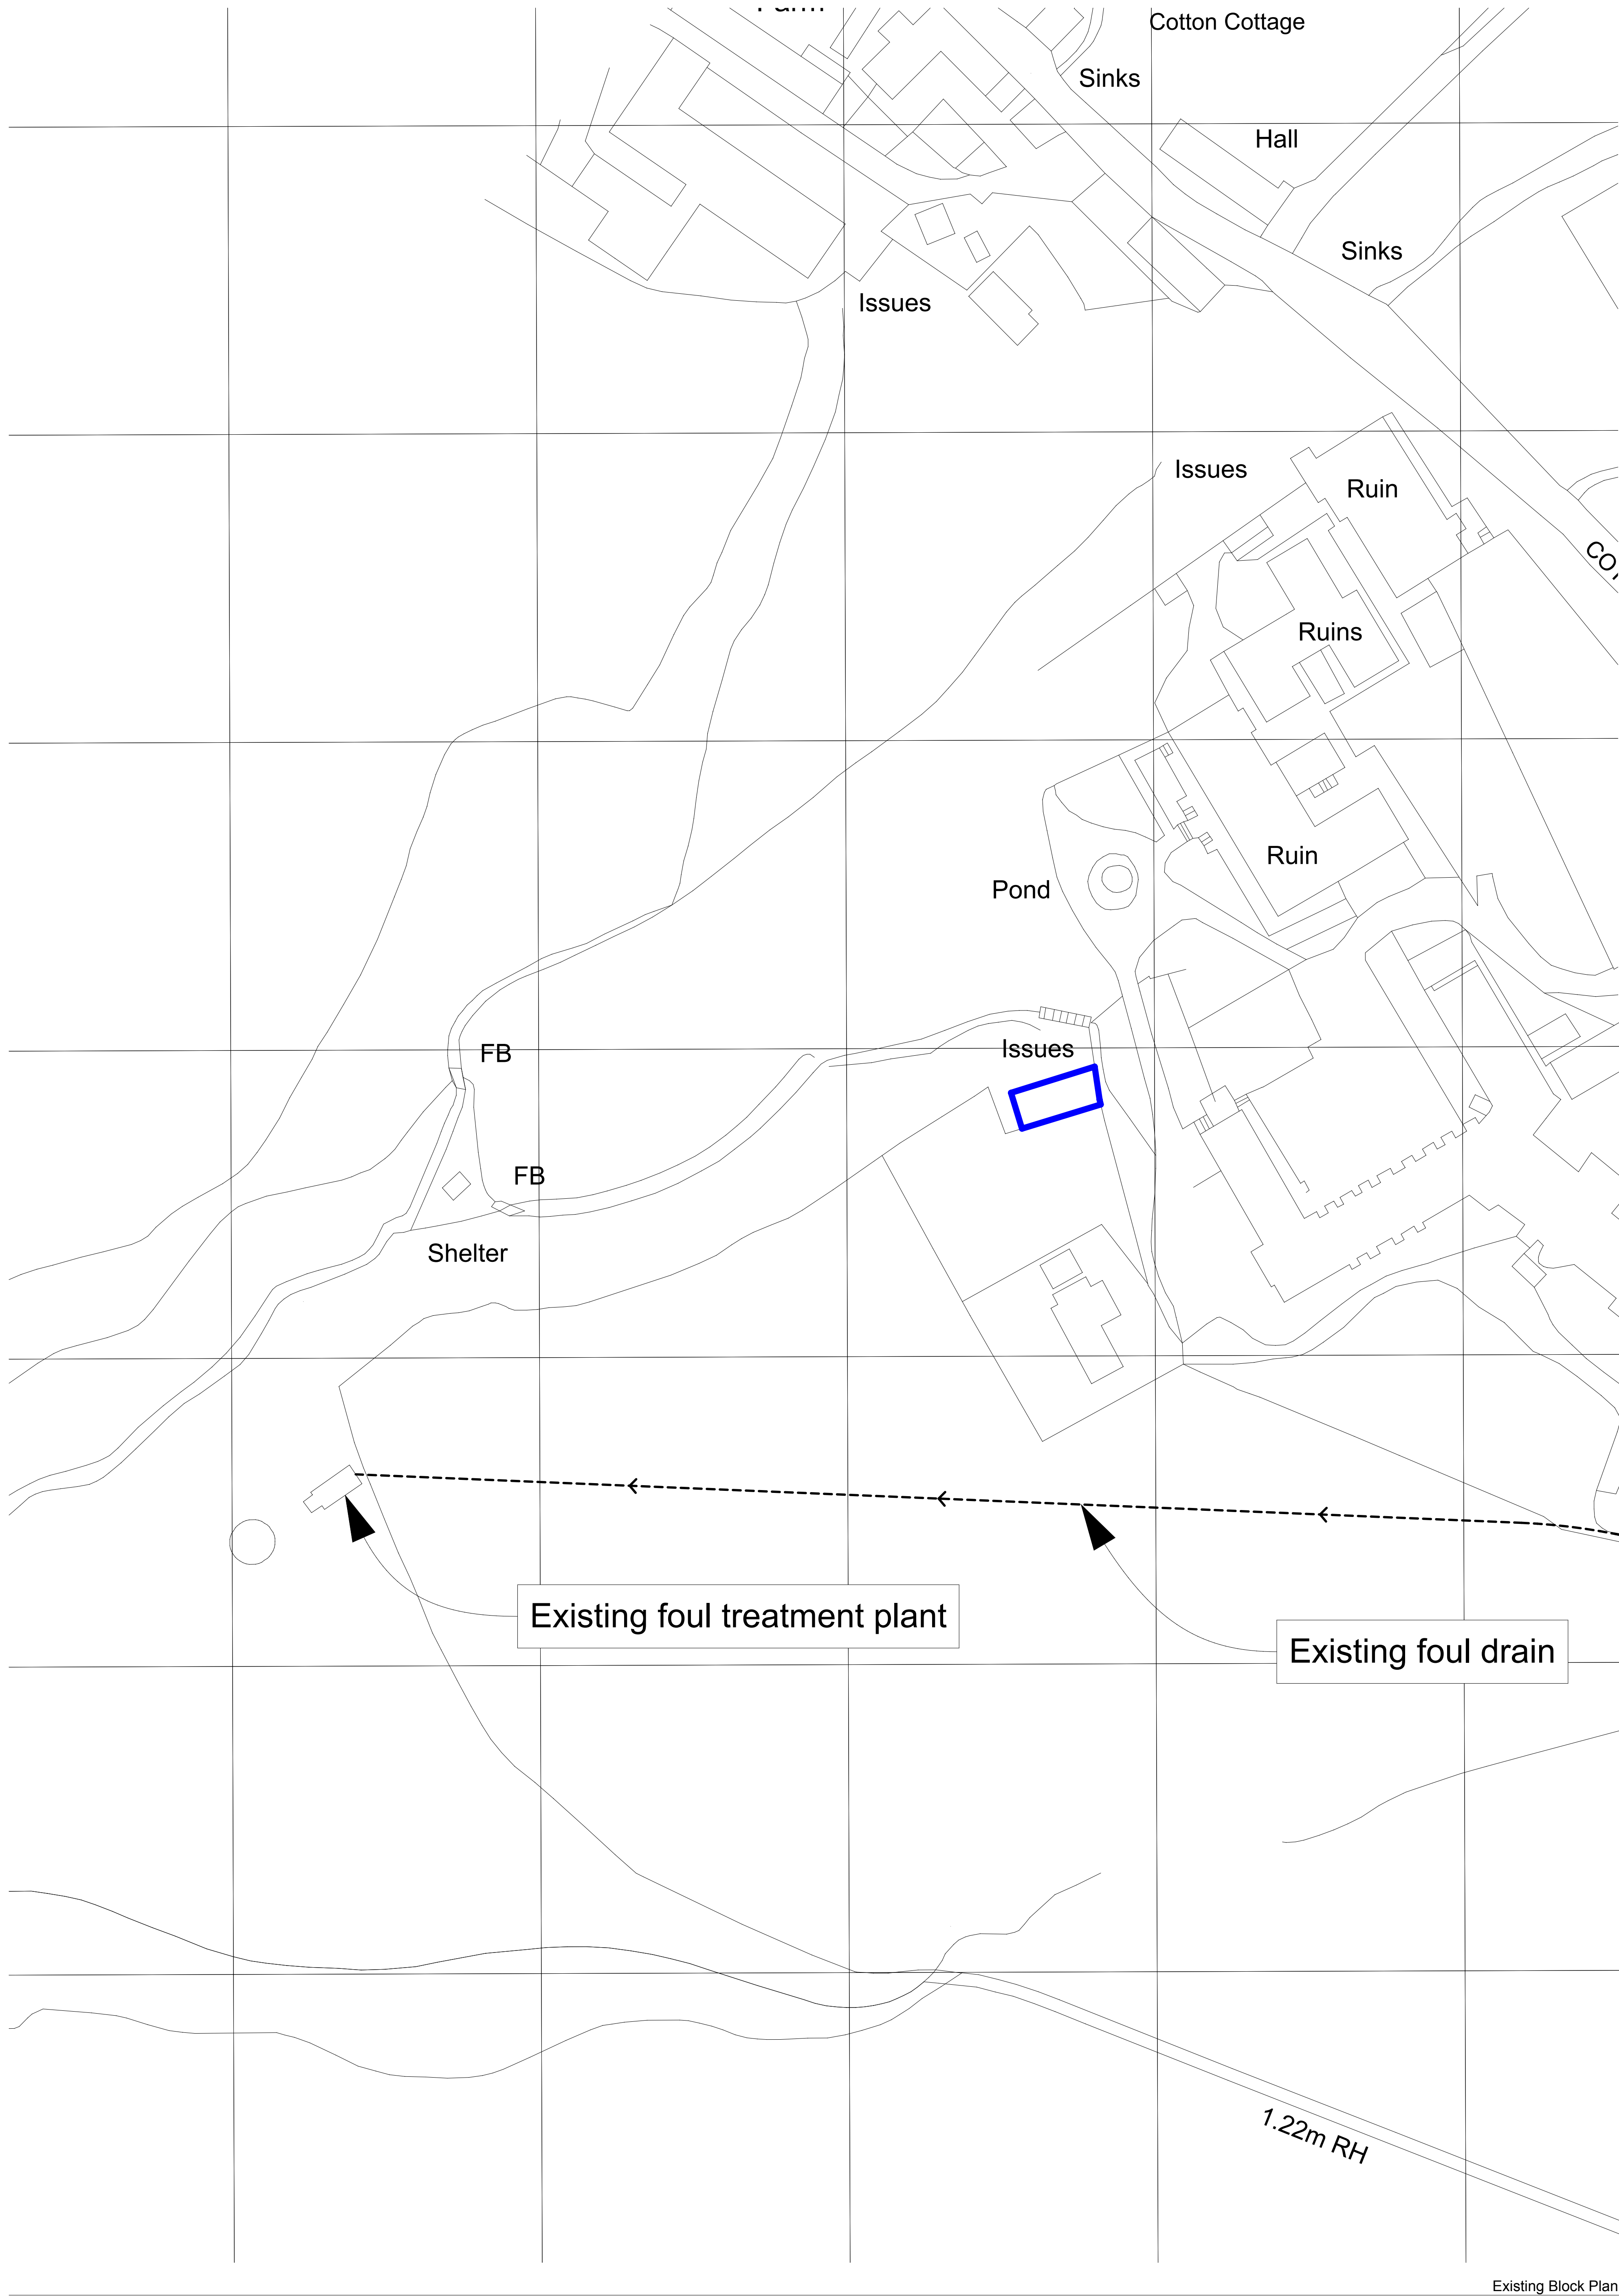


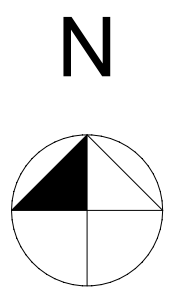


Existing Block Plan

1:500

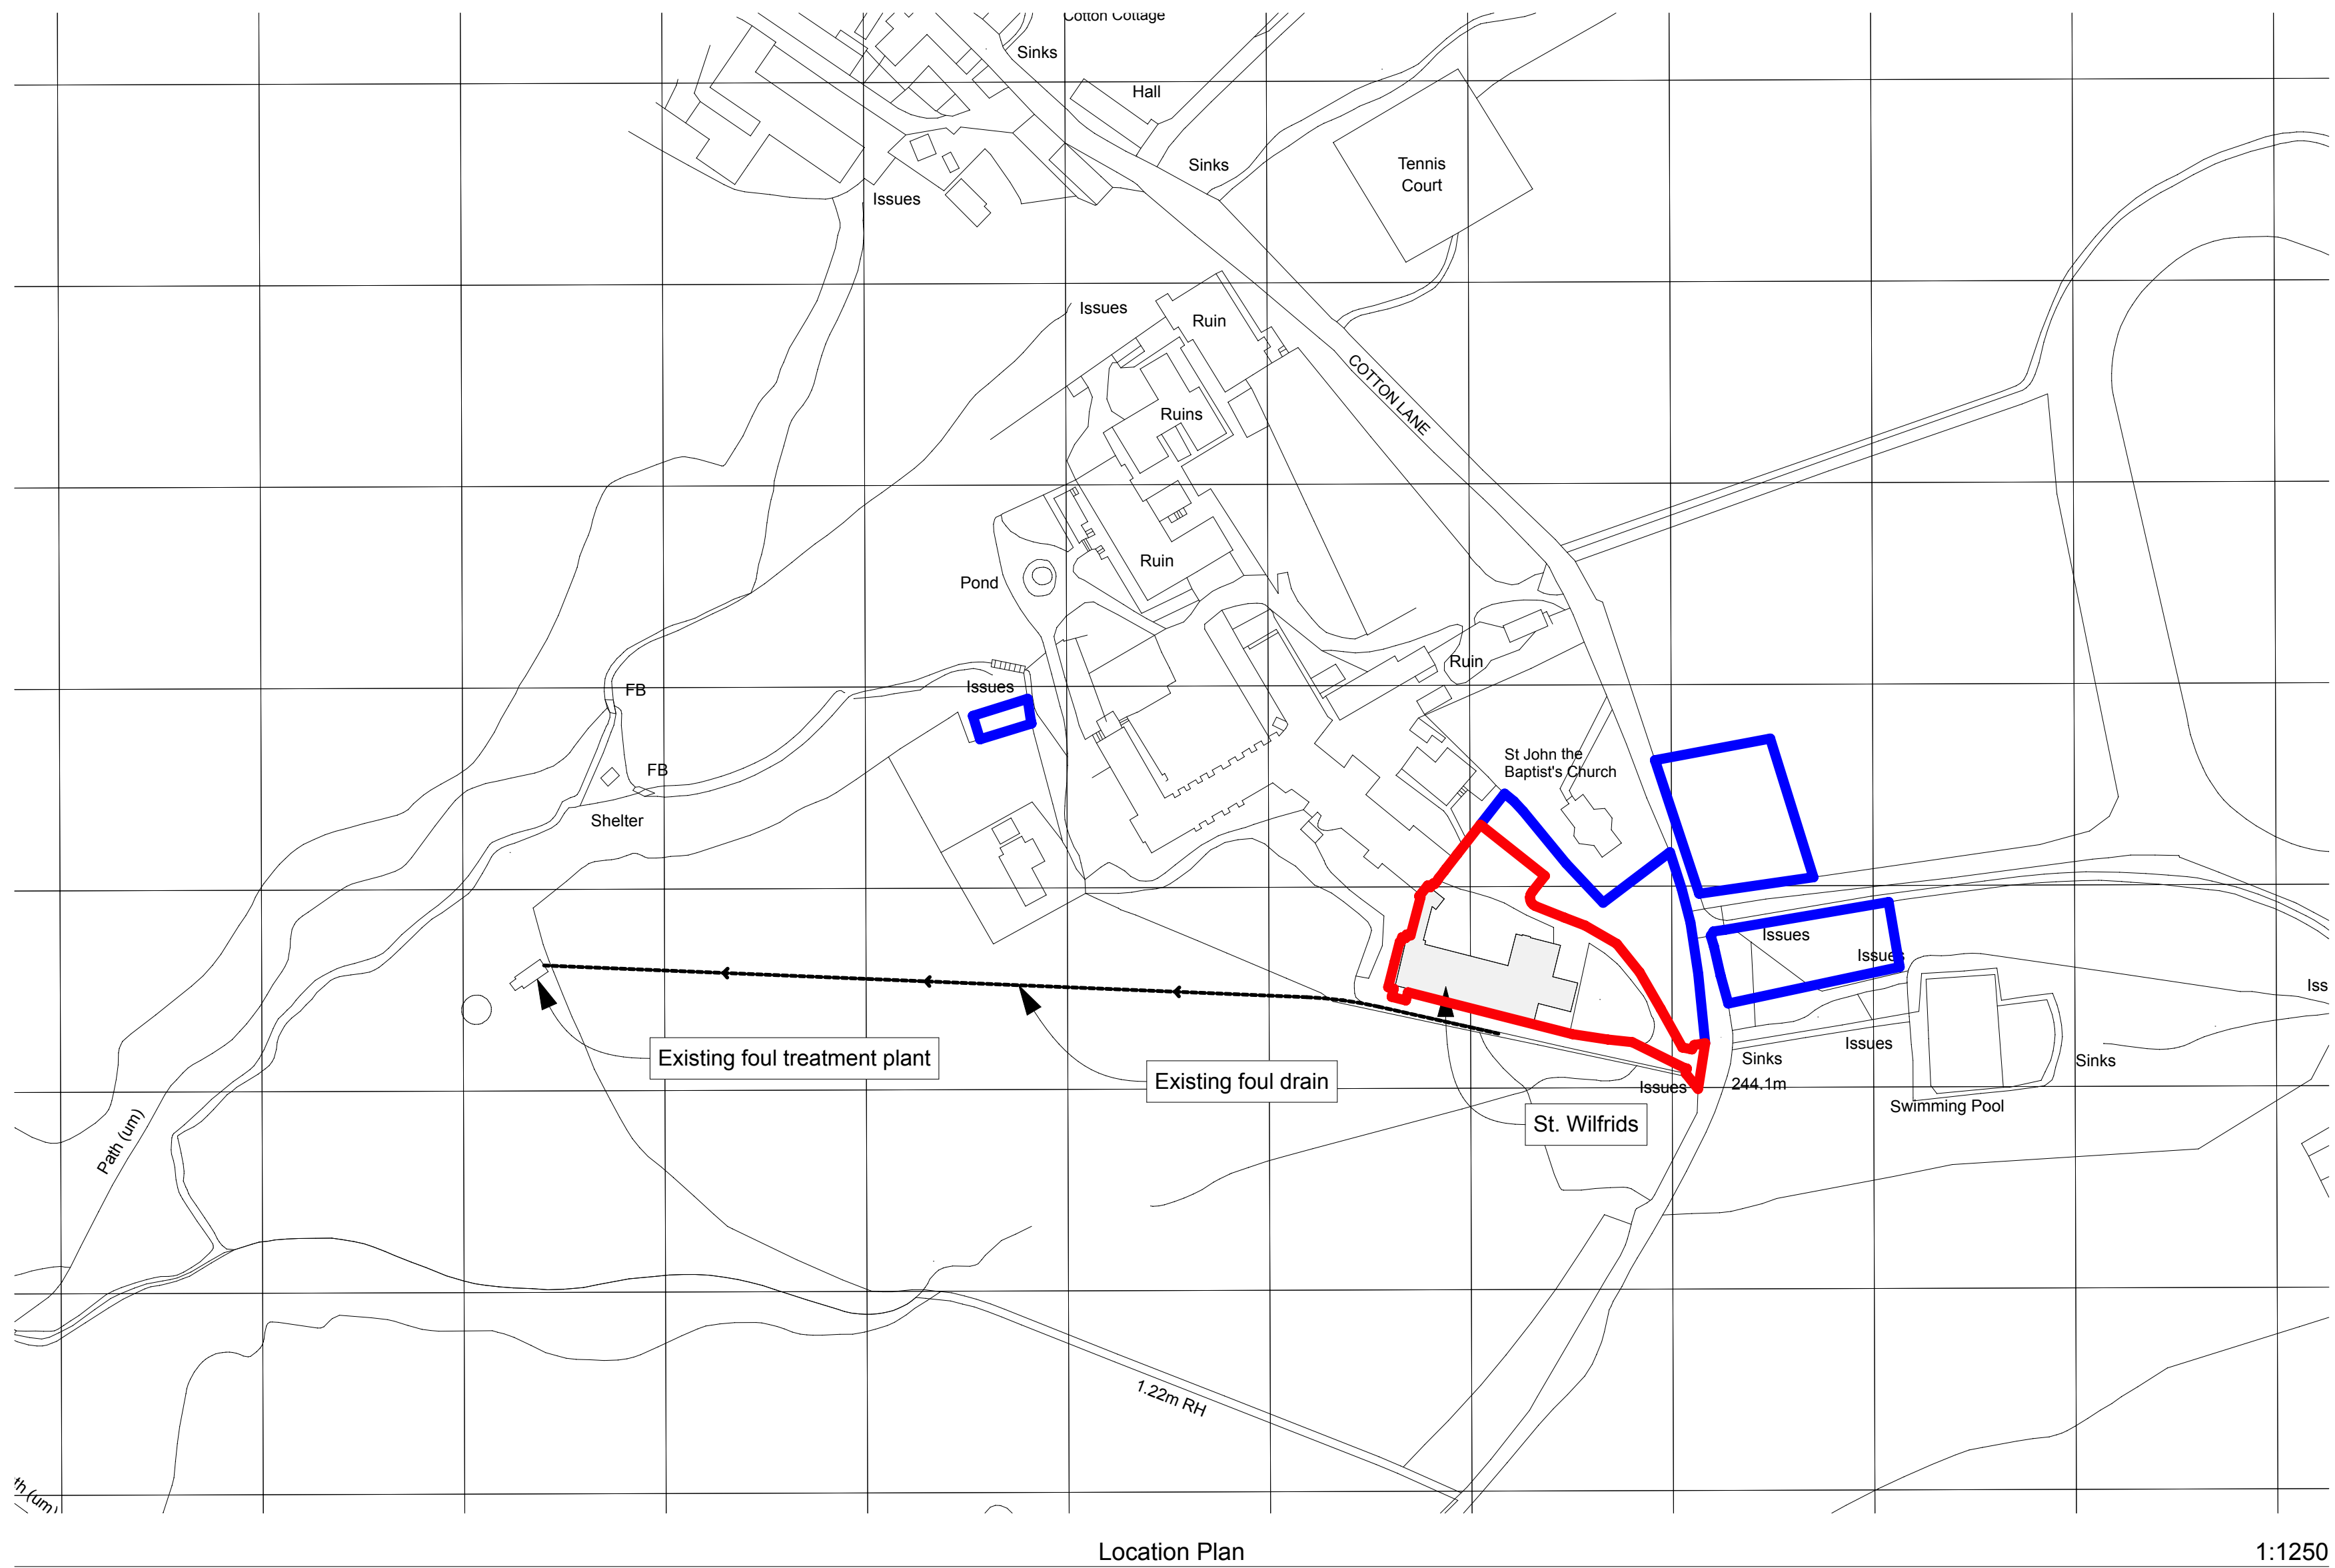

Location Plan

1:1250

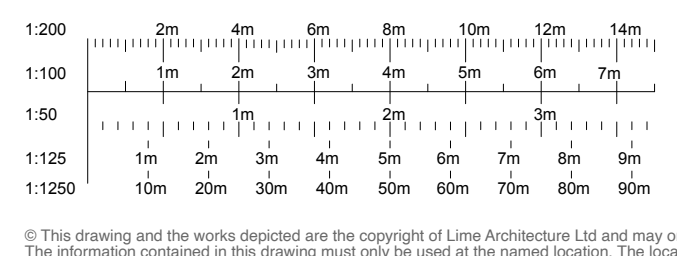

© This drawing and the works depicted are the copyright of Lime Architecture Ltd and may only be reproduced with written permission. No alteration to the design or specification in part or whole is to be made without the written approval of the Lime Architecture Ltd. All dimensions and levels depicted are subject to checking on site. Any discrepancies to be immediately notified to office of origin. Figured dimensions only to be used. The information contained in this drawing must only be used at the named location. The location of any services indicated on this drawing are approximate only and must be checked on site by the main contractor before commencing works. It is considered that a competent contractor will be able to identify hazards associated with the project from the information above, and take the necessary precautions to deal with any risks to health and safety.

Rev	Issued By	Date	Description
C	AME	21.10.21	Existing drainage shown
B	HC	07.10.20	Do Not Scale removed
A	HC	03.10.19	Client Ownership boundaries updated

lime architecture		
Client: Amos Group Ltd.		
Project: Proposed Conversion of the Grade II listed St Wilfrids Church, Cotton Lane, Cotton, Staffordshire, ST10 3DP		
Drawing Title: Existing Site Plans		
Date: 20/10/2021	Scale: 1:500, 1:1250 @ A0	Revision: HC
Drawn: HC	Drawing No: 2016-44-002	Permitted: C
Status:		