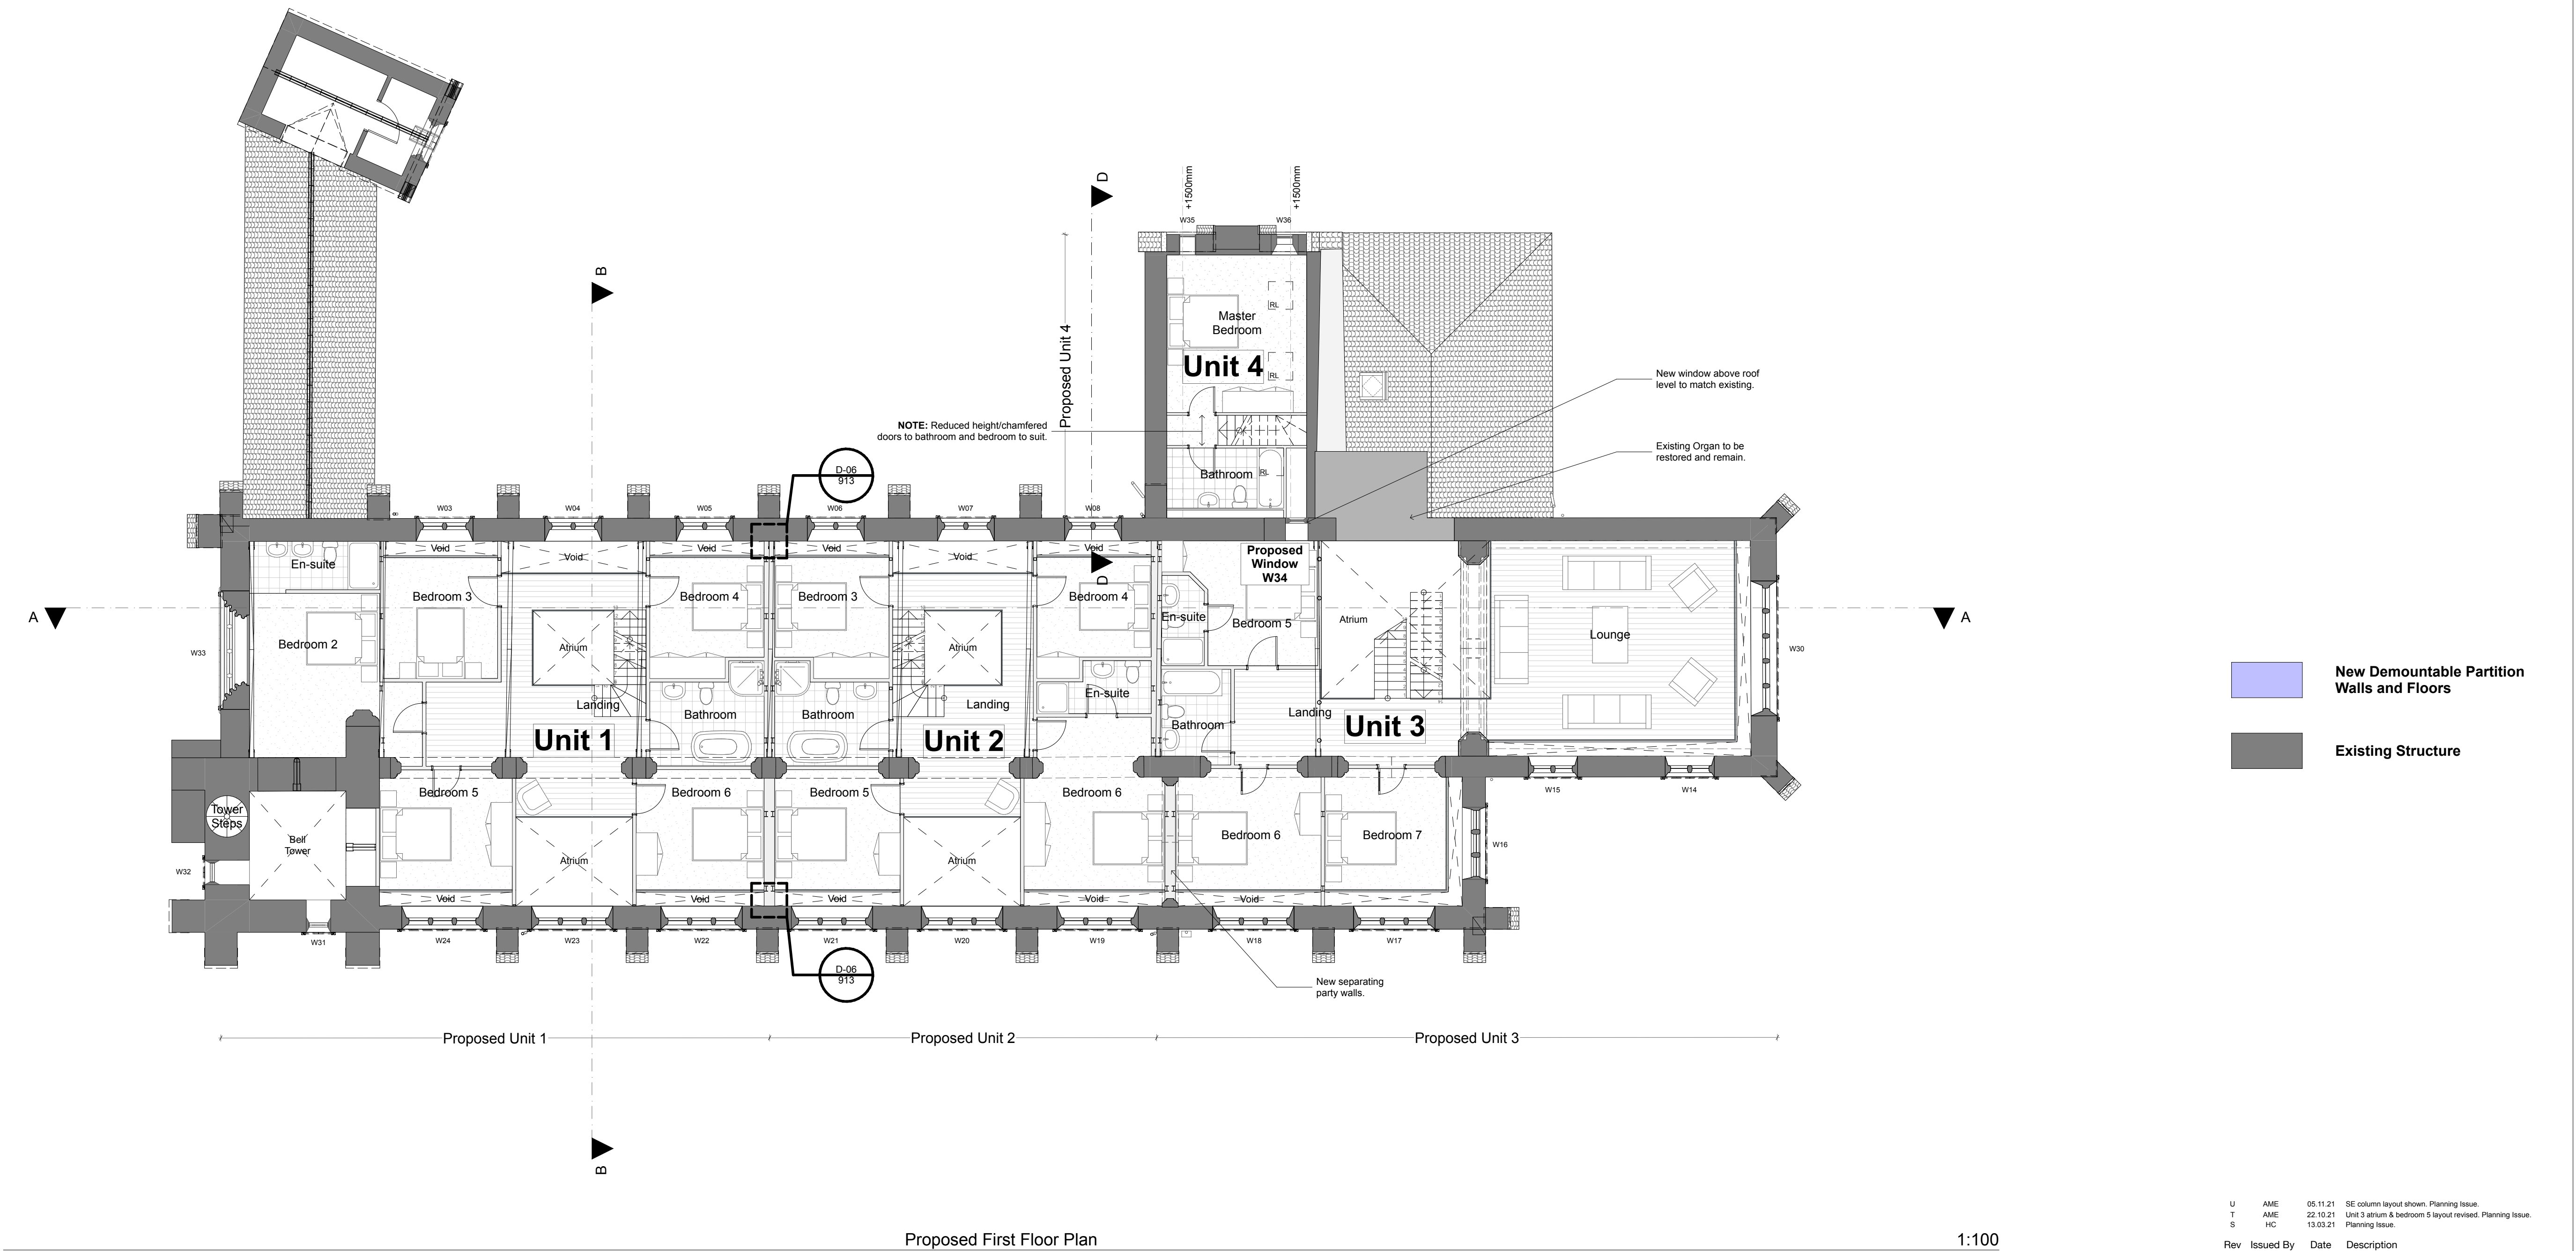


U	AME	05.11.21	SE column layout shown. Planning Issue.
T	AME	22.10.21	Unit 3 atrium & bedroom 5 layout revised. Planning Issue.
S	HC	13.03.21	Planning Issue.

Rev Issued By Date Description

lime
architecture

Lime Architecture Ltd
Unit 3 Partridgefields Enterprise Park
Cotton Road
Rugeley
Staffordshire
WS15 3HB
Tel: 01889 579777
www.lime-architecture.co.uk
email: info@lime-architecture.co.uk

Client:

Amos Group Ltd.

Project:

Proposed Conversion of the Grade II listed
St Wilfrids Church, Cotton Lane, Cotton,
Staffordshire, ST10 3DP

Drawing Title:

Proposed First Floor Plan

Date:	05/11/2021	Scale:	1:100 @ A1
Drawn:	HC	Drawing No.	2016-44-111
Status:		Revision:	U