



[W07] North Elevation

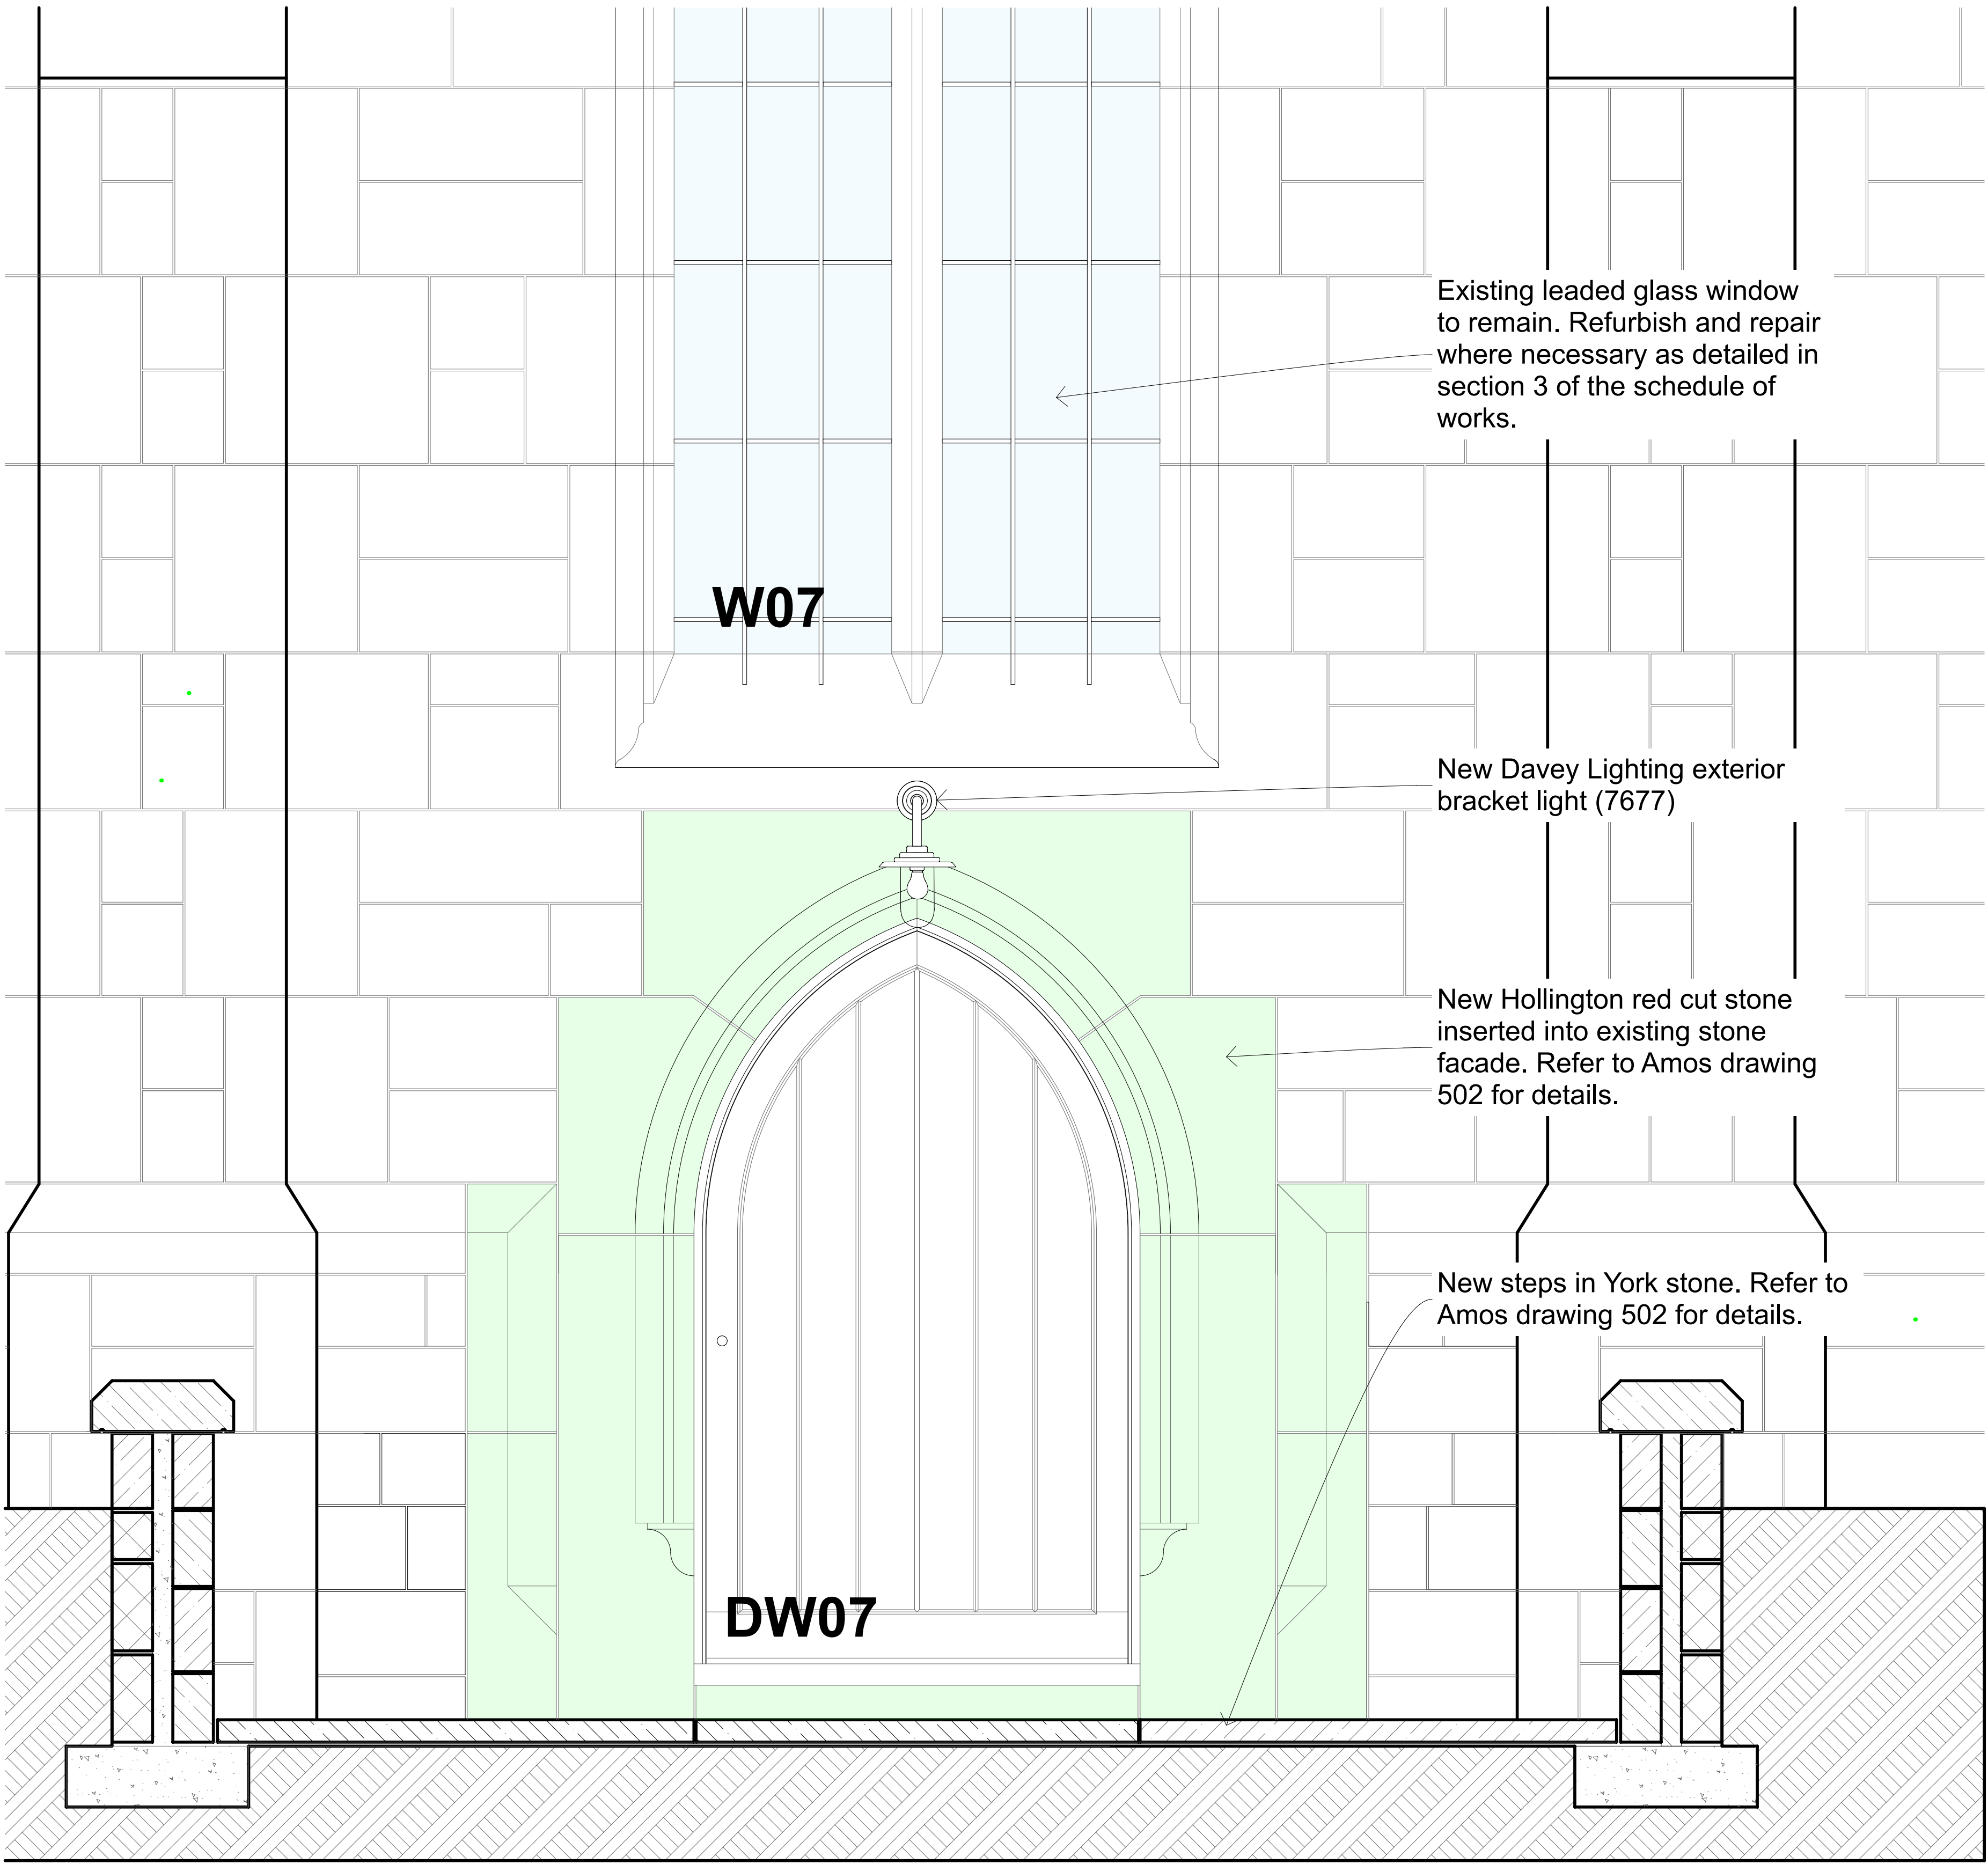


Elevation showing extent of Additions as Proposed

1:10

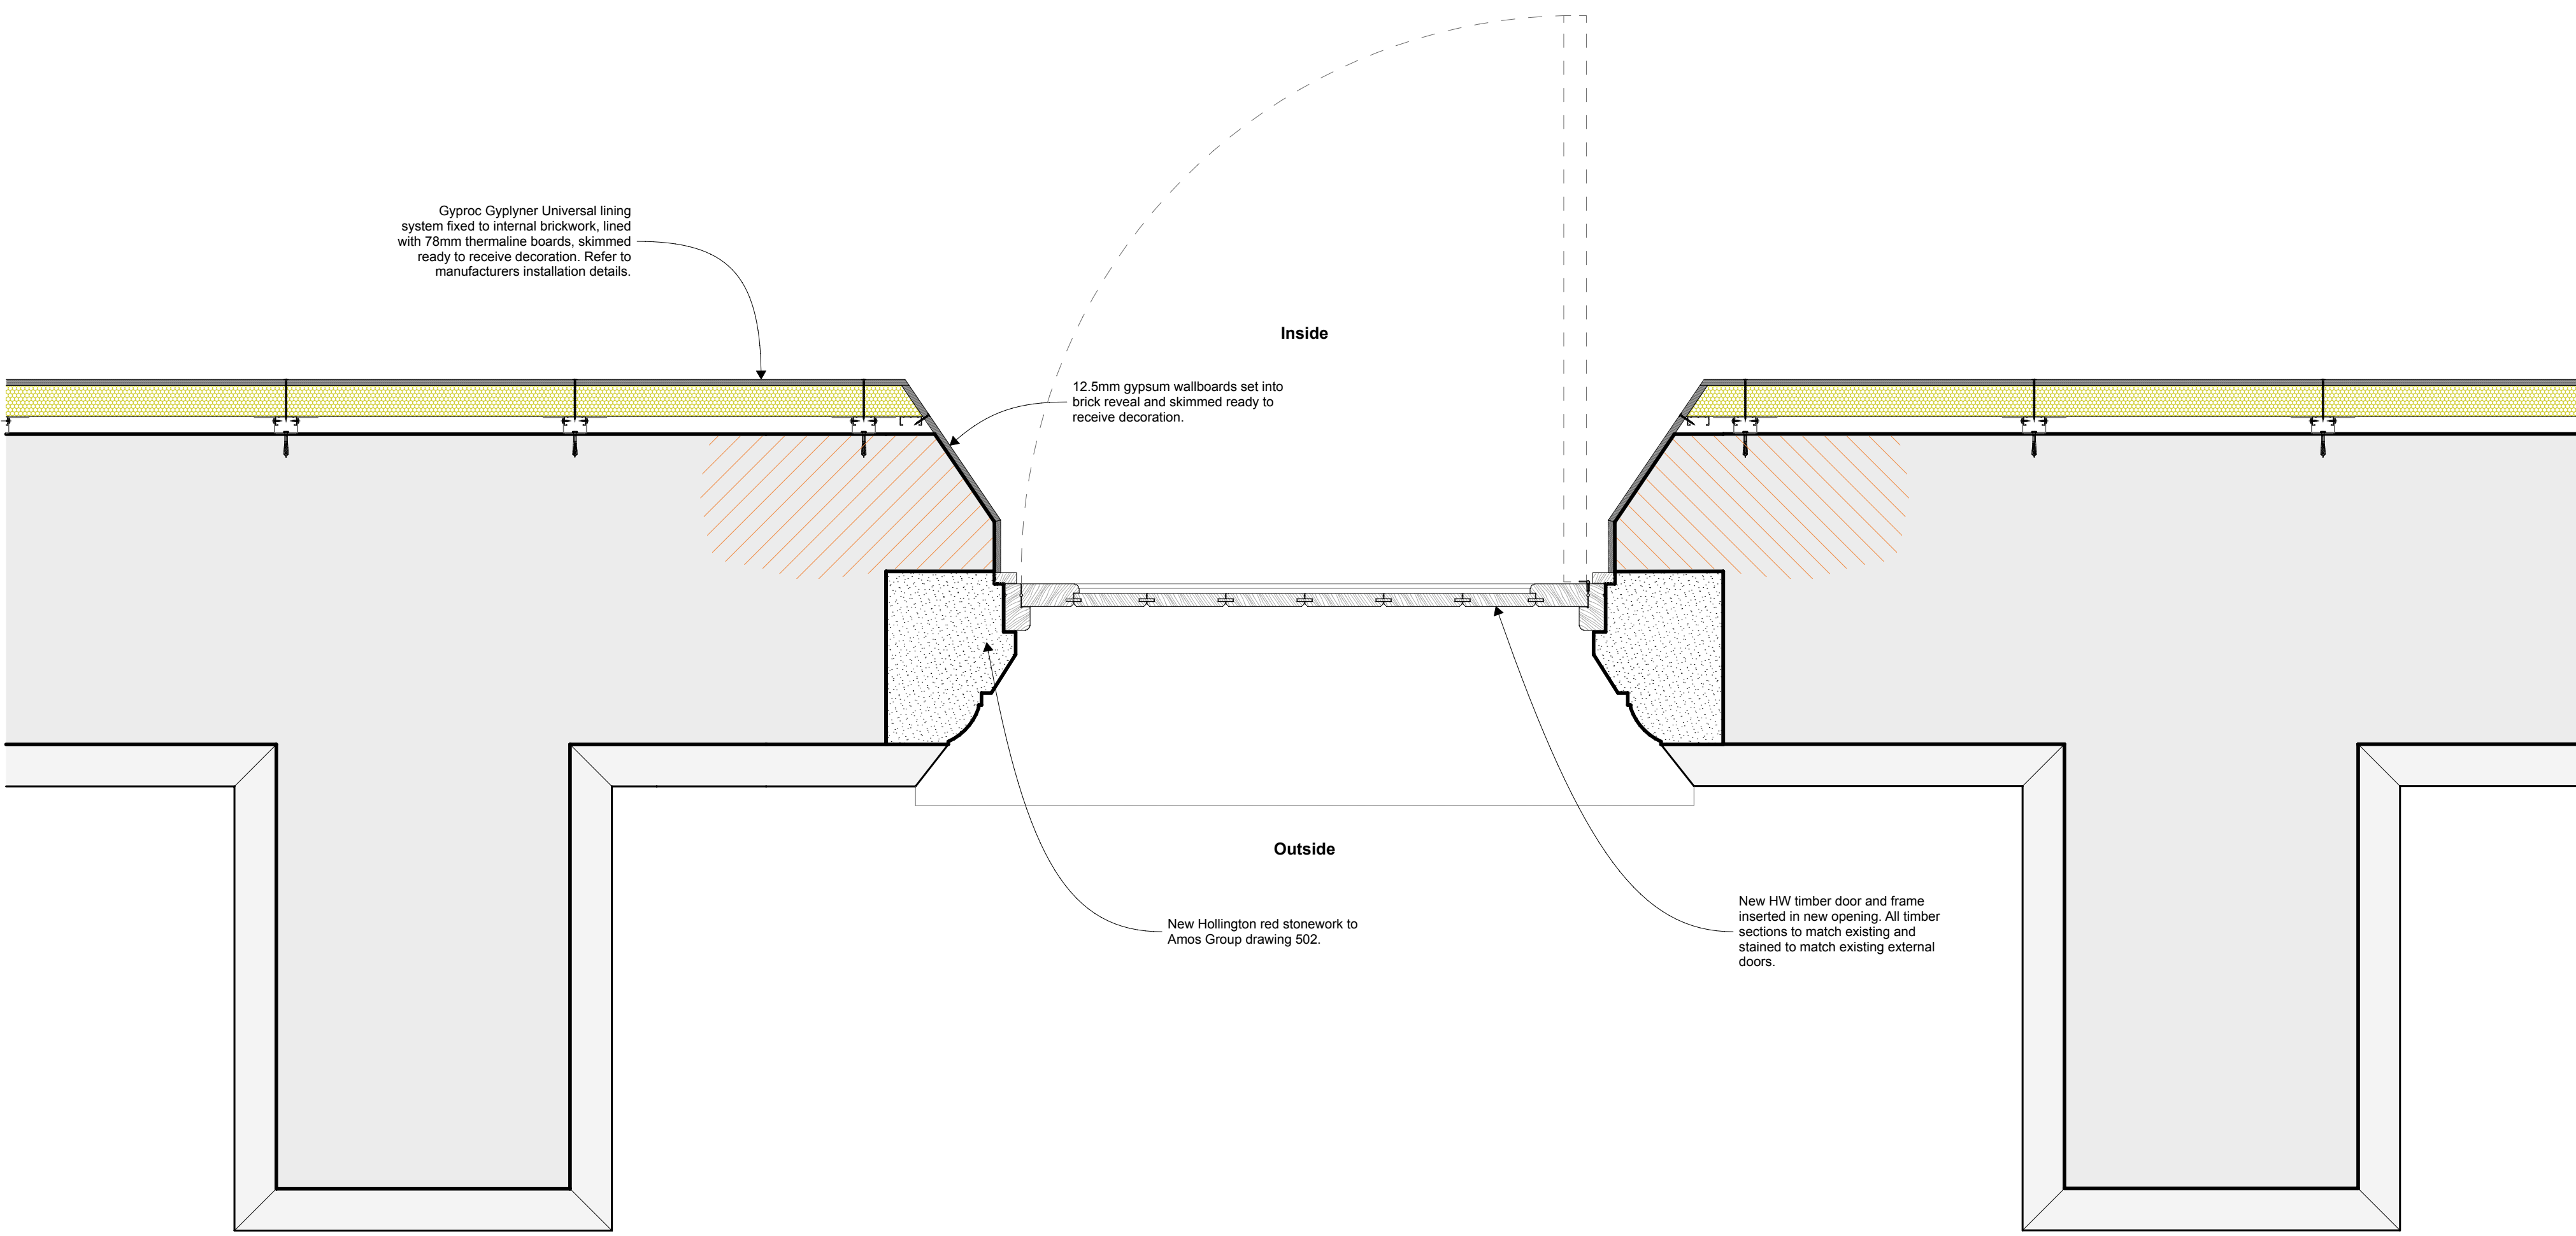

Proposed Section B-B

1:10

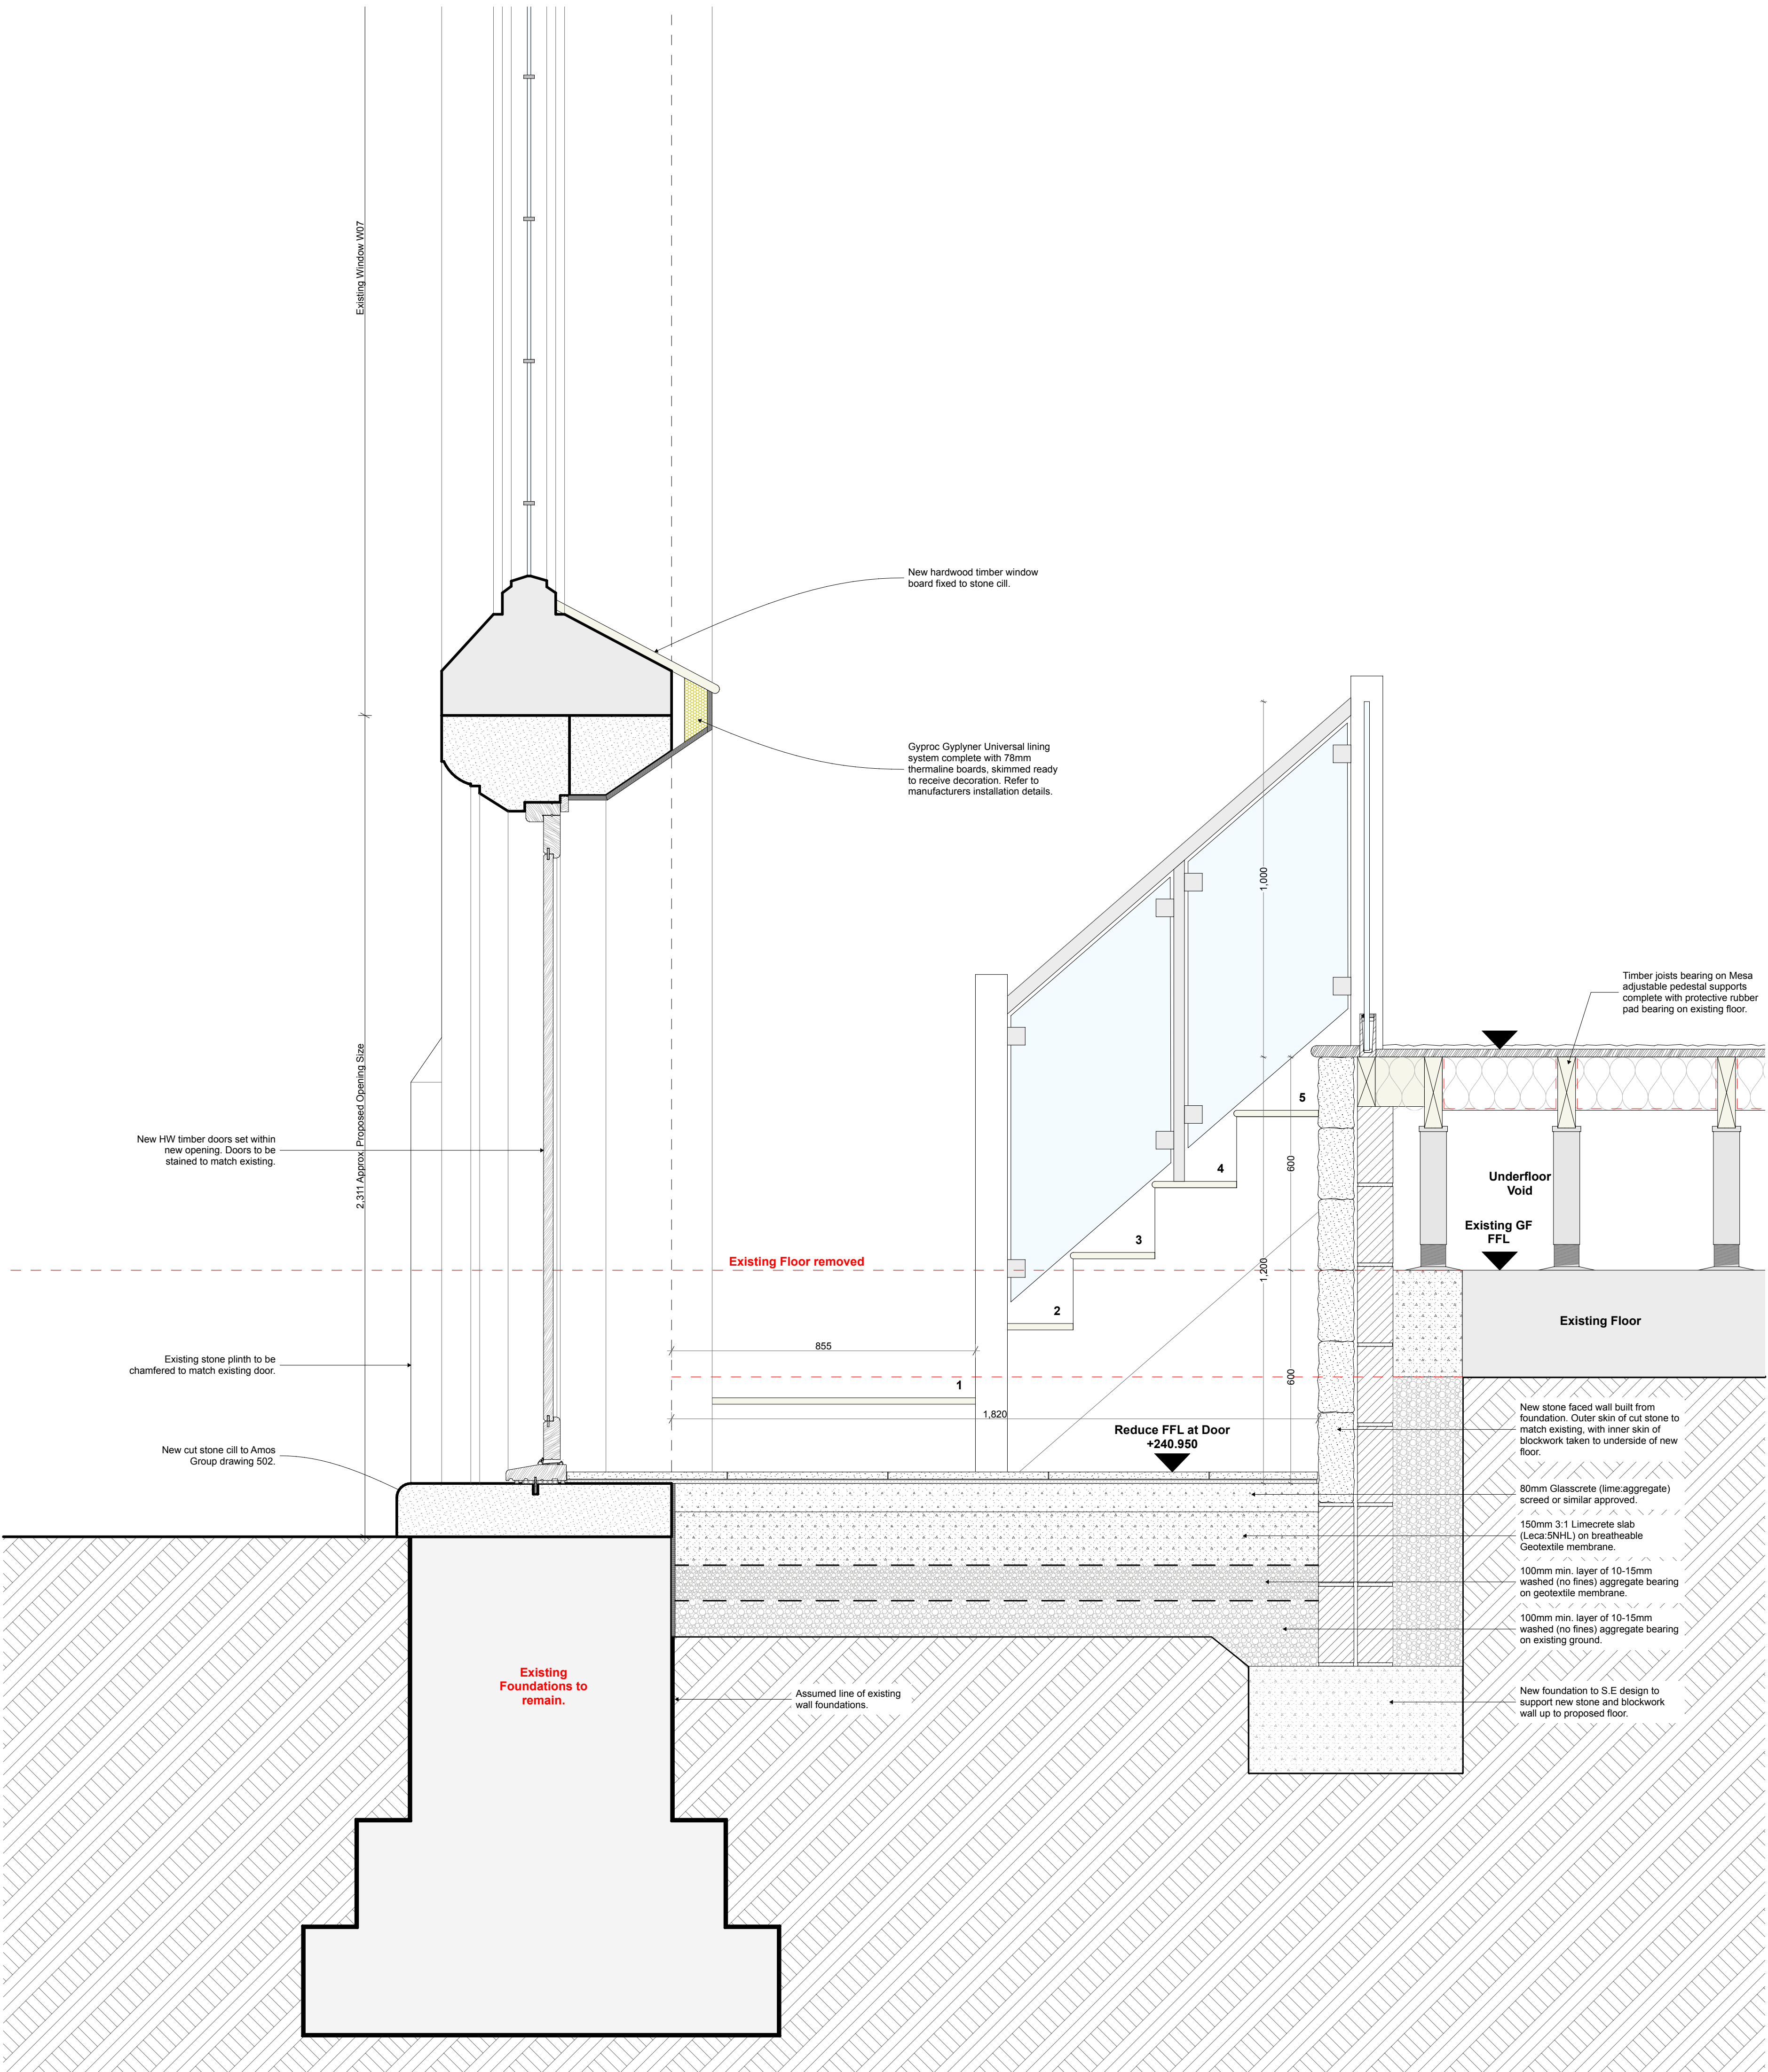

Proposed Section A-A

1:10

This drawing is to be read in conjunction with Document 2016-44 Schedule of Repairs, Renovation & Alterations and Amos Group drawing 502.

B AME 22.10.21 Stone details revised. Planning issue.
A HC 26.02.21 Planning issue.

Rev Issued By Date Description

lime
Architecture Ltd
Unit 8 Poynton Enterprise Park
Cotton Road
Poynton
Staffordshire
ST20 3JH
Tel: 01893 575777
www.lime-architecture.co.uk
email: info@lime-architecture.co.uk

Client:
Amos Group Ltd.

Project:
Proposed Conversion of the Grade II listed
St Wilfrids Church, Cotton Lane, Cotton,
Staffordshire, ST10 3DP

Drawing Title:
Proposed W07 Window and Door Details

Date: 22/10/2021 Scale: 1:10 @ A2

Drawn: HC

Status: 2016-44-921

Revision: B