
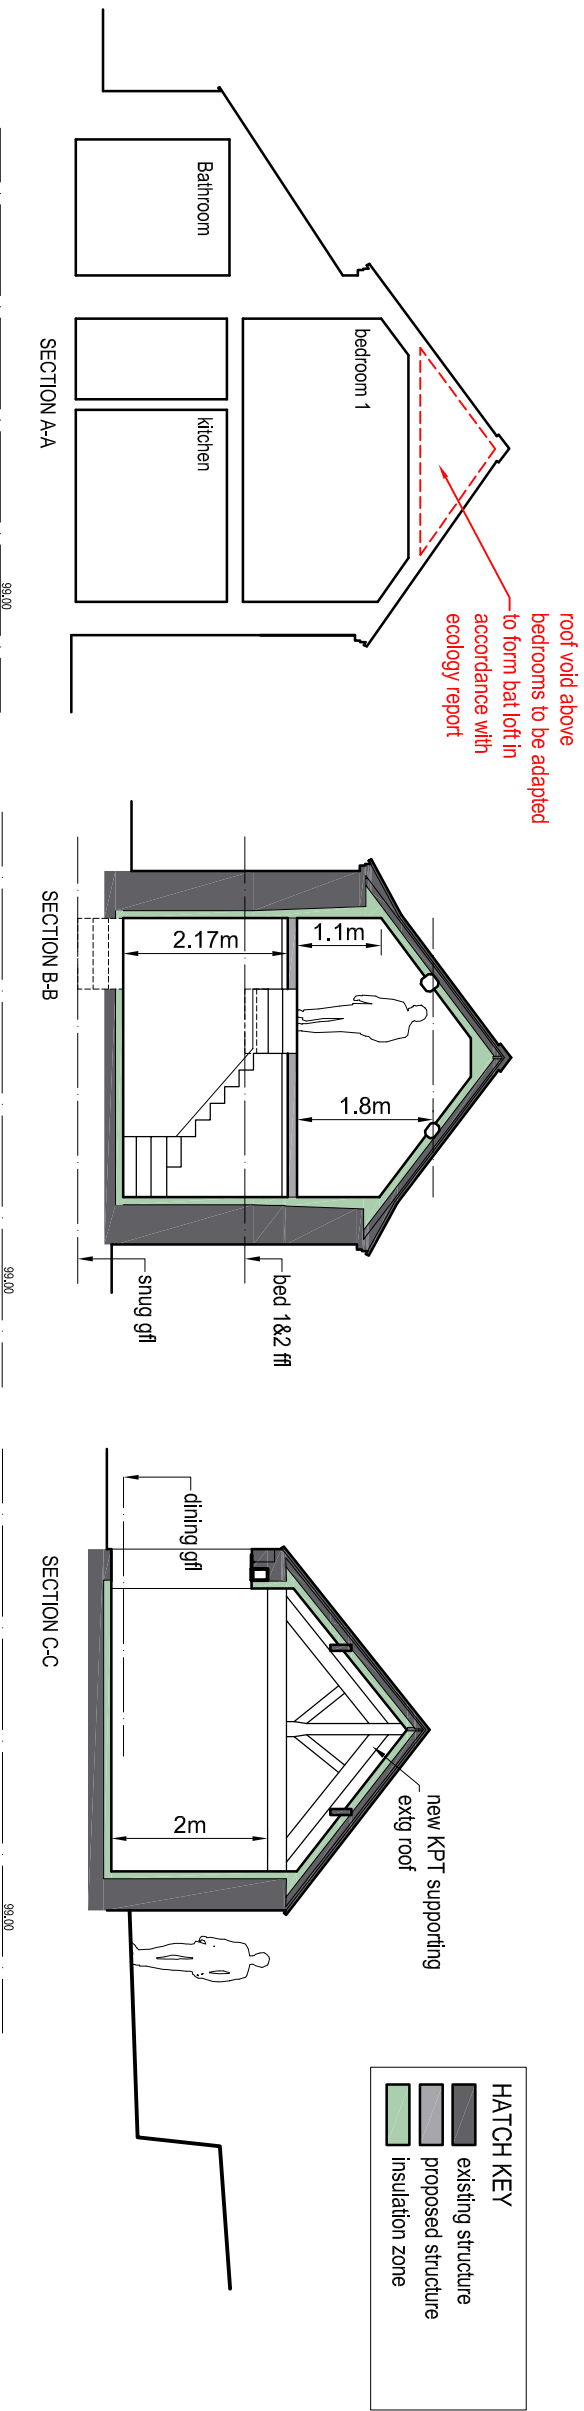
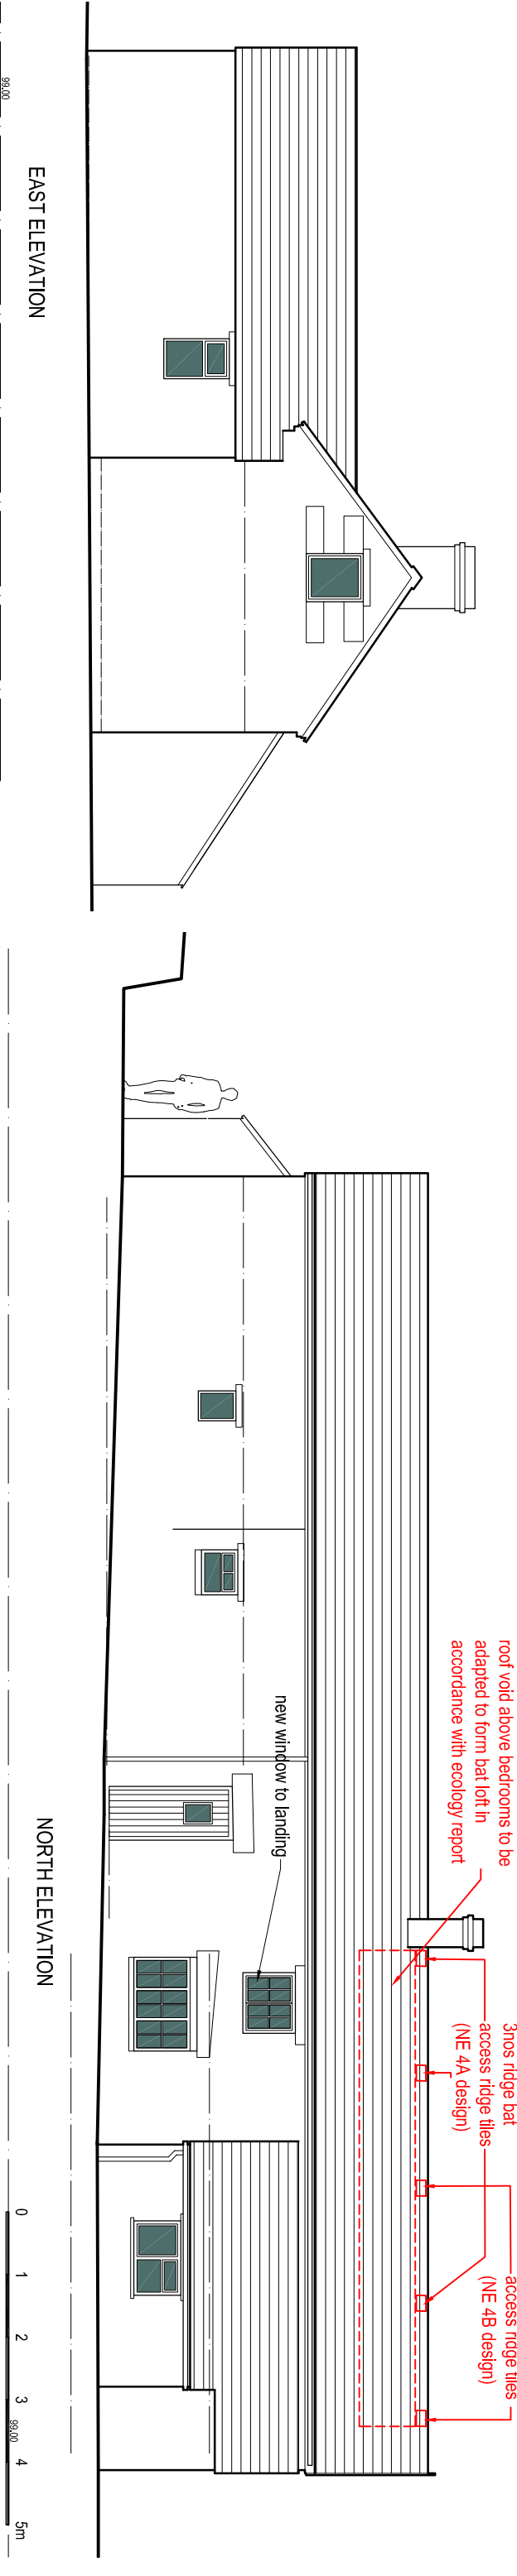


all new windows and doors to be timber in heritage colours
all new windows and doors to recessed min 180mm from external face

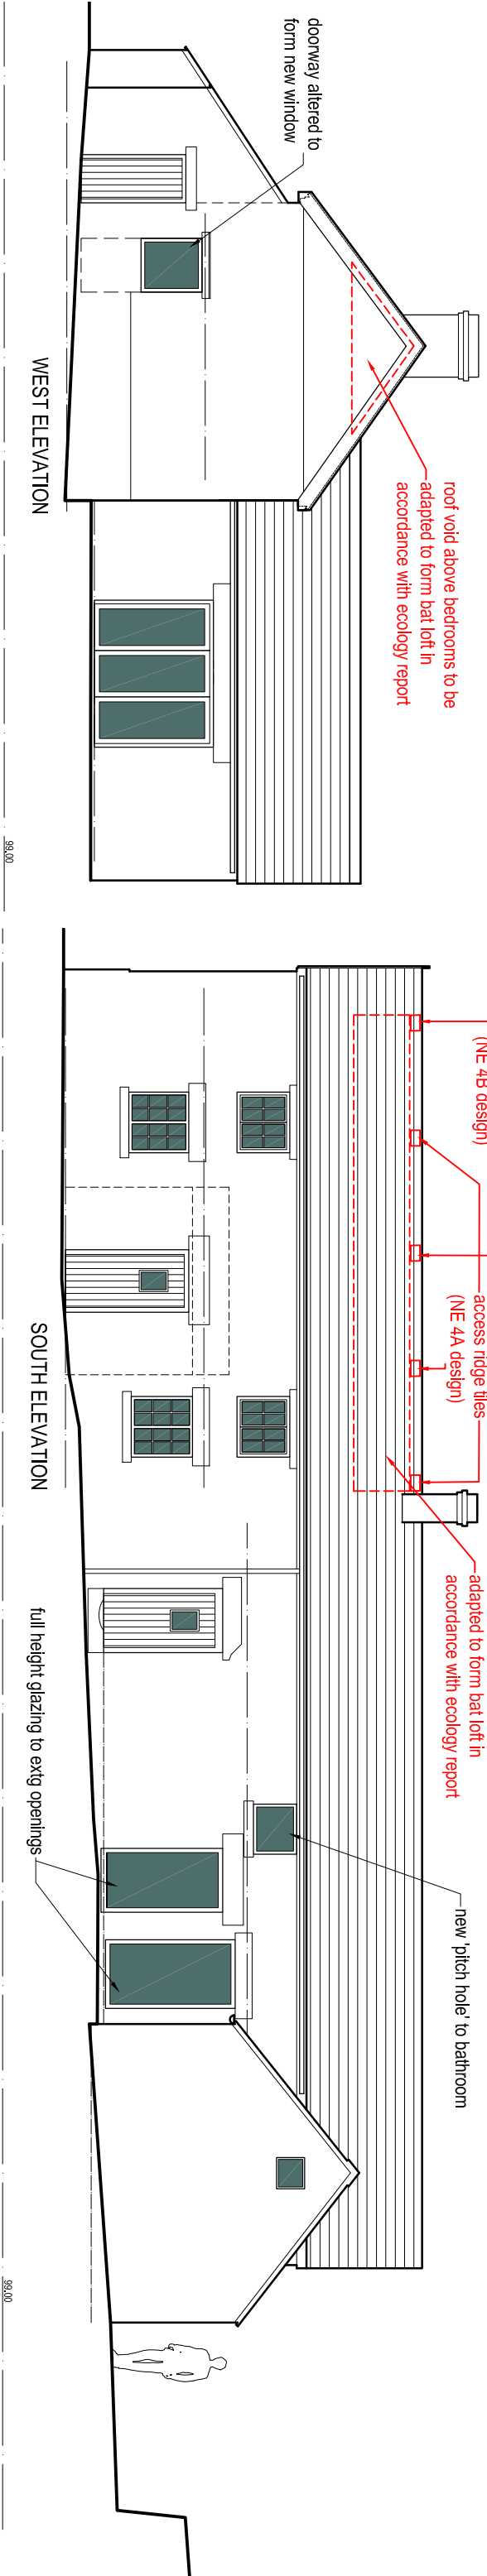

Revisions

A	Minor Revisions	21.06.21
B	Bat mitigation	04.10.21
C	South Elevation house door revision	08.11.21

job	Charles Knowle Farm Barn Conversion and alterations to House				
title	Elevations and Sections B & C as Proposed				
date	scale	drawn by	dwg. no.	rev.	
07.10.20	1/100 @ A3	RA	CKF-05	C	
Ian Ankers architecture					
Building and Design Consultants					
Ryecroft Farm, Rushton Spencer, Macclesfield, SK11 0RP					
t 01260 546944					
e ross@ianankers.co.uk					
w www.ianankers.co.uk					