



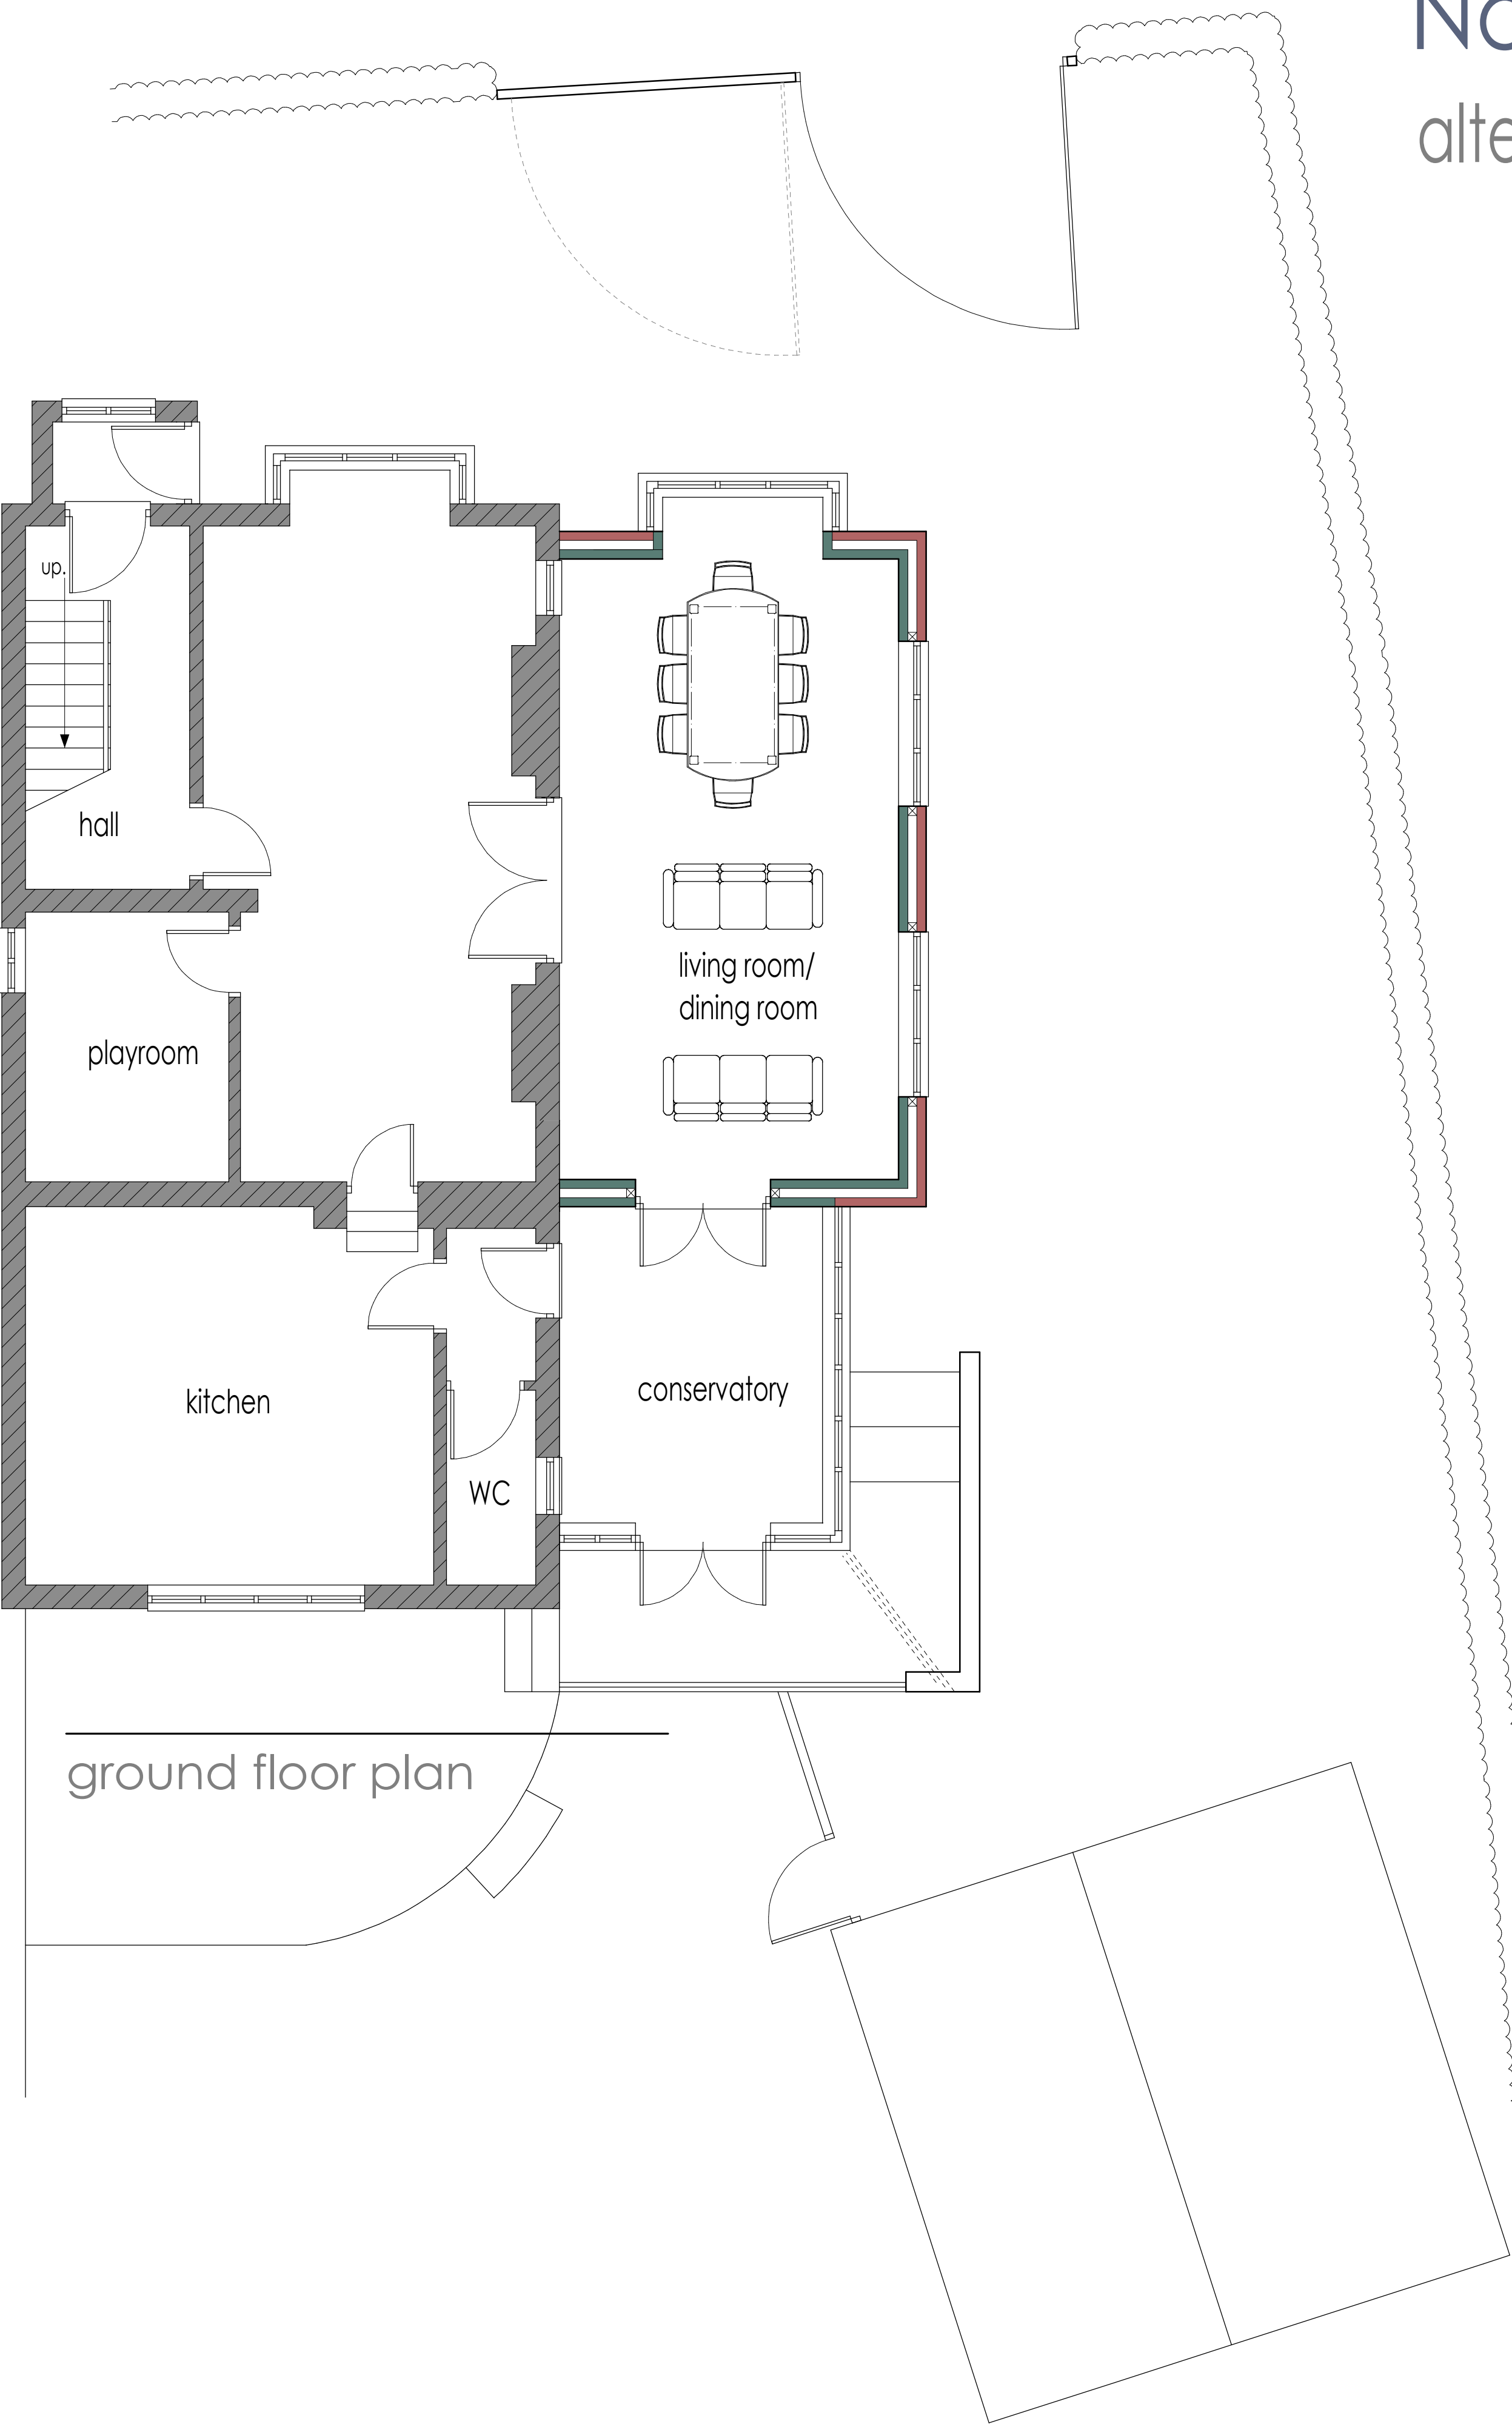


No. 48 Churnet Valley Road, Kingsley Holt

alterations & extensions

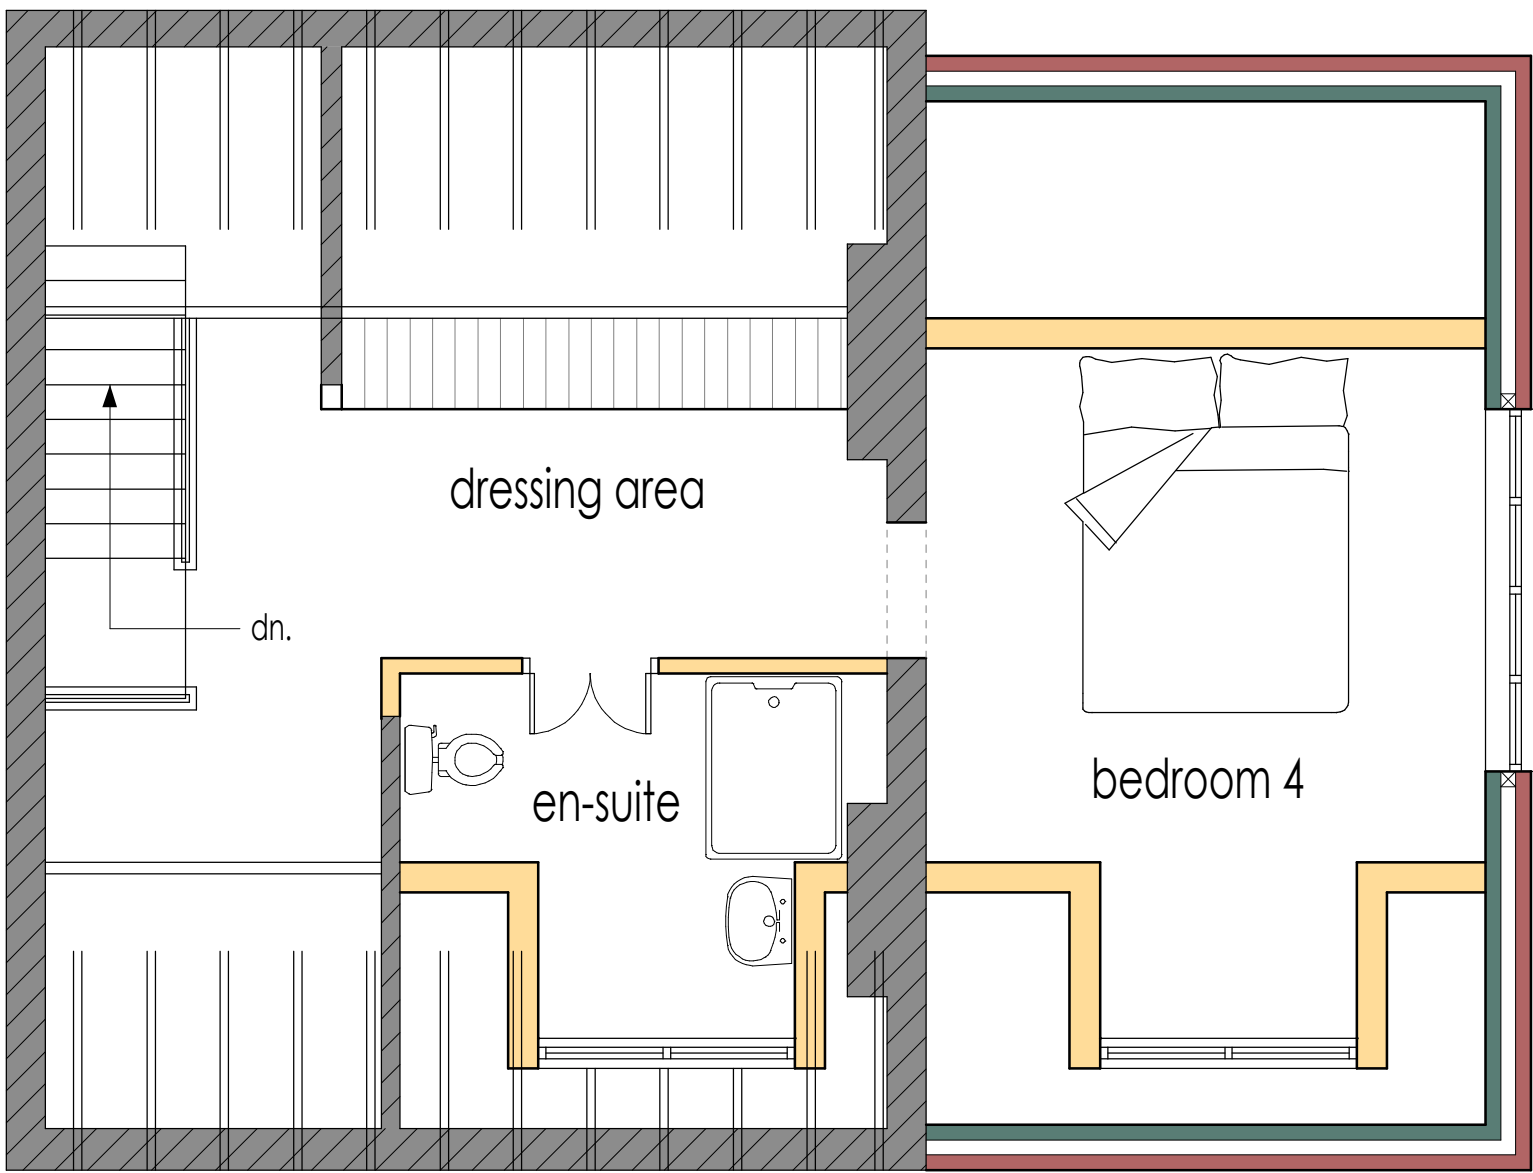

loft floor plan

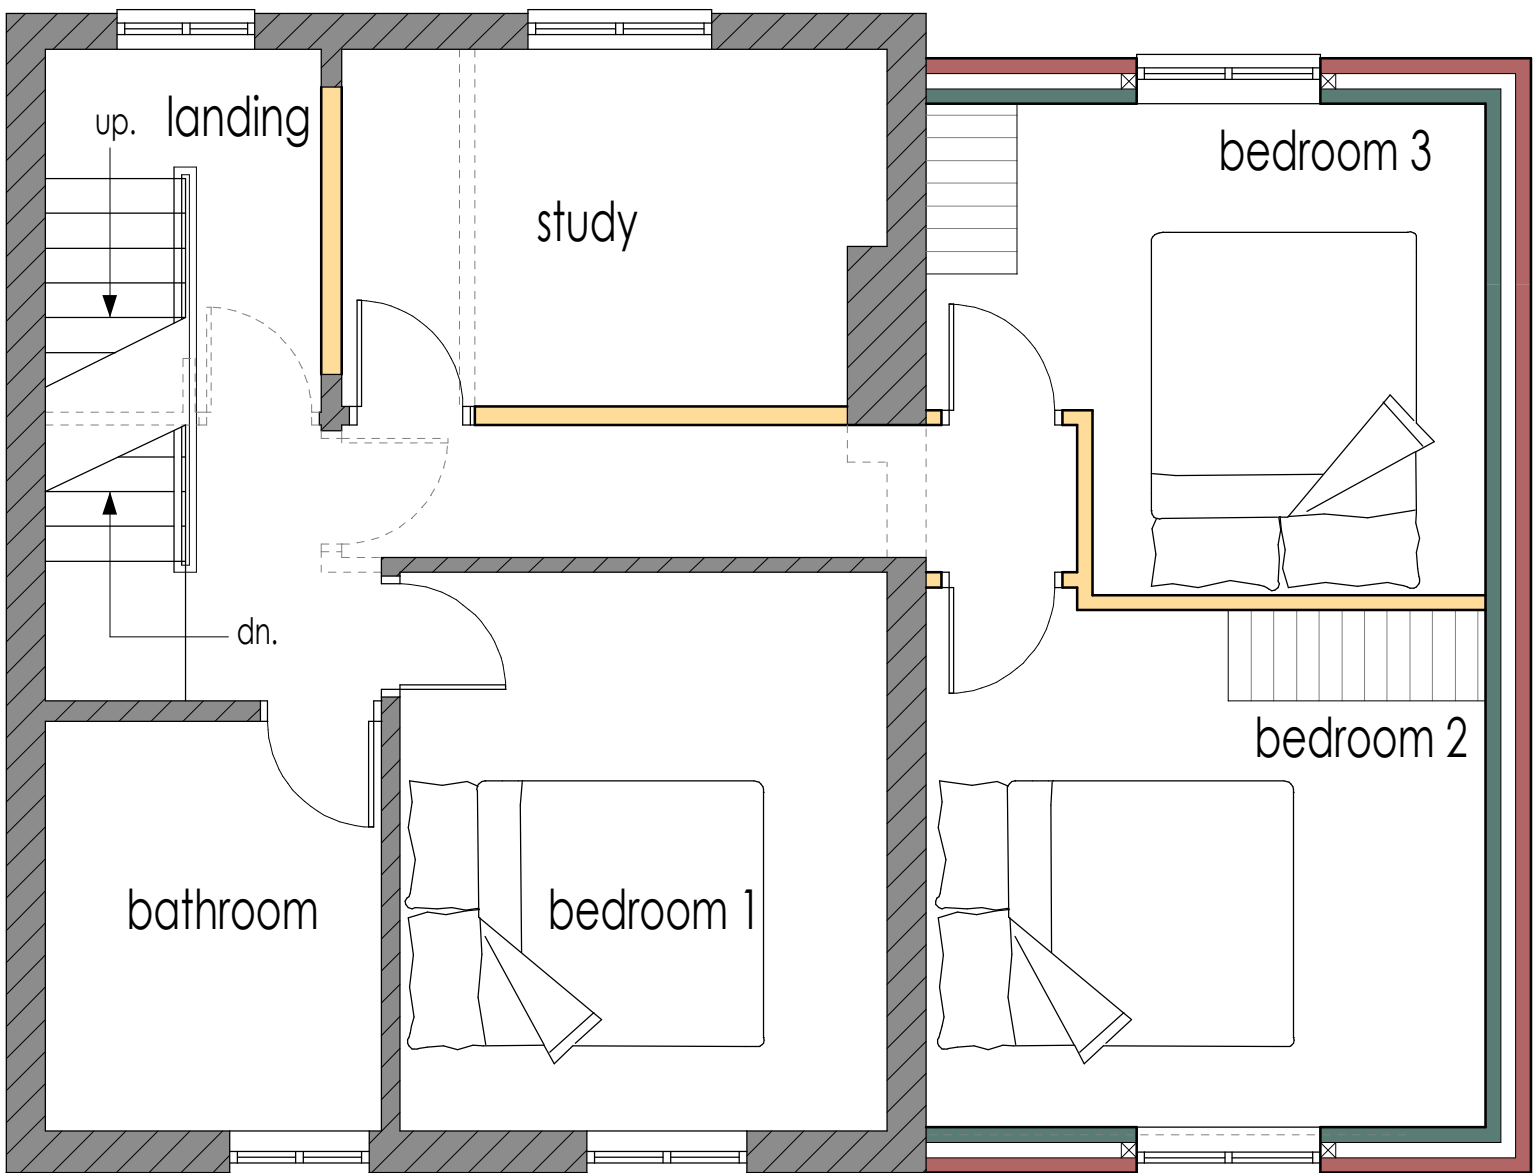

first floor plan

Client		Mr. J Carr & Ms. H Alcock	
Contract		Proposed Alterations & Extensions to No. 48 Churnet Valley Road, Kingsley Holt, ST10 2BQ	
Drawing Title		Proposed Conditions - Scheme 3 Floor Plans	
Date	November 2021	Status	Preliminary
Scale	1:50	Contract Number	5680
Drg. No.	5680 - 008	Revision Suffix	
Revisions			