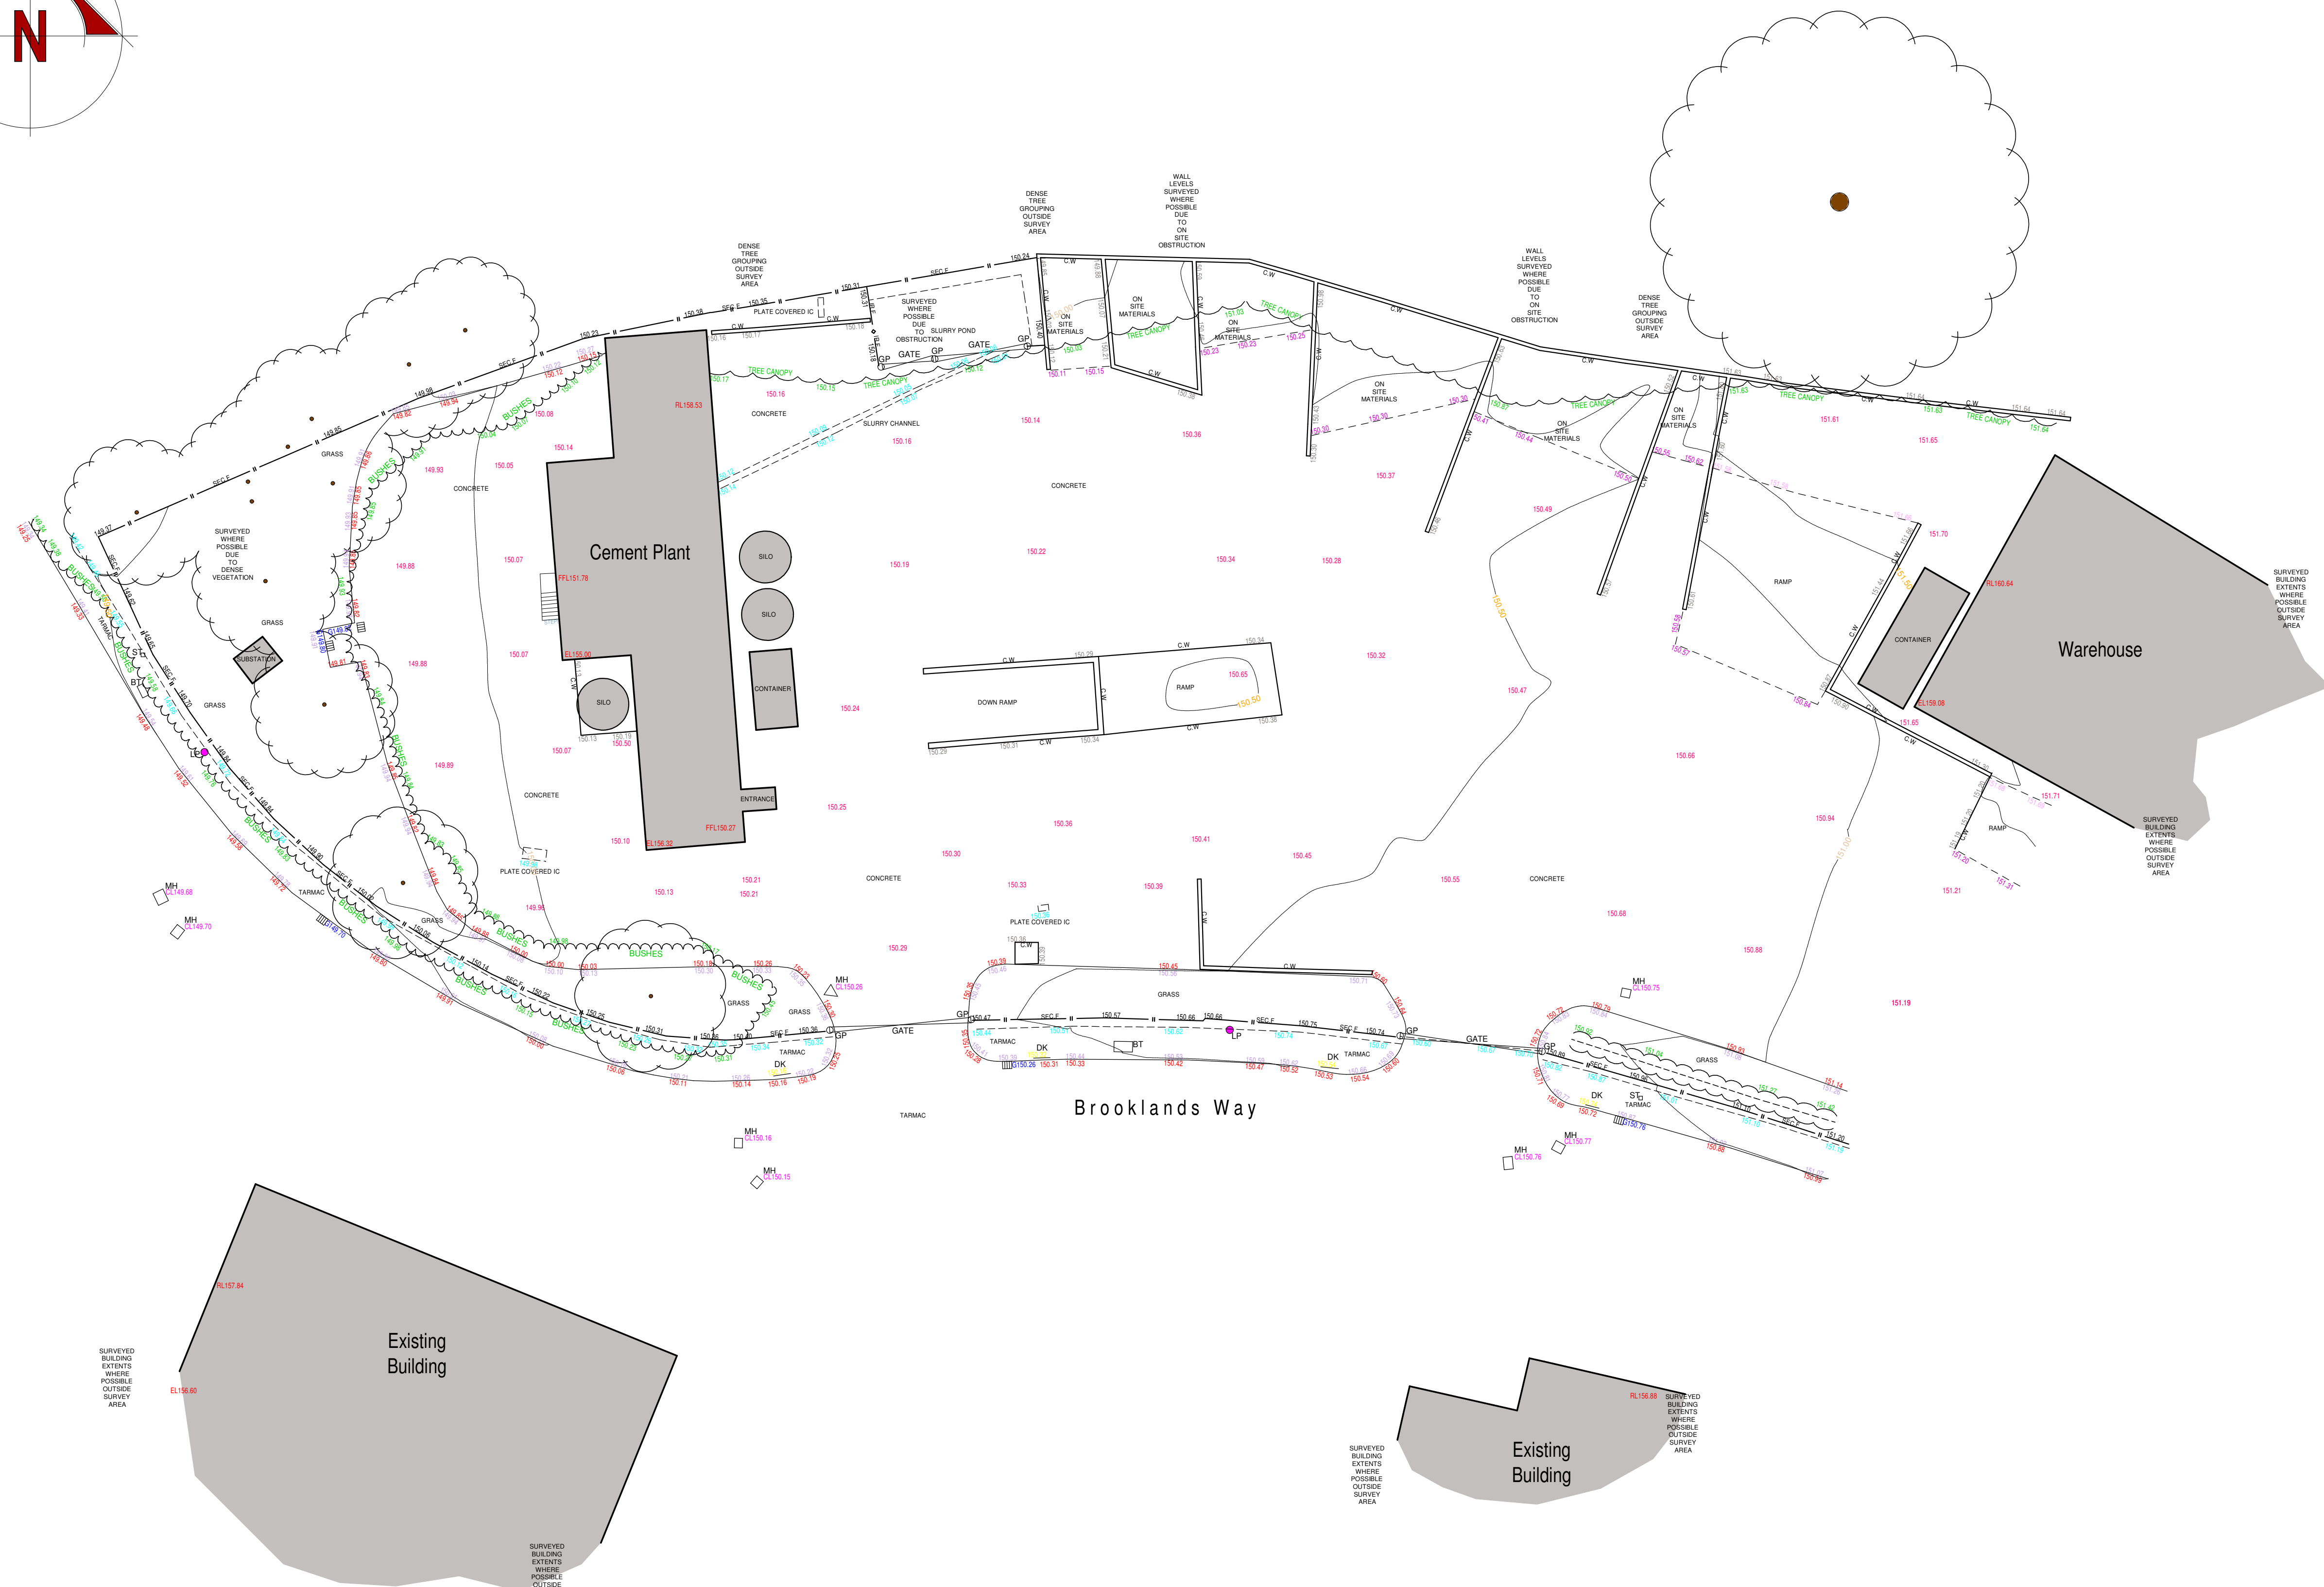
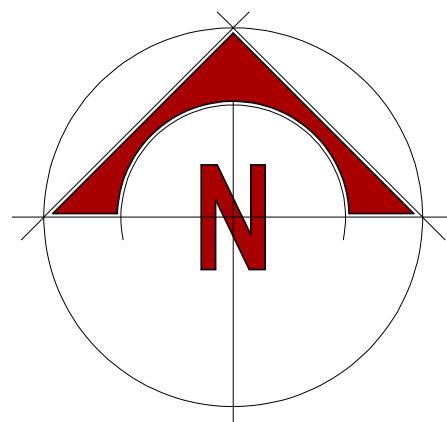


## Dalecrete

PROPOSED INDUSTRIAL DEVELOPMENT  
BROOKLANDS WAY  
LEEKBROOK  
STAFFS  
ST13 7QF  
EXISTING CONDITIONS  
SITE PLAN

|                              |                |       |    |       |       |
|------------------------------|----------------|-------|----|-------|-------|
| Date                         | SEPTEMBER 2020 | Sheet | A1 | Scale | 1:200 |
| Dwg No.                      | 2020-2479-02   | Rev.  | A  | Drawn | RG    |
| A - 29/09/2020 SITE SURVEYED |                |       |    |       |       |

**SAMMONS**  
Architectural  
LIMITED

10 Cawdry Buildings, Fountain Street, Leek, ST13 6JP  
Telephone: 01538 386002  
E-mail: info@sammonsltd.co.uk  
Web: www.sammonsltd.co.uk

This drawing is copyright.  
All dimensions must be checked prior to commencement.