




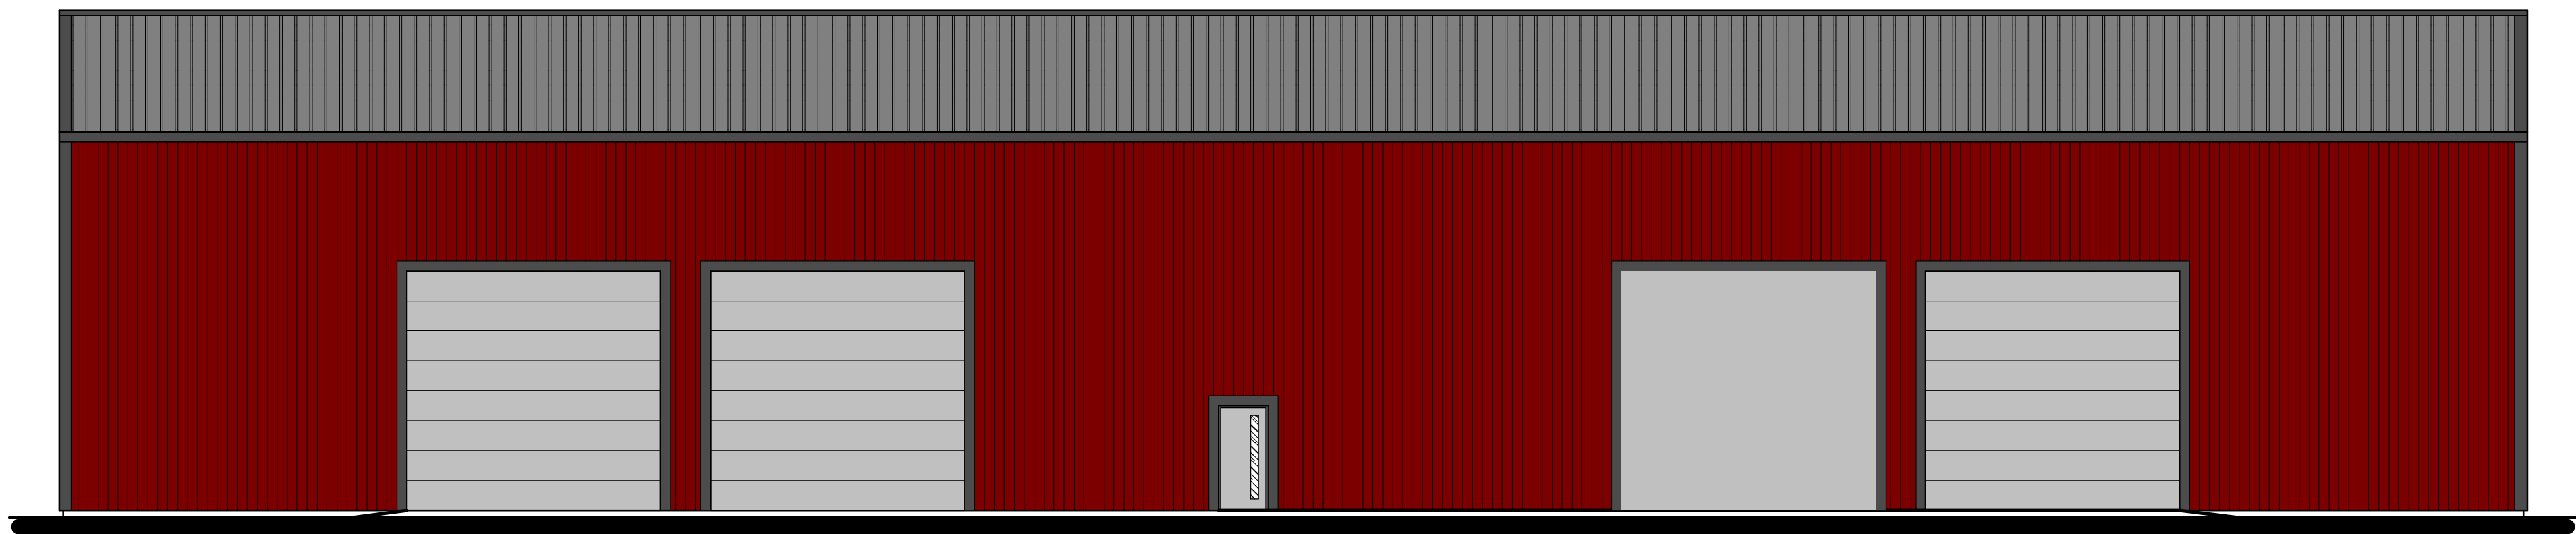


South Elevation

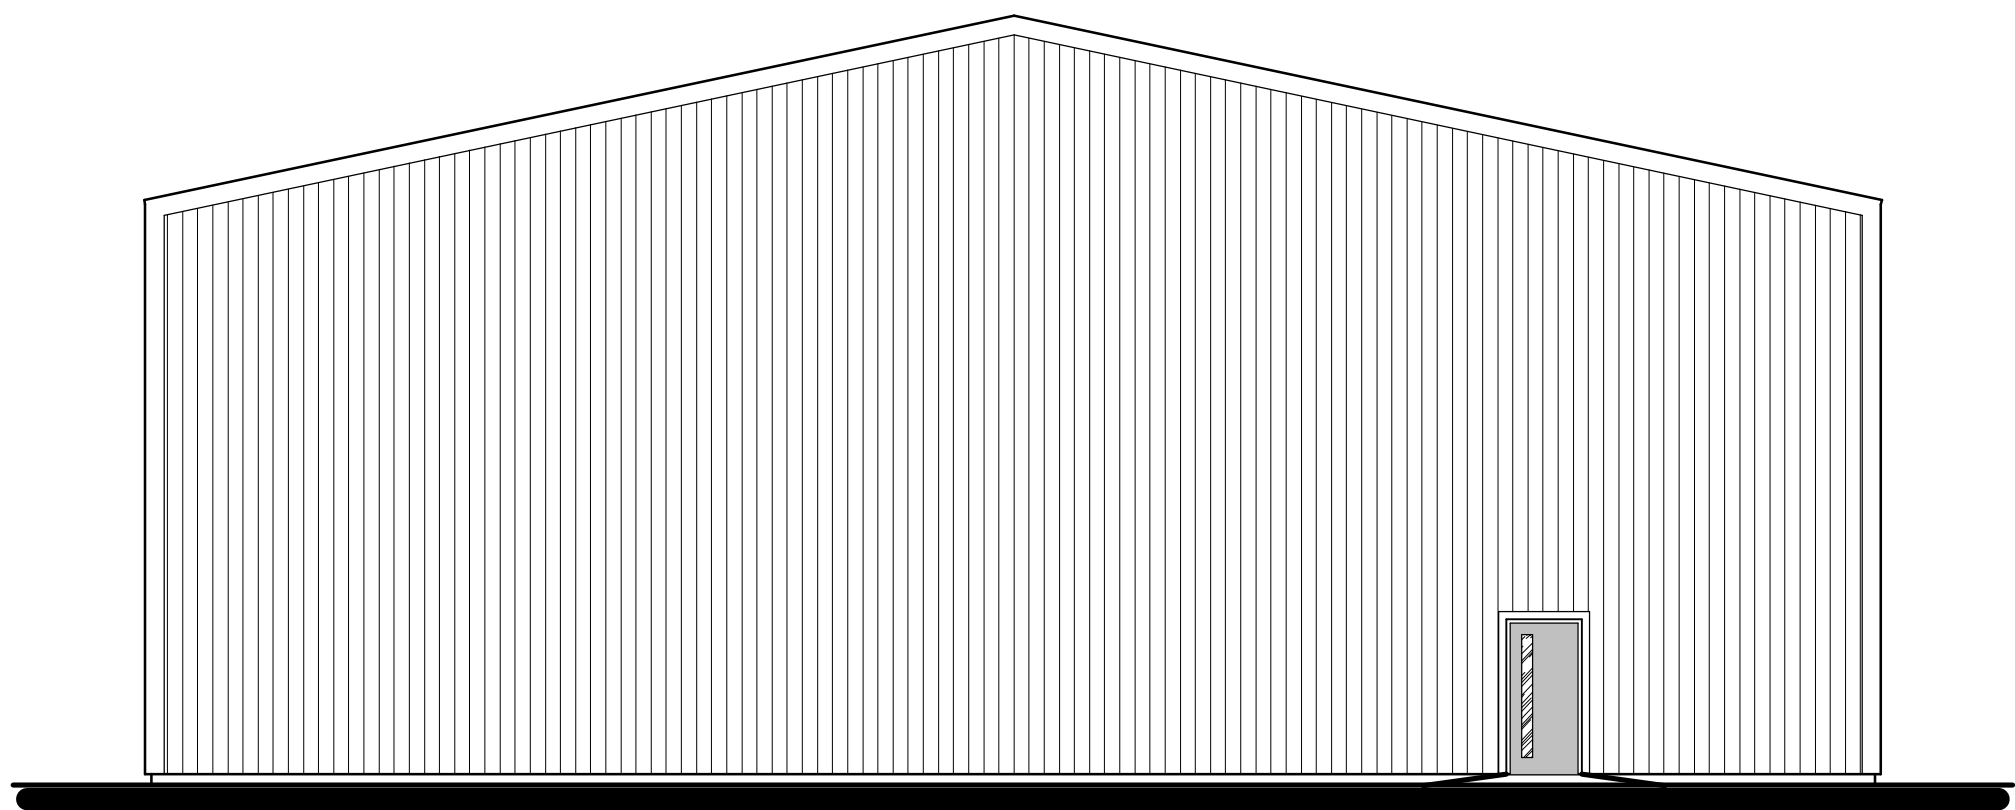


West Elevation

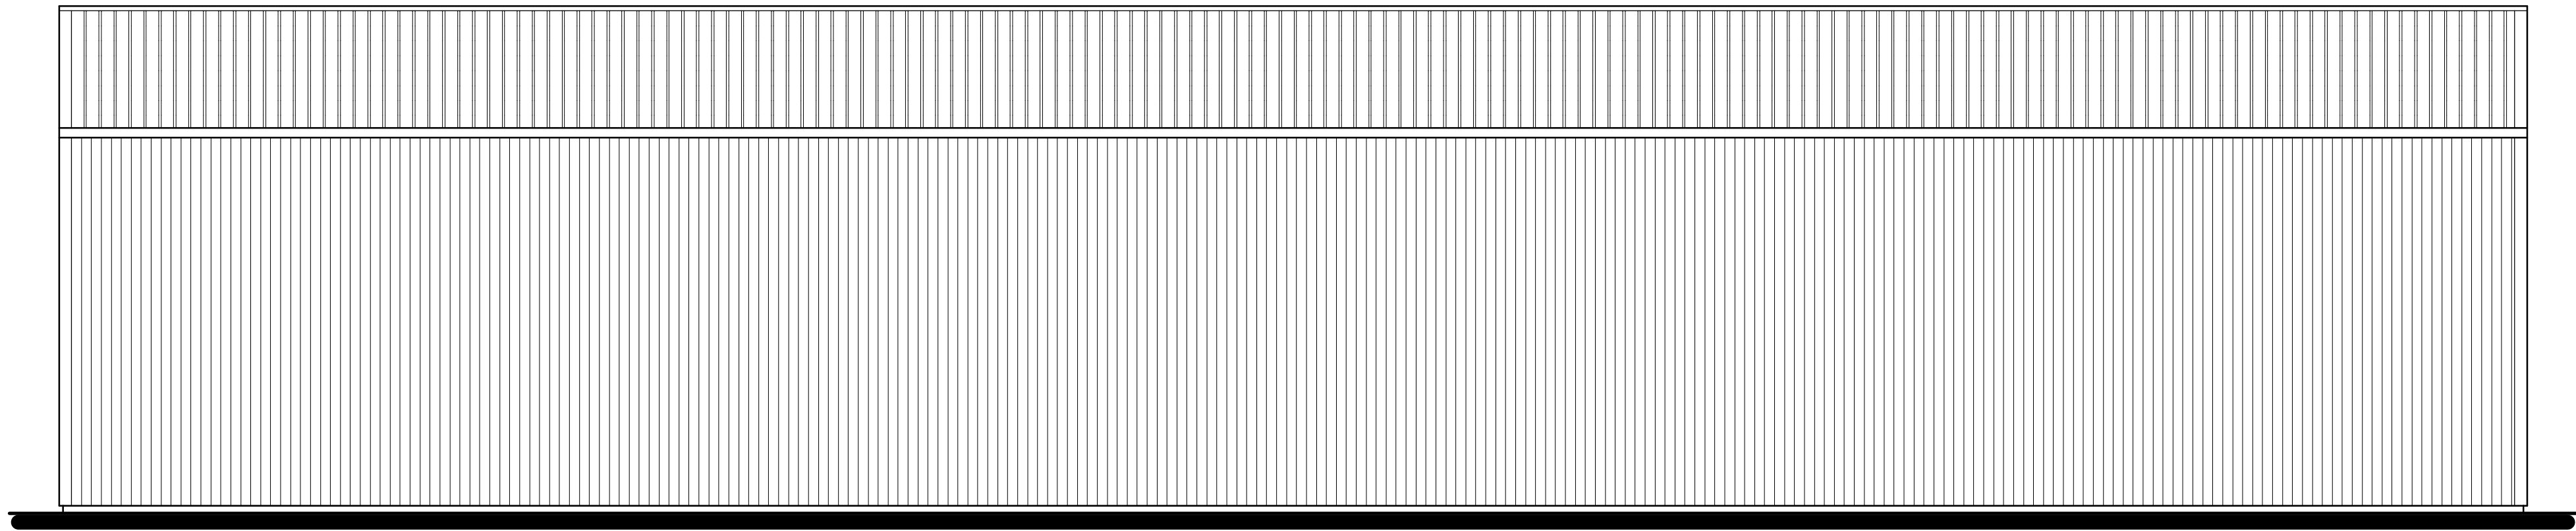


North Elevation

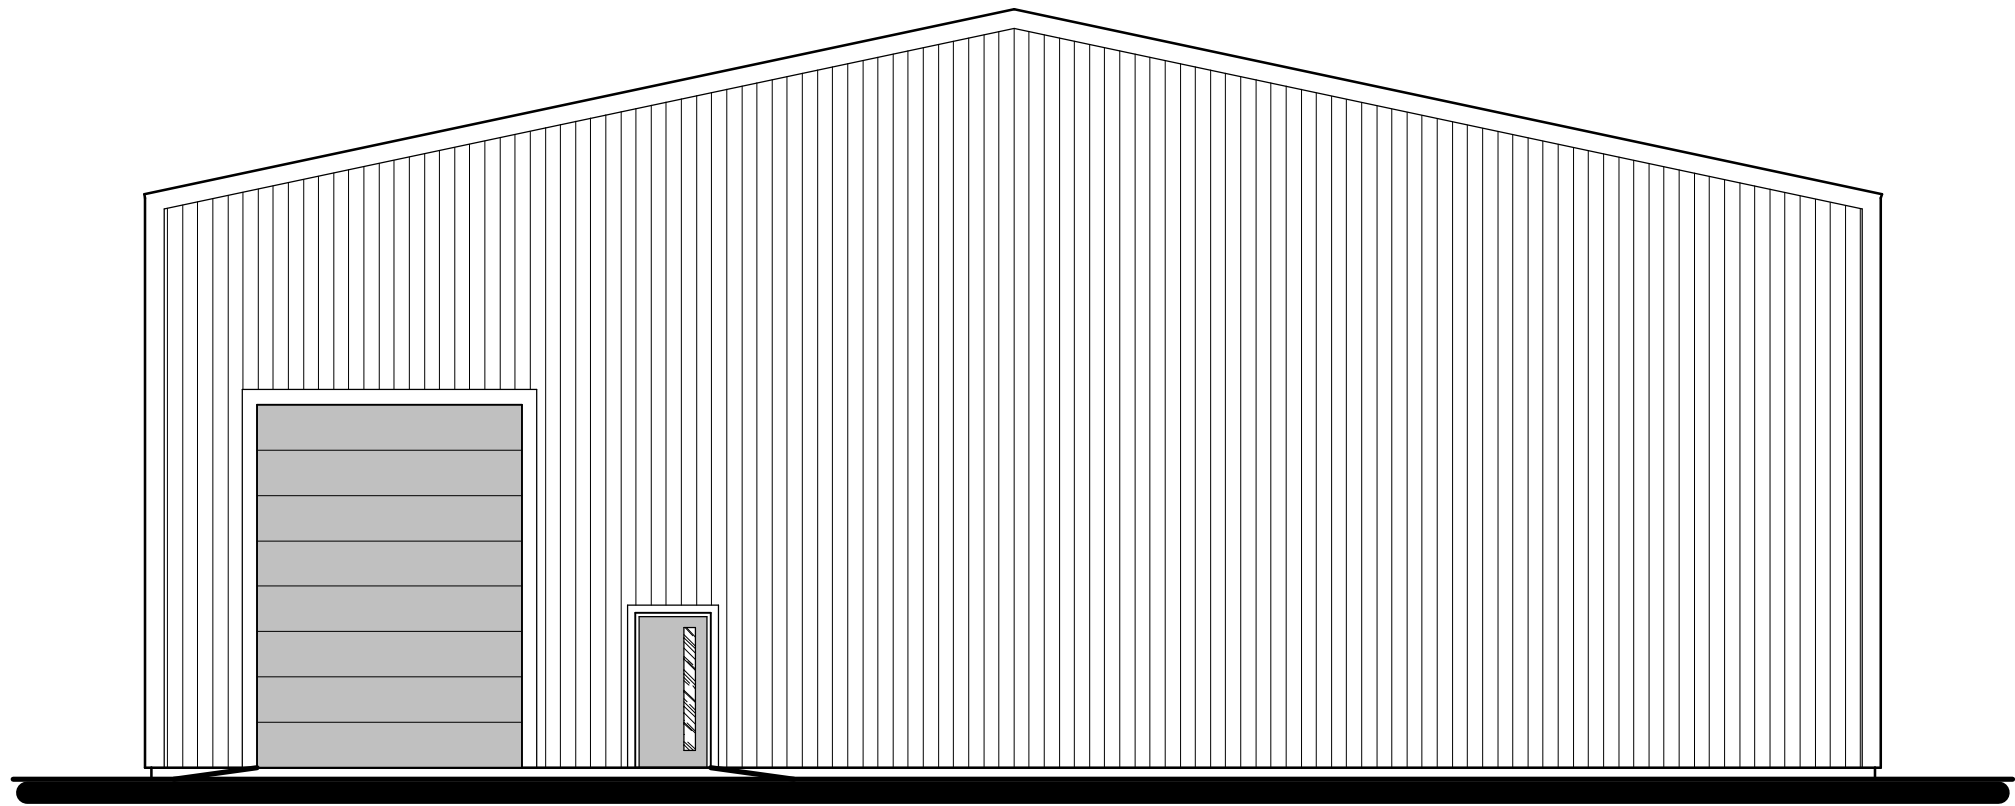

East Elevation

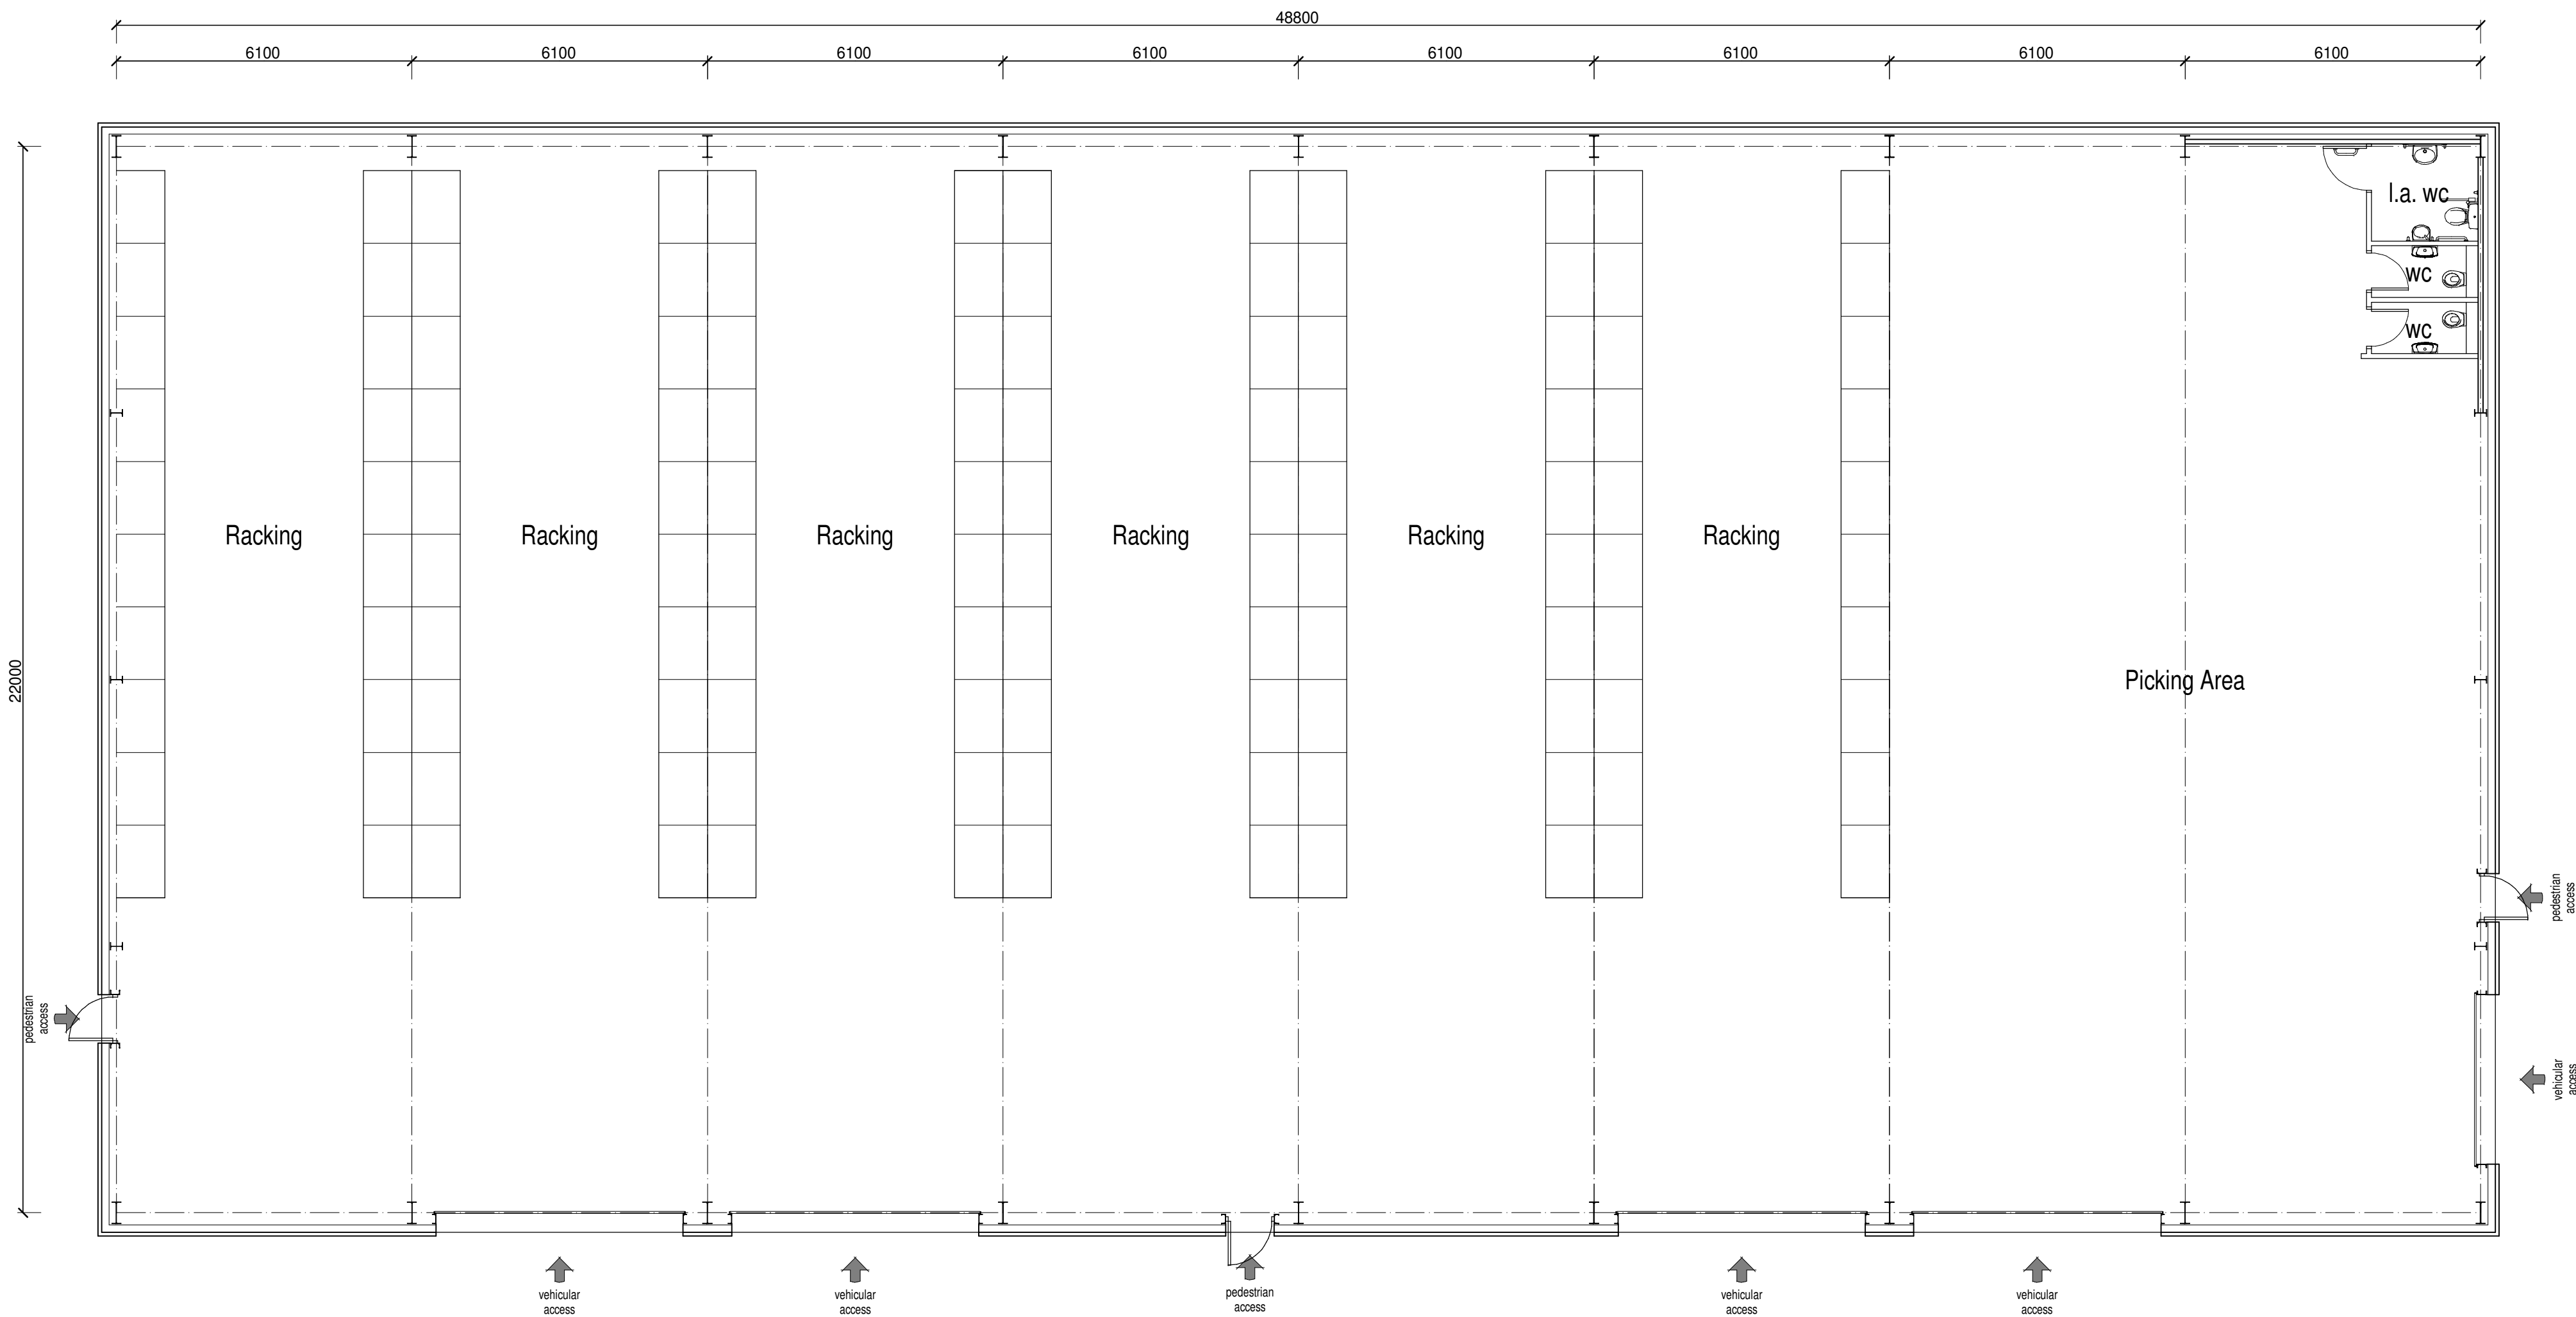

Floor Plan

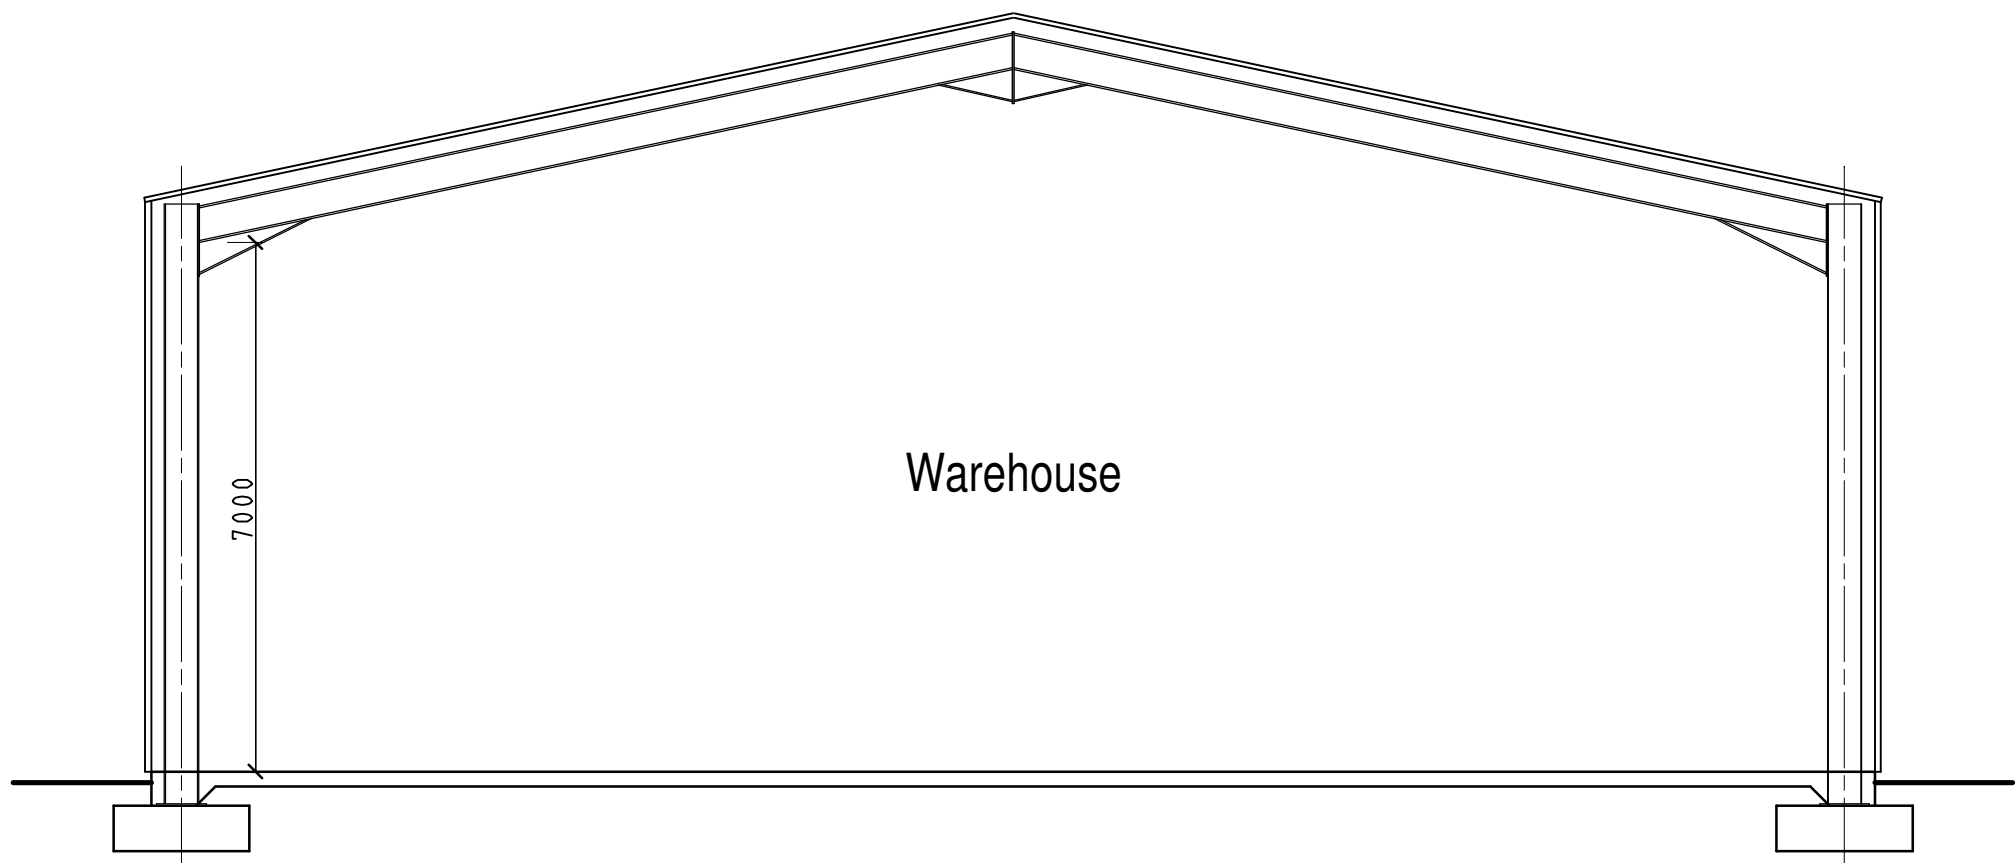

Section

PLANNING PROPOSAL
It is proposed to create warehouse units on the site of the now redundant concrete plant with the existing mixing plant building in the centre of the site being removed.

EXTERNAL FINISHES
Roof
Profiled powder coated steel sheeting, colourcoat HPS200, Alabaster Grey, RAL 240 60 05 with trim to match.
Roof to include 0.5 profiled translucent sheet rooflights.

Walls
Profiled powder coated steel vertical sheeting, colourcoat HPS200, Red Brown, RAL 8002 with grey trim.

Vehicle Doors
Insulated panel overhead industrial doors, finished in Anthracite, RAL 7016.

Personnel Doors
Powder coated steel doors, finished in Anthracite, RAL 7016 and black frames, RAL 9007.

Rainwater Goods
Black, Reference RAL 9007, colour coated pressed steel gutters to match cladding trim and 150mm downpipes.

scale bar @ 1:100

Dalecrete
Proposed Warehouse Units,
Brooklands Way,
Leekbrook,
Staffs, ST13 7QF.
Planning Proposal
Warehouse A Plan and Elevations
Date: October 2020
Drawing No: 2020-2479-09
Scale: A0
Sheet: D
Author: RG

10 Cawdry Buildings, Fountain Street, Leek, ST13 6LP
Telephone: 01538 386002
E-mail: info@sammonsdtd.co.uk
Web: www.sammonsdtd.co.uk

This drawing is copyright.
All dimensions must be checked prior to commencement.