


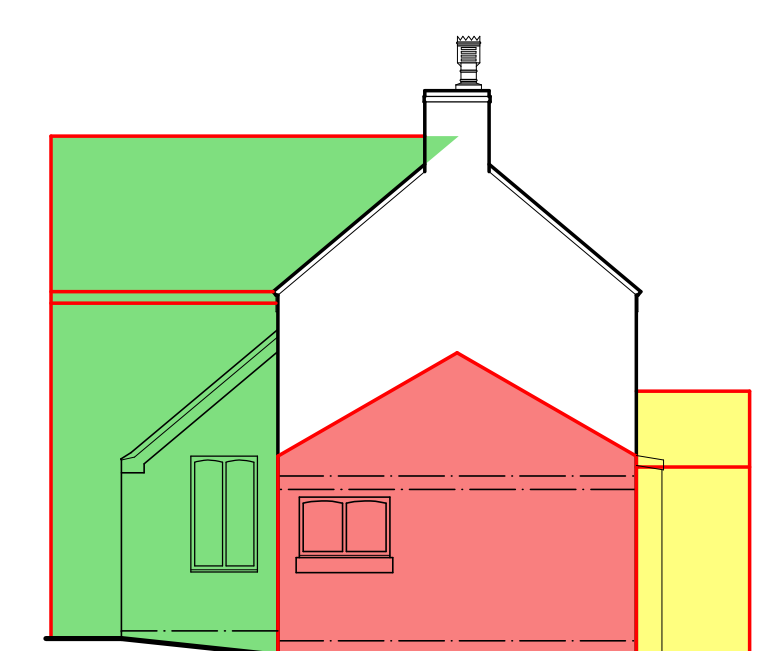


East Elevation

DATUM: +10.00 (STEP LEVEL ON PARK HAYES FARM)




South Elevation

DATUM: +10.00 (STEP LEVEL ON PARK HAYES FARM)

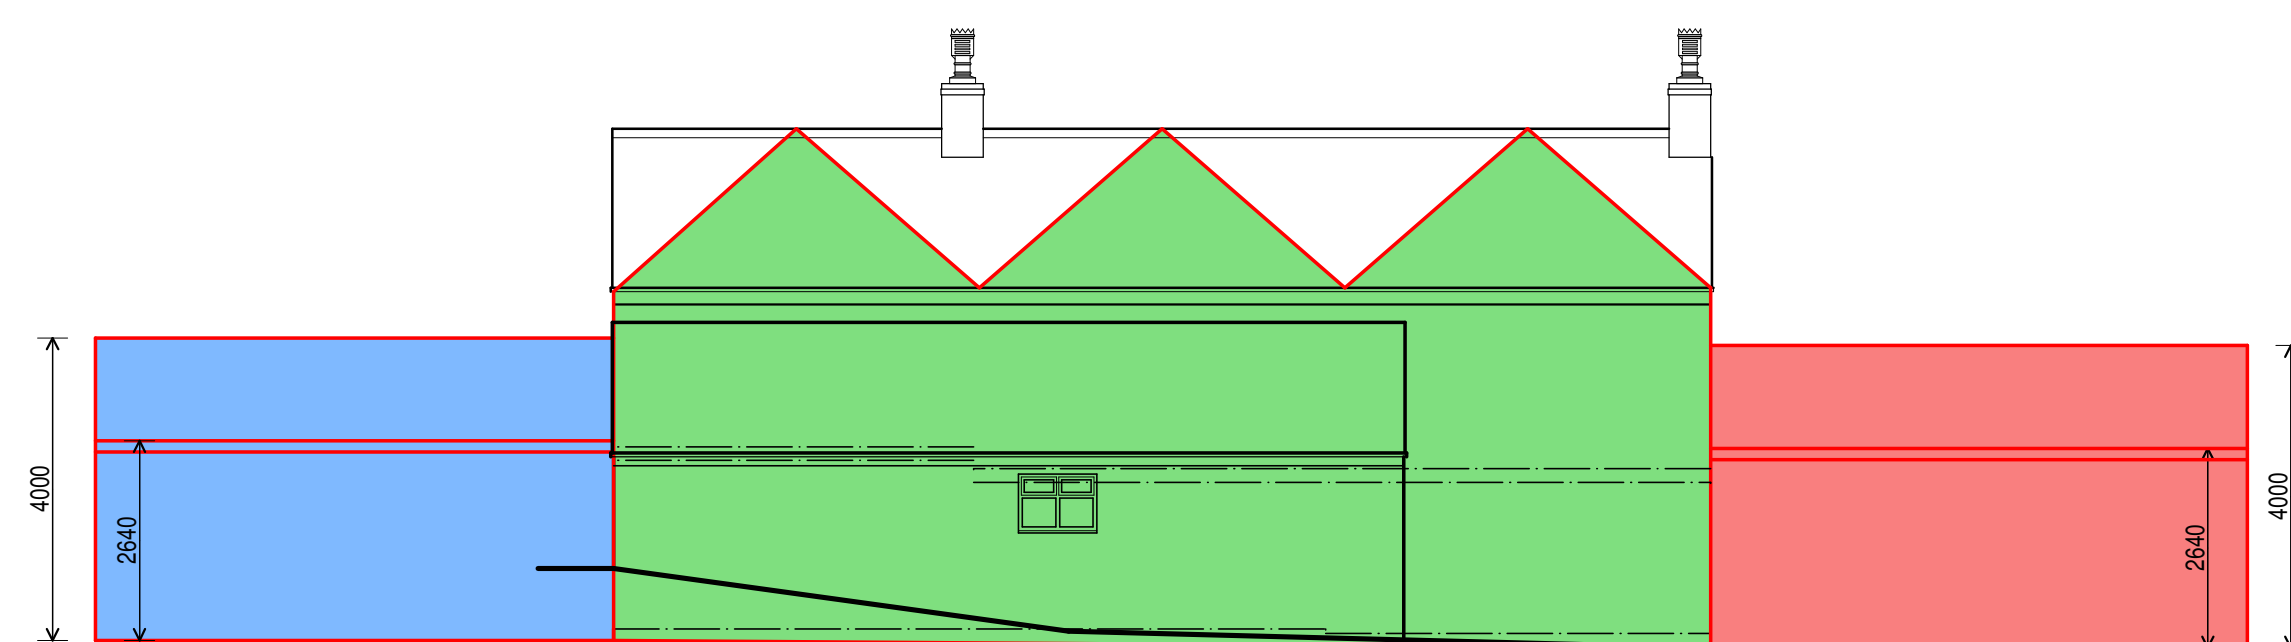


West Elevation

DATUM: +10.00 (STEP LEVEL ON PARK HAYES FARM)

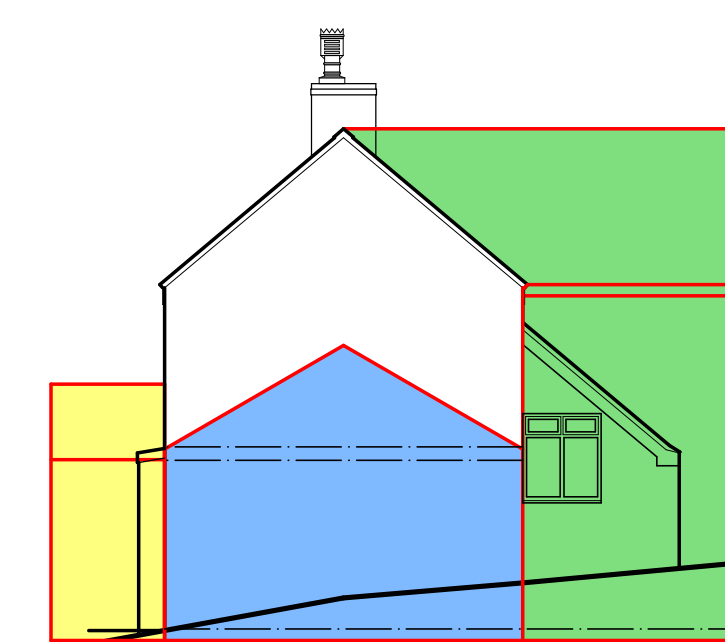


North Elevation

DATUM: +10.00 (STEP LEVEL ON PARK HAYES FARM)

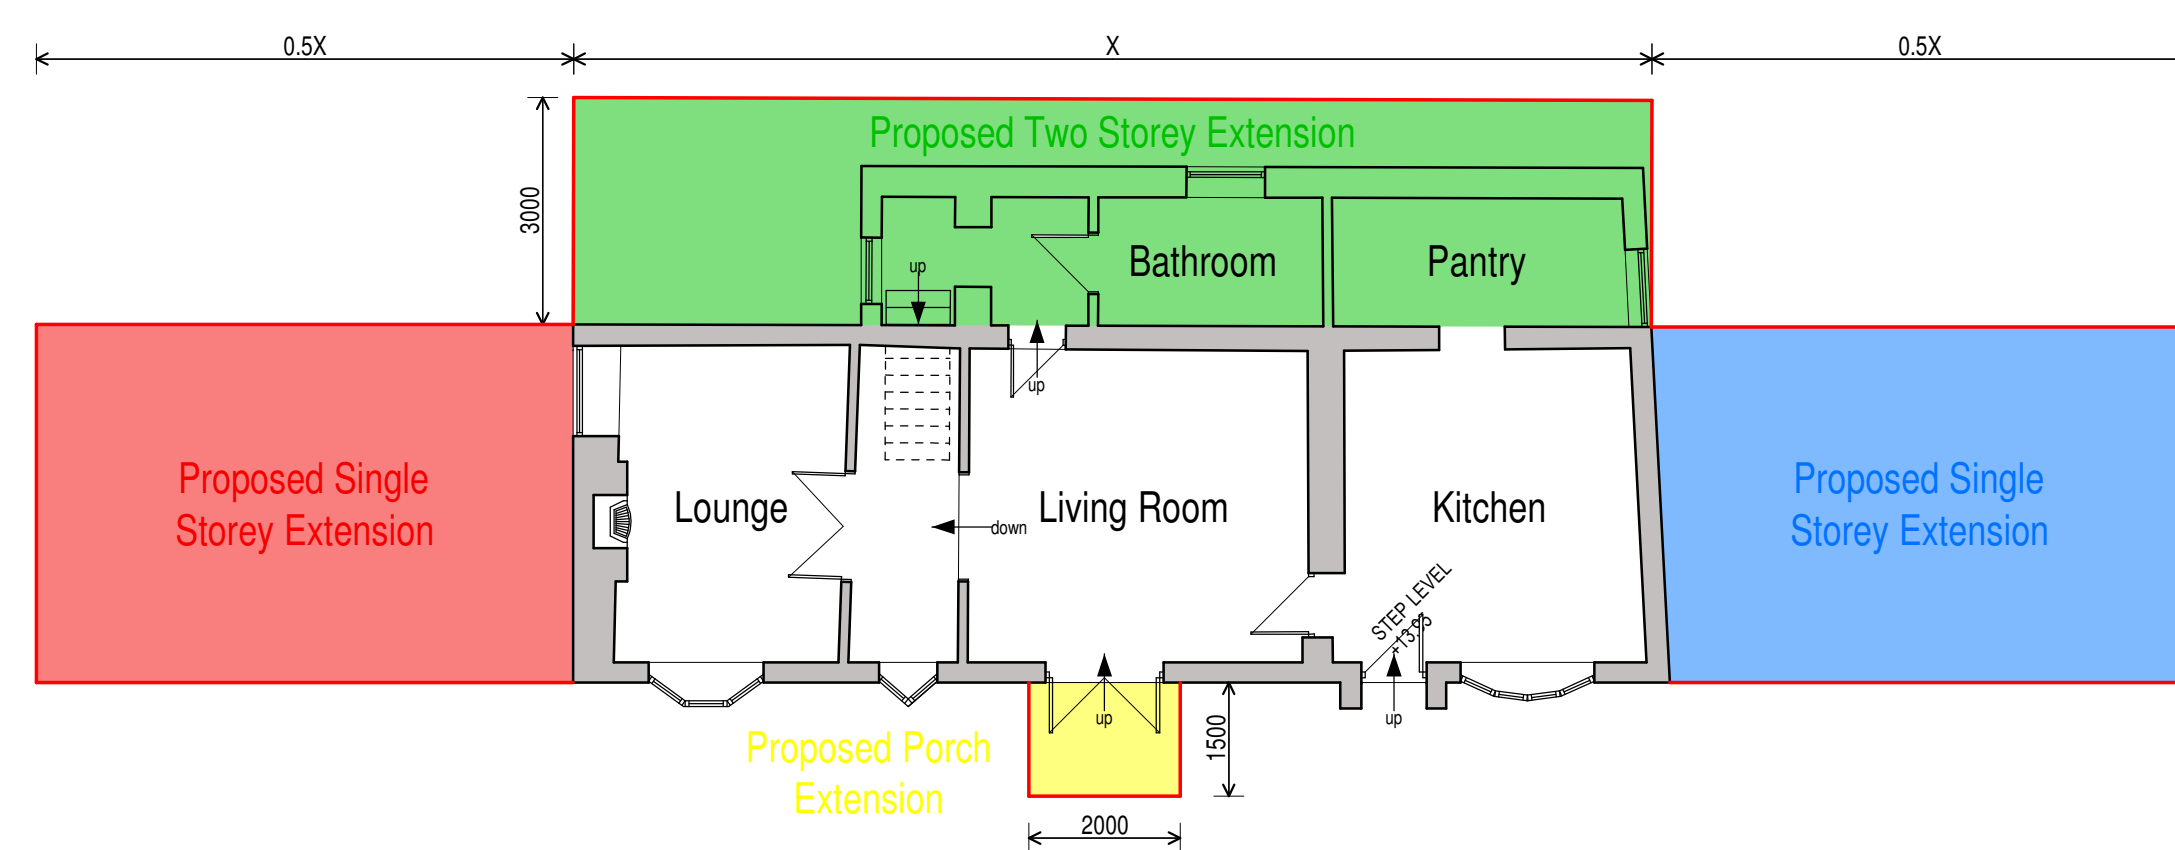


Ground Floor Plan

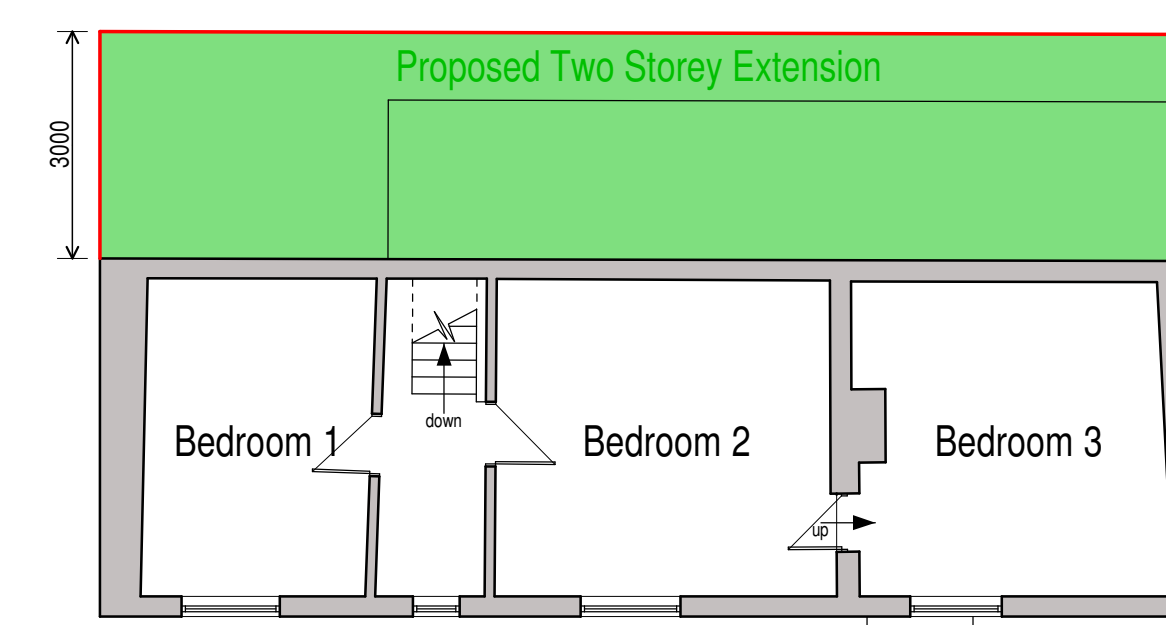

First Floor Plan

Permitted Development Extension Key

- Proposed porch extension
- Proposed single storey side extension
- Proposed single storey side extension
- Proposed two storey rear extension

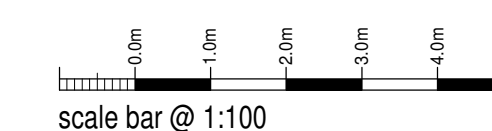

Mr & Mrs A Clowes

Proposed Permitted Development Extensions at Park Hayes Farm, Blackwood Hill, Endon, Stoke-on-Trent ST9 9AH

Lawful Development Proposal Floor Plans and Elevations

Date: May 2021
Dwg No: 2021-2603-02
Sheet: A1
Scale: 1:100
Rev: A
Drawn: RG

A: 07/11/2021 - PLAN UPDATED FOR LAWFUL DEVELOPMENT APPLICATION

SAMMONS Architectural LIMITED
10 Cawdry Buildings, Fountain Street, Leek, ST13 6JP
Telephone: 01538 386002
E-mail: info@sammonsltd.co.uk
Web: www.sammonsltd.co.uk

This drawing is copyright.
All dimensions must be checked prior to commencement.