



This drawing is the copyright of Forefront Development Consulting Ltd and should not be reproduced without our written consent.


The contractor is to check dimensions and levels on site prior to the commencement of works. Any discrepancies are to be reported immediately.

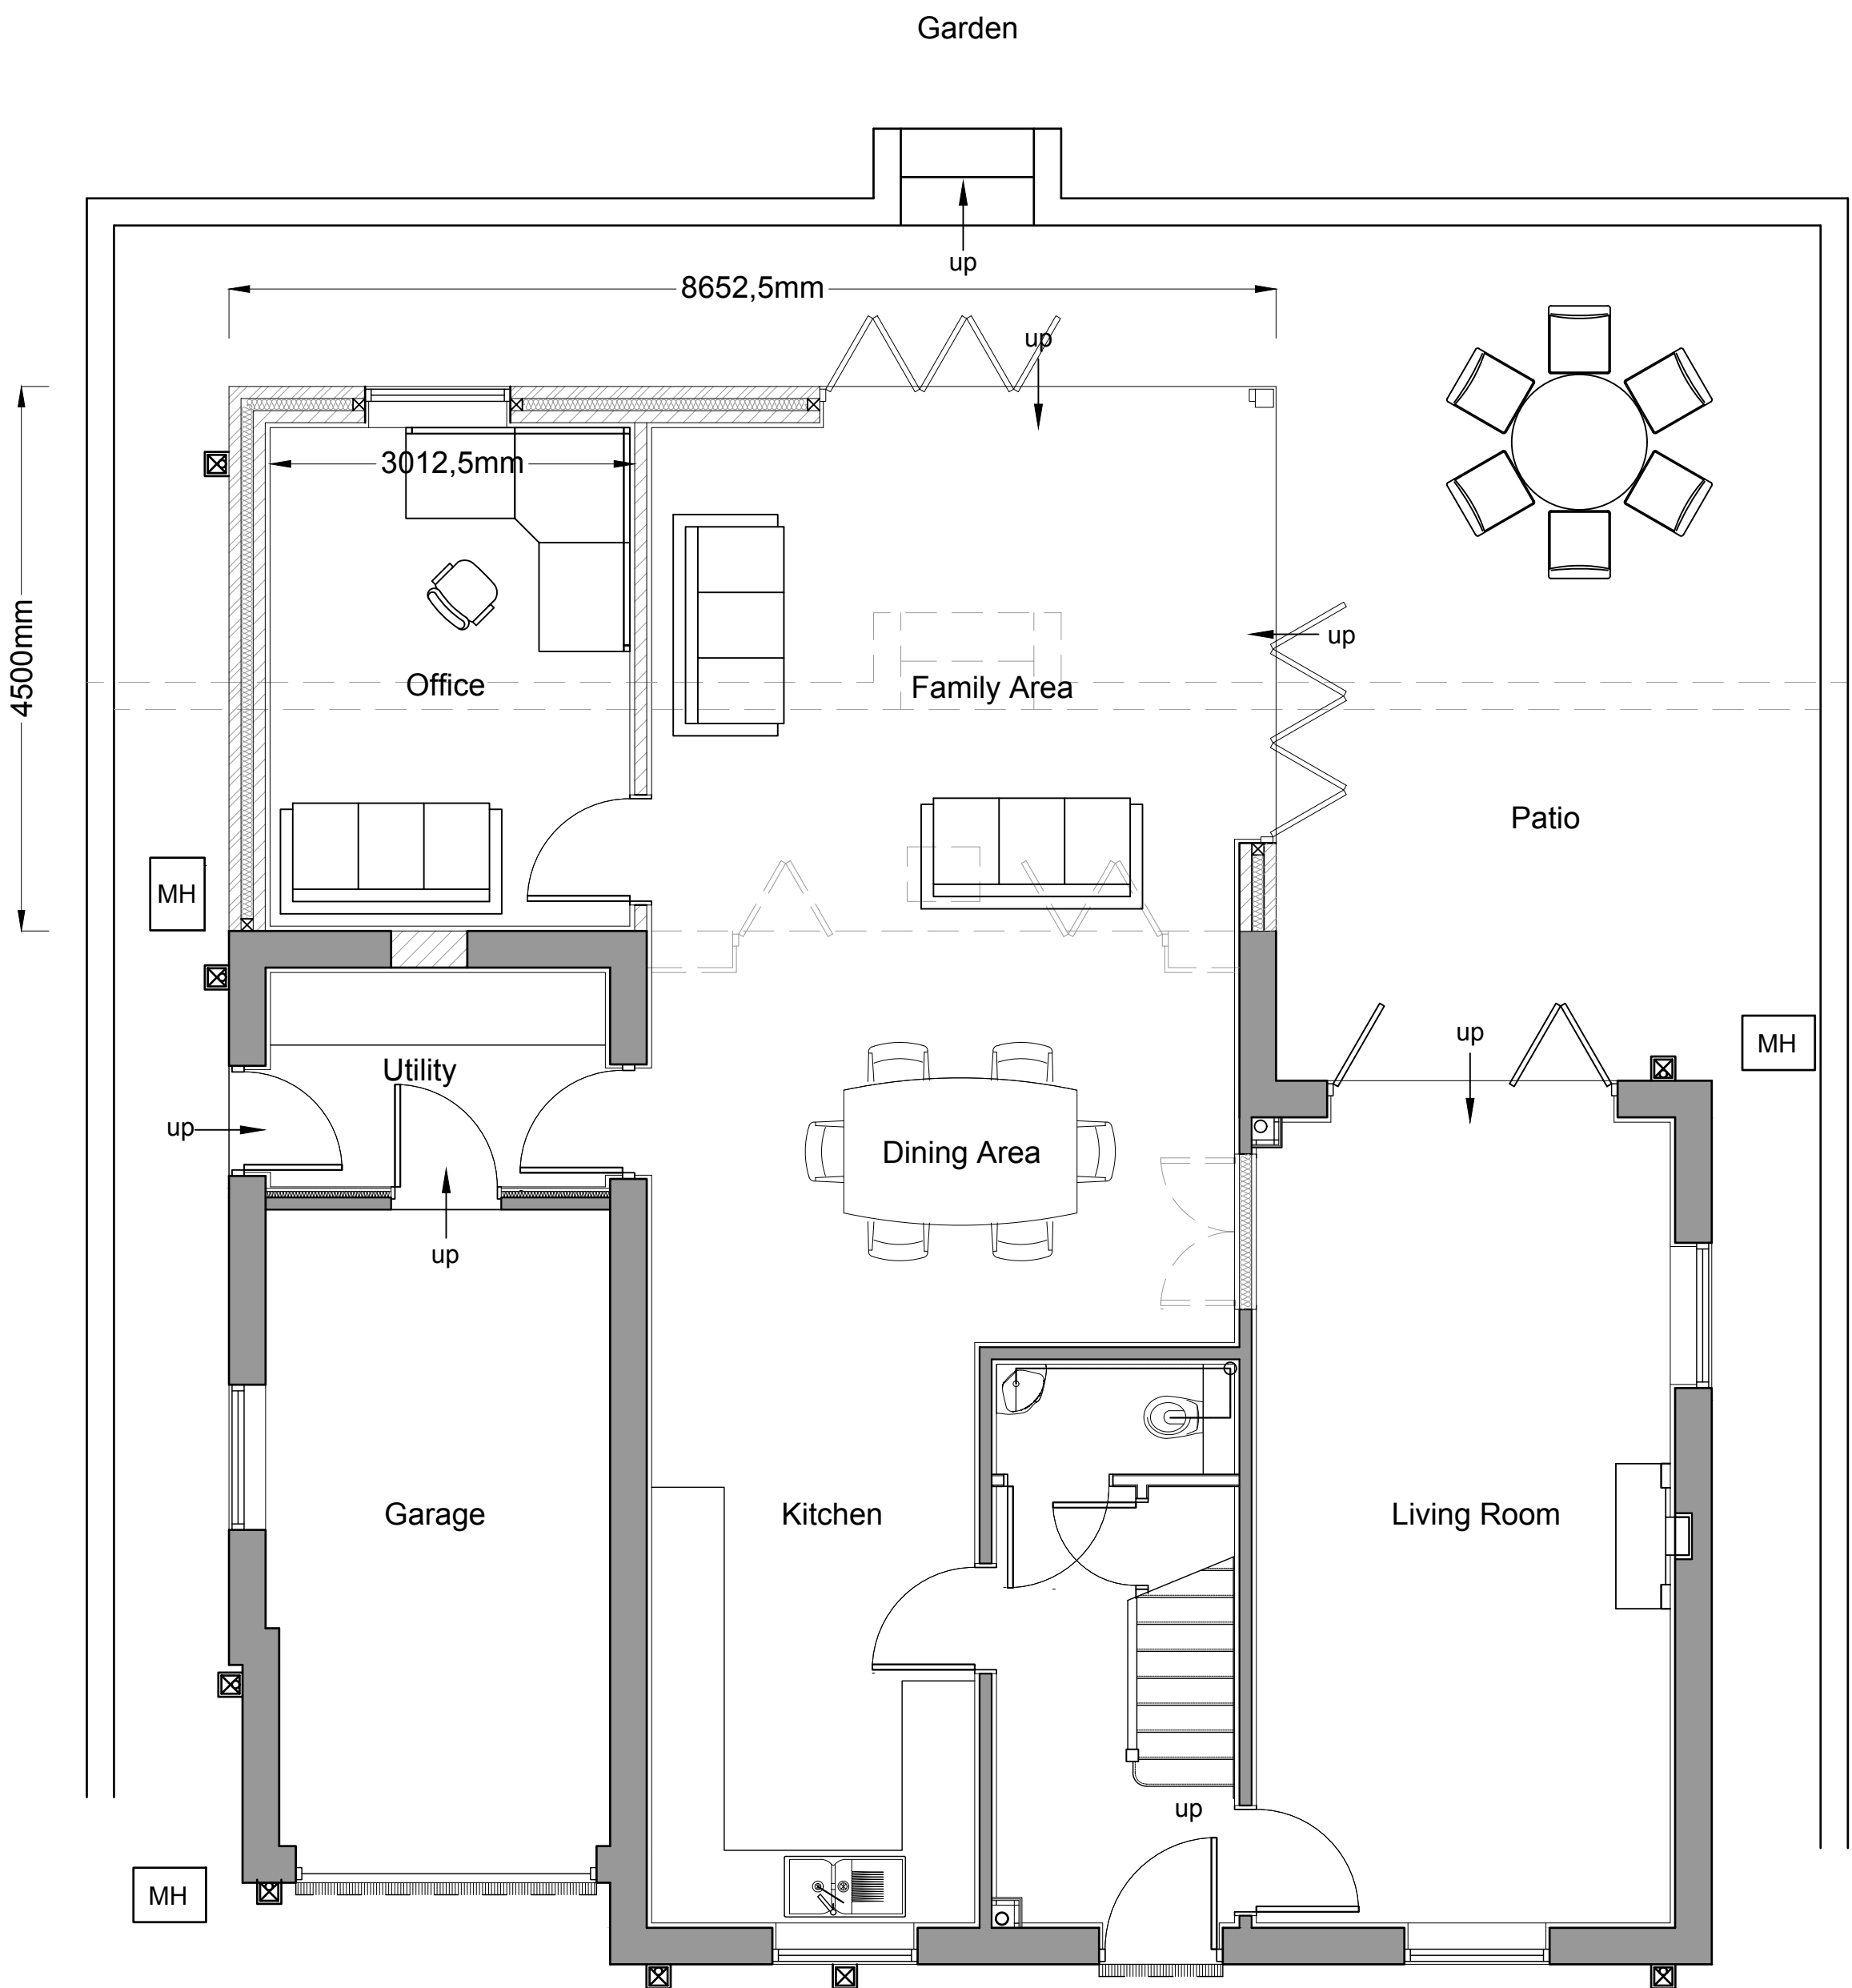

PROPOSED GROUND FLOOR PLAN

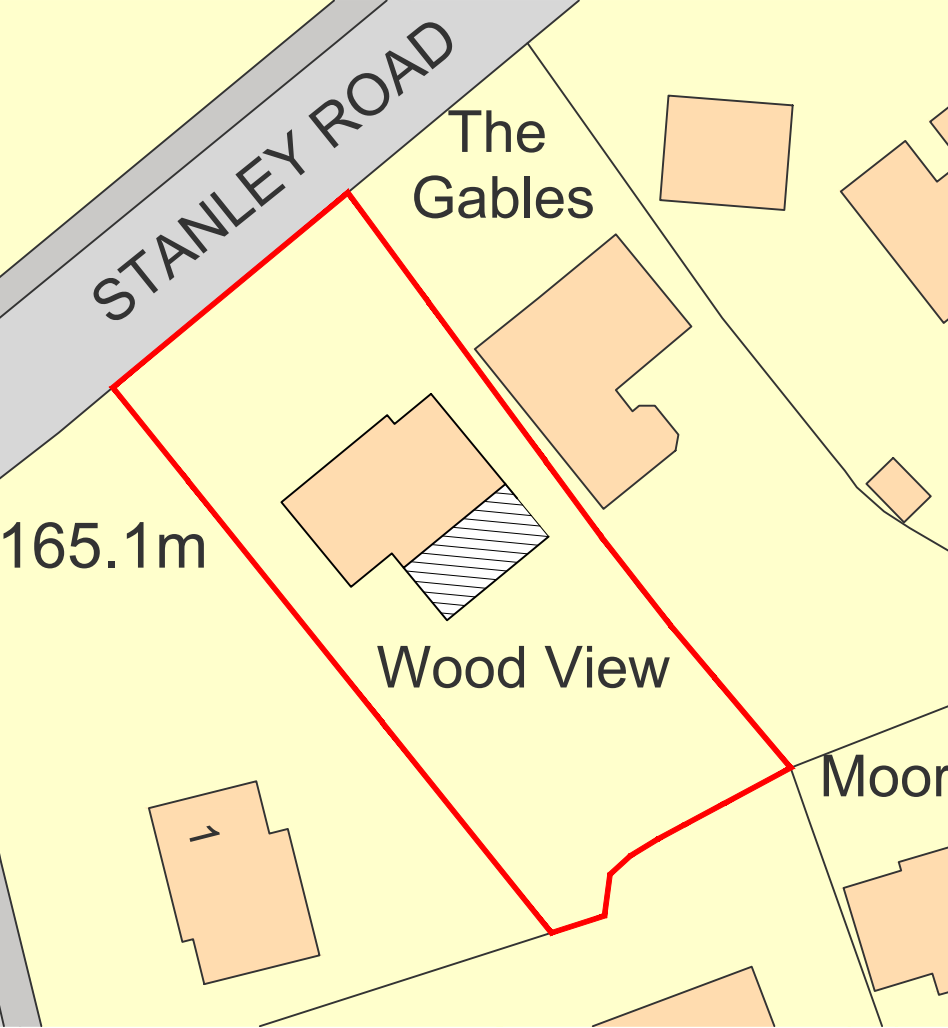

PROPOSED SITE PLAN - 1:500

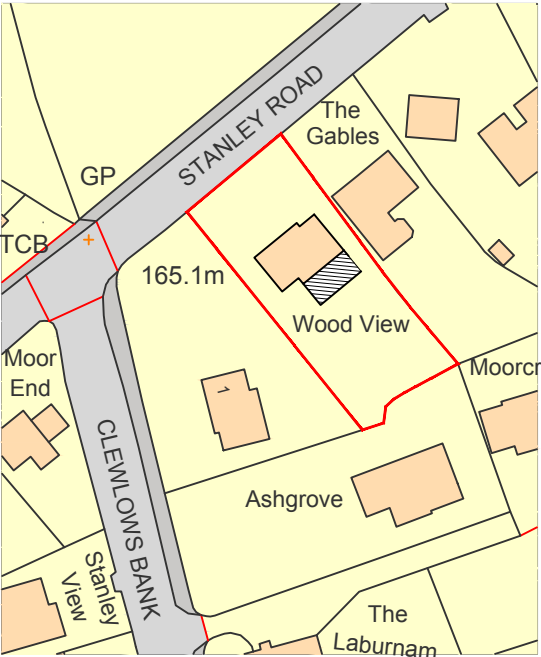

PROPOSED LOCATION PLAN - 1:1250



FOREFRONT
DEVELOPMENT CONSULTING

4 Ridge House, Ridge House Drive, Festival Park, S-O-T. ST1 5SJ
Office 01782 216912 WWW.FOREFRONTDC.COM

CLIENT

MR & MRS LOTON

PROJECT

Proposed single storey rear extension forming Family Room and Office at Wood View, Stanley Road, Stockton Brook, Staffordshire. ST9 9LL

TITLE

Proposed Floor Plans and Location Plans
Crown copyright and Ordnance Survey 0100031673

<u>SCALE</u>	<u>DRAWN</u>	
1:50 @ A1	ATG	
<u>DRG NO.</u>	<u>DATE</u>	
21-137-03	15 / 11 / 21	
REV.	DESCRIPTION	DATE