



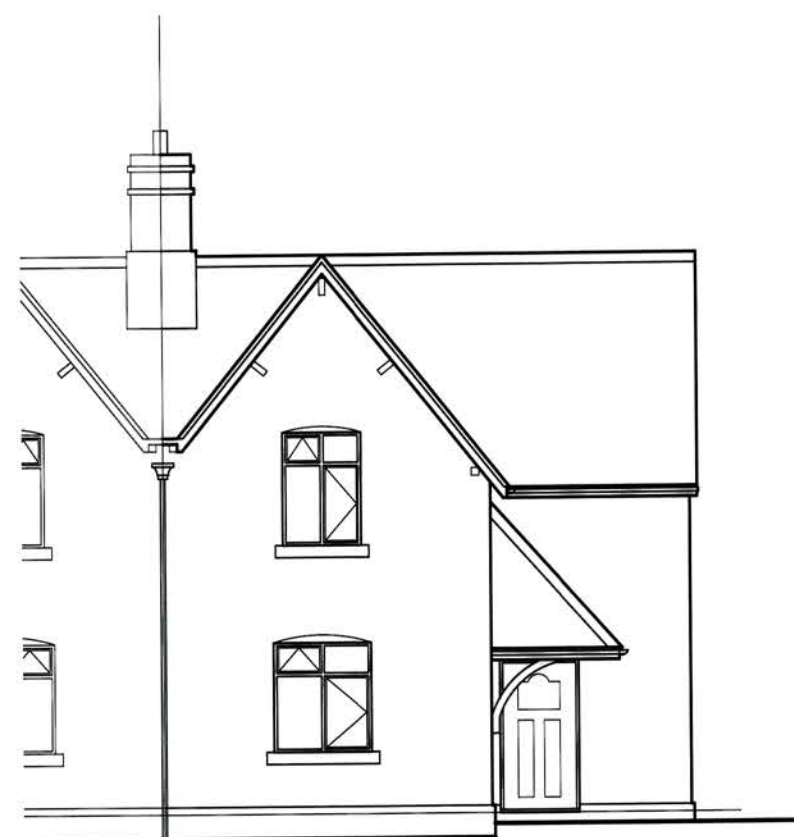


Existing North East Elevation
Scale 1 : 100

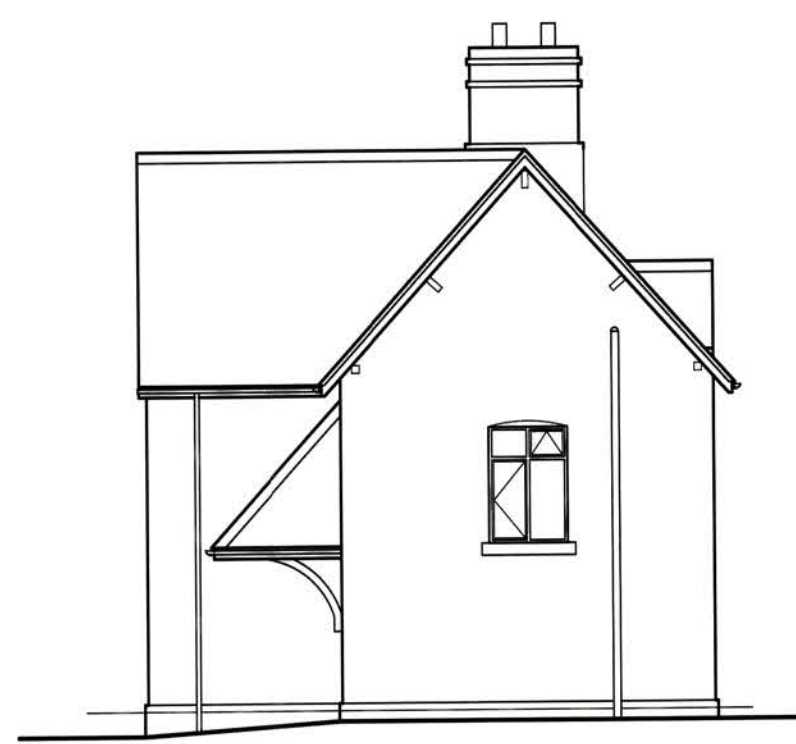


Existing North West Elevation
Scale 1 : 100



Existing South West Elevation
Scale 1 : 100

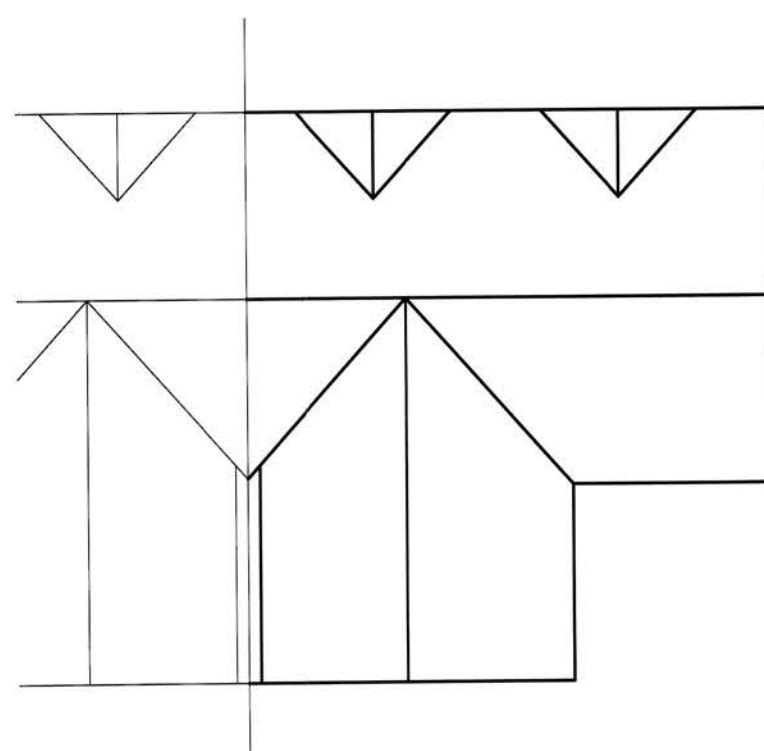


Existing Roof Plan
Scale 1 : 100

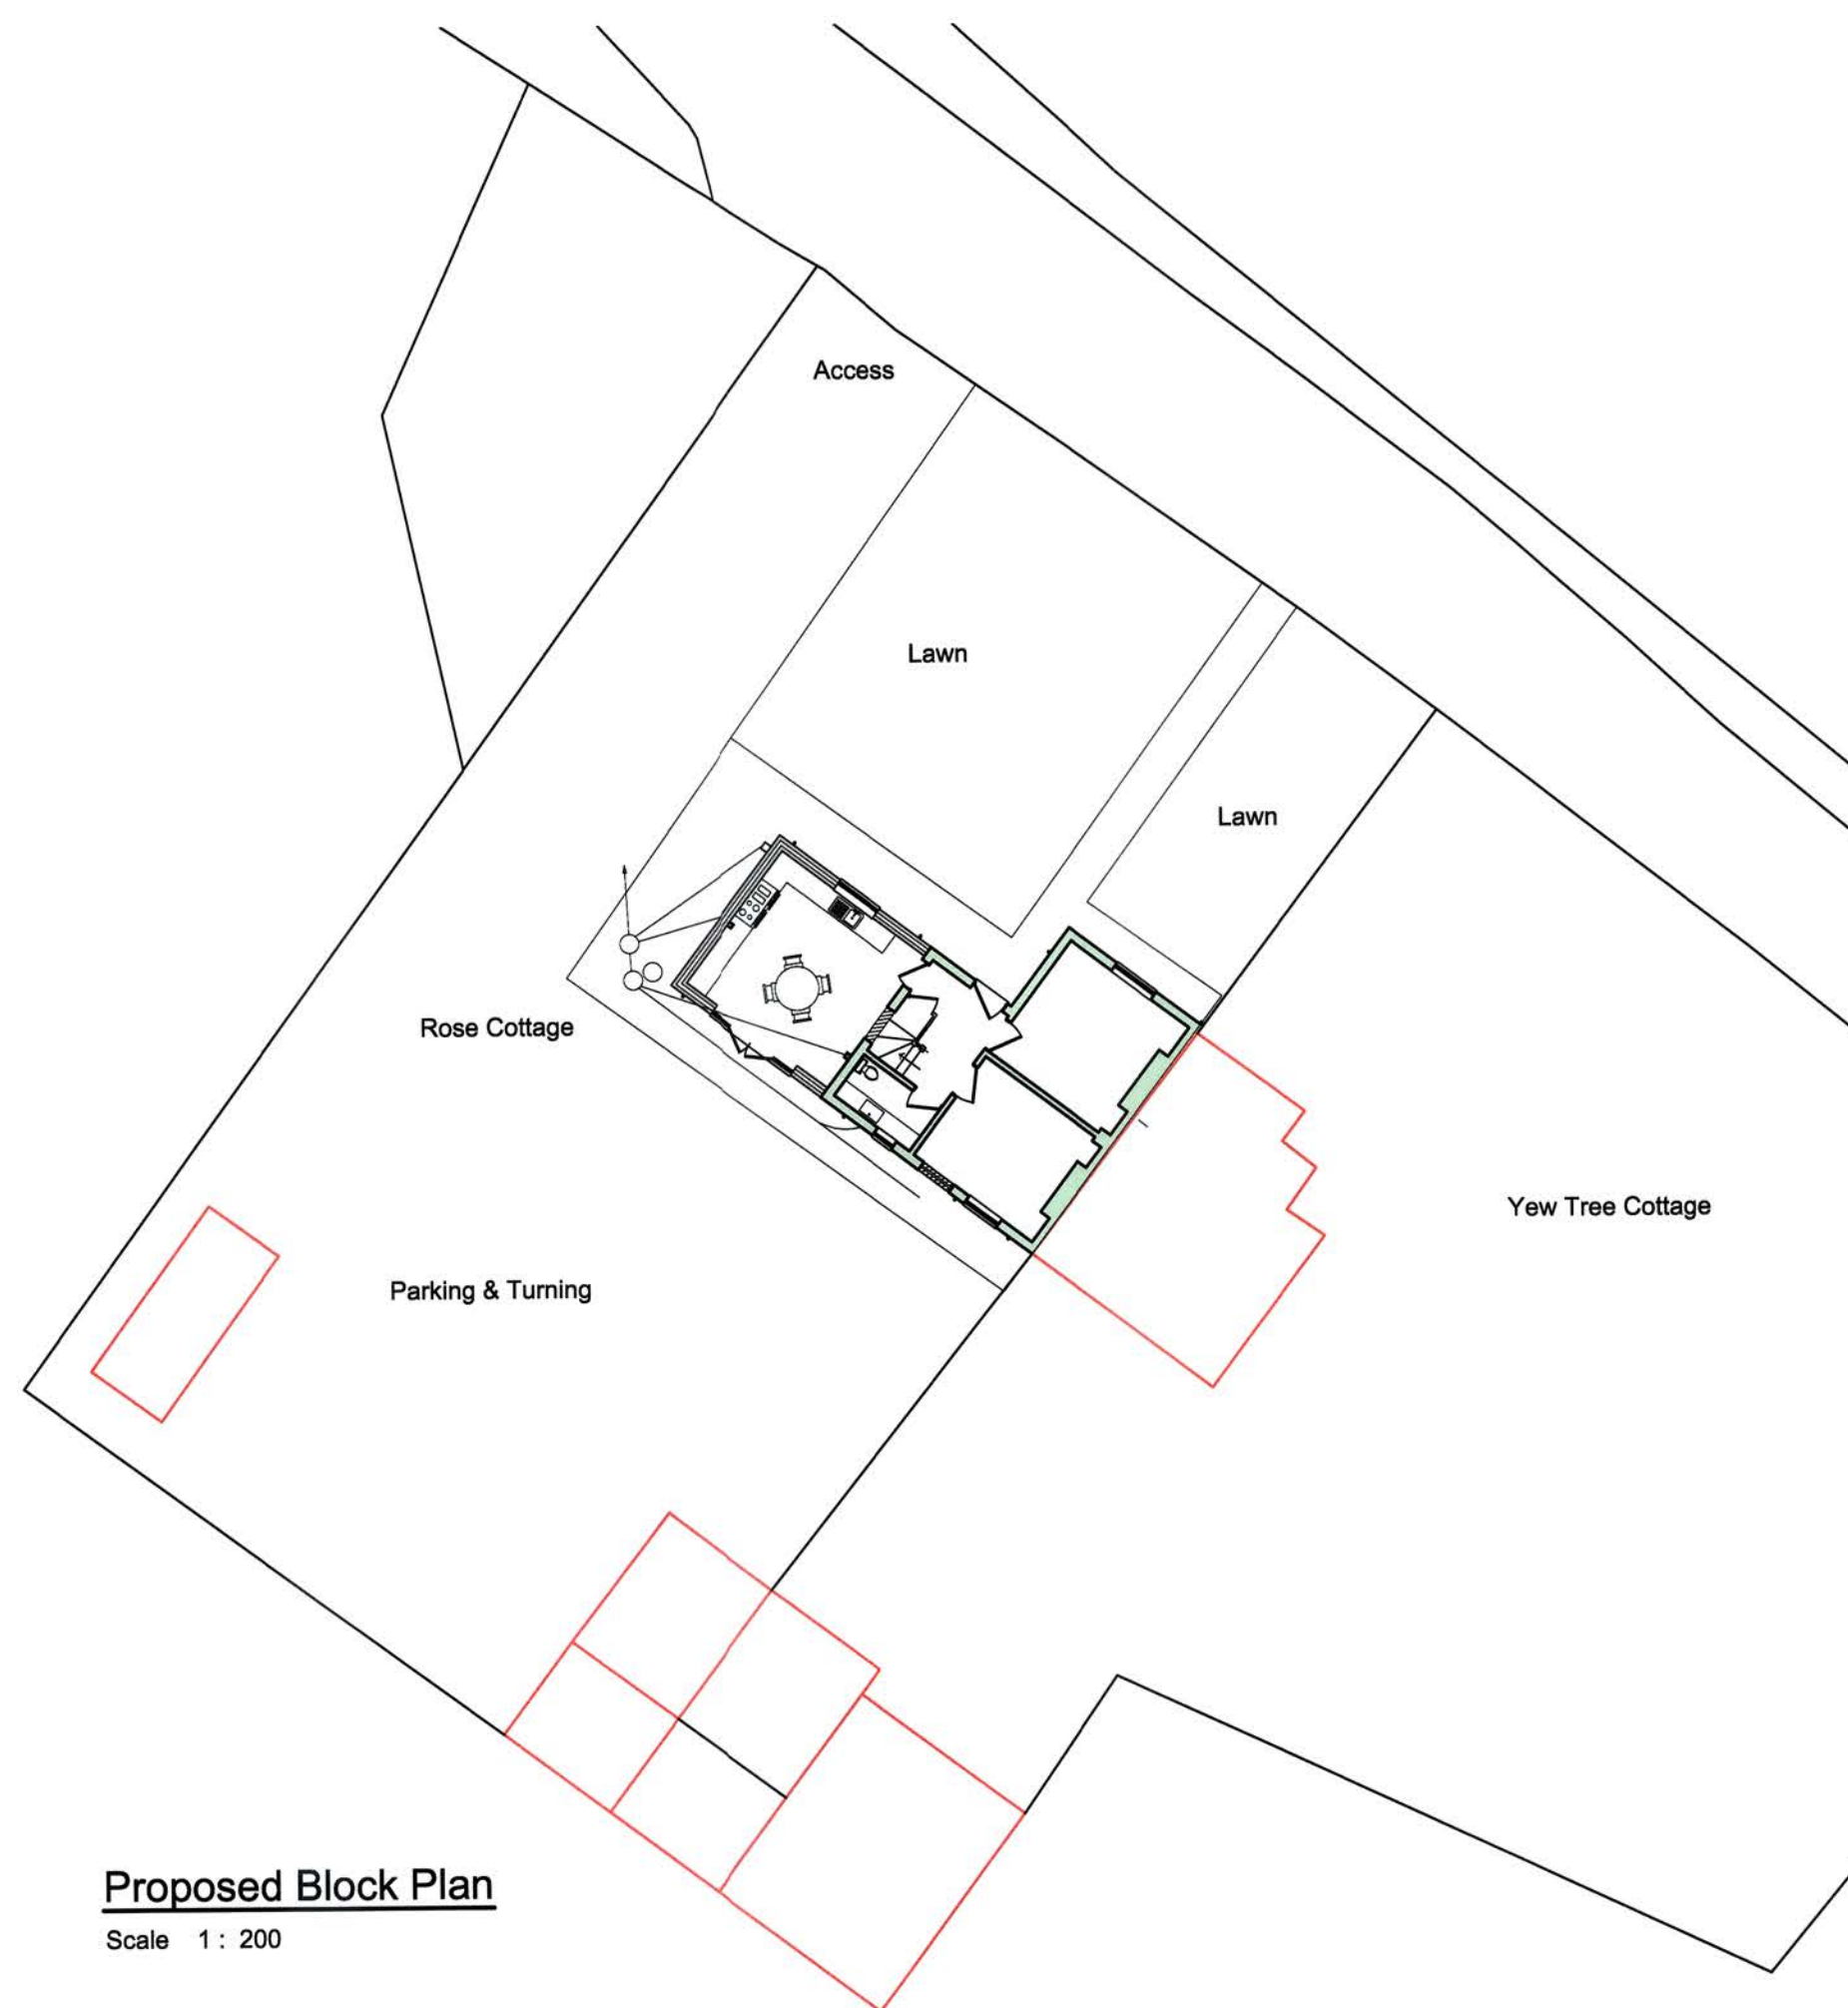


Proposed Block Plan
Scale 1 : 200


Ordnance Survey
Ukmapcentre.com

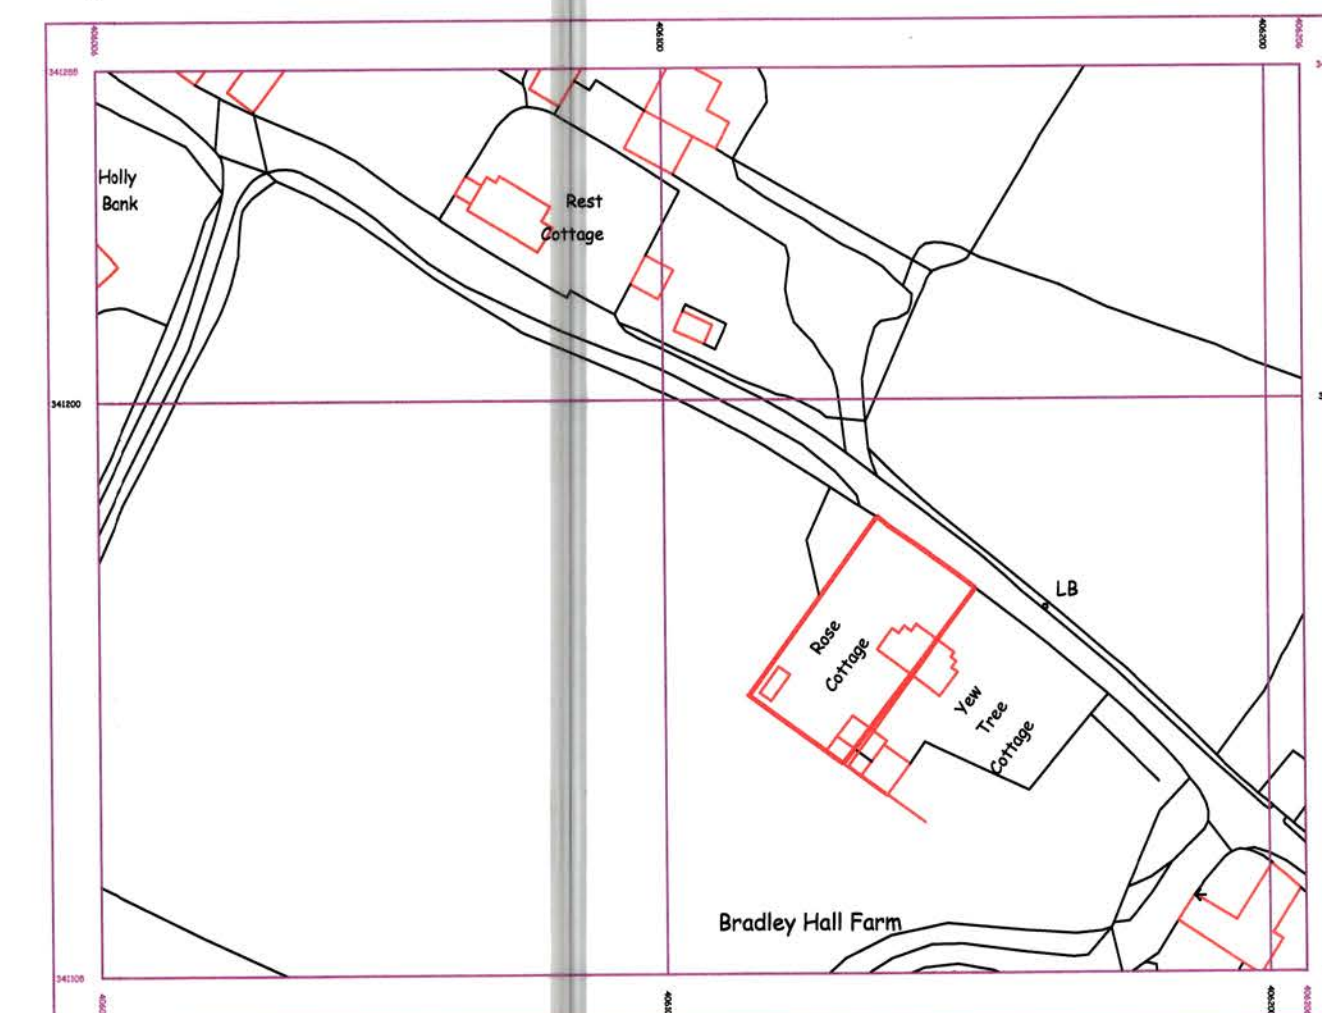


Location Plan
Scale 1 : 1250

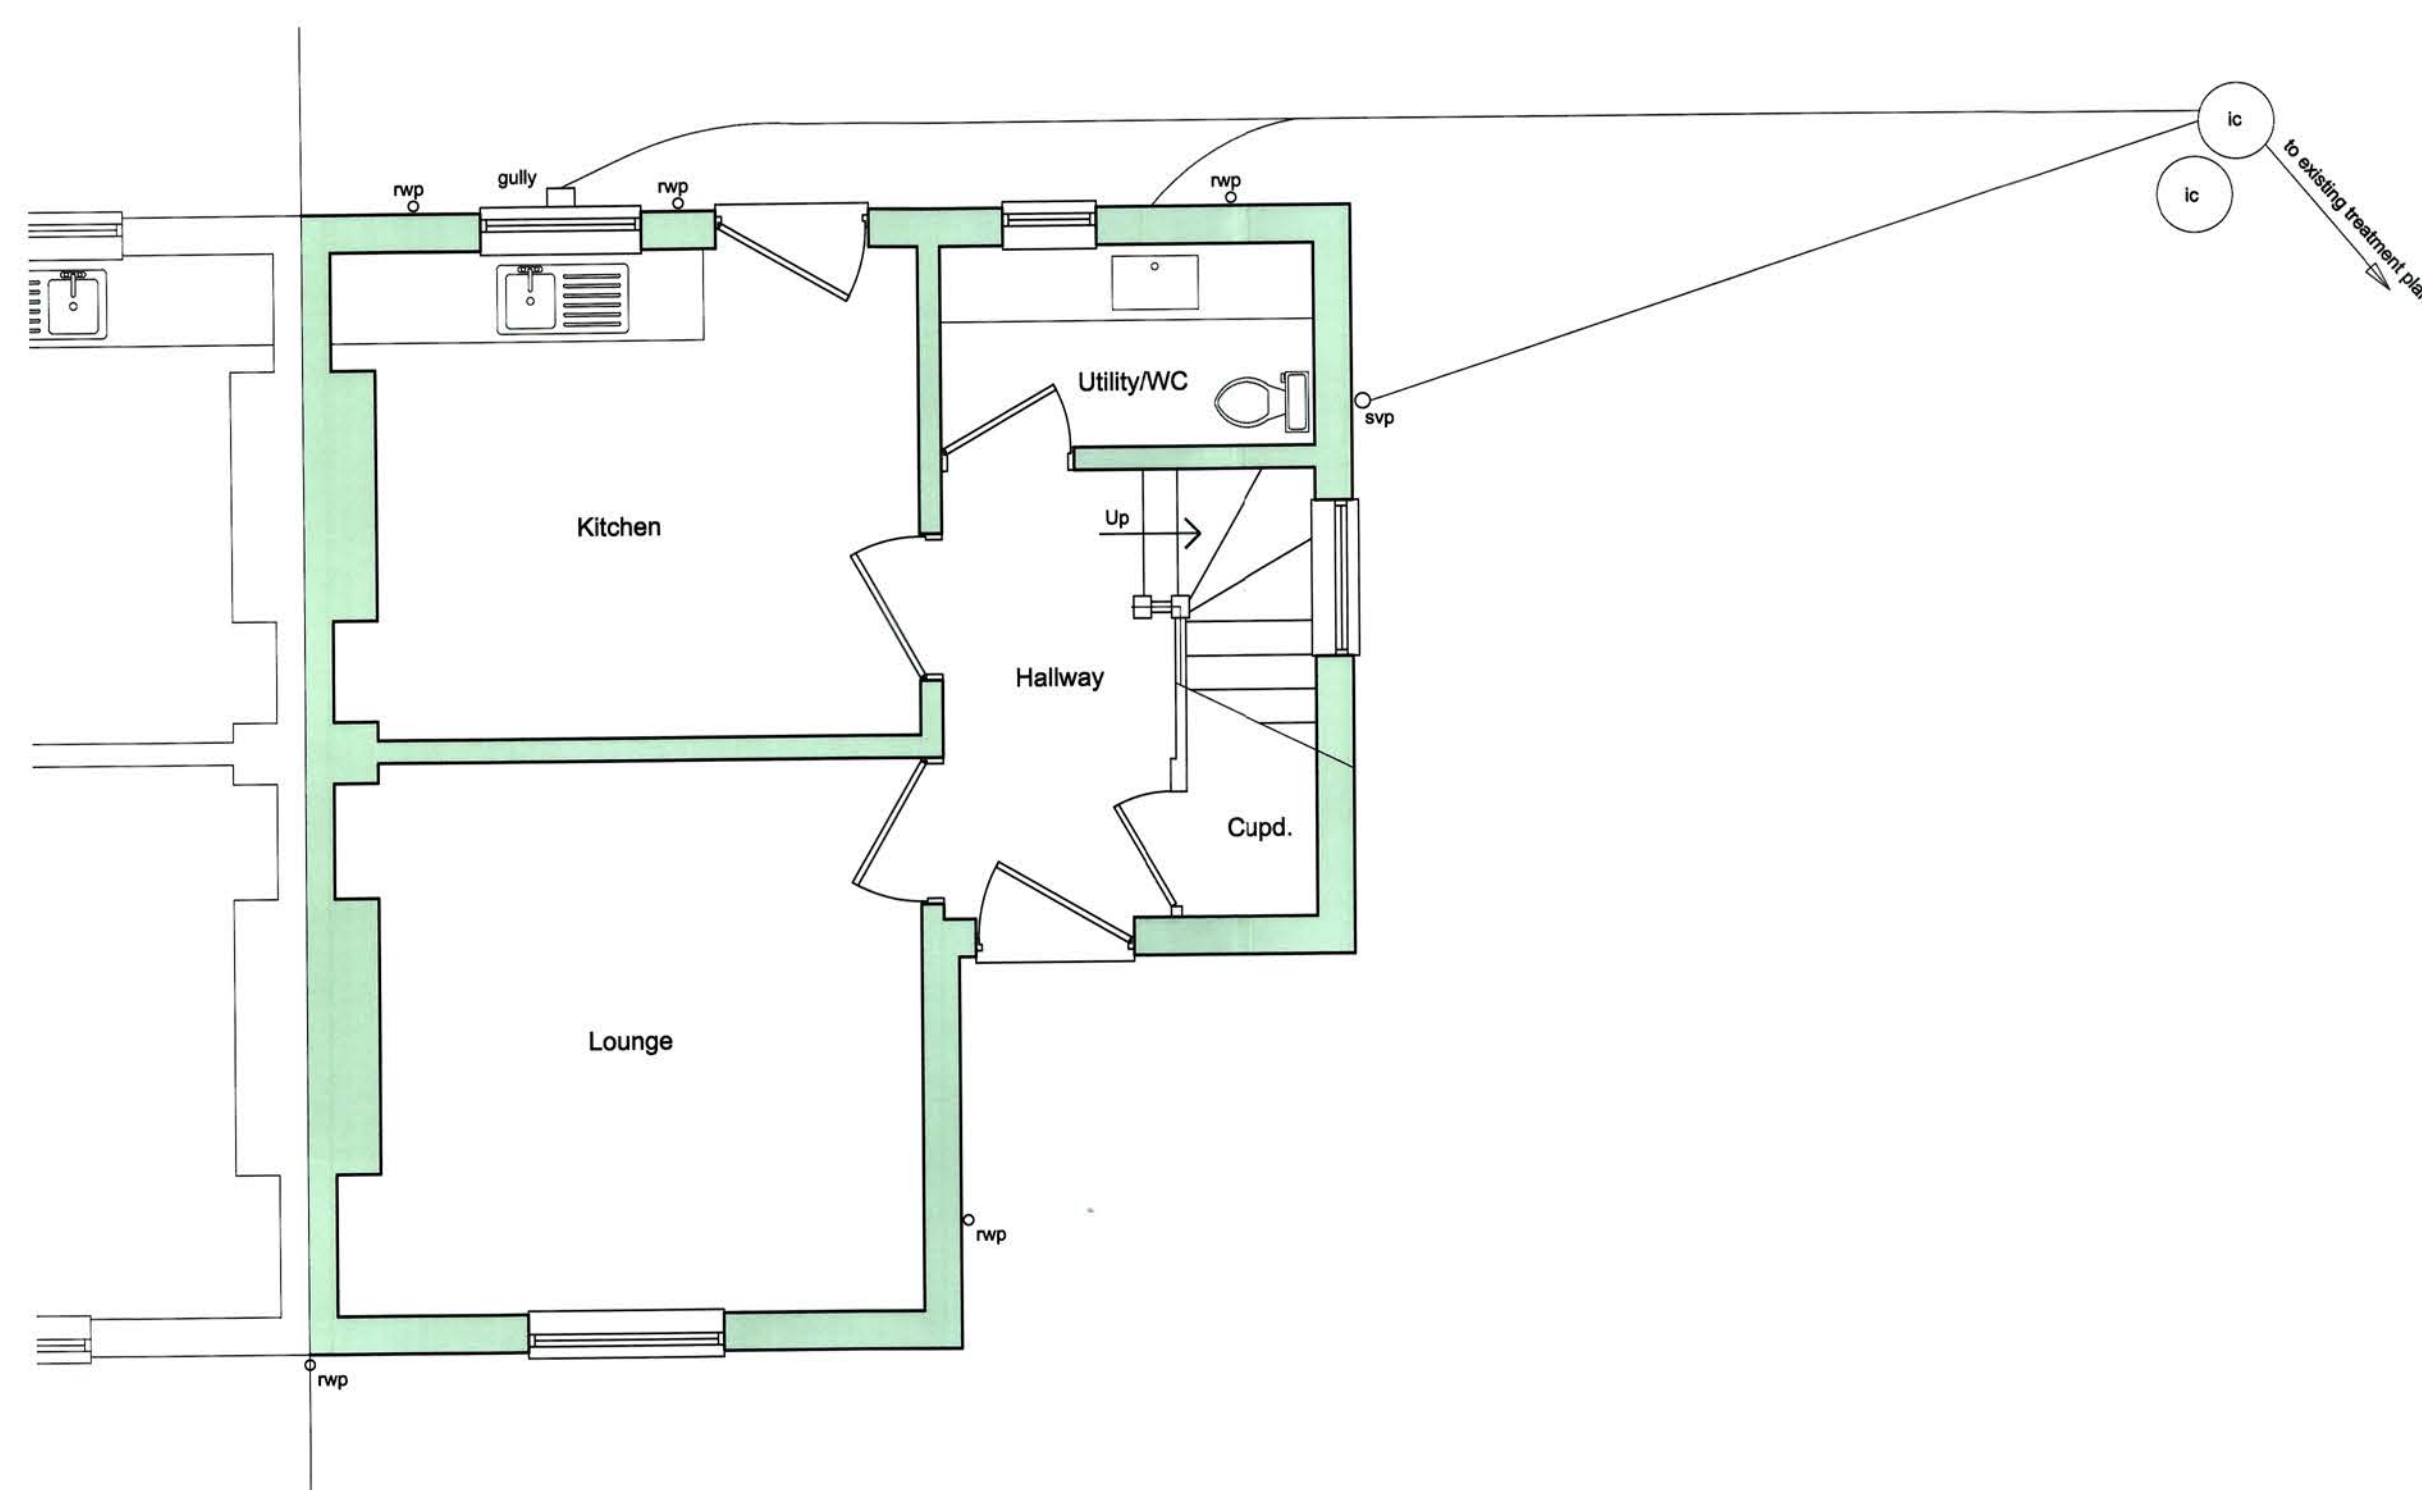

Existing Ground Floor Plan
Scale 1 : 50

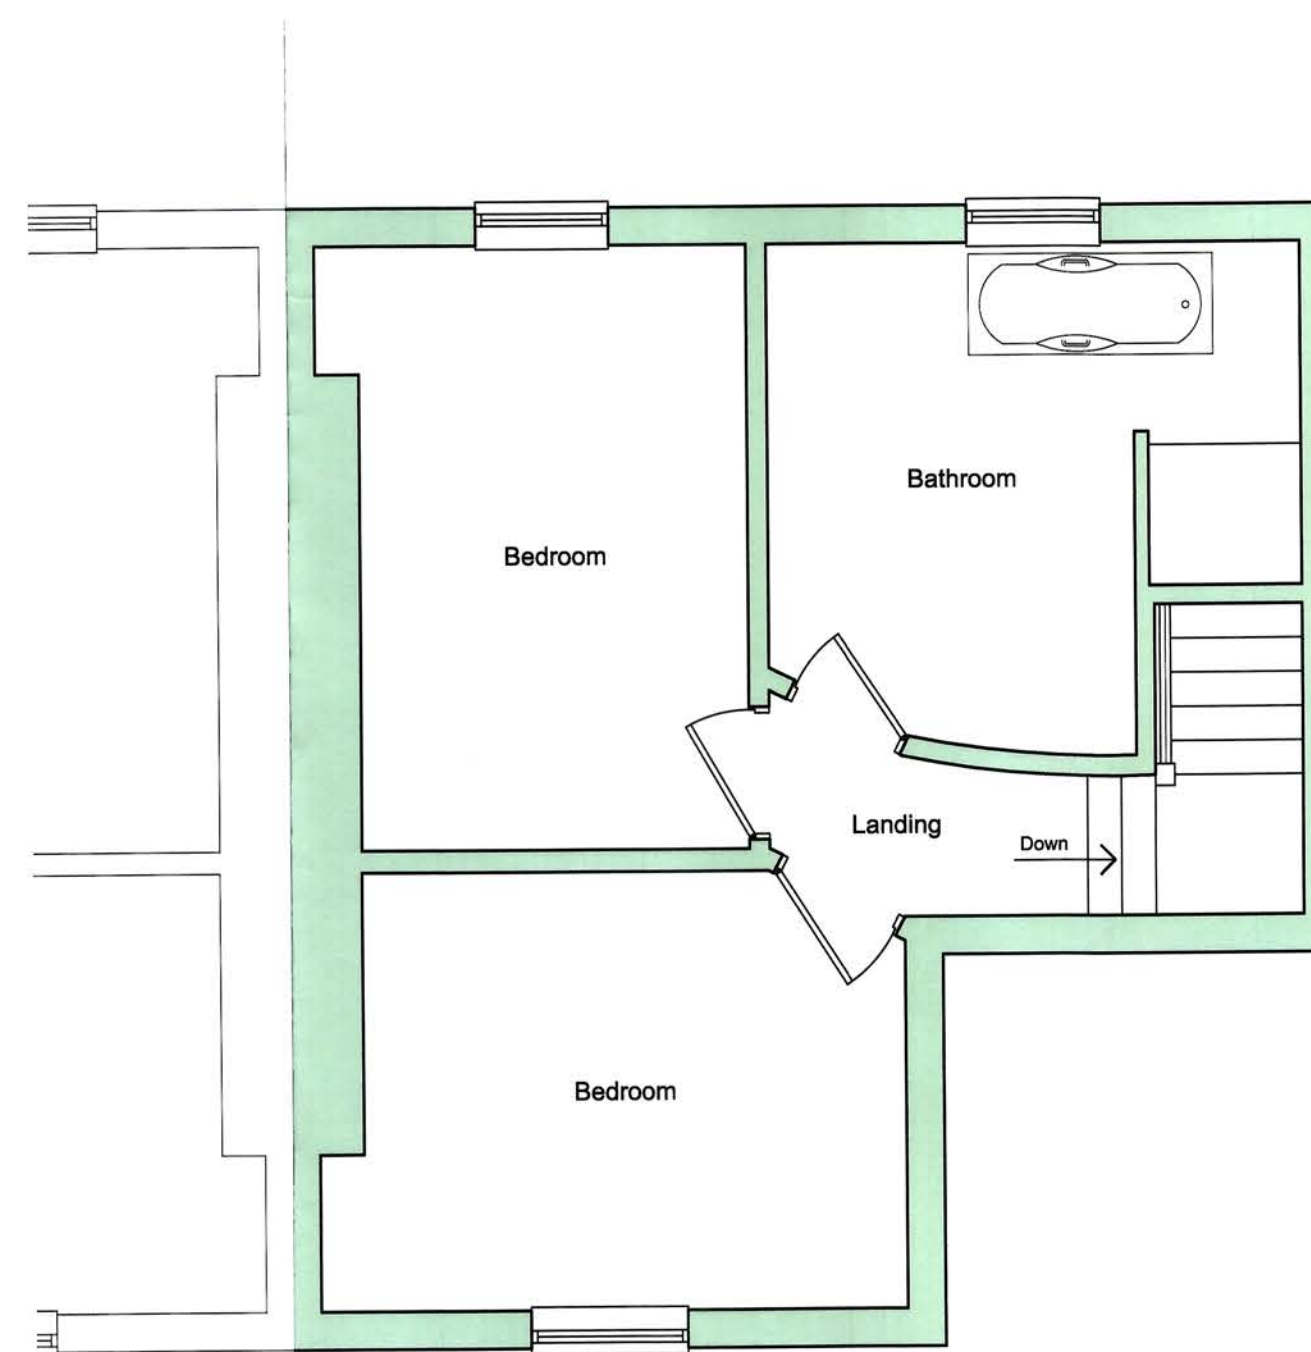

Existing First Floor Plan
Scale 1 : 50

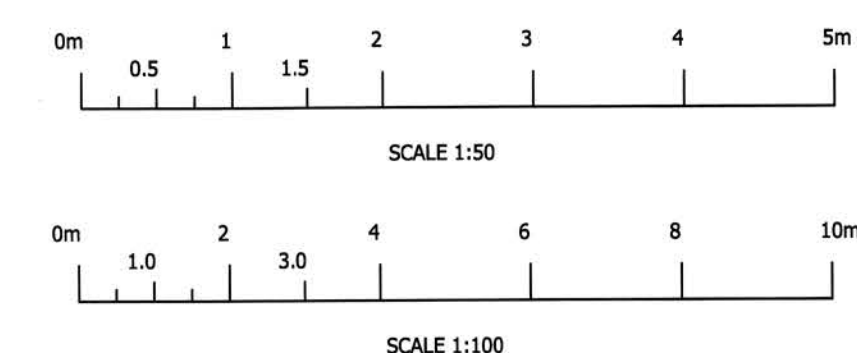

Rev.	Revision Description	Drn	Info	Date
 Startin & Co PROPERTY DESIGN 60 Carter Street, Uttoxeter, Staffordshire, ST14 8EU 01889 307 434 info@startinco.com				
Client:				
Mr & Mrs Dyche Rose Cottage, Bradley In The Moors Alton ST10 4DF				
Title:				
Proposed Extension and Alterations: Existing Plans & Elevations				
Drawn by:		Date:		Index No.:
AJS		August 2021		
Scales:				
As shown, Paper Size A1.				
Drawing No:				Revision
2021-057-001				P1