




Proposed North East Elevation
Scale 1 : 100




Proposed North West Elevation
Scale 1 : 100




Proposed South West Elevation
Scale 1 : 100

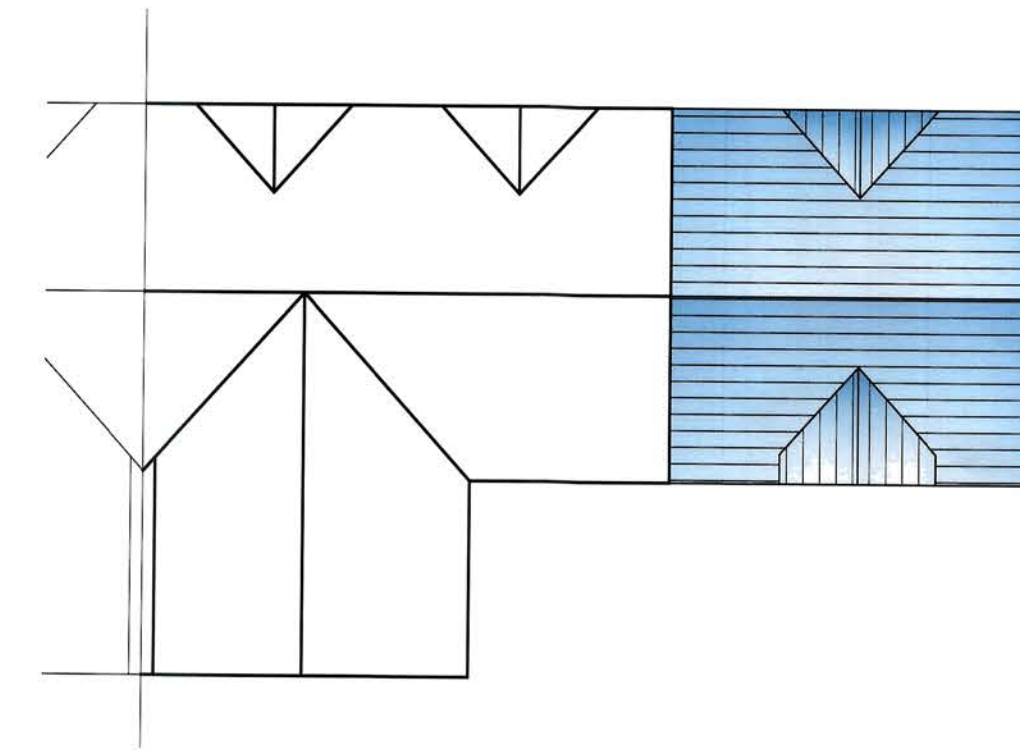


Proposed Roof Plan
Scale 1 : 100

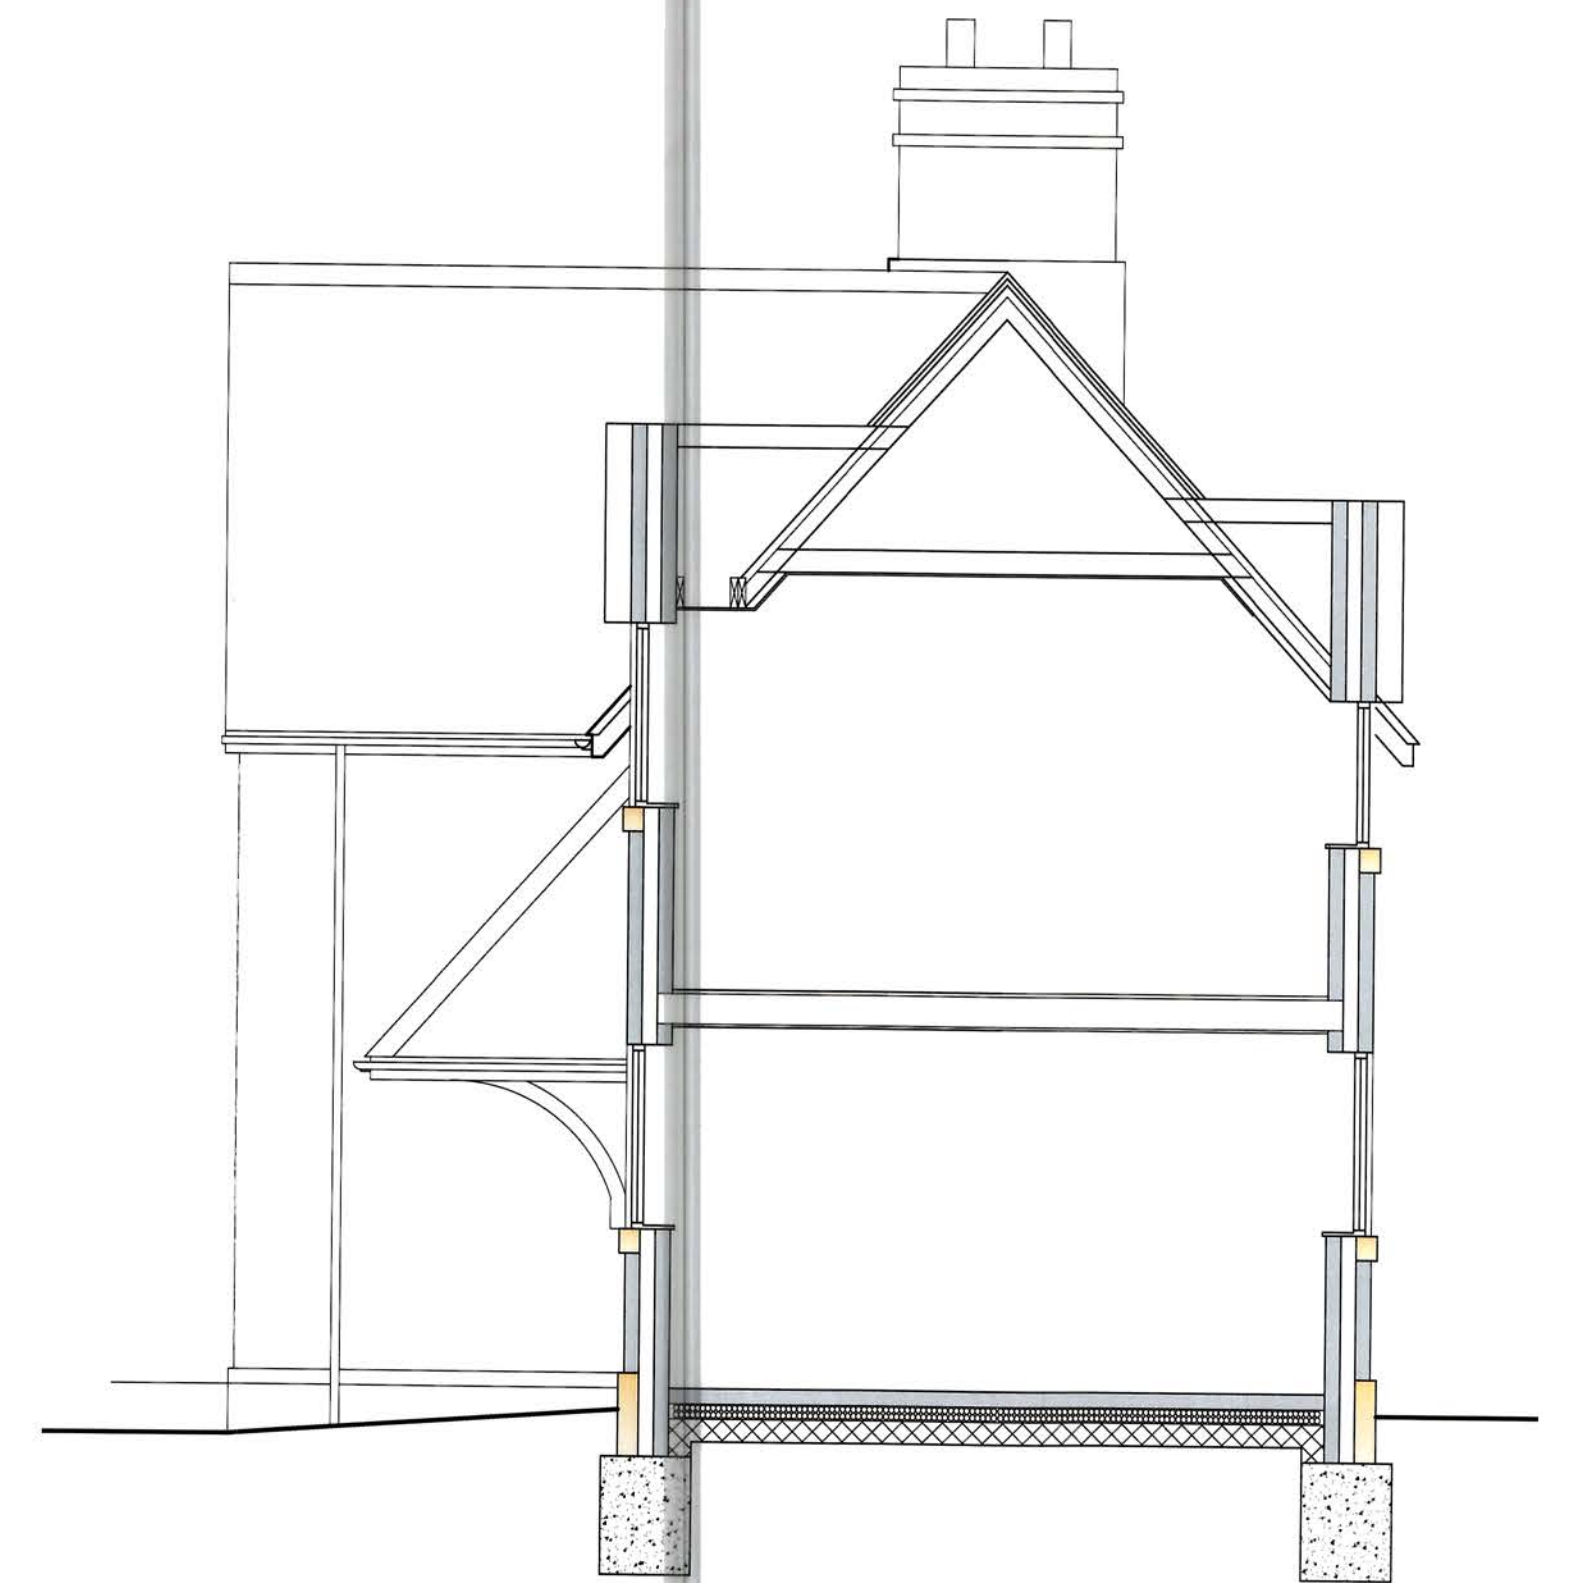


Typical Section
Scale 1 : 50

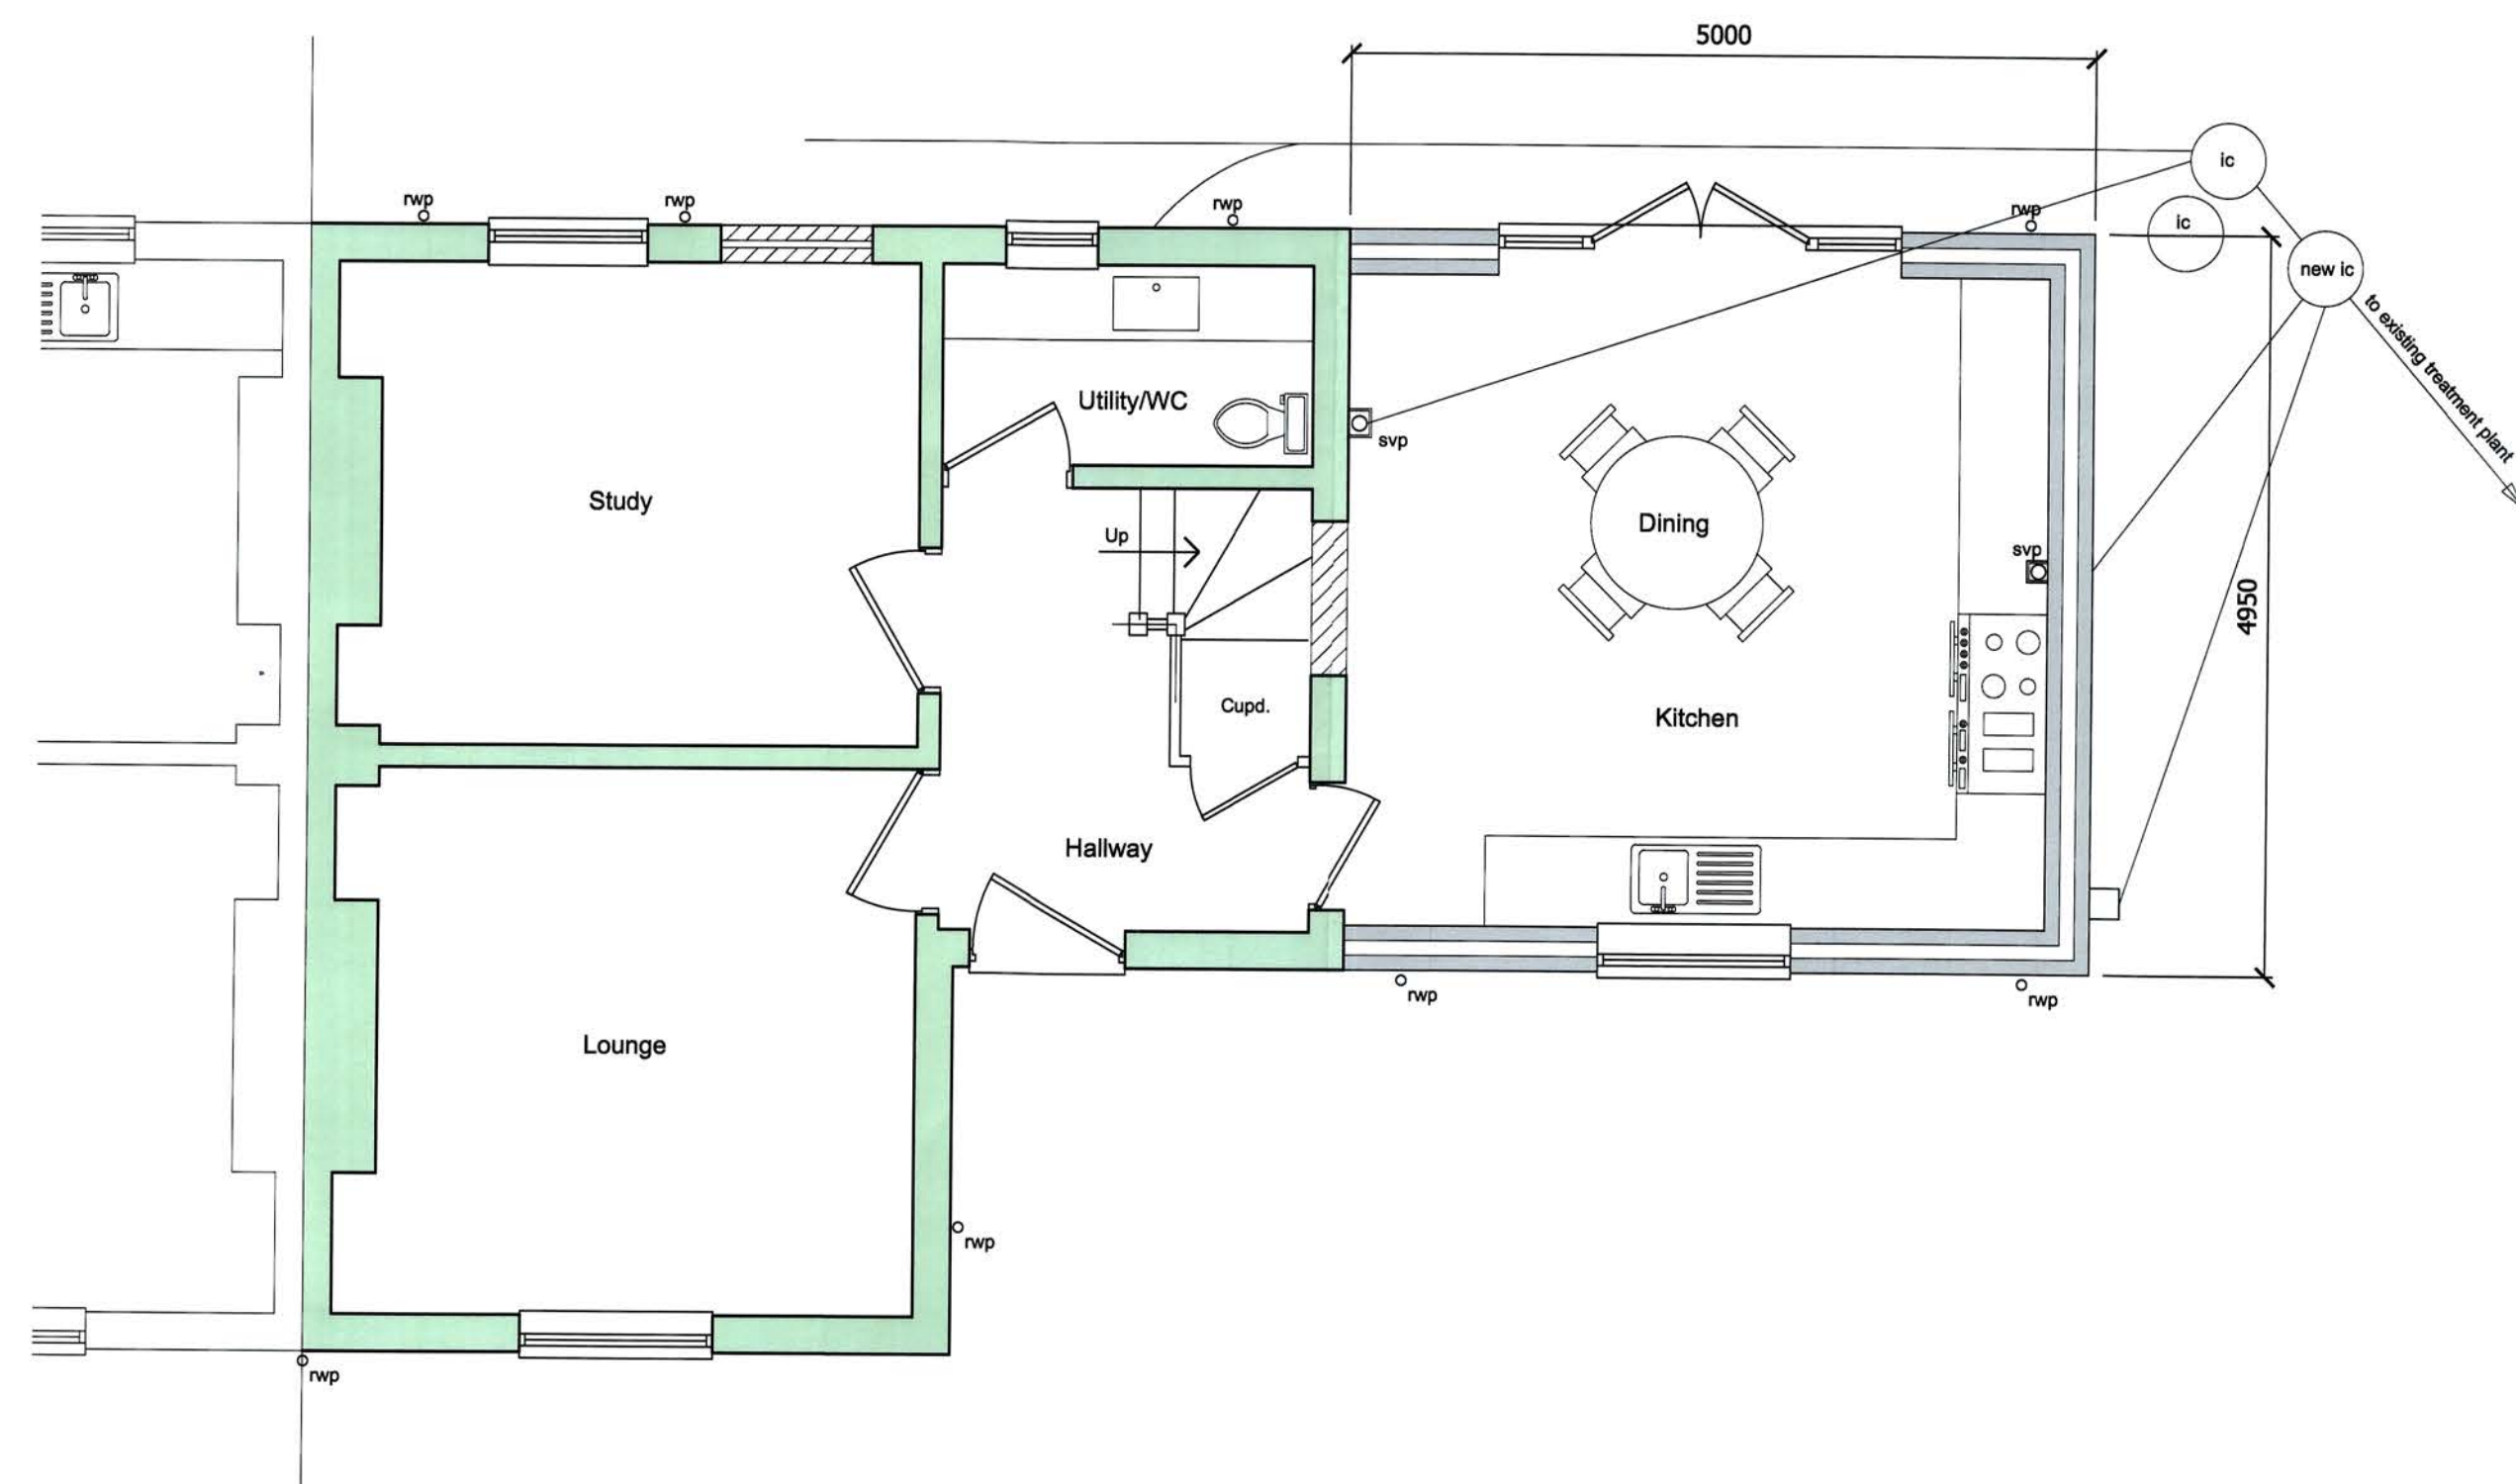

Proposed Ground Floor Plan
Scale 1 : 50

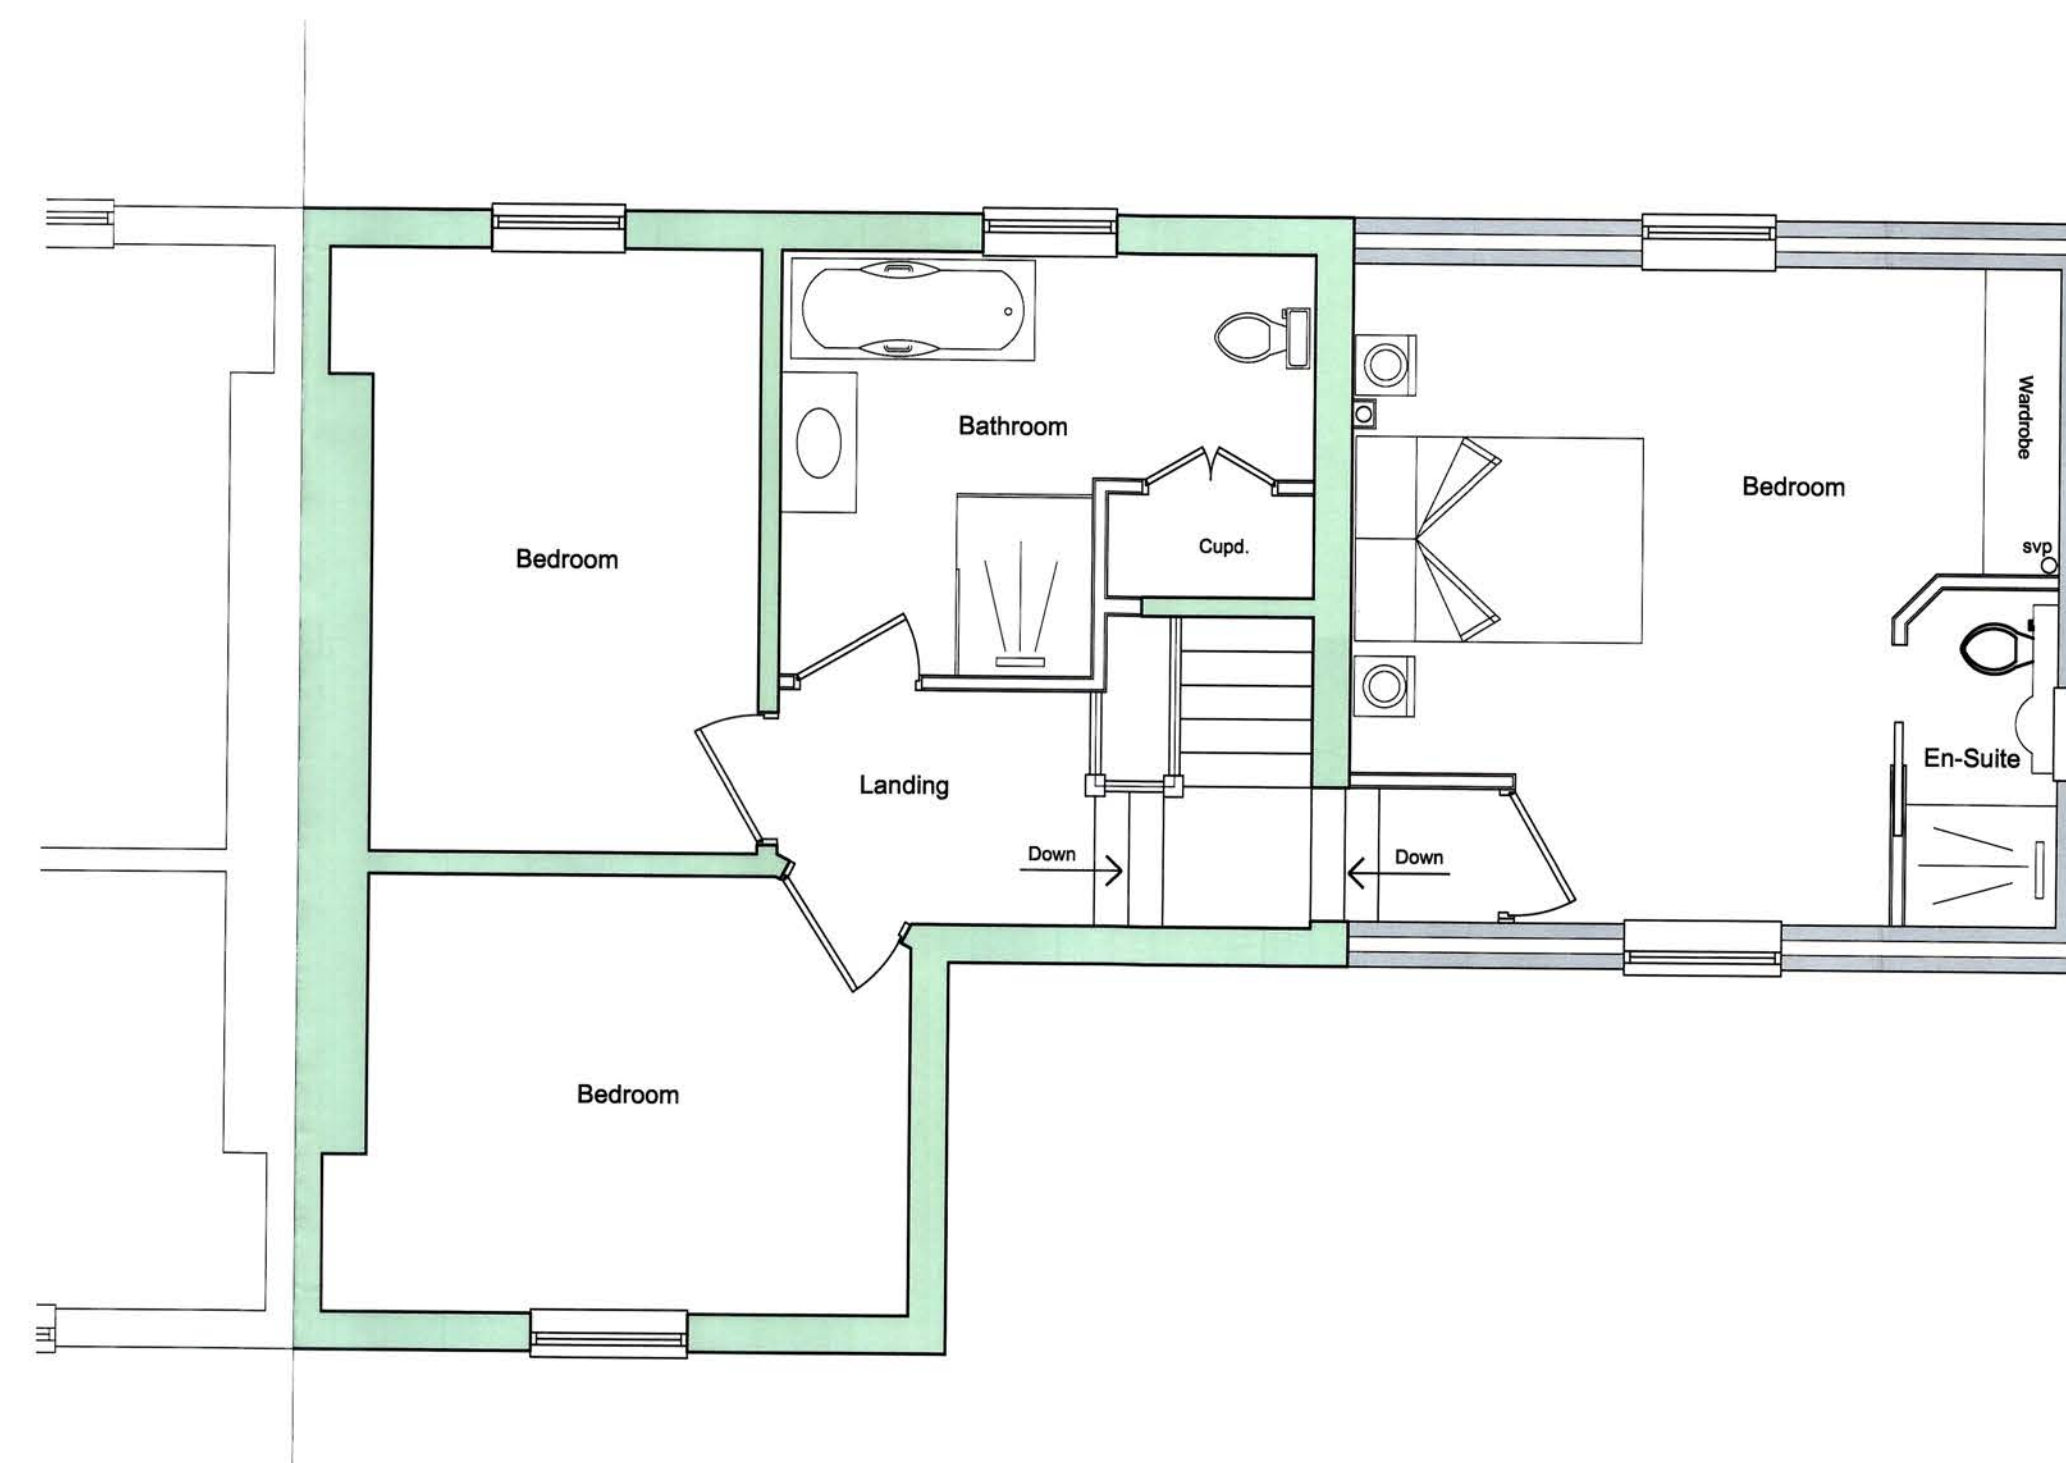

Proposed First Floor Plan
Scale 1 : 50

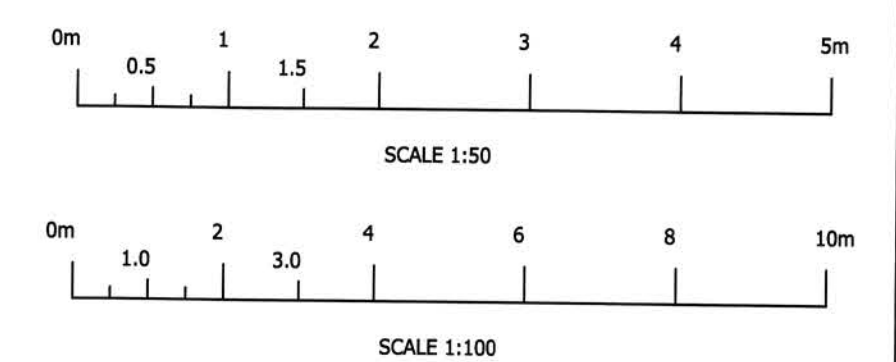

Rev.	Revision Description	Dm		Date
 Startin & Co PROPERTY DESIGN 60 Carter Street, Uttoxeter, Staffordshire, ST14 6EU 01889 307 434 info@startinco.com				
Client: Mr & Mrs Dyche Rose Cottage, Bradley In The Moors Alton ST10 4DF				
Title: Proposed Extension and Alterations: Plans & Elevations				
Drawn by: AJS		Date: August 2021		Index No.:
Scales: As shown, Paper Size A1.				
Drawing No: 2021-057-002				Revision P3