


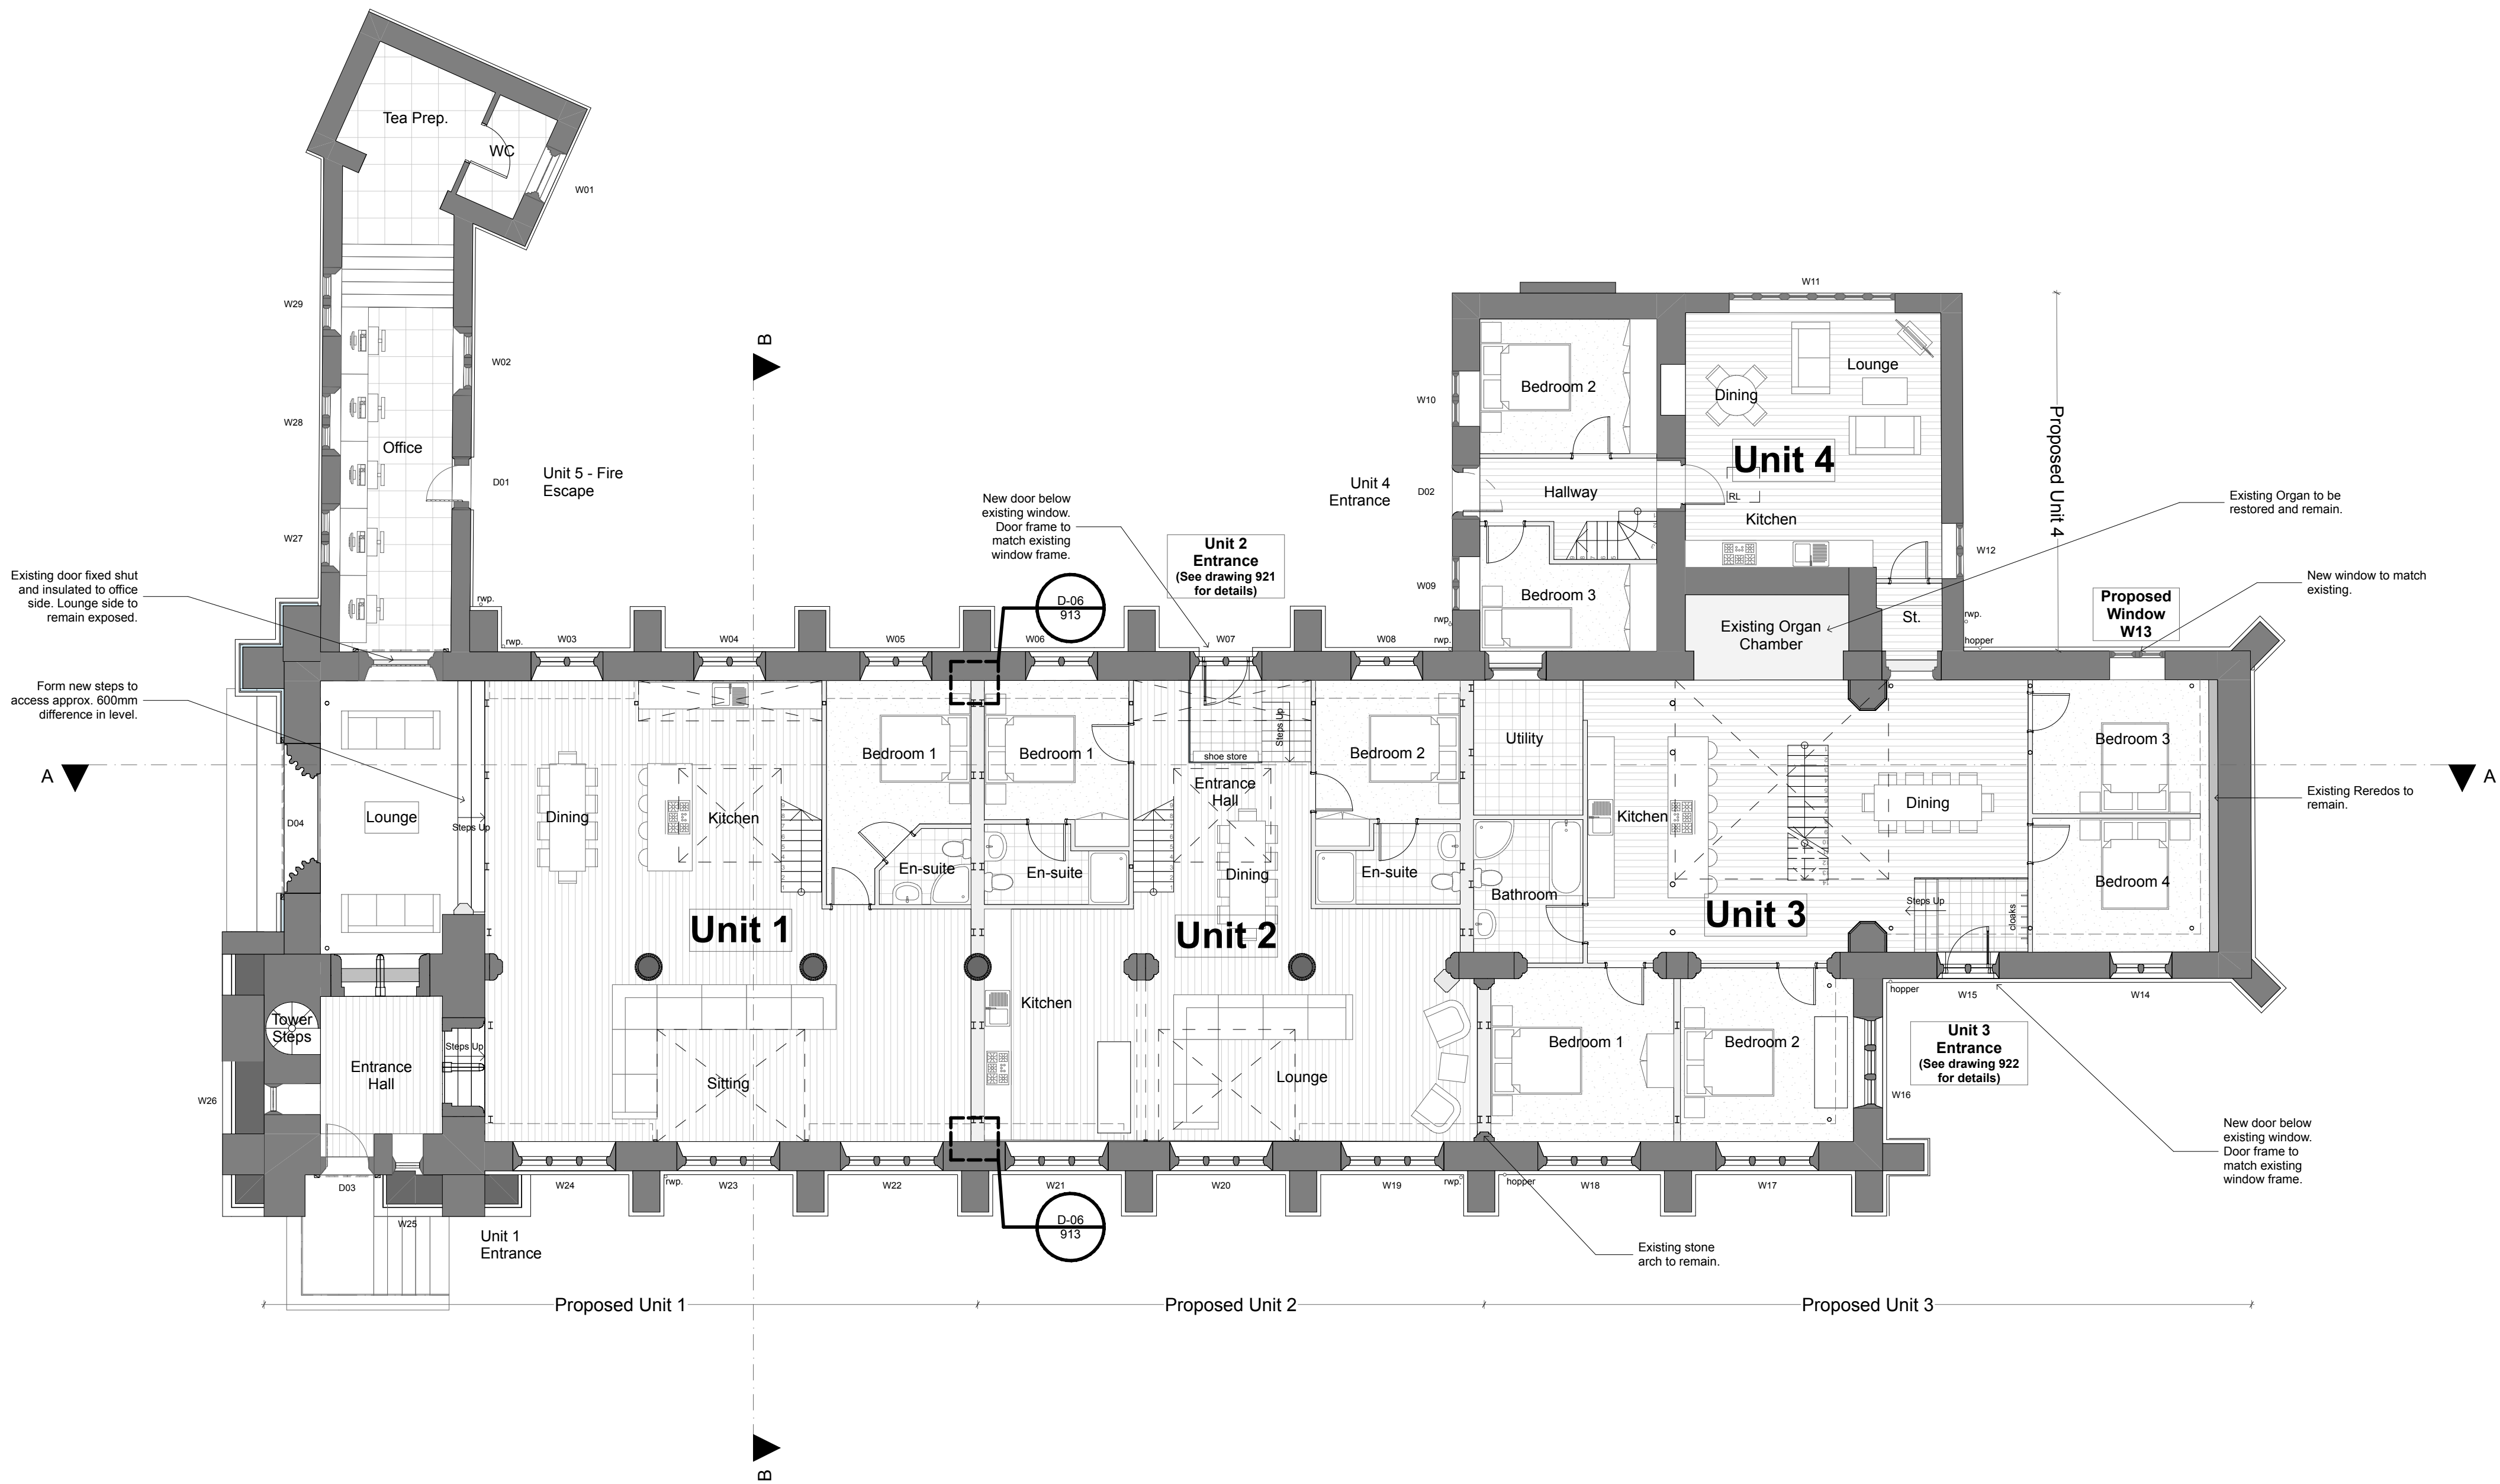


New Demountable Partition Walls and Floors

Existing Structure

Proposed Ground Floor Plan

1:100

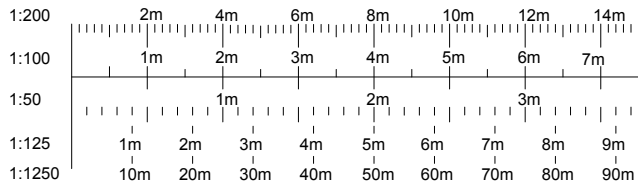

V	AME	05.11.21	SE column layout shown. Planning Issue.
U	HC	22.10.21	Unit 3 situm & office reduced. Planning Issue.
T	HC	26.03.21	Planning Issue.

Rev Issued By Date Description

lime
architecture

Client:
Amos Group Ltd.

Project:
Proposed Conversion of the Grade II listed
St Wilfrids Church, Cotton Lane, Cotton,
Staffordshire, ST10 3DP

Drawing Title:
Proposed Ground Floor Plan

Date: 05/11/2021 Scale: 1:100 @ A1

Drawn: HC Drawing No. 2016-44-110 Revision: V

Status: