



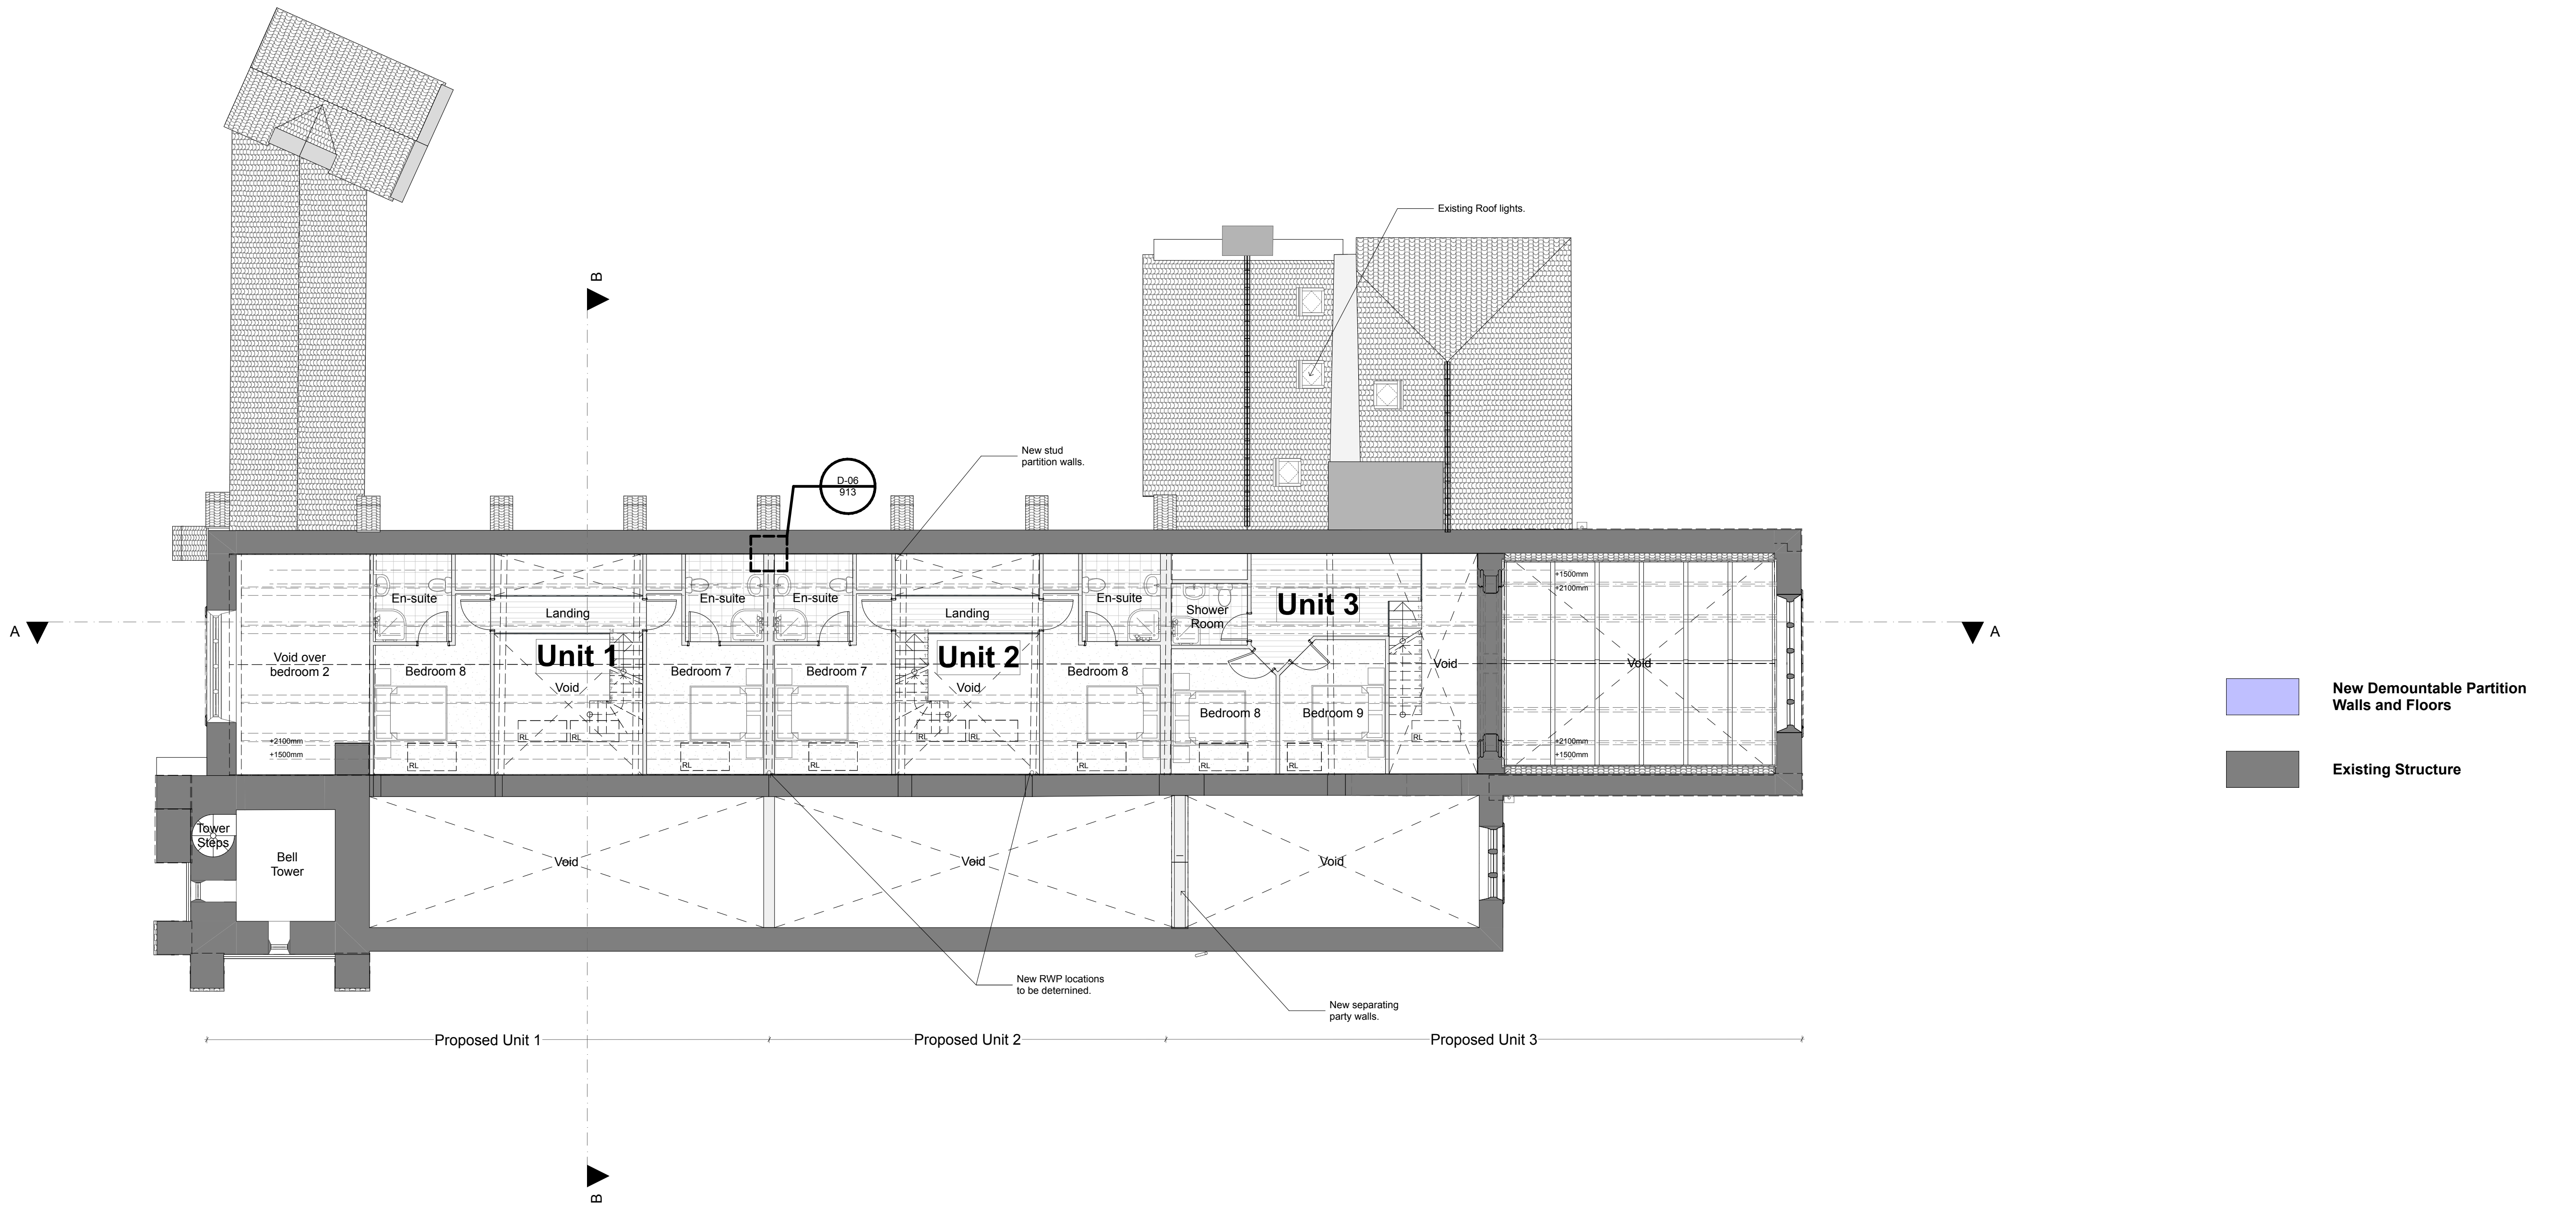

Proposed Second Floor Plan

1:100

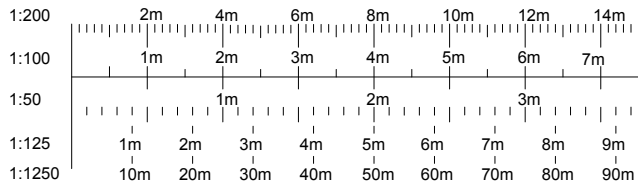

|   |     |          |                       |
|---|-----|----------|-----------------------|
| M | AME | 05.11.21 | Planning Issue.       |
| L | AME | 22.10.21 | Unit 3 stair revised. |
| K | HC  | 13.03.21 | Planning Issue.       |

| Rev | Issued By | Date | Description |
|-----|-----------|------|-------------|
|-----|-----------|------|-------------|

|                             |   |
|-----------------------------|---|
| <b>lime</b><br>architecture | Lime Architecture Ltd<br>Unit 3 Partridgefields Enterprise Park<br>Cotton Road<br>Rugeley<br>Staffordshire<br>WS15 3HB<br>Tel: 01889 519777<br>www.lime-architecture.co.uk<br>email: info@lime-architecture.co.uk |
|-----------------------------|---|

**Client:**  
Amos Group Ltd.

**Project:**  
Proposed Conversion of the Grade II listed  
St Wilfrids Church, Cotton Lane, Cotton,  
Staffordshire, ST10 3DP

**Drawing Title:**  
Proposed Second Floor Plan

|                     |                                   |           |
|---------------------|-----------------------------------|-----------|
| Date:<br>05/11/2021 | Scale:<br>1:100 @ A1              | Revision: |
| Drawn:<br>HC        | Drawing No.<br><b>2016-44-115</b> |           |
| Status:             |                                   | <b>M</b>  |