
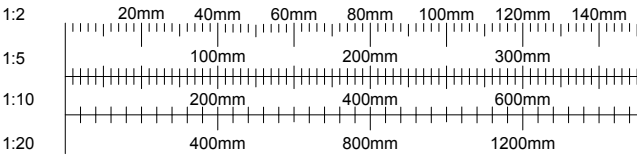
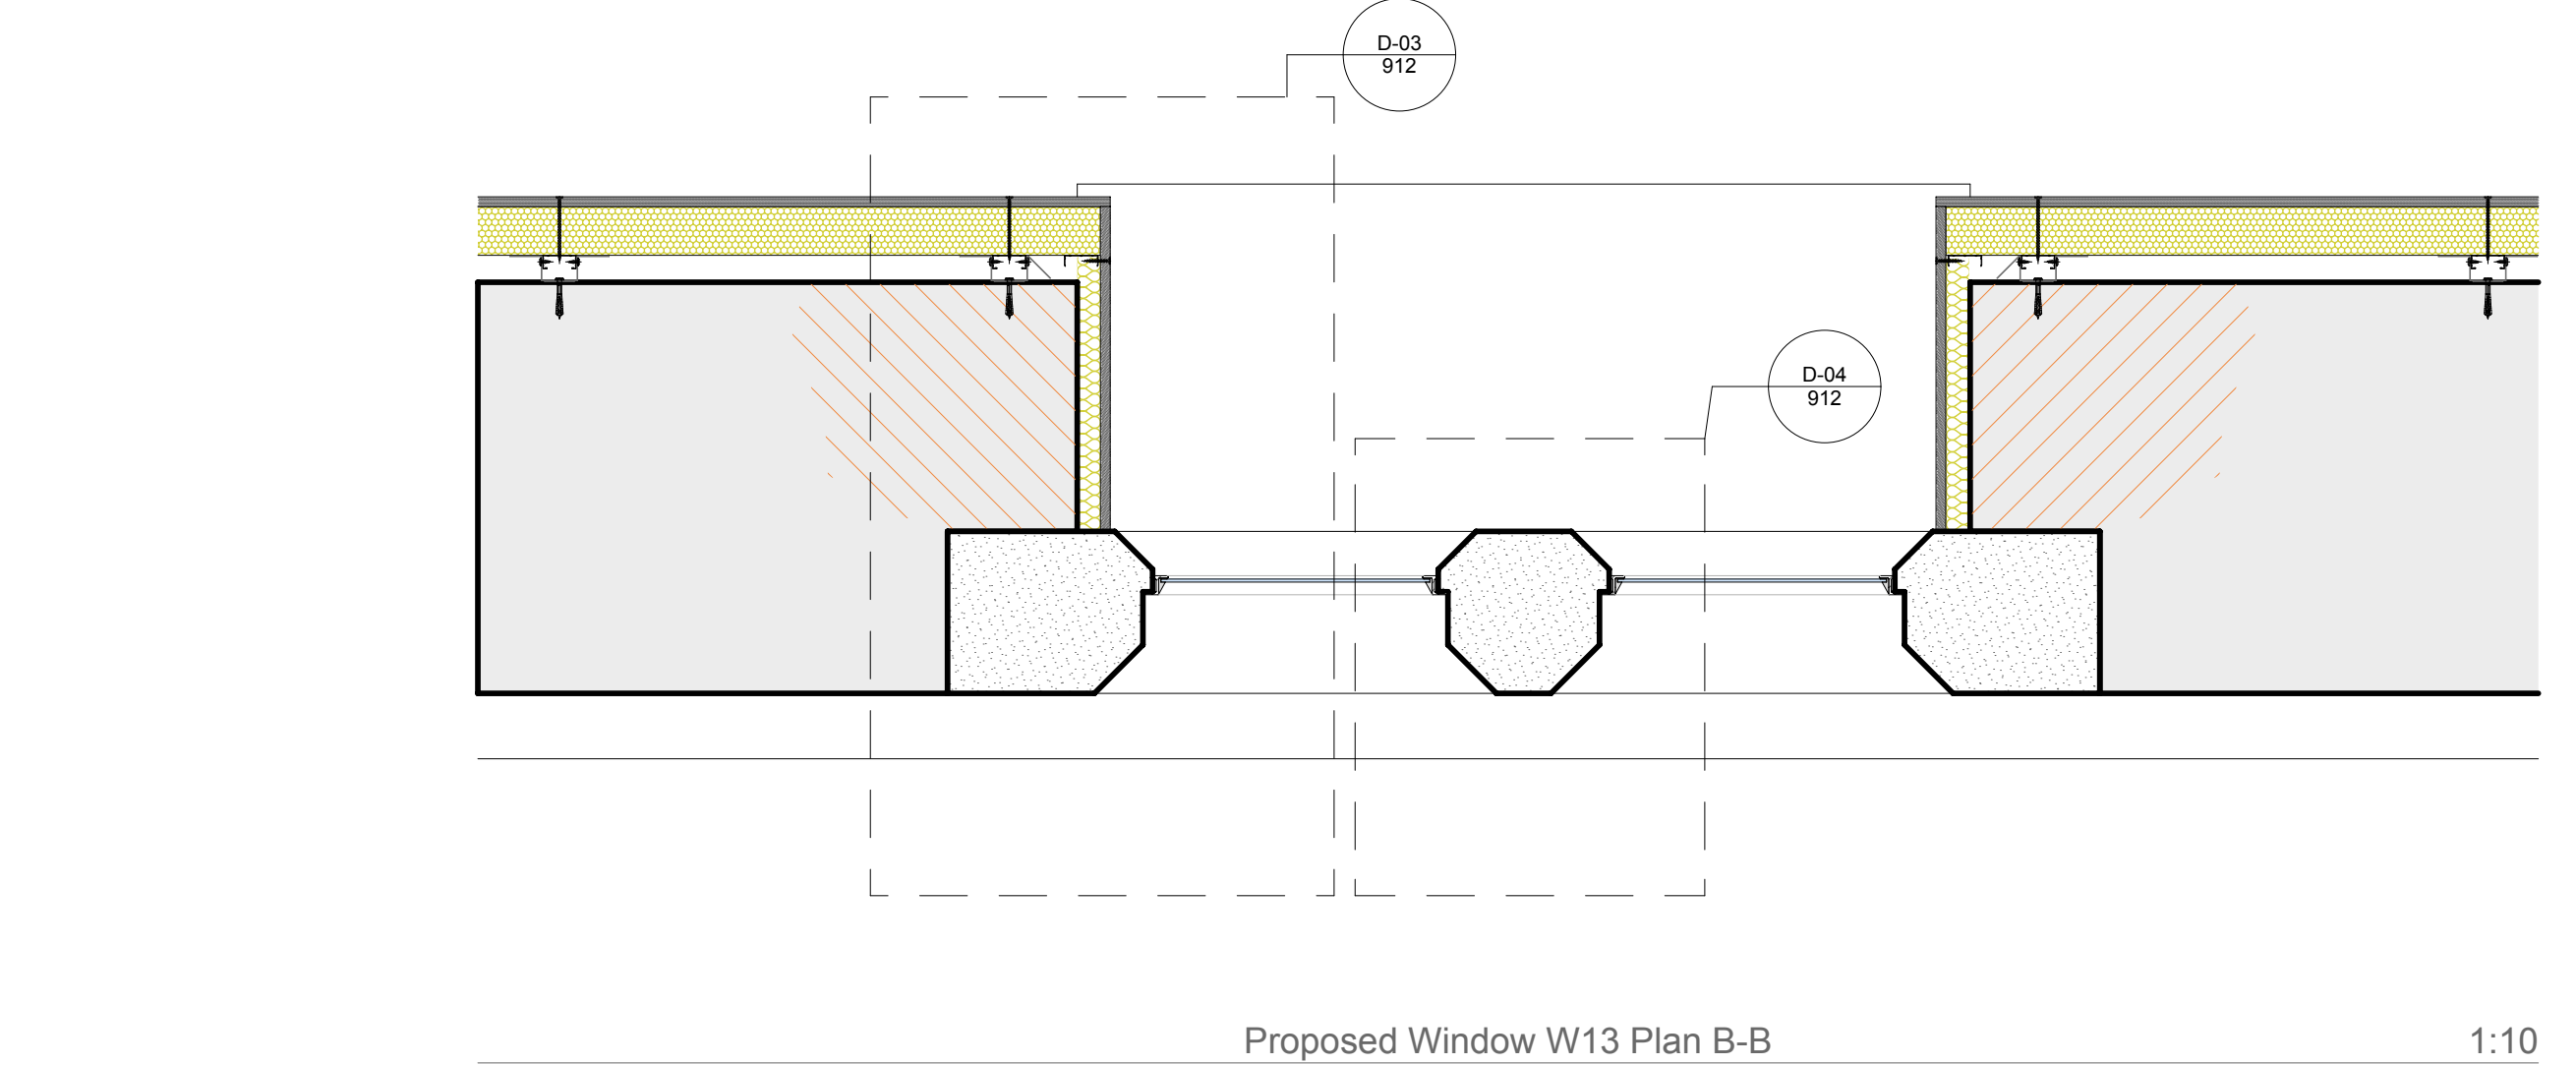
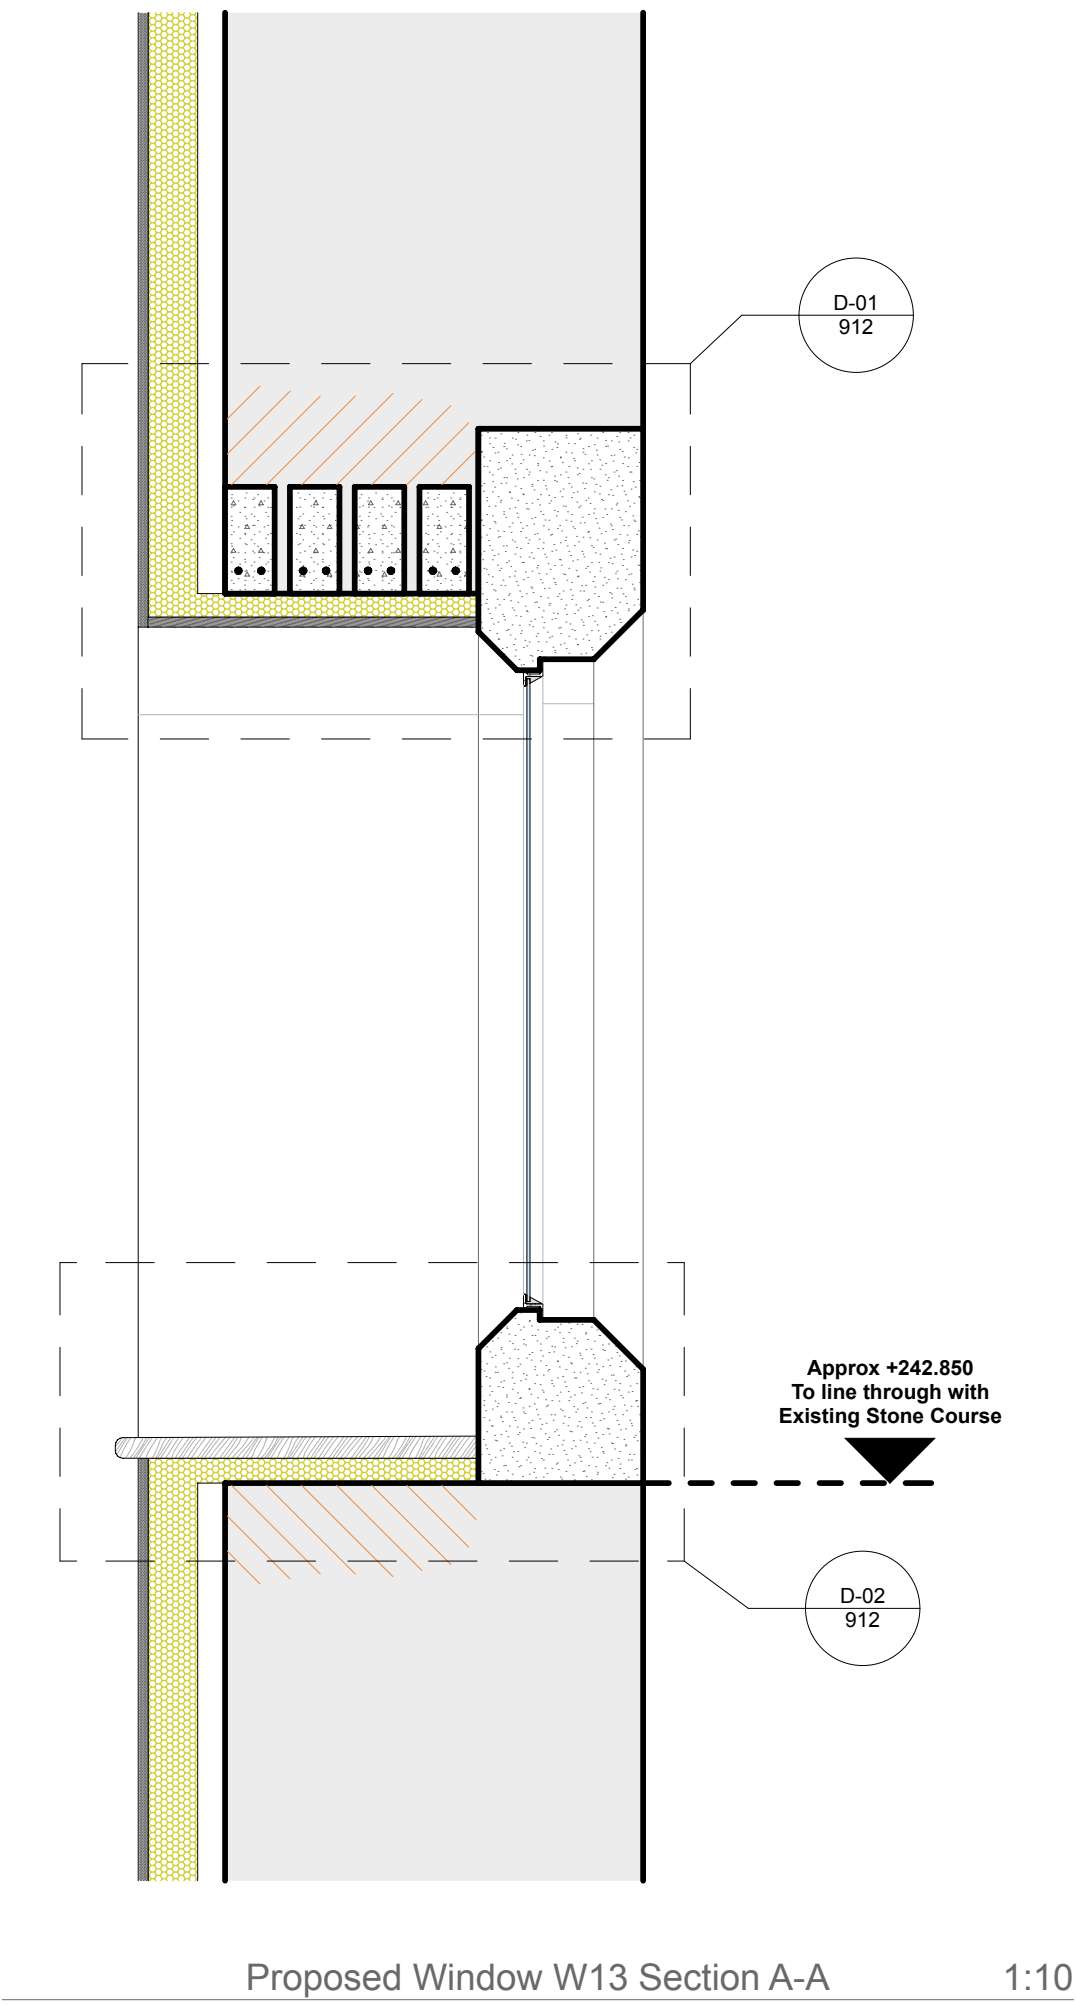


[W13] North Elevation - Ground Floor

This drawing is to be read in conjunction with Document 2016-44 Schedule of Repairs, Renovation & Alterations and Amos Group drawing 505.

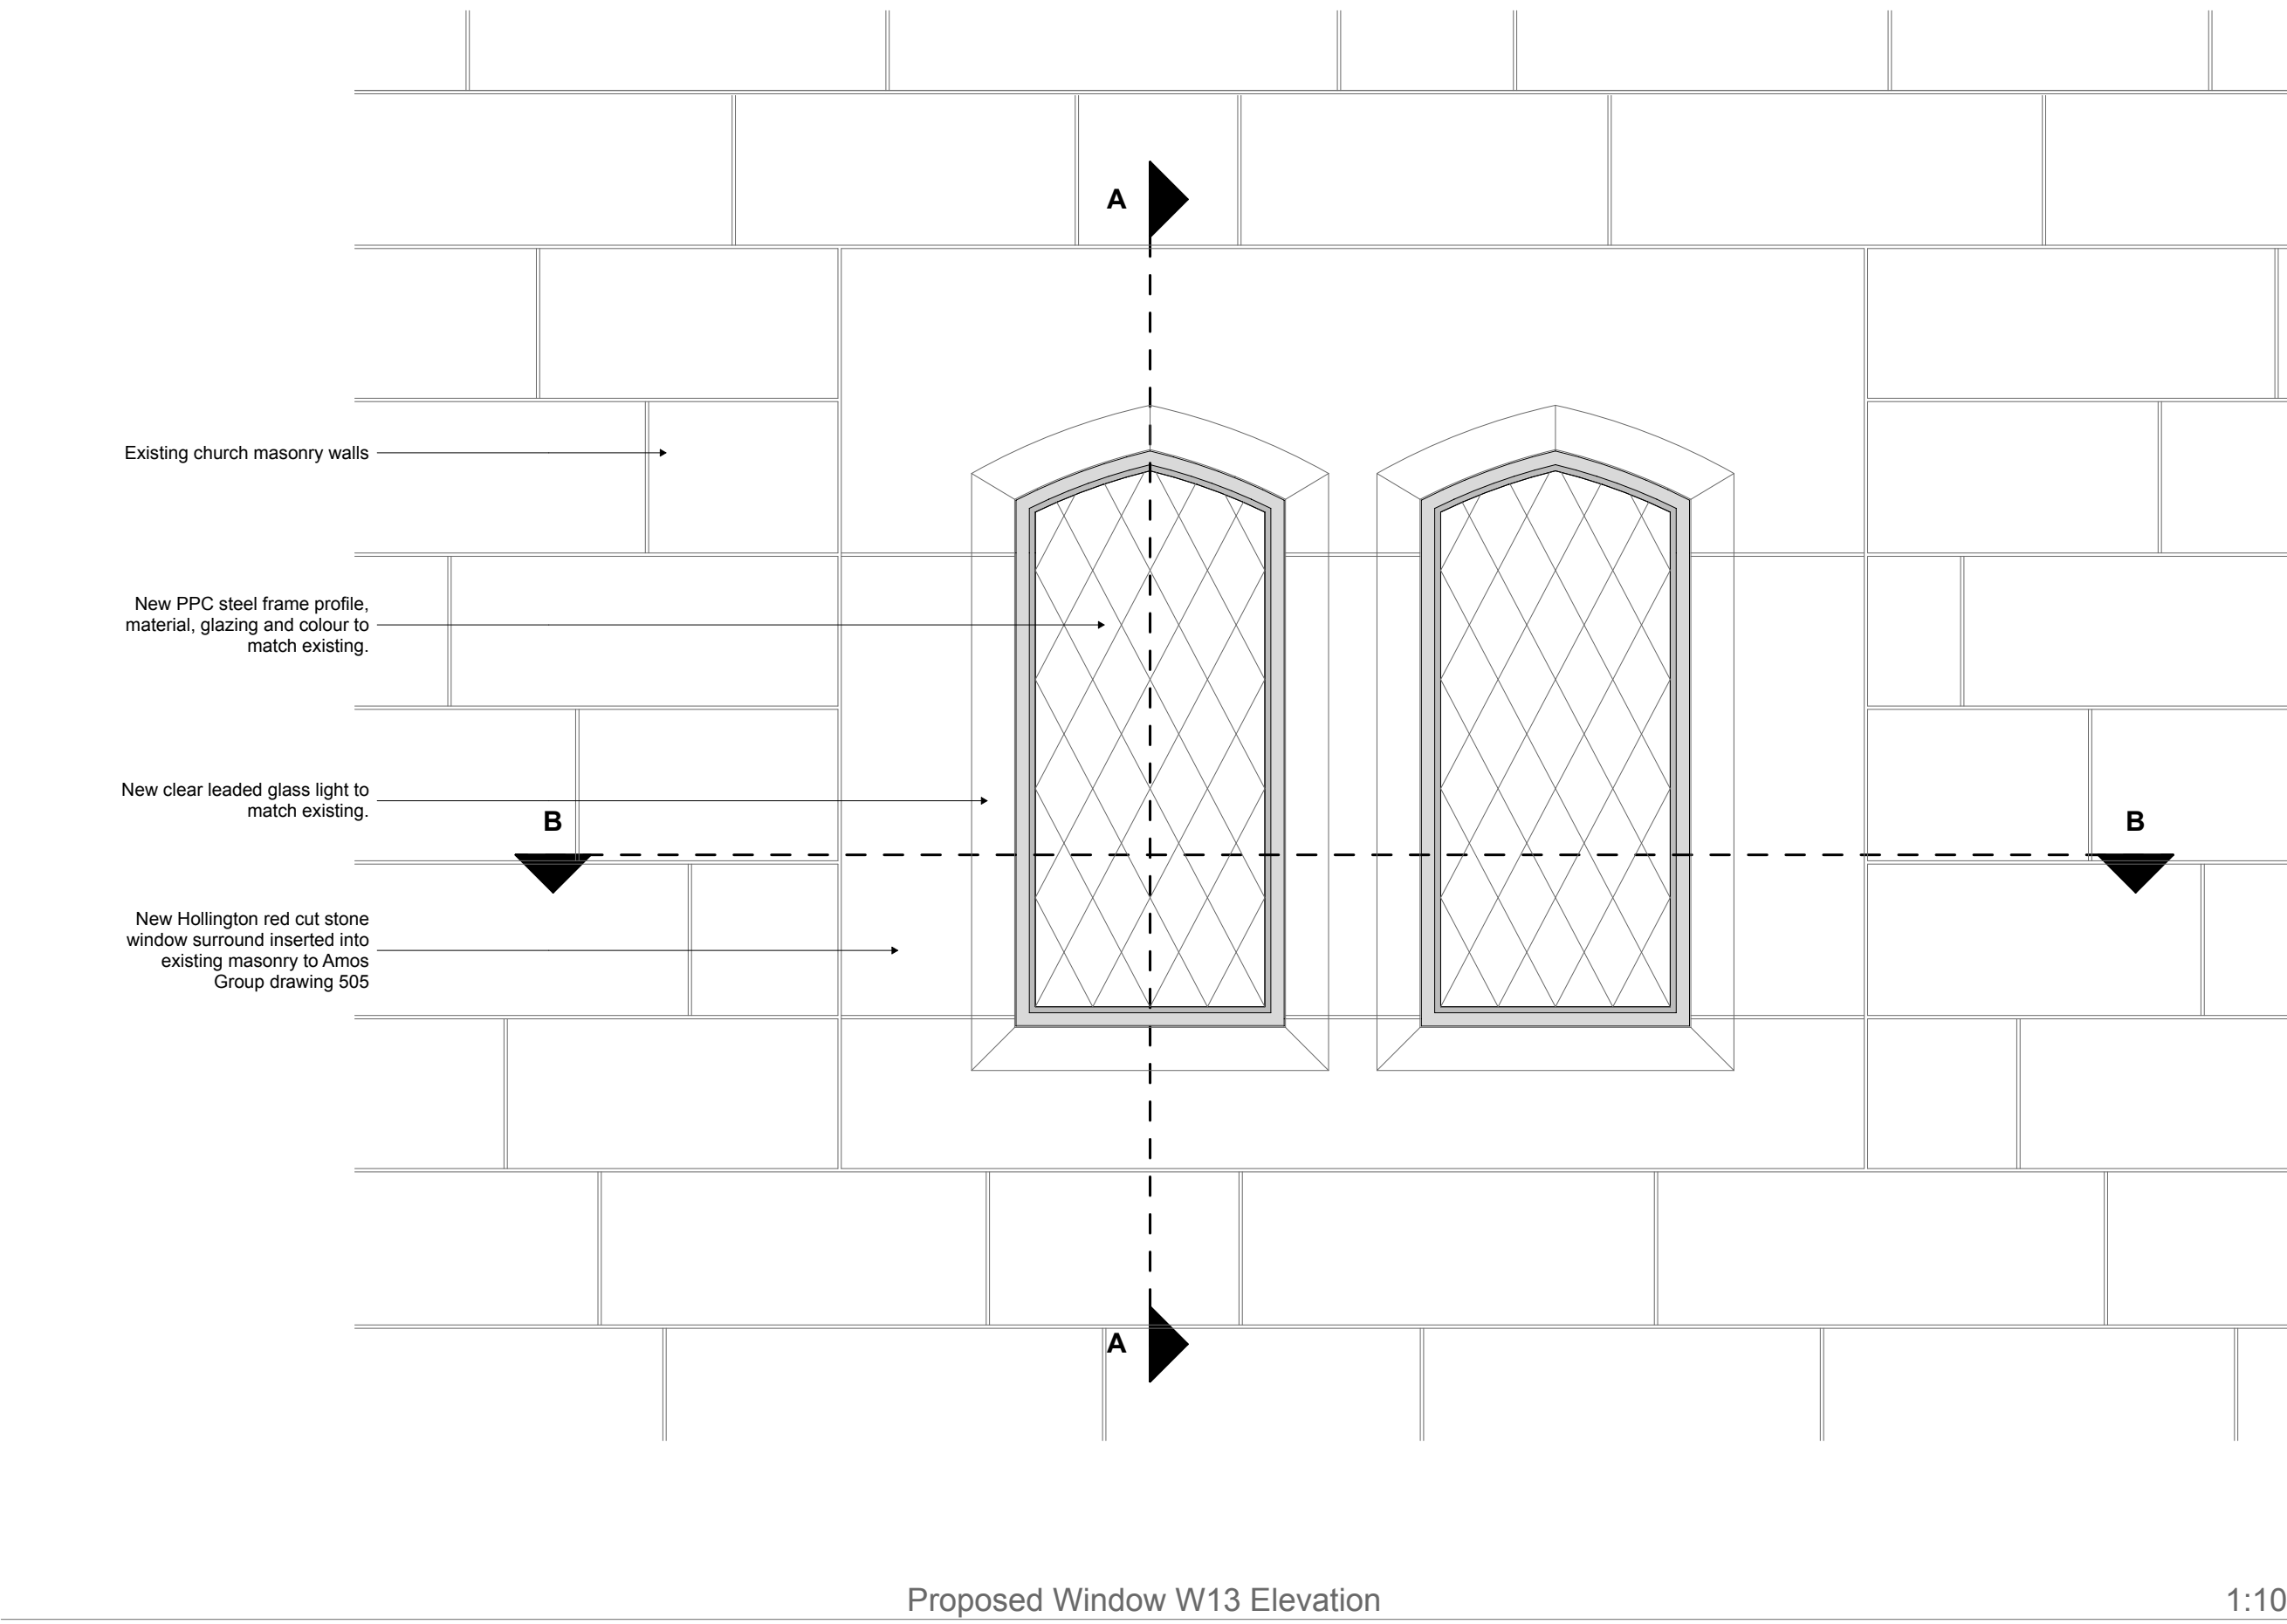

© This drawing and the works depicted are the copyright of Lime Architecture Ltd and may only be reproduced with written permission. No alteration to the design or specification in part or whole to be made without the written approval of the Lime Architecture Ltd. All dimensions and levels depicted are subject to checking on site. Any discrepancies to be immediately notified to office of origin. Figured dimensions only to be used. The information contained in this drawing must only be used at the named location. The location of any services indicated on this drawing are approximate only and must be checked on site by the main contractor before commencing works. It is considered that a competent contractor will be able to identify hazards associated with the project from the information above, and take the necessary precautions to deal with any risks to health and safety.

B	AME	21.10.21	Glazing revised: Planning Issue.
A	HC	26.03.21	Planning Issue.

Rev	Issued By	Date	Description
-----	-----------	------	-------------

lime architecture	Lime Architecture Ltd
	Unit 8 Parchfields Enterprise Park
	Colton Road
	Rugeley
	Staffordshire
	WS15 3HB
	Tel: 01889 579777
	www.lime-architecture.co.uk
email: info@lime-architecture.co.uk	

Client:

Amos Group Ltd.

Project:

Proposed Conversion of the Grade II listed
St Wilfrids Church, Cotton Lane, Cotton,
Staffordshire, ST10 3DP

Drawing Title:

Proposed W13 Window Details

Date:	22/10/2021	Scale:	1:10 @ A1
Drawn:	HC	Drawing No.	2016-44-910
Status:		Revision:	B