
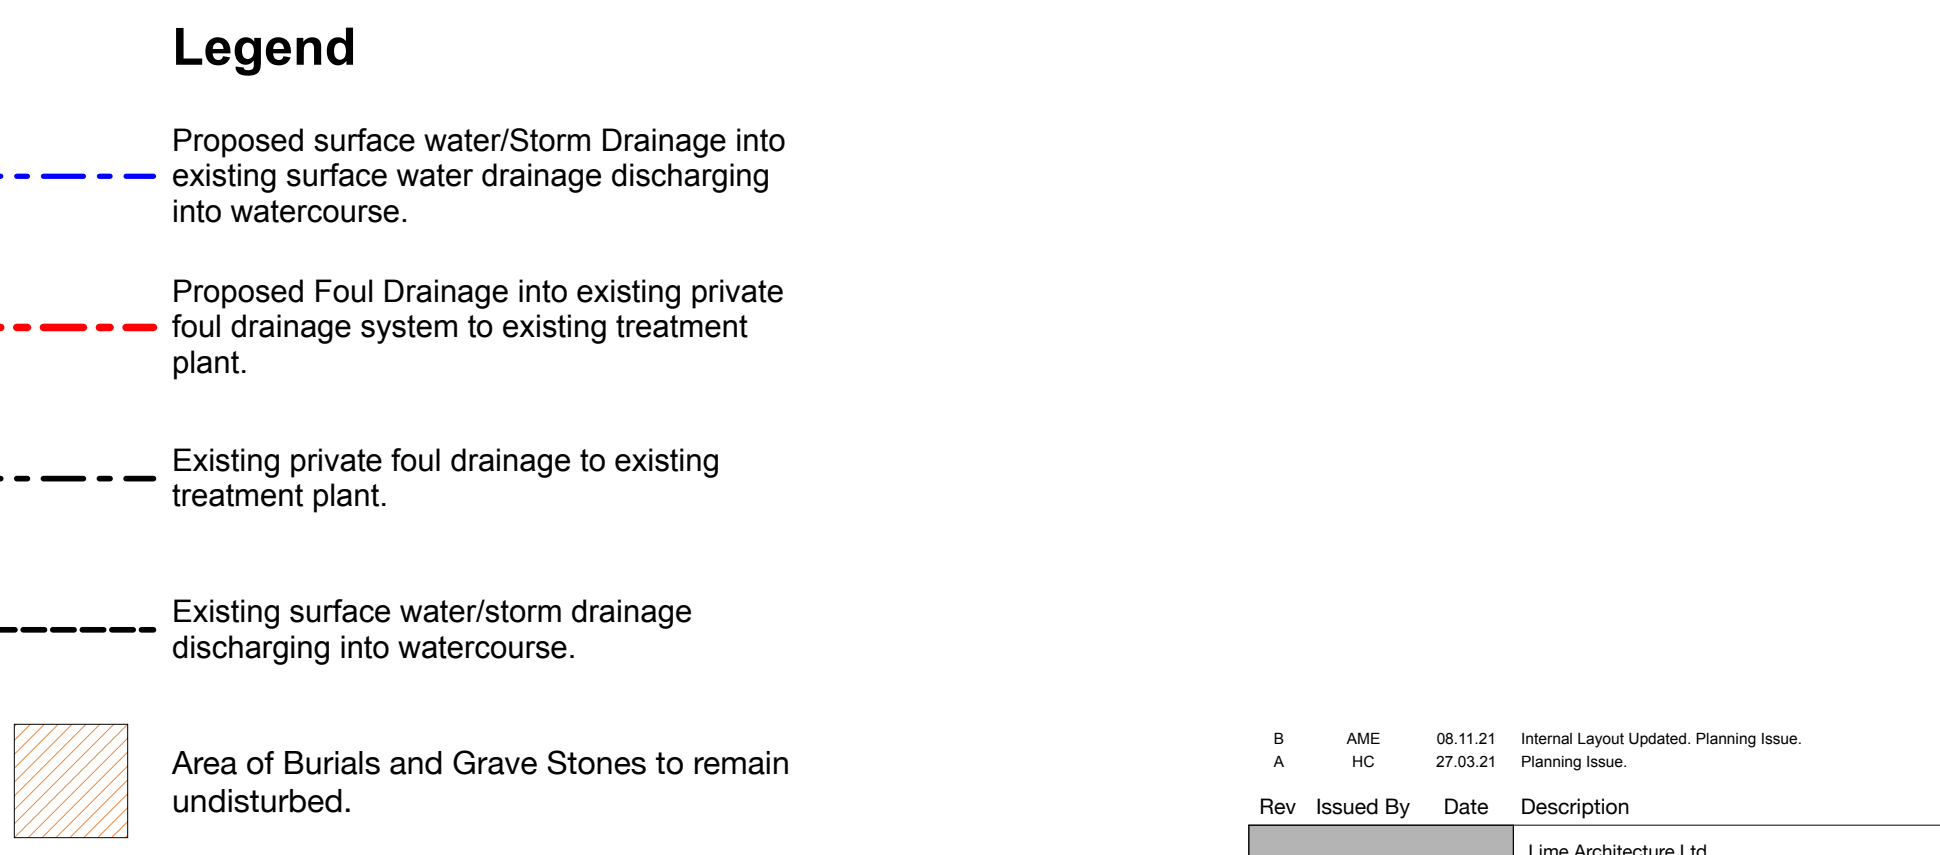


PLANNING ISSUE

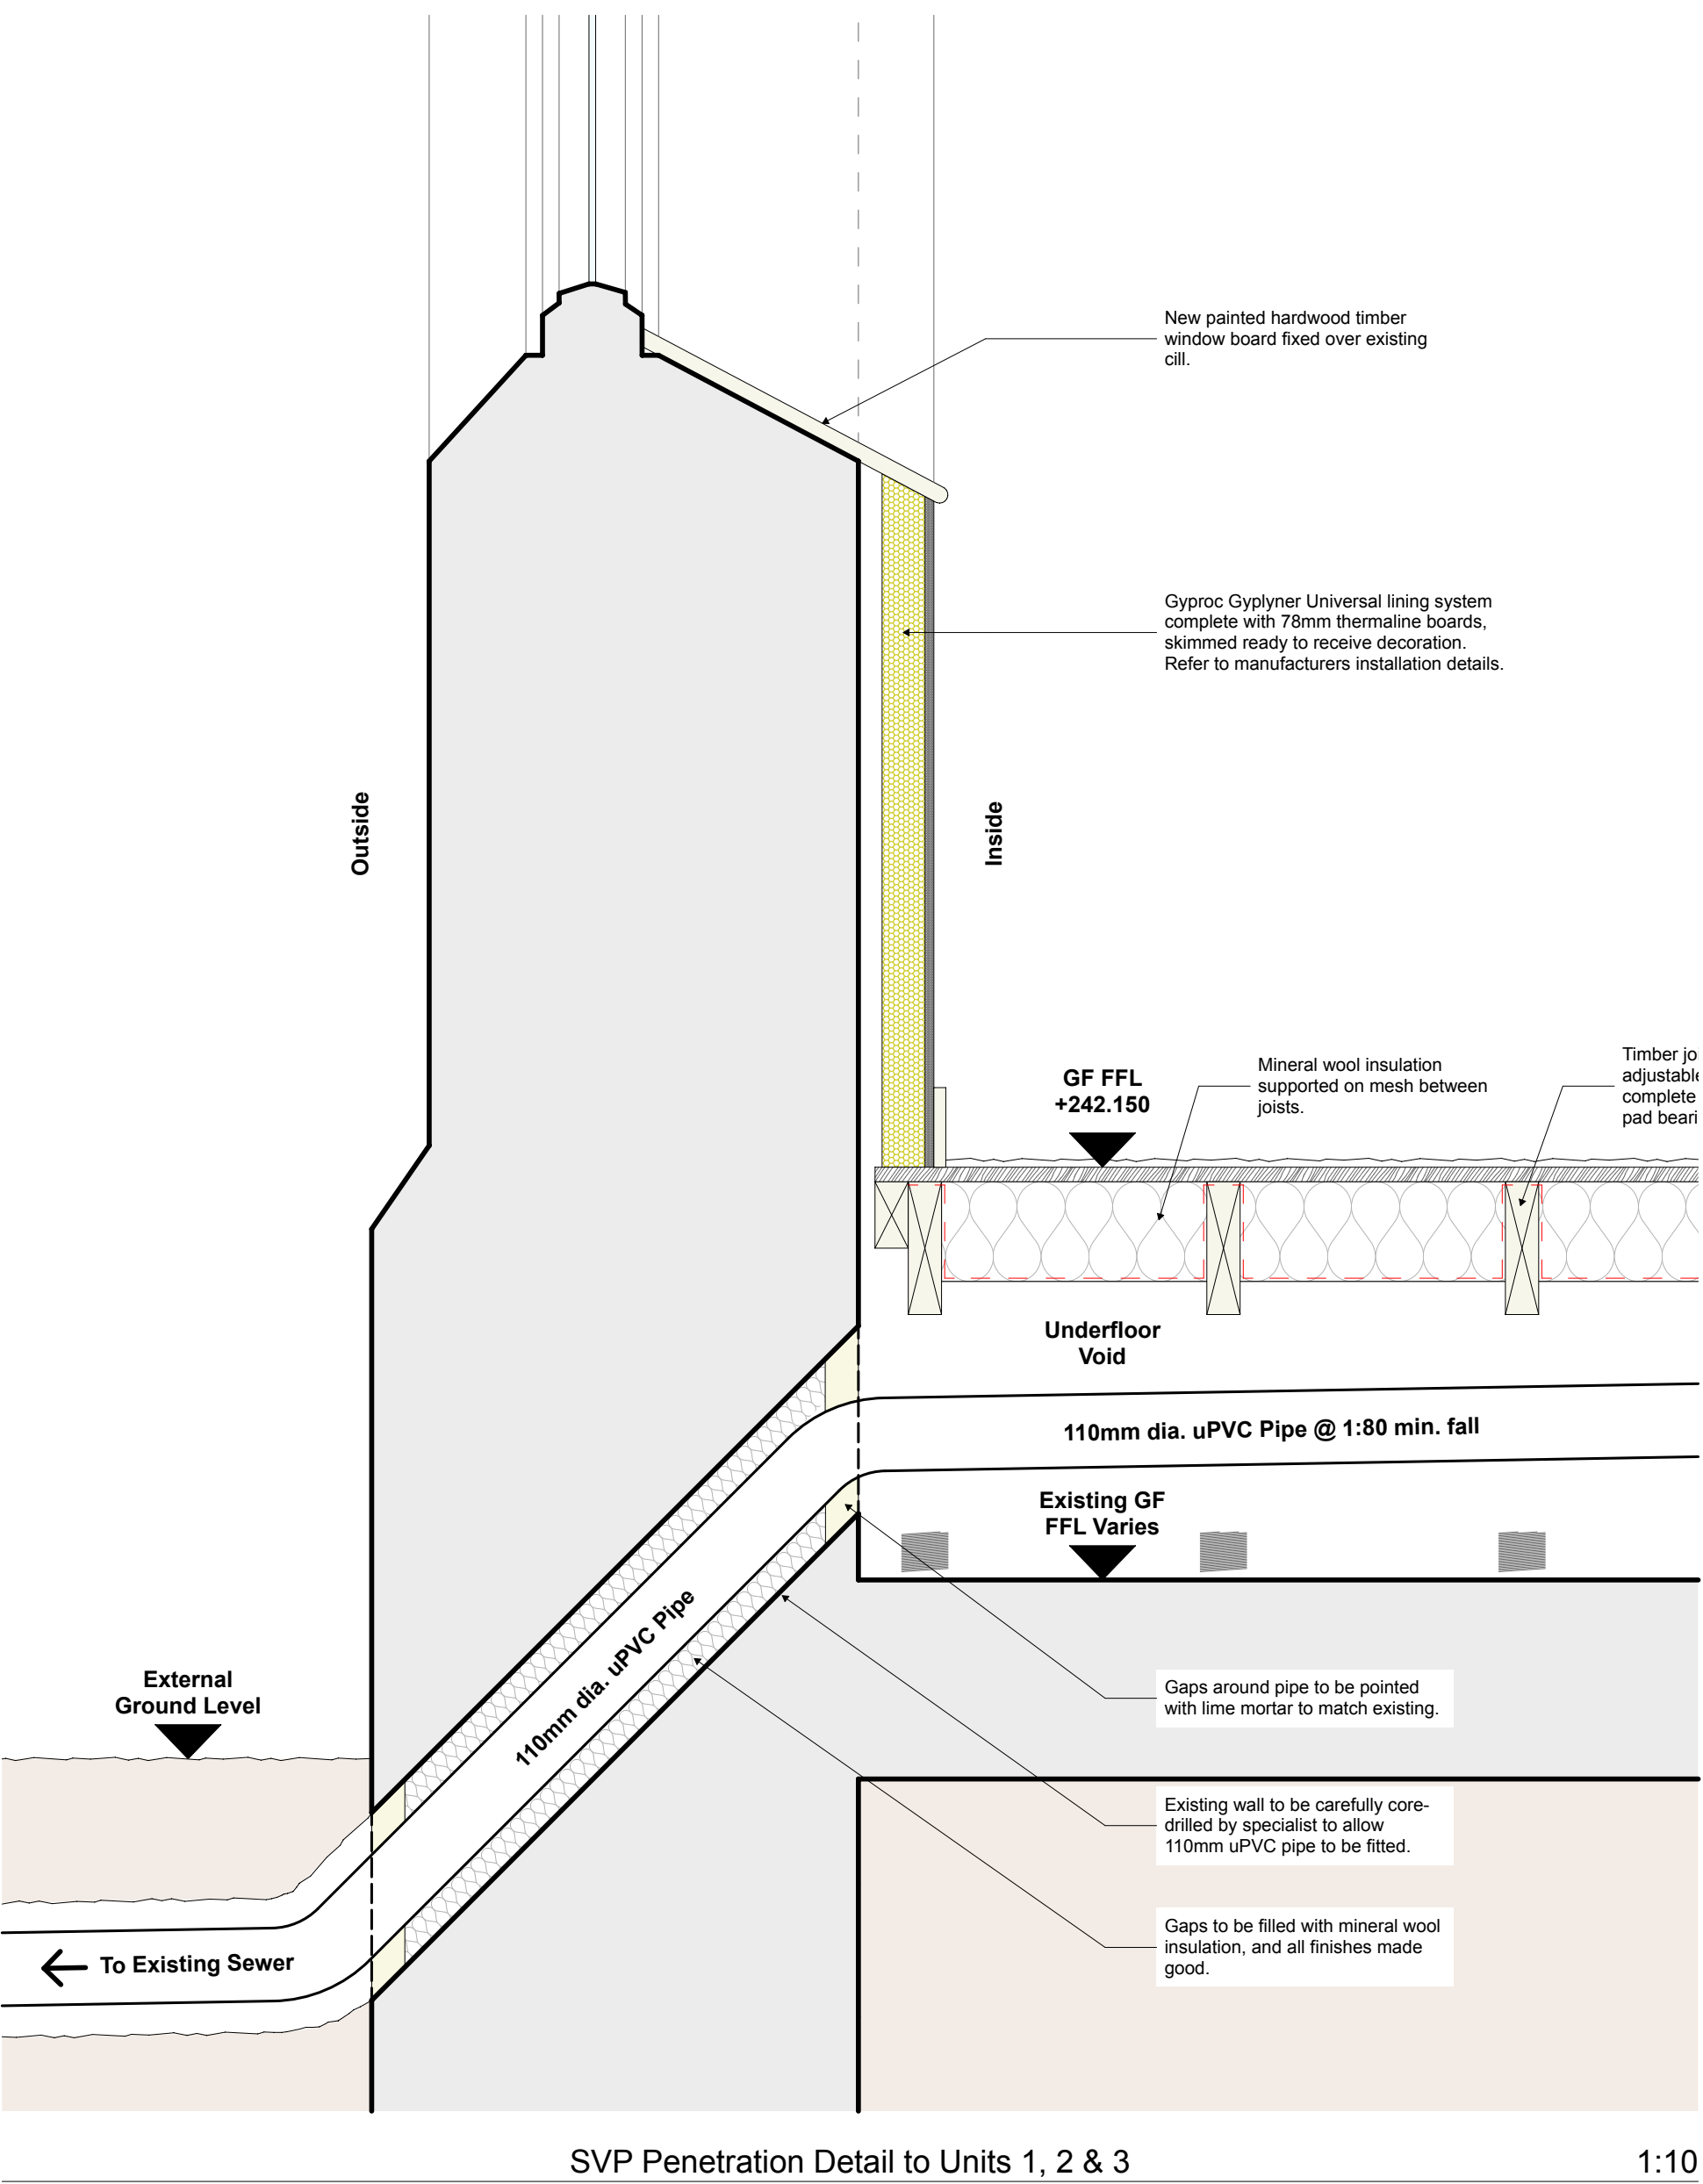

Rev	Issued By	Date	Description
B	AME	08.11.21	Internal Layout Updated. Planning Issue.
A	HC	27.03.21	Planning Issue.
lime architecture			
Client: Amos Group Ltd.			
Project: Proposed Conversion of the Grade II listed St Wilfrids Church, Cotton Lane, Cotton, Staffordshire, ST10 3DP			
Drawing Title: Proposed Drainage Plan			
Date:	10/11/2021	Scale:	1:200, 1:10 @ A1
Drawn:	HC	Drawing No.	2016-44-932
Status:		Revision:	B