


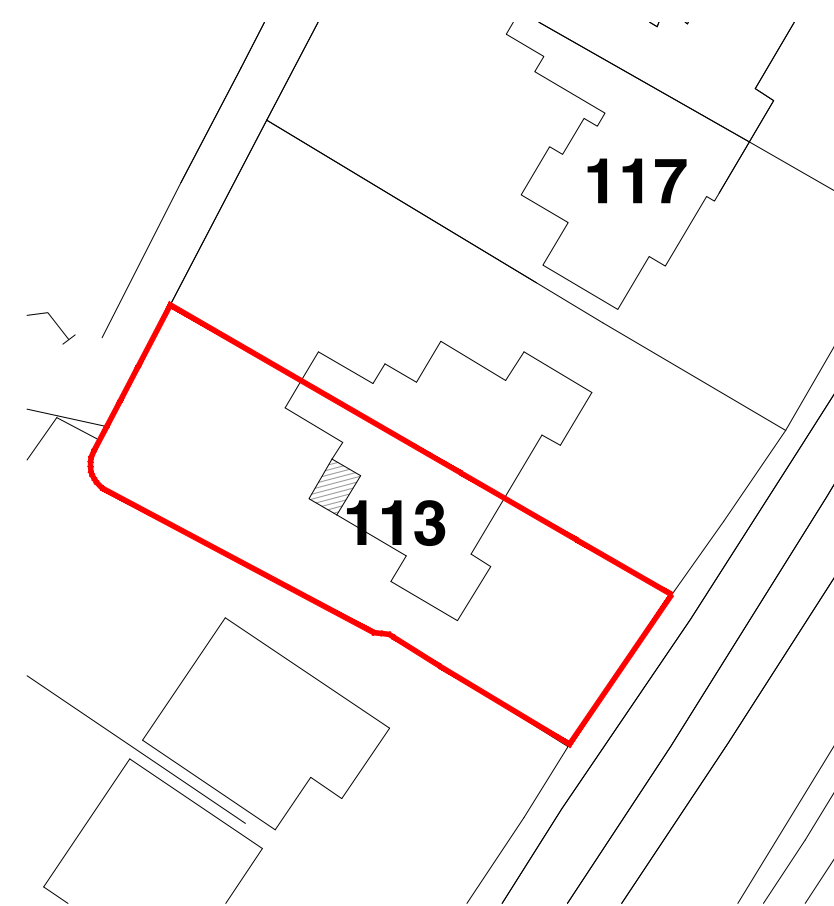


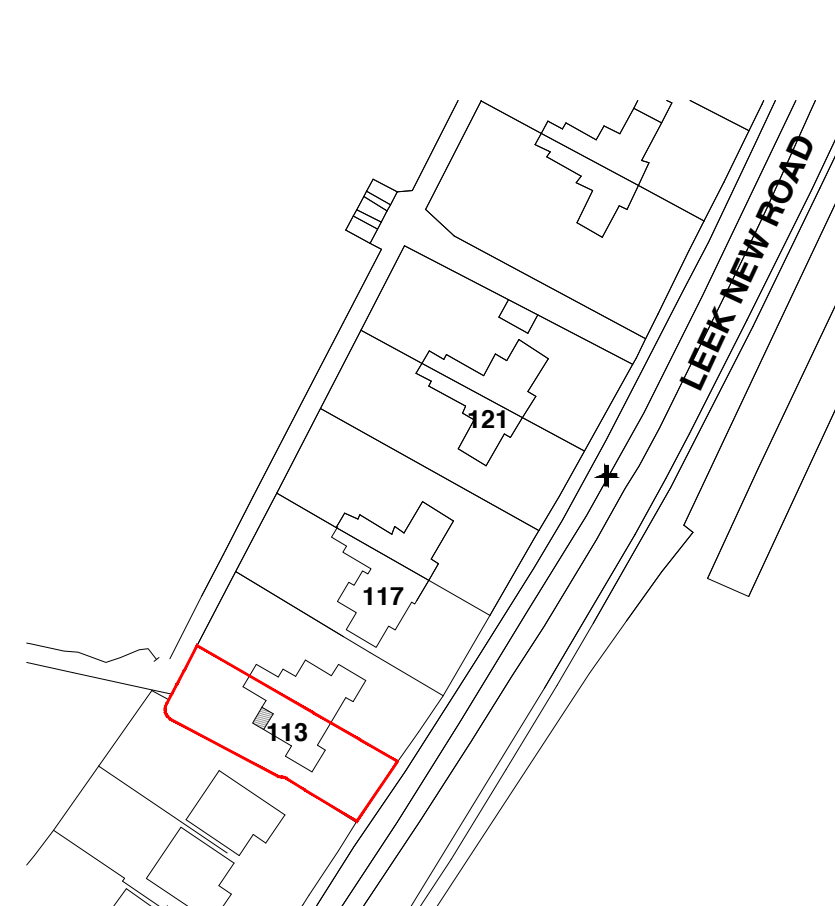

PROPOSED SITE PLAN - 1:500

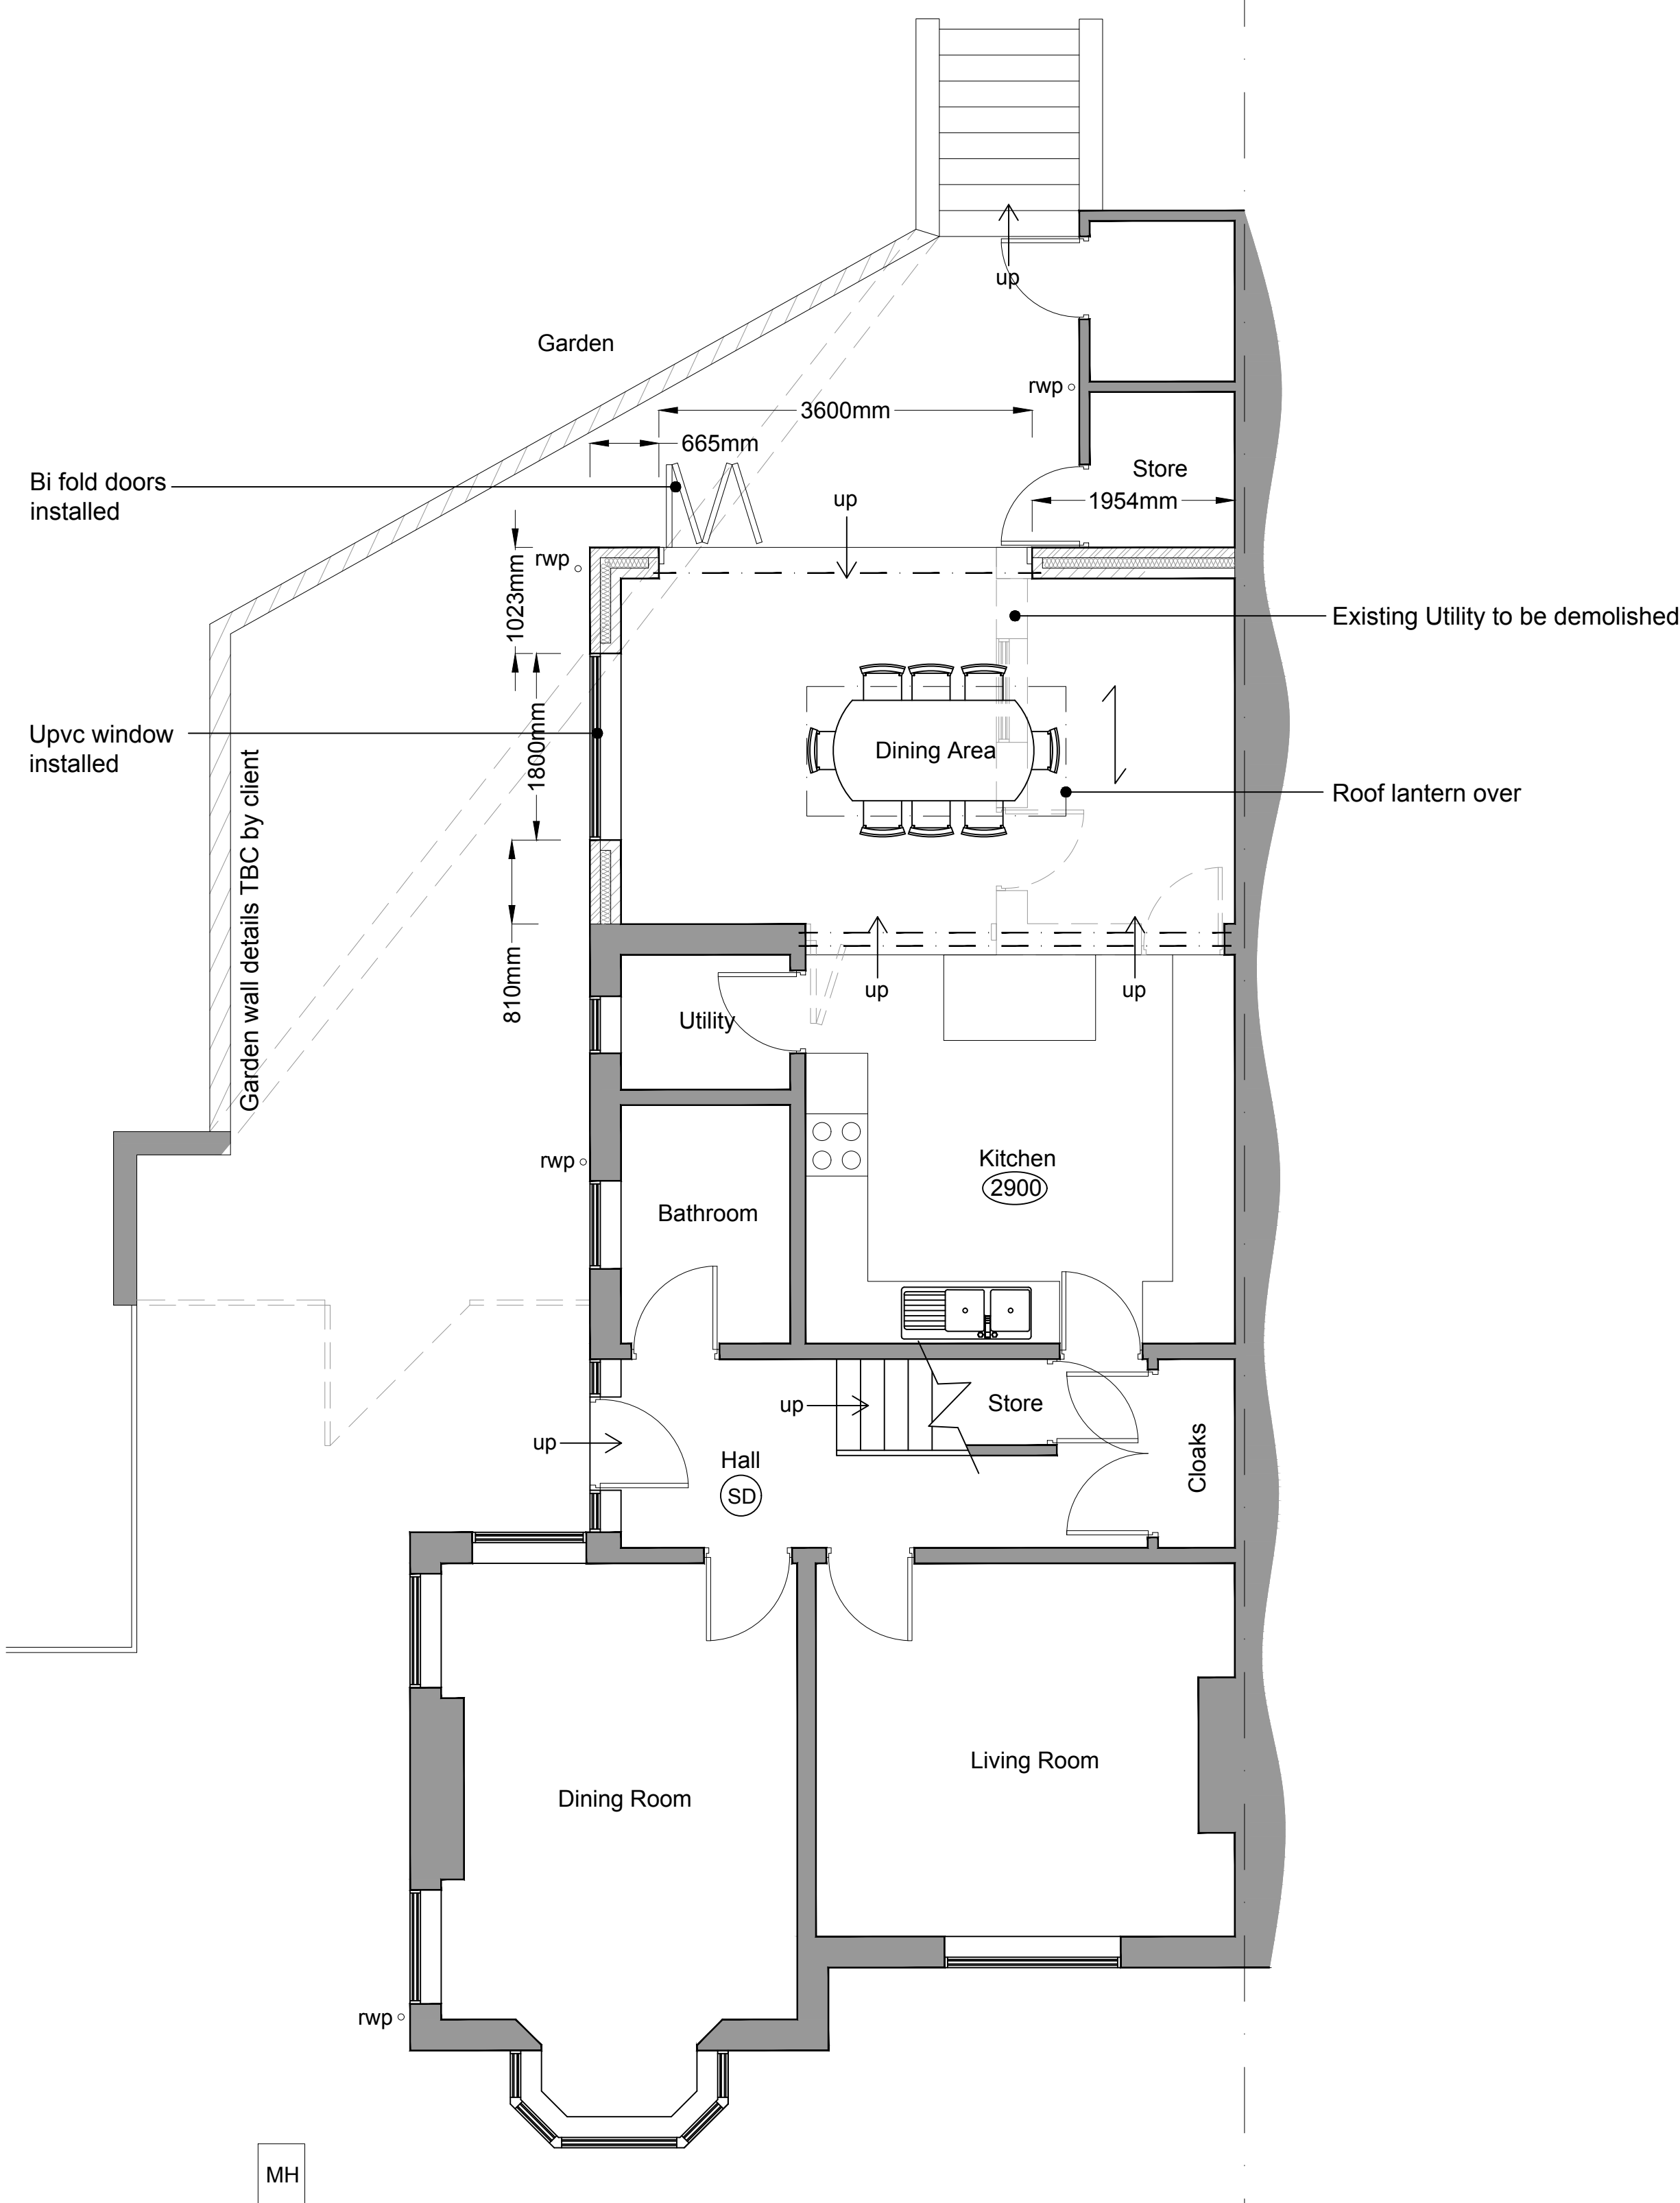

PROPOSED LOCATION PLAN - 1:1250

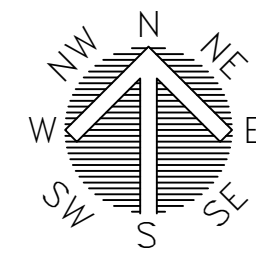

PROPOSED GROUND FLOOR PLAN



PROPOSED SIDE ELEVATION



PROPOSED REAR ELEVATION



FOREFRONT

DEVELOPMENT CONSULTING

4 Ridge House, Ridge House Drive, Festival Park, S-O-T, ST1 5SJ
Office 01782 216912 WWW.FOREFRONTDC.COM

CLIENT

MR & MRS T BAILEY

PROJECT

Proposed single storey rear extension and internal alterations at 113 Leek New Road, Stockton Brook, Stoke-on-Trent, Staffs. ST9 9NJ

TITLE

Proposed Ground Floor Plan and Elevations
Crown copyright and Ordnance Survey 0100031673

SCALE

1:50 @ A1

DRG NO.

21-113-05

DRAWN

ATG

DATE

01 / 07 / 21

REV.	DESCRIPTION	DATE
A	Existing Utility roof partially retained	26-07-21

The contents of this drawing are the copyright of Forefront Development Consulting Ltd