



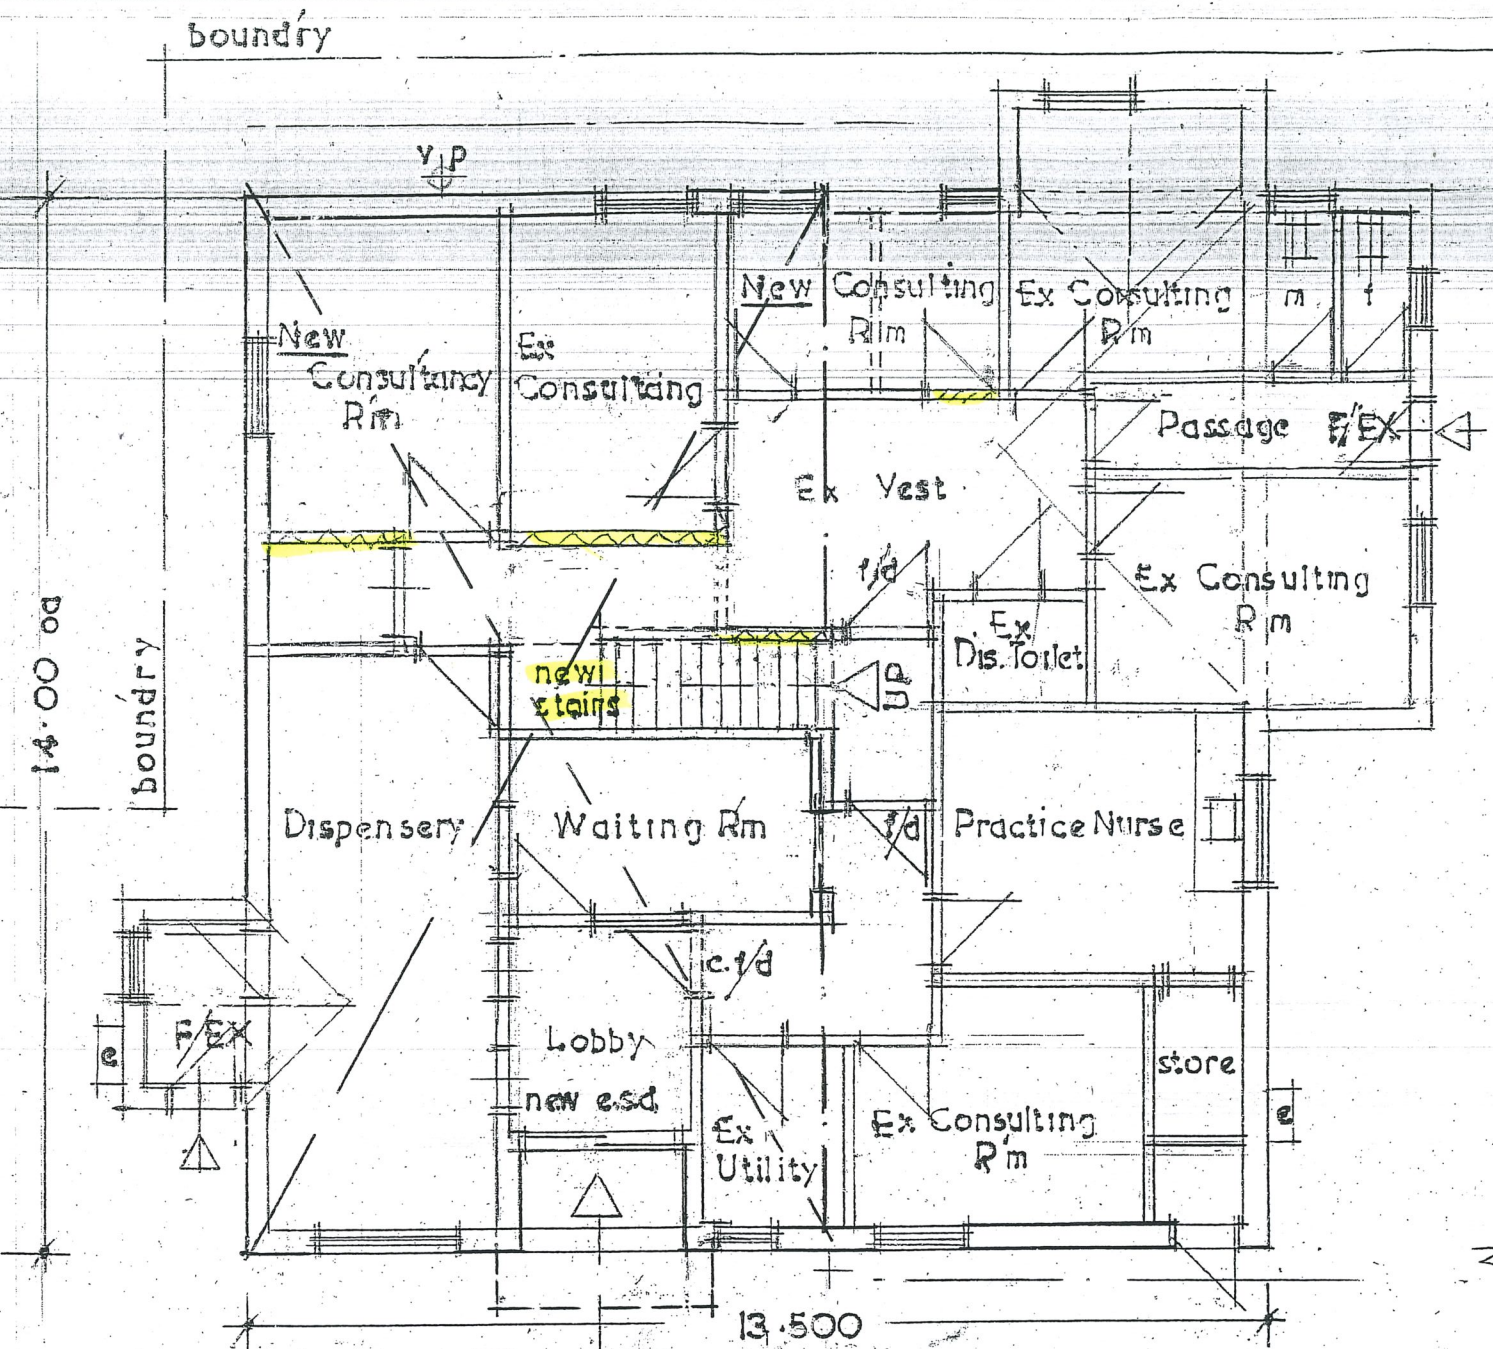


Ground Floor Plan
1:100

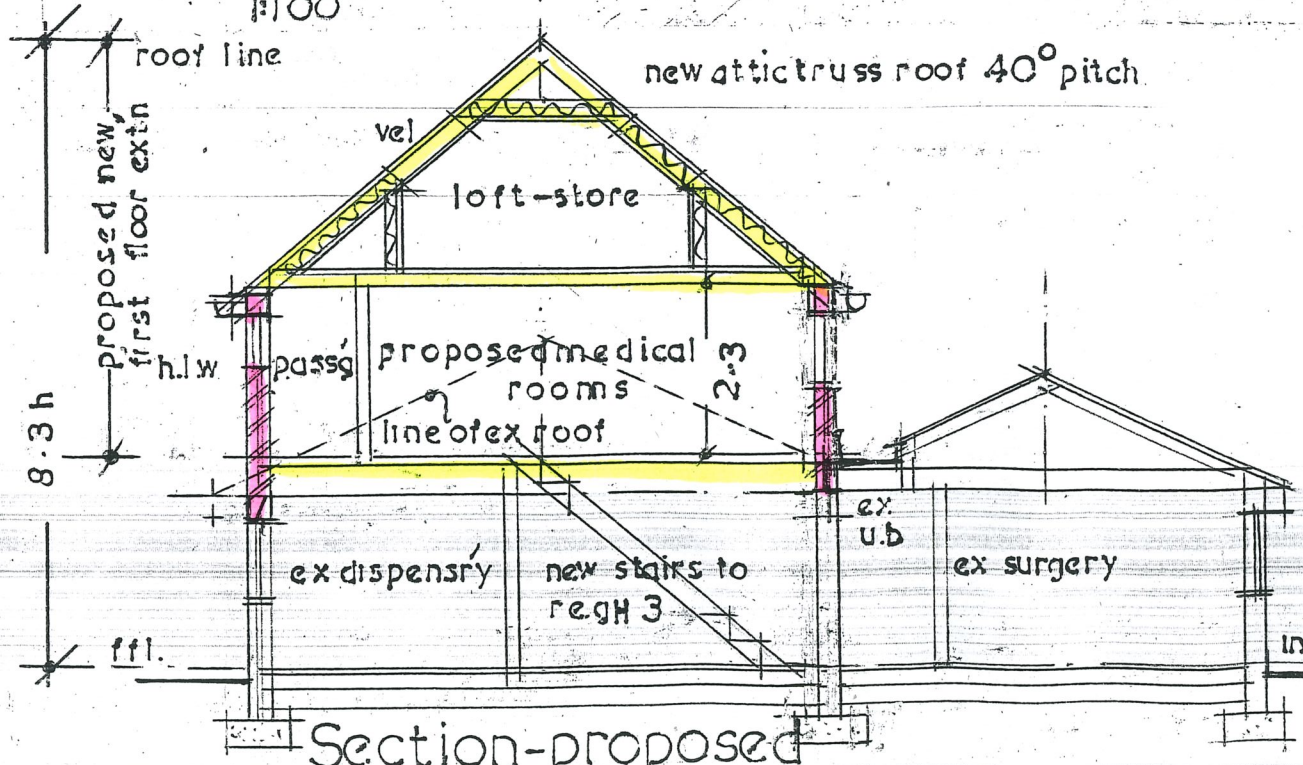

Section-proposed

ds to be
inspected to regs
approval.

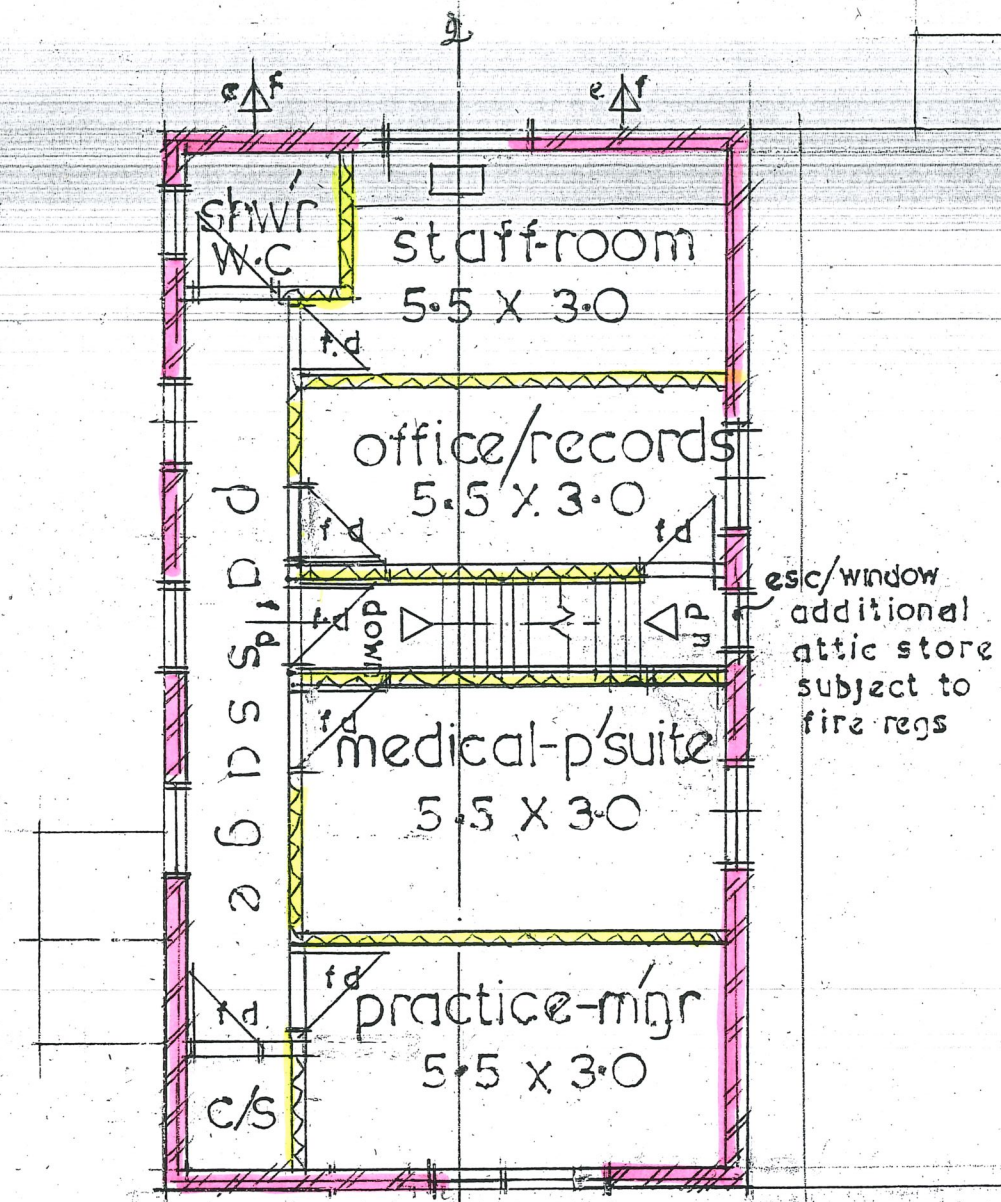

First Floor Plan 95 m²/floor area
1:100

PROPOSED

Architectural & Interior Designer

John David Payne

B.A. (Hons) M.C.A.D. D.A.

Telephone : 0782 394484

Plans for: Industrial & Domestic Buildings,
Interiors, Extensions & Alterations.
Local Authority & grant applications undertaken.
10 Dillhome Road, Forsbrook, Stoke-on-Trent, ST11 9DJ.

Customer Team Surgery & Medical Practice
Description Proposed Alterations
Old Road, Team, Staffs. ST10 4EG.

SCHEME # 2

Drawn By _____ Date _____

SHEET no: 3