


CONSTRUCTIONAL NOTES:

Drawings to be read in conjunction with attached
General Building Regulation Notes: Issue #1
Amended 2010.


Foundations, Structural Steelwork, Suspended Floors
& Roof Construction to Specialists Design & Spec.

All work to comply with Planning Conditions,
Building Regulations
& CDM requirements.


All dimensions & site conditions to be checked
Prior to commencement of Building Works,

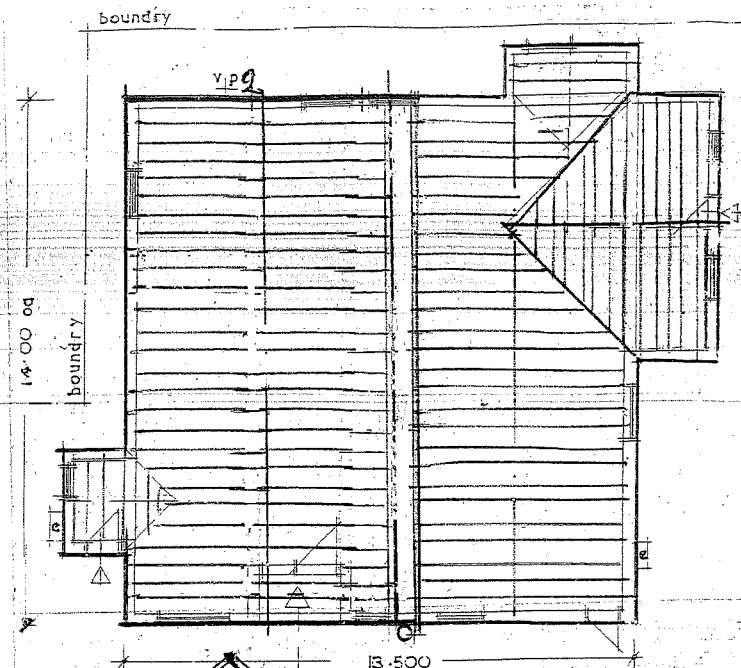


Roof Plan
1:200

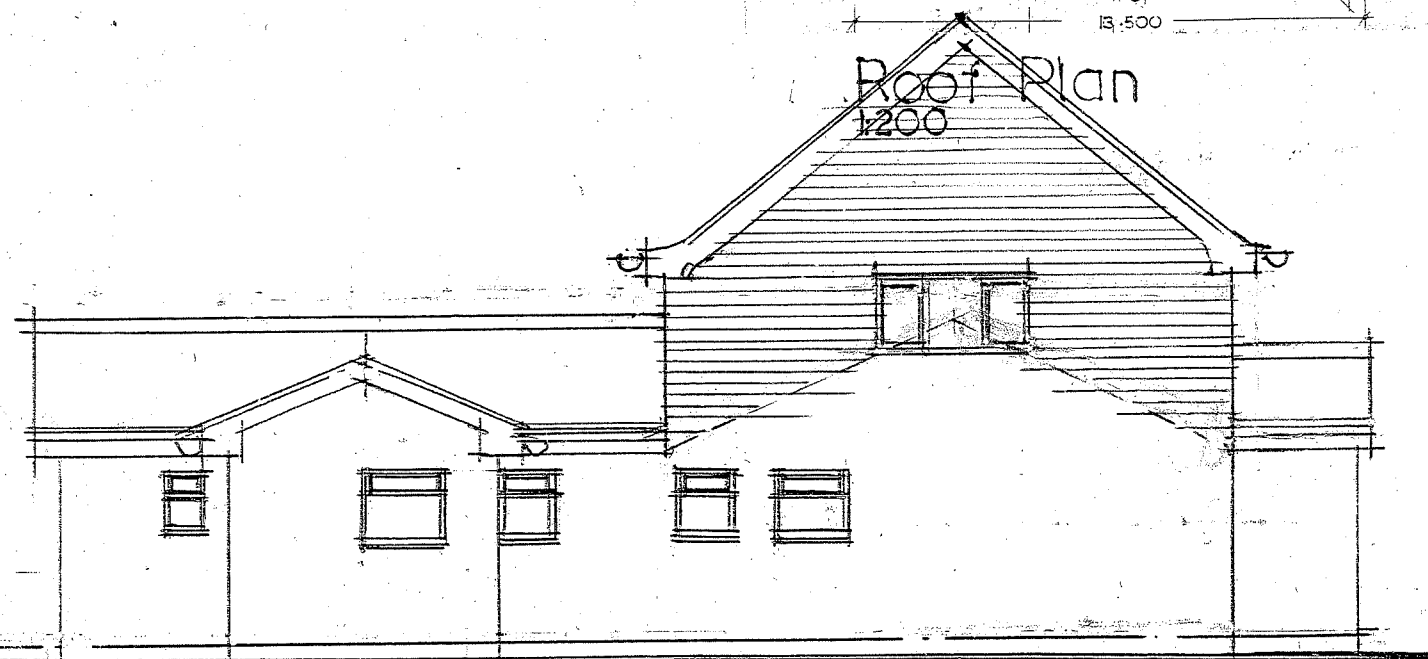


Side Elevation (A)

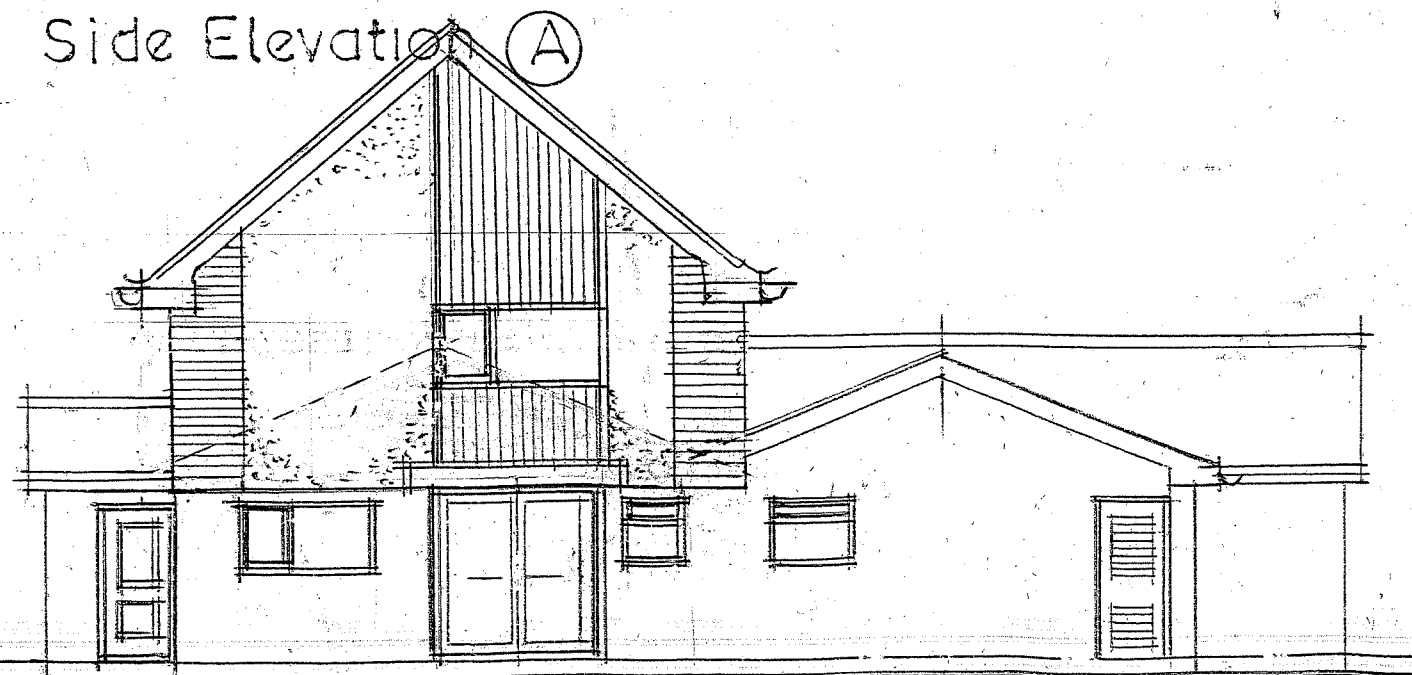

Side Elevation to Car Park (B)
1:100

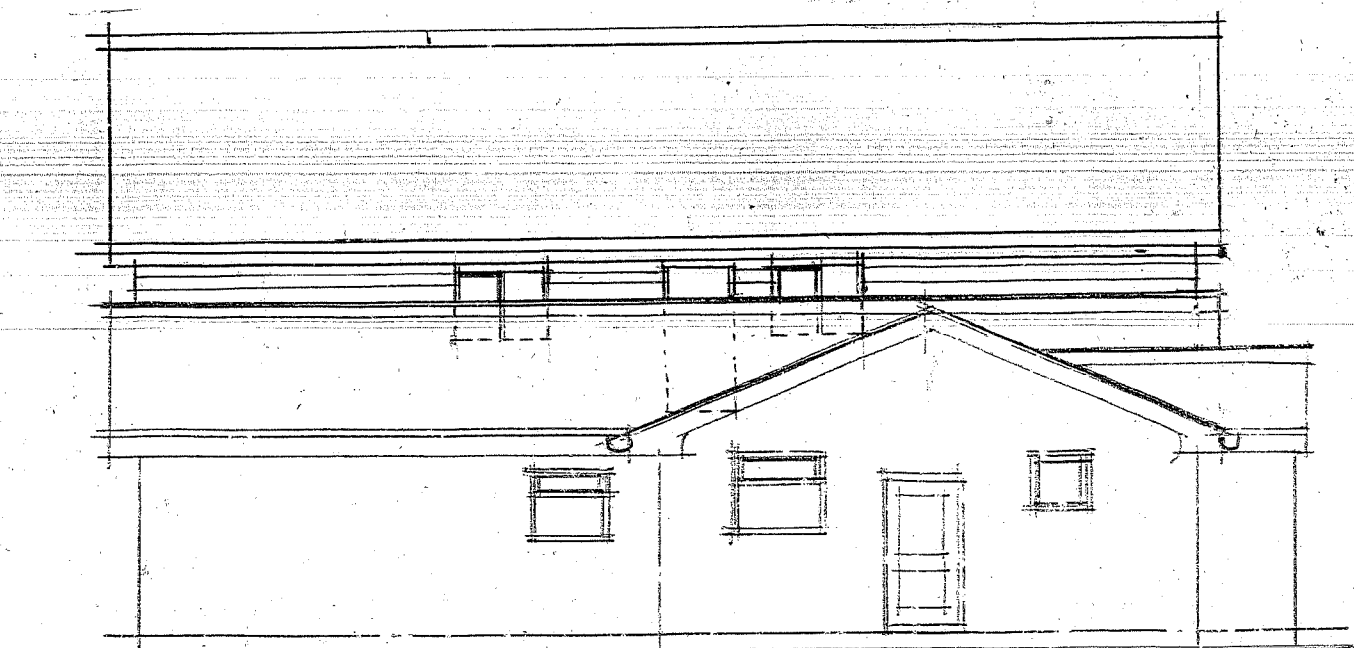

Side Elevation to Old Road (C)

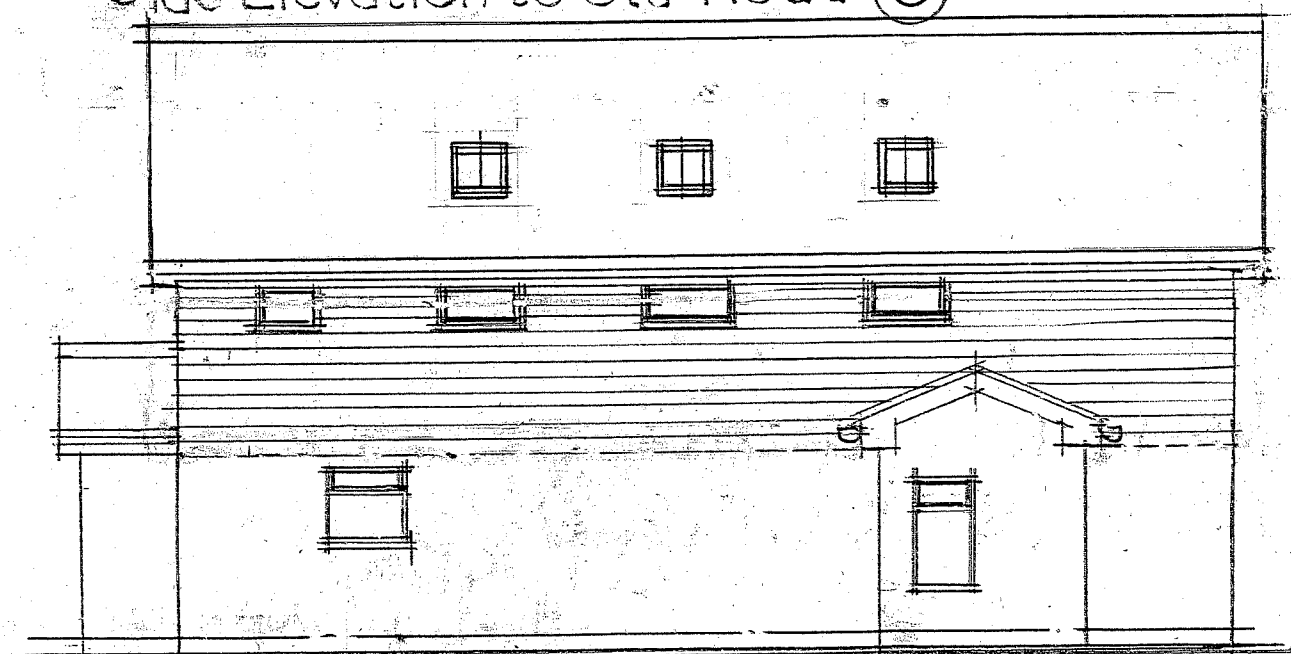

Rear Elevation PROPOSED ELEVATIONS

Architectural & Interior Designer

John David Payne
B.A. (Hons) M.C.A.D. D.A.

Telephone : 0782 394484

Plans for: Industrial & Domestic Buildings.
Interiors, Extensions & Alterations.
Local Authority & grant applications undertaken.
10 Dillhorne Road, Forsbrook, Stoke-on-Trent, ST11 9DJ.

Customer Team Surgery & Medical Practice

Description Proposed Alterations

Old Road, Tean, Staffs. ST10 4EG.

Drawn By

Date Nov 19

SHEET no: 1