

Copyright in this drawing is vested in the Architect and it must not be copied or reproduced without consent. Figured dimensions only are to be taken from this drawing. All contractors must visit the site and be responsible for locating and checking all dimensions relative to their work. Hewitt & Carr Architects Ltd are to be advised of any variation between drawings and site conditions.

CLIENTS ARE ADVISED TO CLARIFY DIMENSIONS WITH THE ARCHITECT PRIOR TO SETTING OUT AND NOT TO SCALE FROM THE DRAWING

Rev.	Drawn	Comments	Date
A	BVC	Red & blue edge amended to match outline.	10.11.2021

Hewitt & Carr Architects
 A: DotsBank House | 17-19 Leake Road | Chesham | ST10 1JE
 T: 01538 756888
 E: enquiries@hewittcarr.co.uk
 W: www.hewittcarr.co.uk

Client
 Mr & Mrs Adams- Foskett

Project
Residential Dwelling on Land Adjoining
Bank View, Draycott Road


Title

Site Plan as Existing

Status
Planning

Date	July 2021	Drawn	BVC
Scale @A2	As Stated	Checked	

Project No. 01041
Drawing No. PL(0)07
Rev A

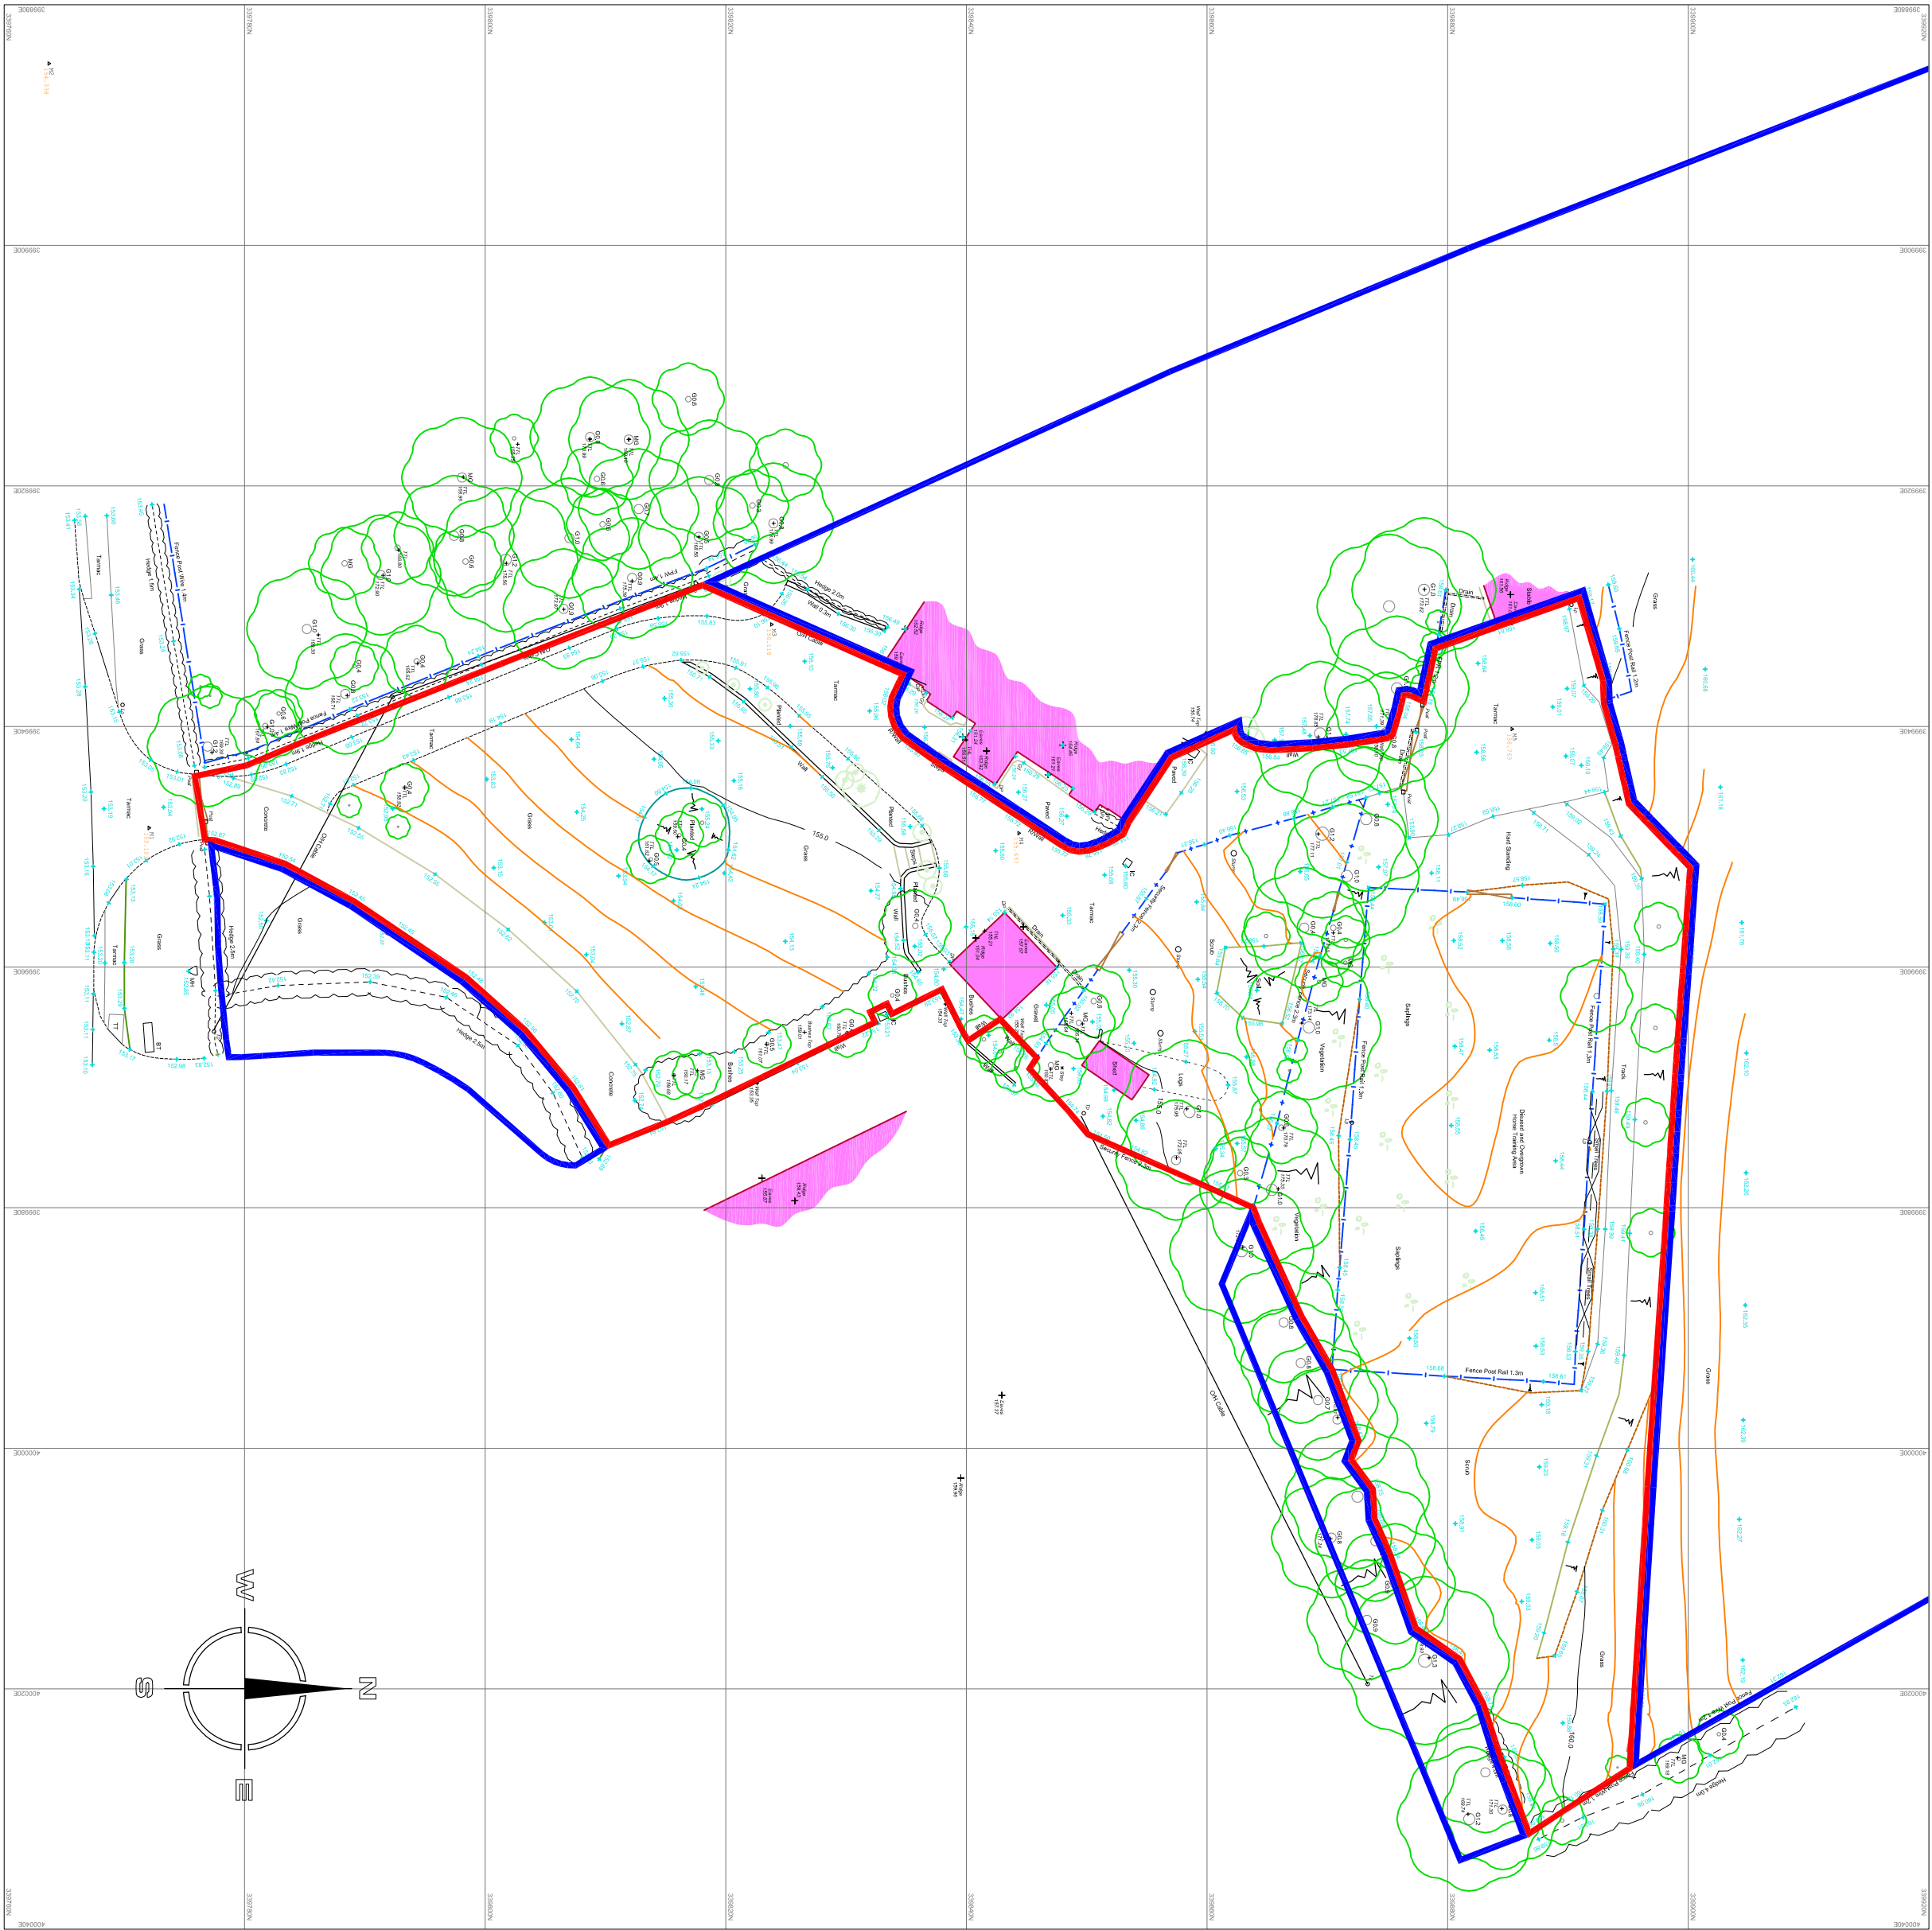

Site Plan 1:500

