


job Charles Knowle Farm Rushton Spencer			
title Site Plan as Existing (with Services)		drawn by RA	rev. D
date 07.10.20	scale 1/200 @ A3	dwg. no. CKF-03	
Ian Ankers architects Building and Design Consultants Ryecroft Farm, Rushton Spencer, Macclesfield, SK11 0RP t 01260 546944 e ross@ianankers.co.uk w www.ianankers.co.uk			

Revisions		
A	red line added	28.05.21
B	Bat mitigation added	04.10.21
C	Retention of extg stone boundary walls included	08.11.21
D	Proposed Domestic curtilage added	18.11.21

- LANDSCAPING NOTES
- Final surface finishes as described on drawing
 - no changes to above ground (soak away) or below ground (existing septic tank) surface water or foul drainage runs.
 - No trees or hedge removal are proposed
 - All artificial lighting in accordance with Bat and Conservation Trust's GN8/18 (2014)

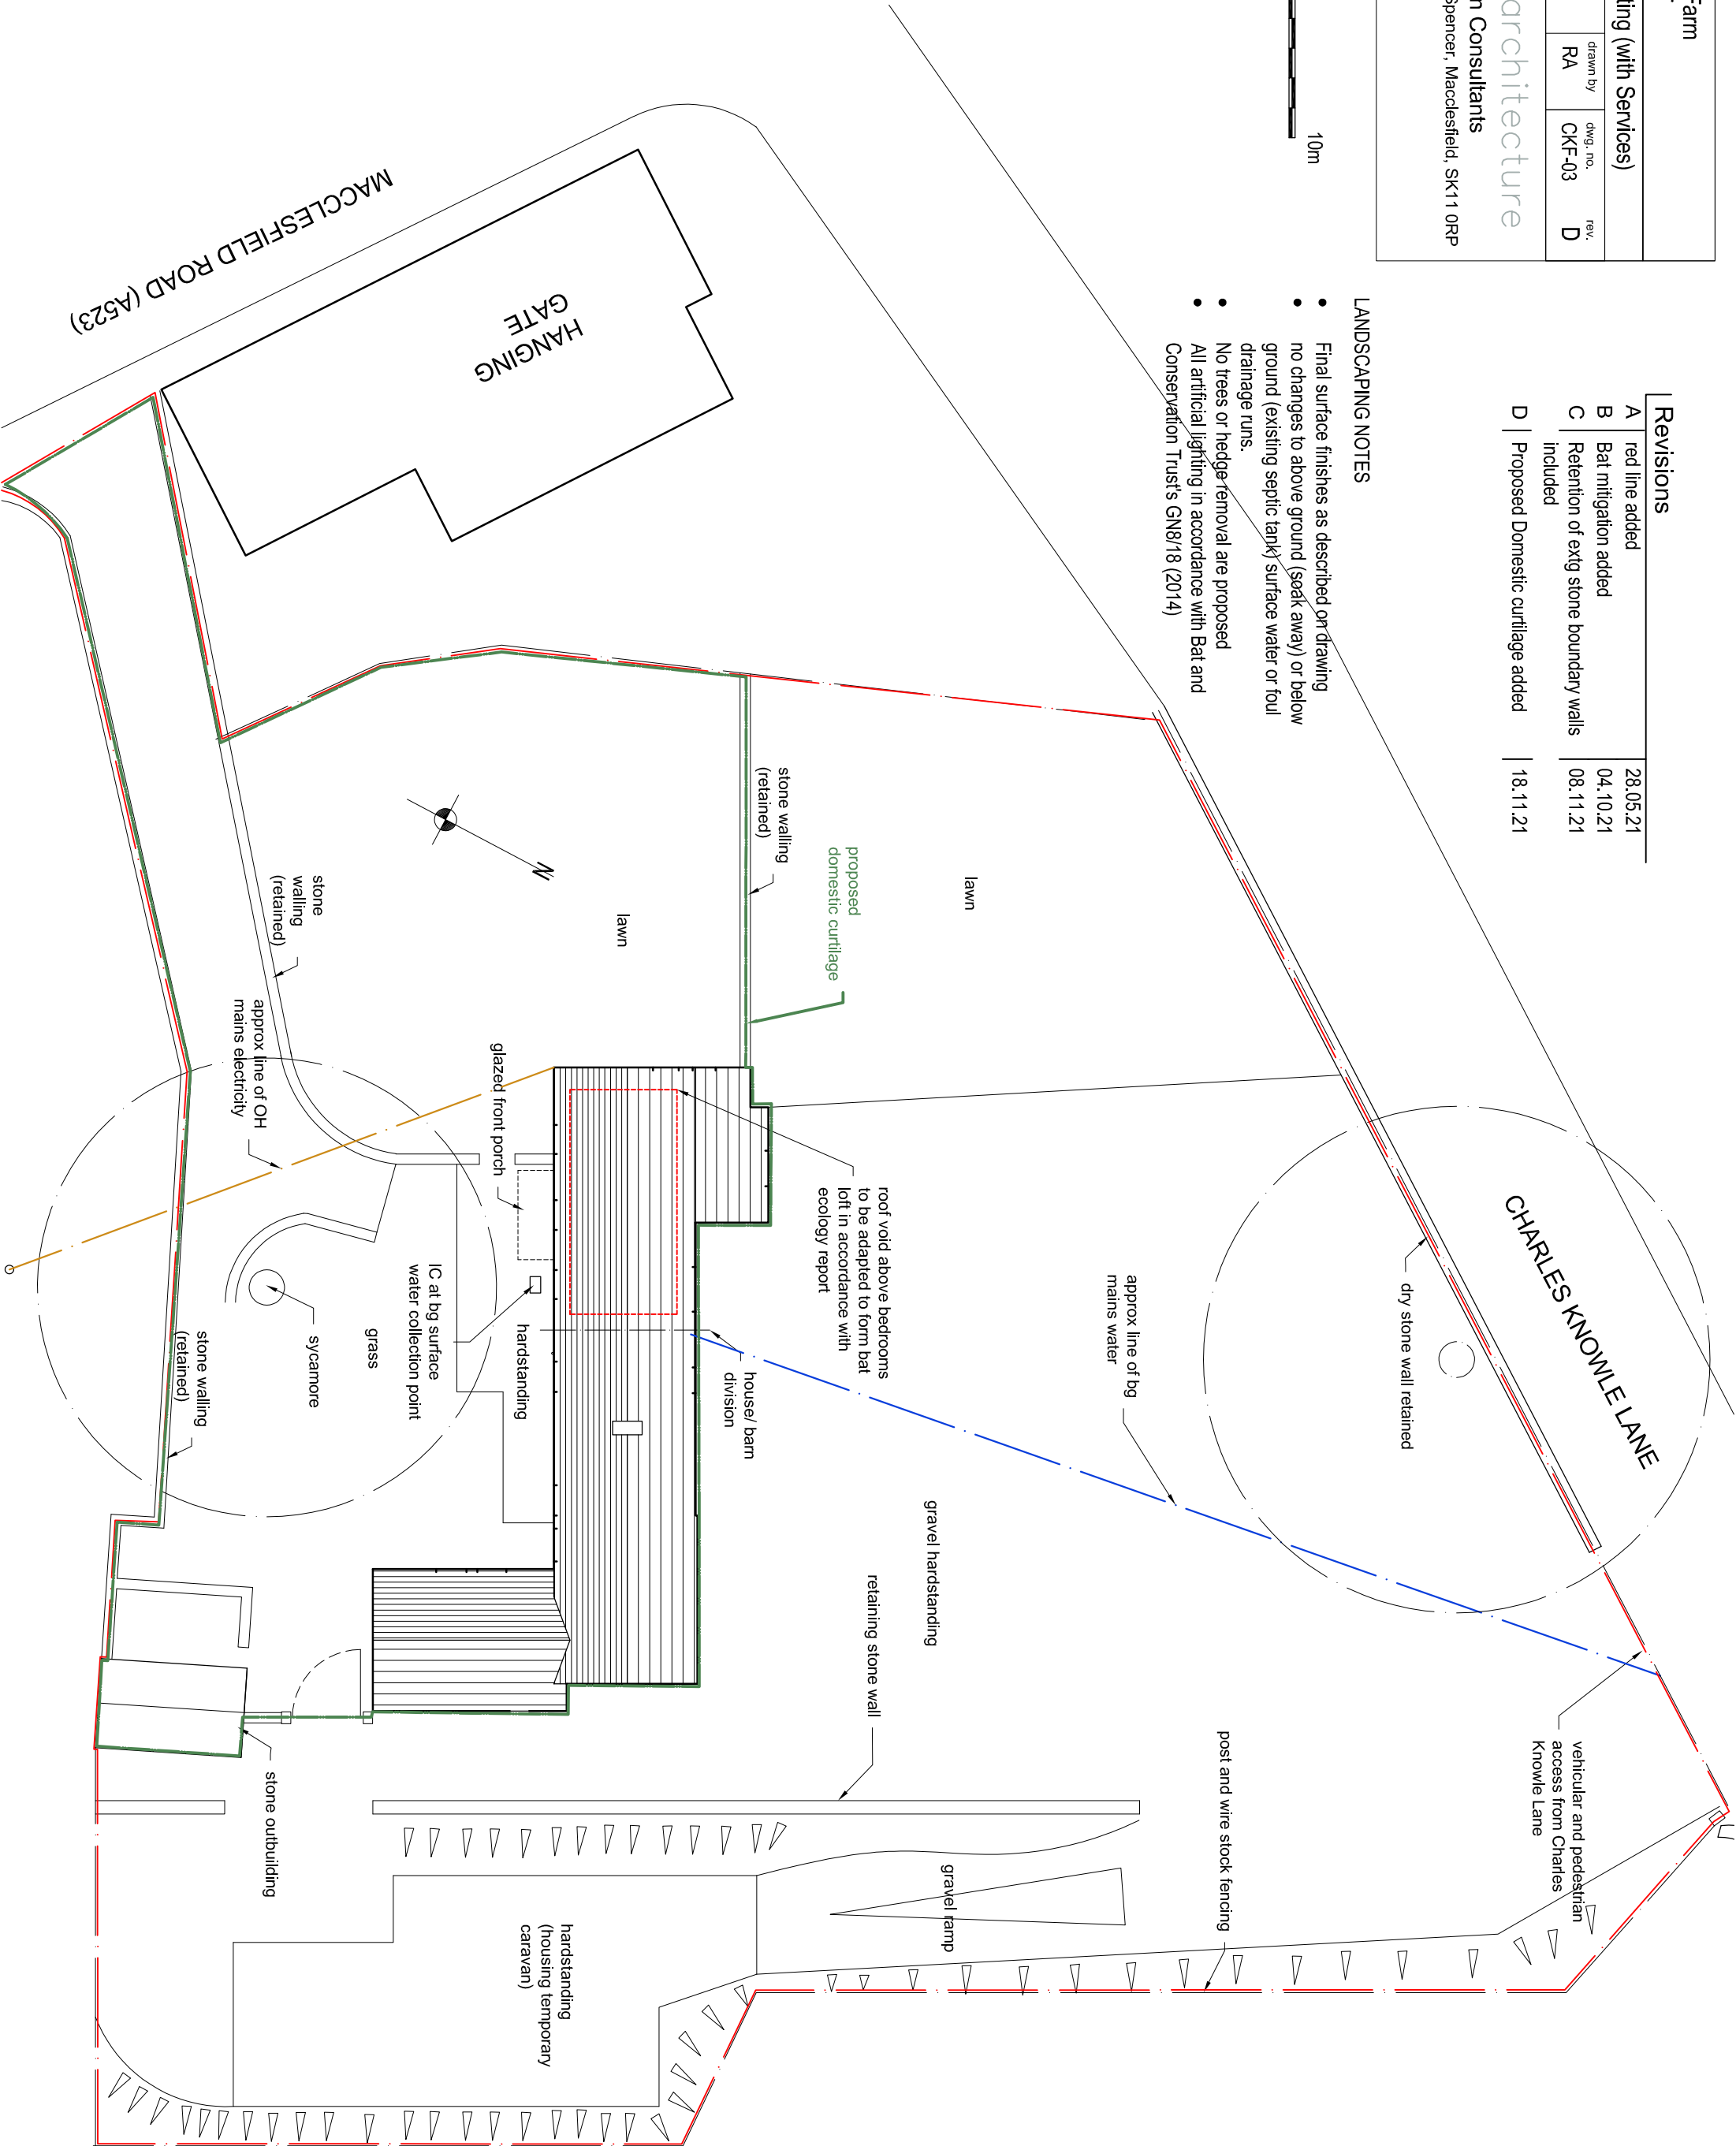

HANGING GATE
MACCLESFIELD ROAD (A523)