
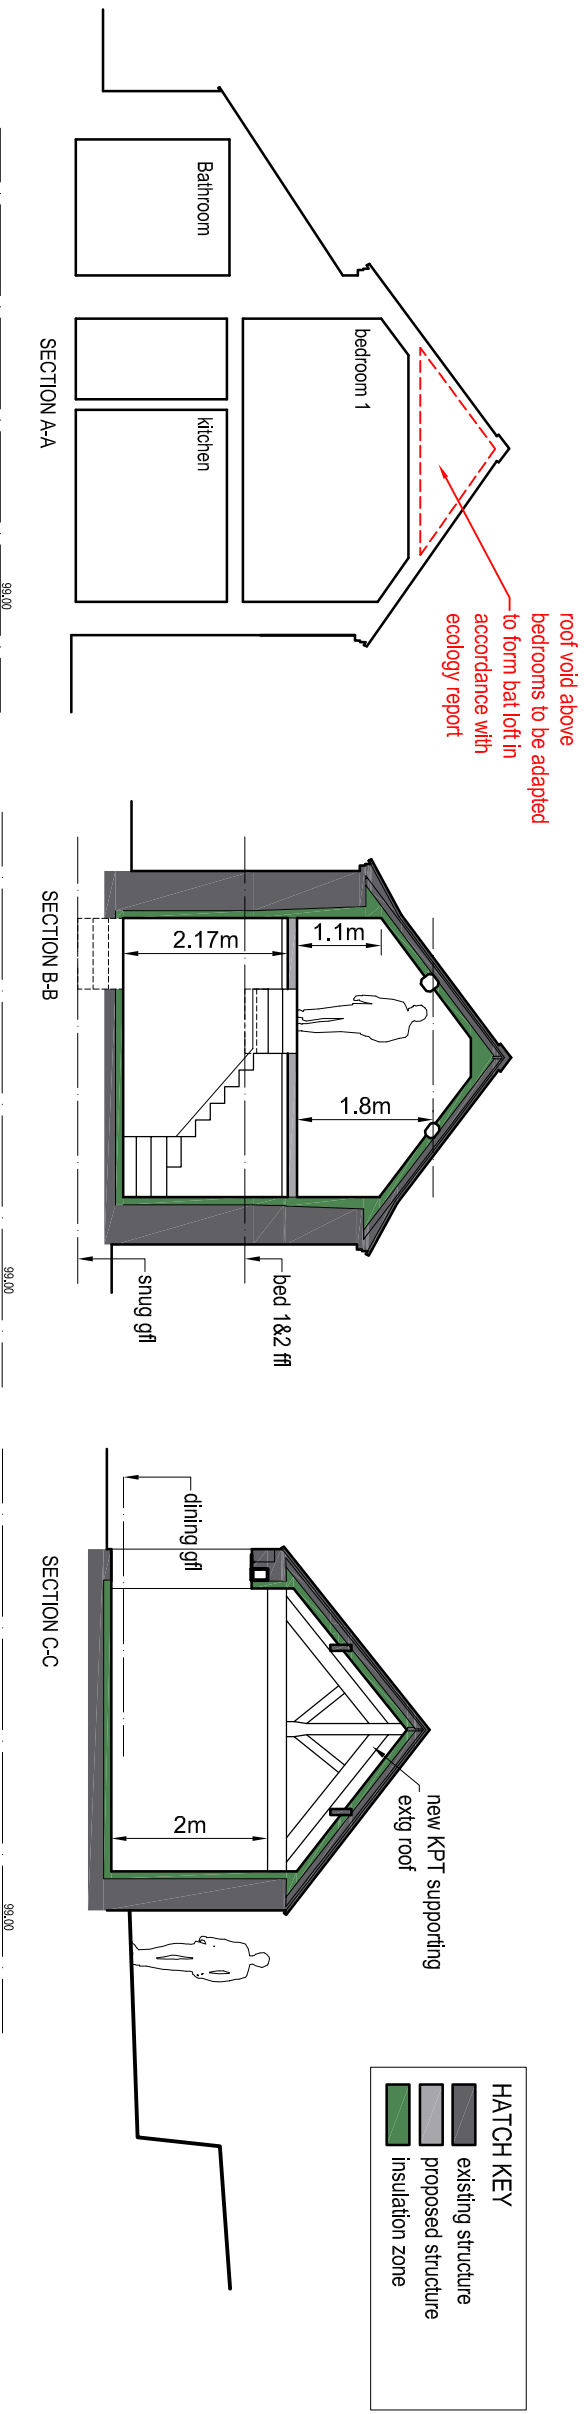
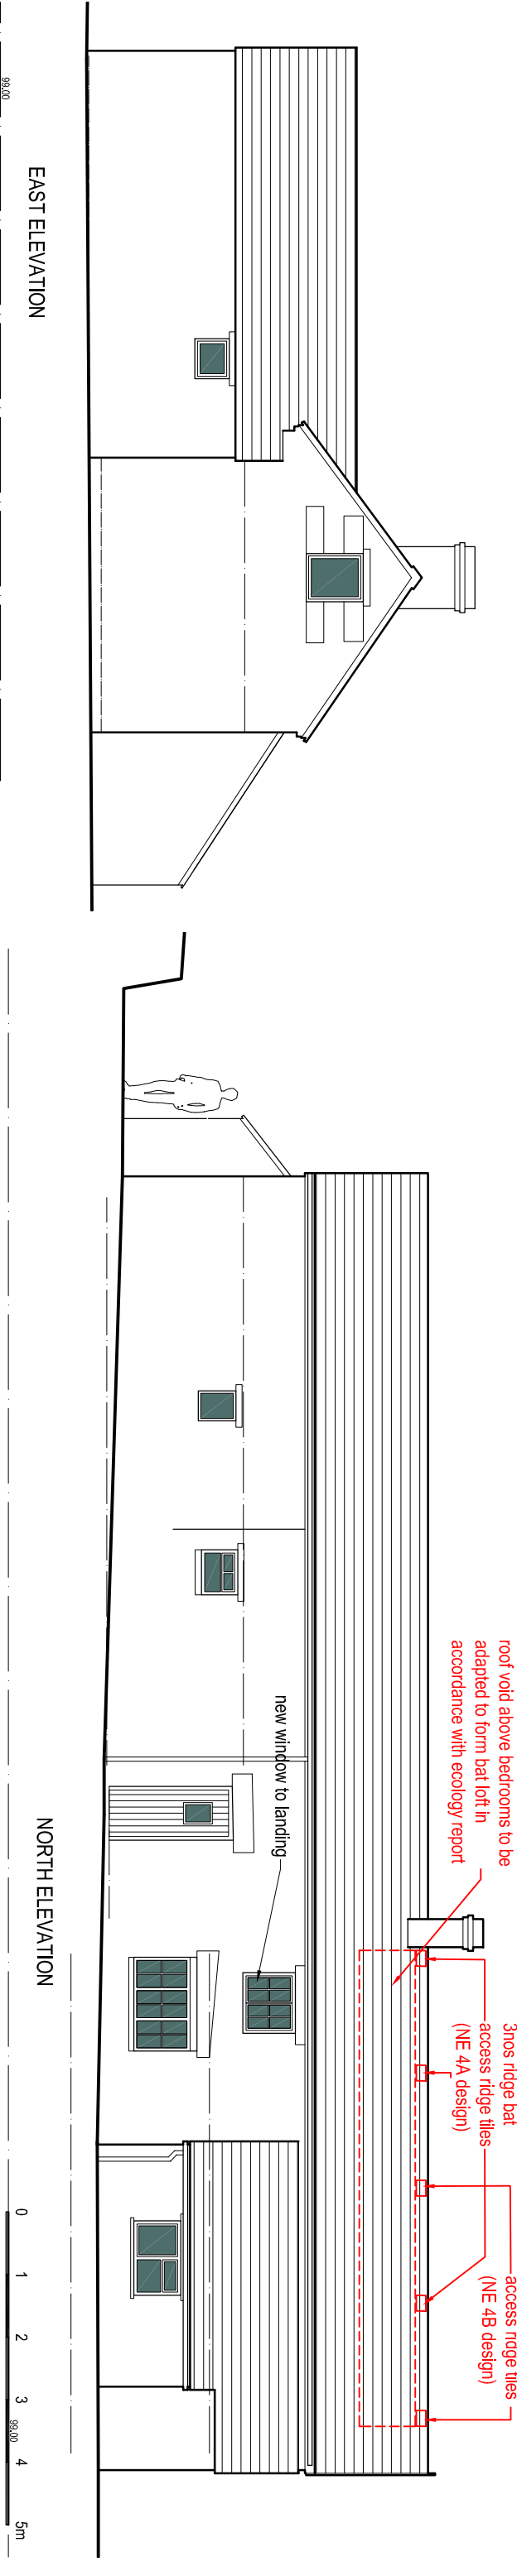


all new windows and doors to be timber in heritage colours
all new windows and doors to recessed min 180mm from external face

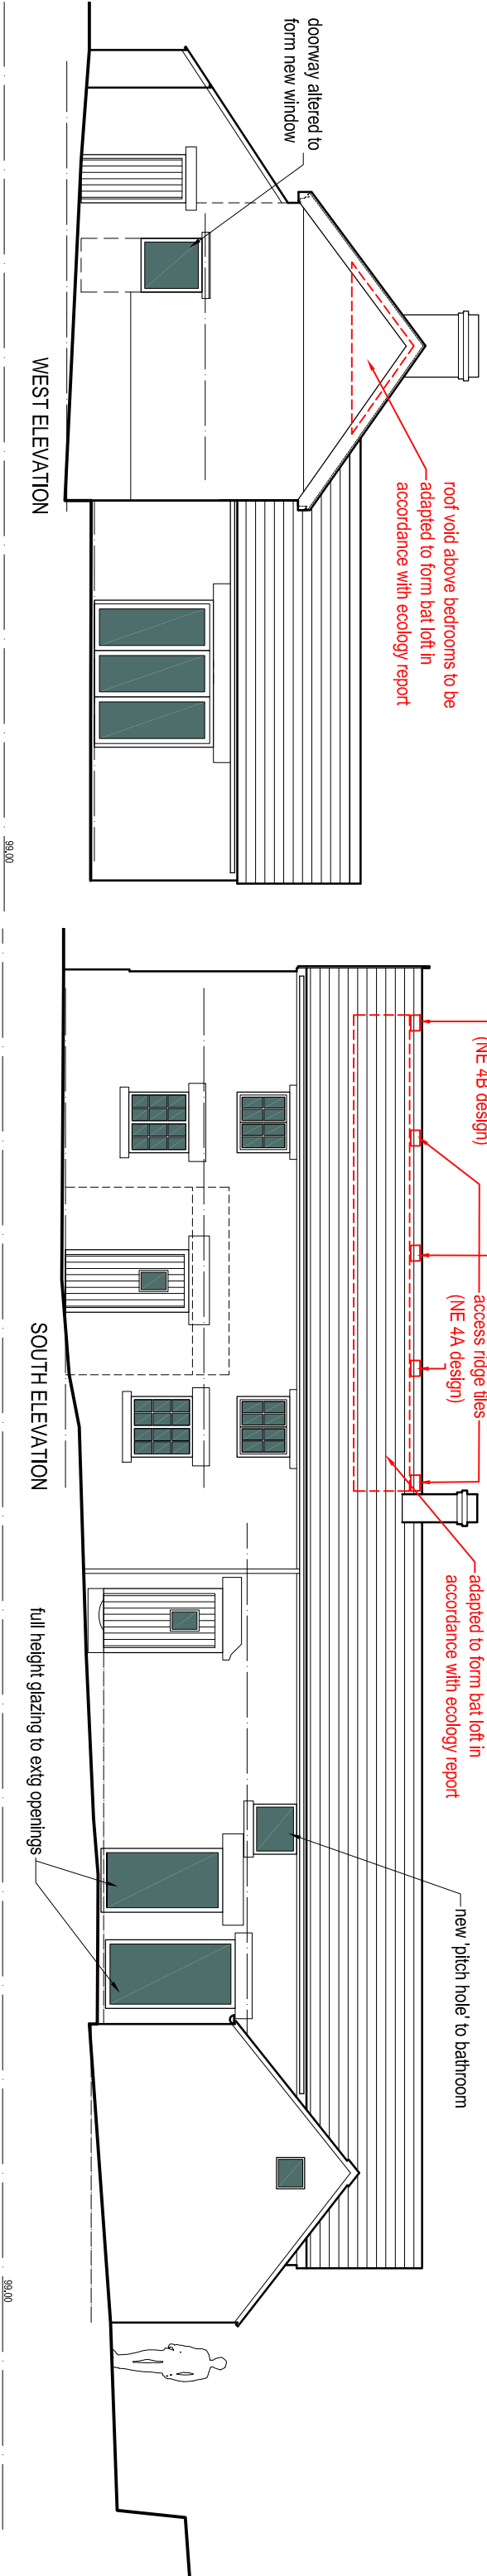

Revisions				
A	Minor Revisions			21.06.21
B	Bat mitigation			04.10.21
C	South Elevation house door revision			08.11.21
D	East Elevation GF window altered			08.11.21

job	Charles Knowle Farm Barn Conversion and alterations to House			
title	Elevations and Sections B & C as Proposed			
date	scale	drawn by	dwg. no.	rev.
07.10.20	1/100 @ A3	RA	CKF-05	D

Ian Ankers architecture
Building and Design Consultants
Ryecroft Farm, Rushton Spencer, Macclesfield, SK11 0RP
t 01260 546944
e ross@ianankers.co.uk
w www.ianankers.co.uk