




EXISTING REAR ELEVATION
SCALE 1:100

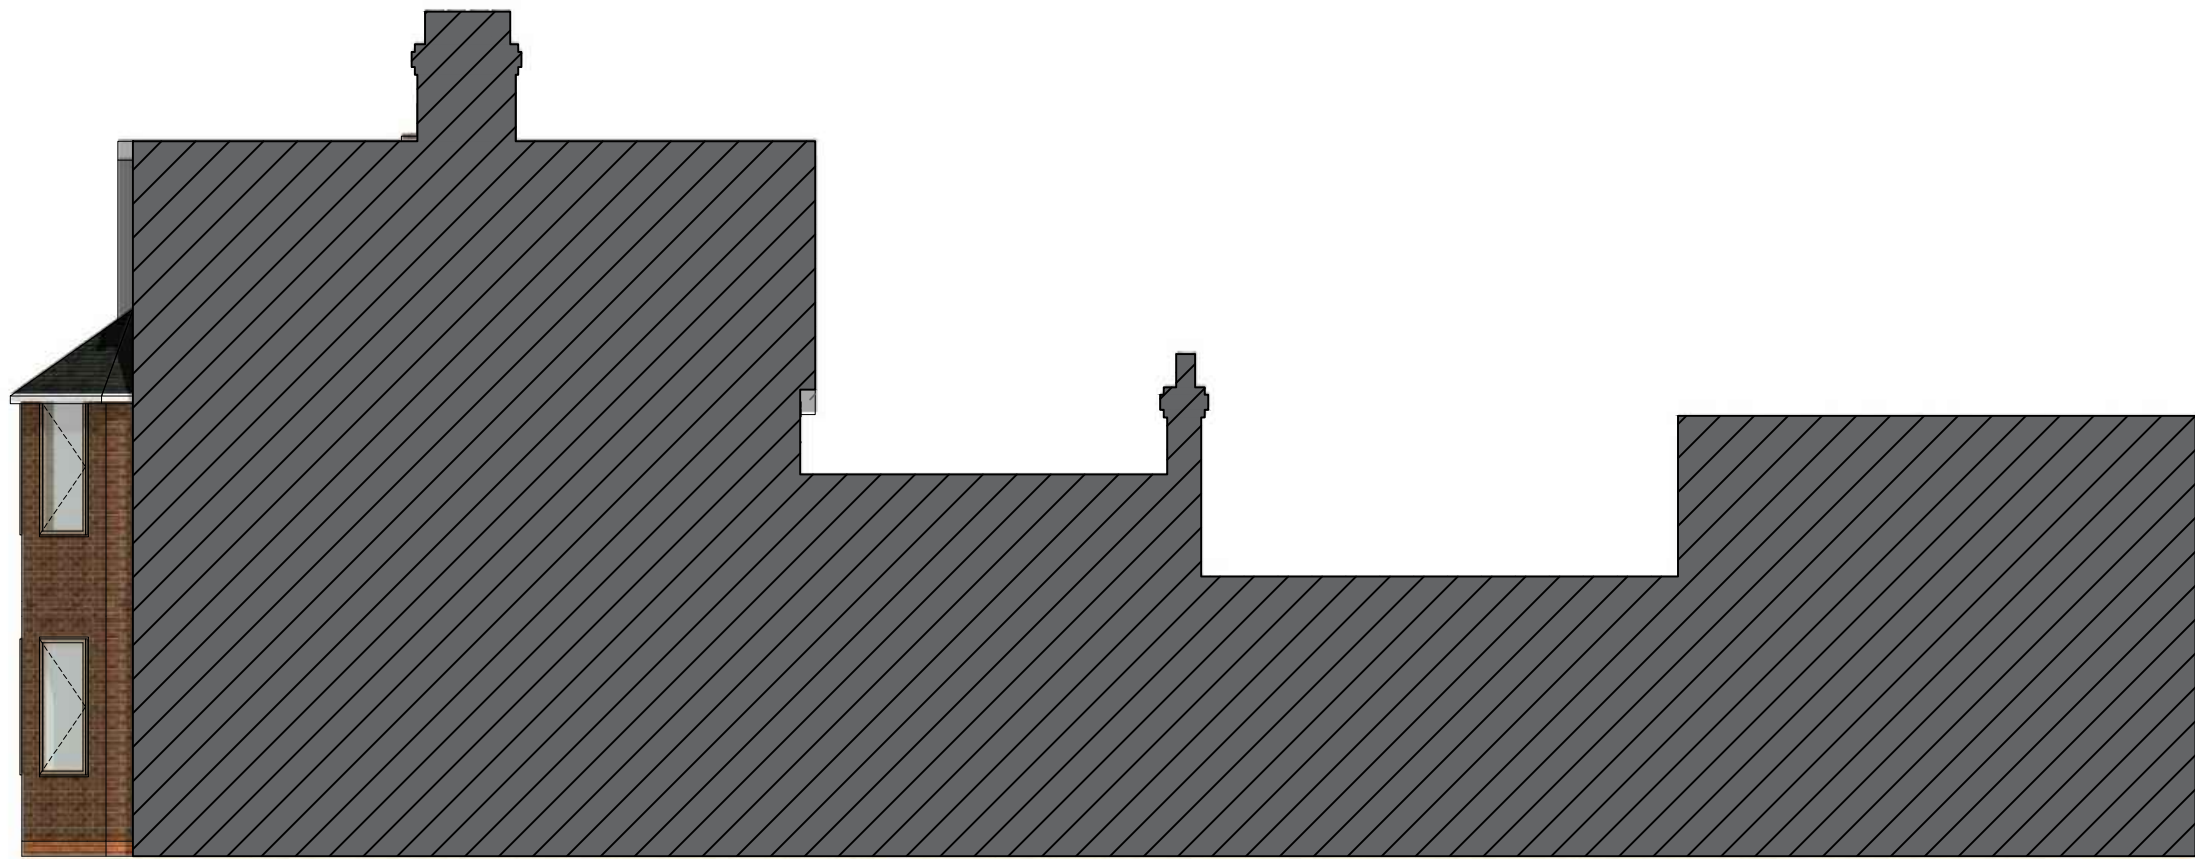

EXISTING SIDE ELEVATION
SCALE 1:100




EXISTING SIDE ELEVATION
SCALE 1:100



PROPOSED REAR ELEVATION
SCALE 1:100



PROPOSED SIDE ELEVATION
SCALE 1:100

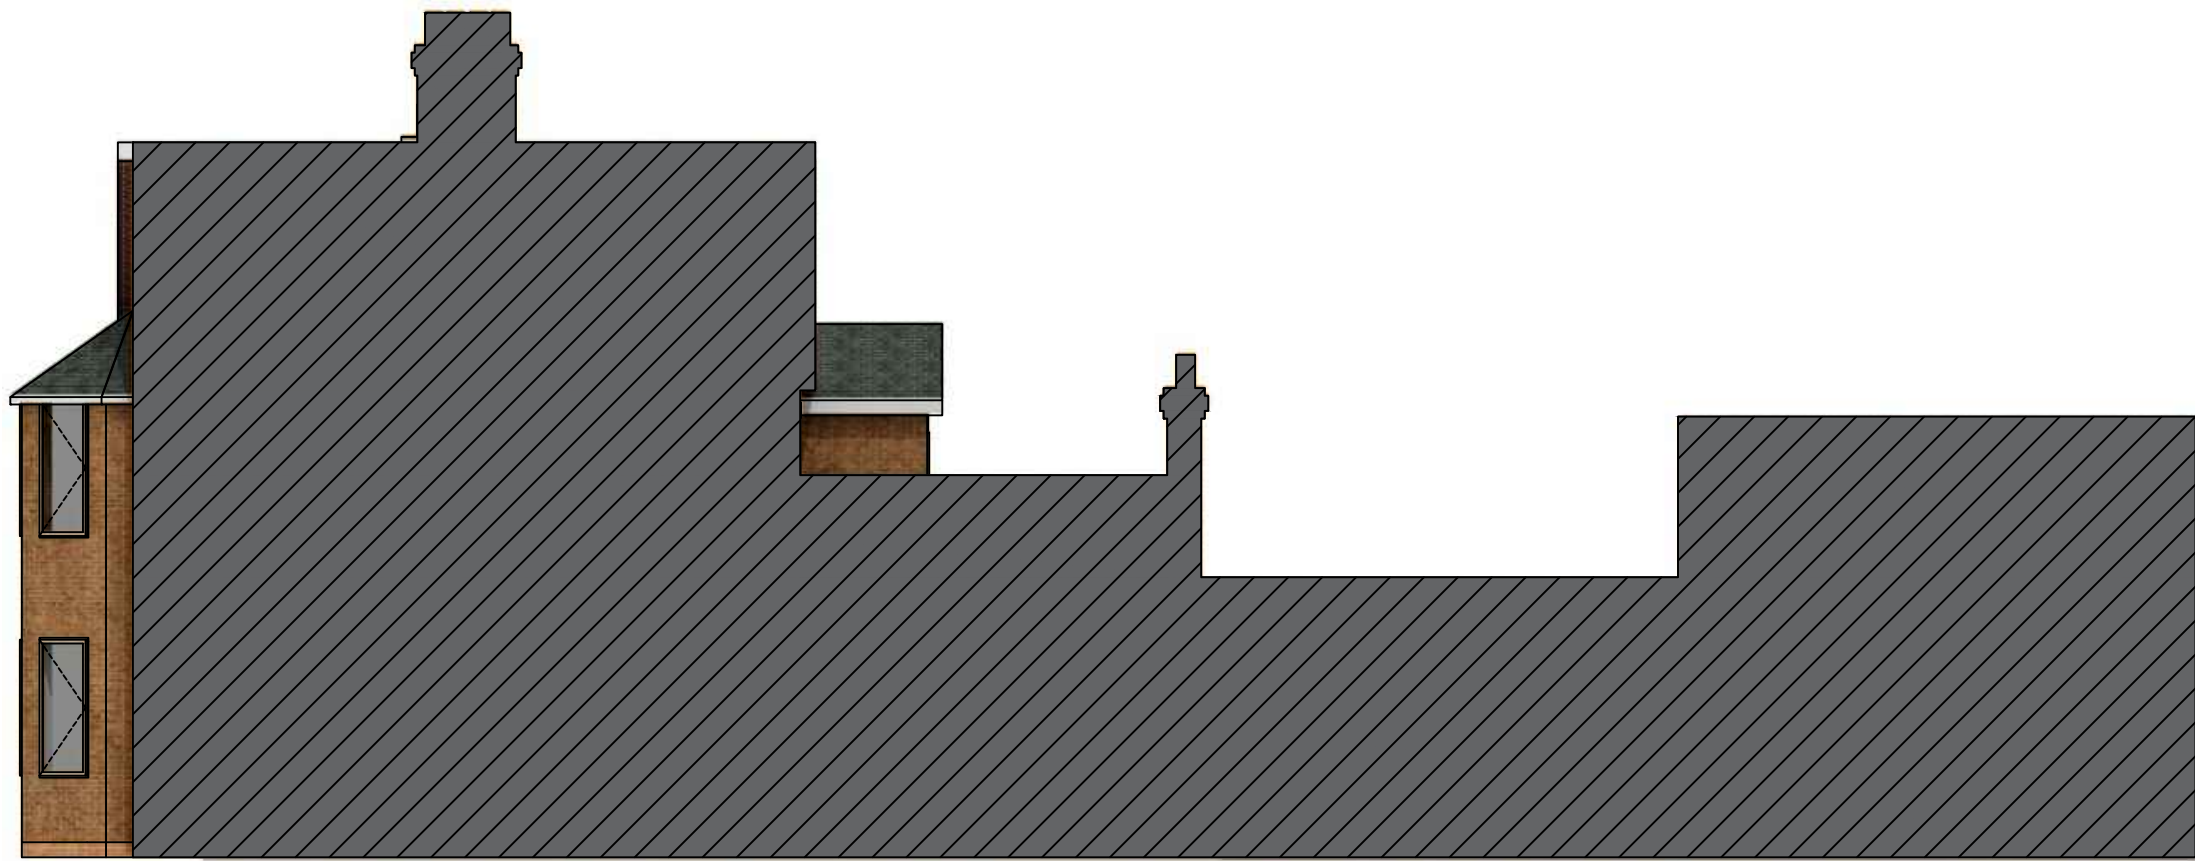

PROPOSED SIDE ELEVATION
SCALE 1:100



EXISTING REAR ISO VIEW
SCALE: NTS



PROPOSED REAR ISO VIEW
SCALE: NTS

ADDRESS:
46 LEEK ROAD, ST9 9NH

CLIENT:
MR & MRS M HEAPS

PROPOSED:
TWO STOREY REAR EXTENSION EXTENDING
LOUNGE AND HALL WAY AND CREATING
ONE ADDITIONAL BEDROOM

DRAWING: 3 OF 3
EXISTING & PROPOSED ELEVATIONS

SCALE: AS SHOWN @A1
DATE: 31/10/2021

DRAWINGS NOT FOR CONSTRUCTION PURPOSES, ONLY FOR PLANNING